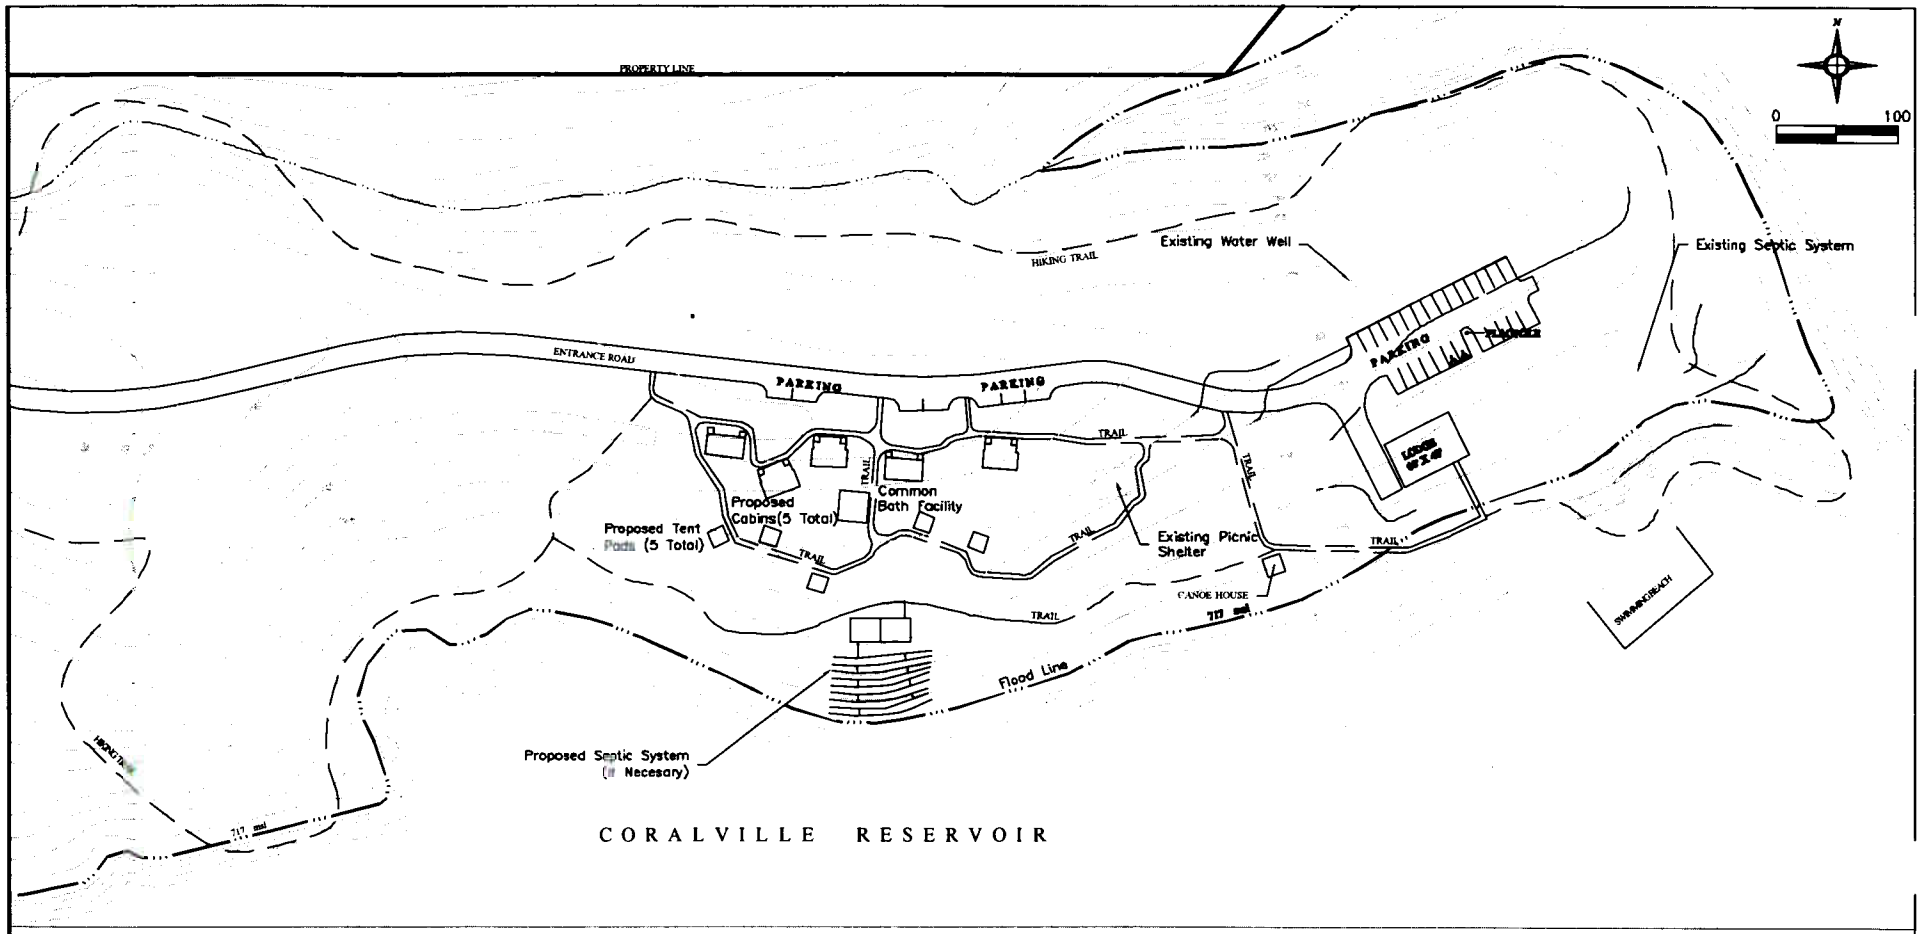

Project Notes

1. Each Cabin Will Be Designed And Built To Reflect The Following Cultures:
   A. House Of The Natives (American Indian)
   B. House Of Africa (Morocco, Egypt)
   C. House Of Asia
   D. House Of Arabia
   E. House Of Europe

NO.	REVISION DESCRIPTION	APPROVED	DATE

Client: Muslim Youth Camp of America
1108 68th Avenue SW
Cedar Rapids, IA 52404-7212
Phone: (319) 363-3711

ALLTRANS, INC.
4403 1st Avenue S.E.
Cedar Rapids, Iowa 52402
Phone: (319) 393-8726

Drawn By: GMH
Date: 03/28/04
Project No. 204010
Approved By: GMH
Scale: See Bar

Muslim Youth Camp of America

Revised Draft Site Plan

SHEET NO. 1 of 2

F:\ACAD\MYCCA\dwg\Site_Plan1.dwg 6-16-04 04:14:27 PM

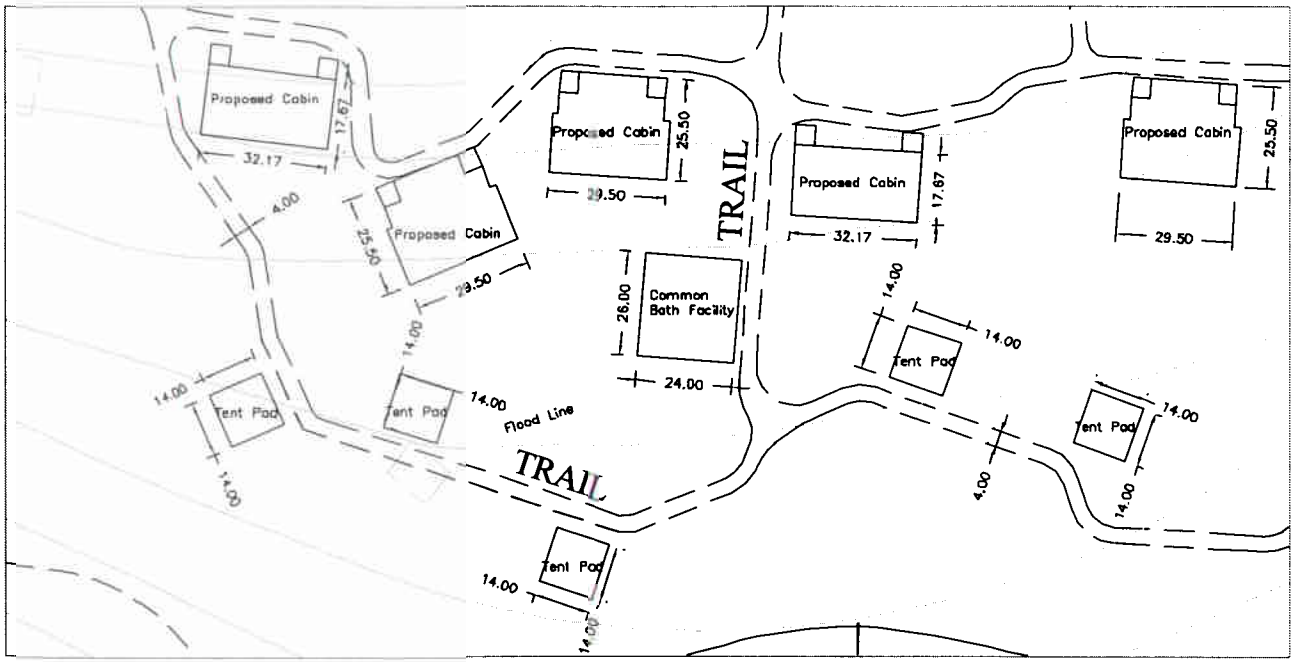

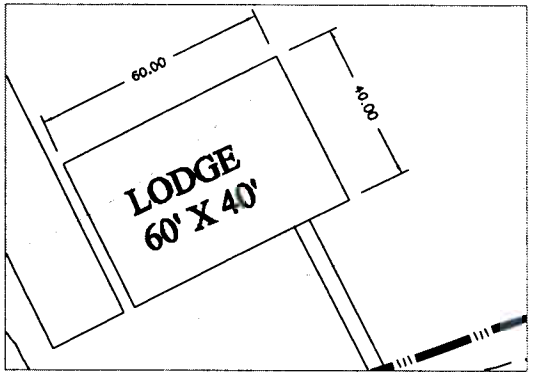

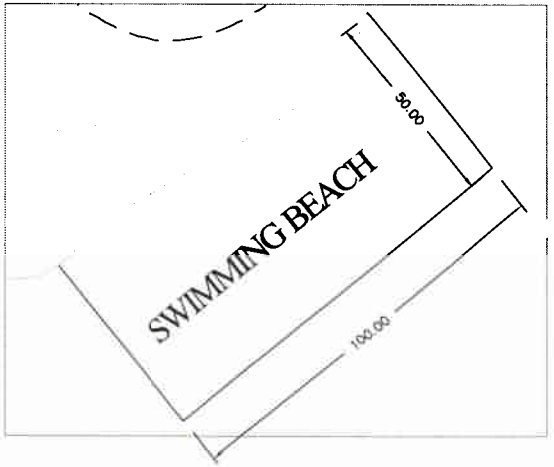

NO.	REVISION DESCRIPTION	APPROVED	DATE

Client: Muslim Youth Camp of America
1105 6th Avenue SW
Cedar Rapids, IA 52404-7212
Phone: (319) 362-3711

ALLTRANS, INC.
4403 1st Avenue S.E.
Cedar Rapids, Iowa 52402
Phone: (319) 393-8726

Drawn By: GMH
Date: 03/29/04
Project No. 204010
Approved By: GMH
Scale: See Bar

Muslim Youth Camp of America

Revised Draft Site Plan

SHEET NO. 2 OF 2

F:\ACAD\MYCCA\dwg\Site_Plan3.dwg 8-18-04 04:18:44 PM