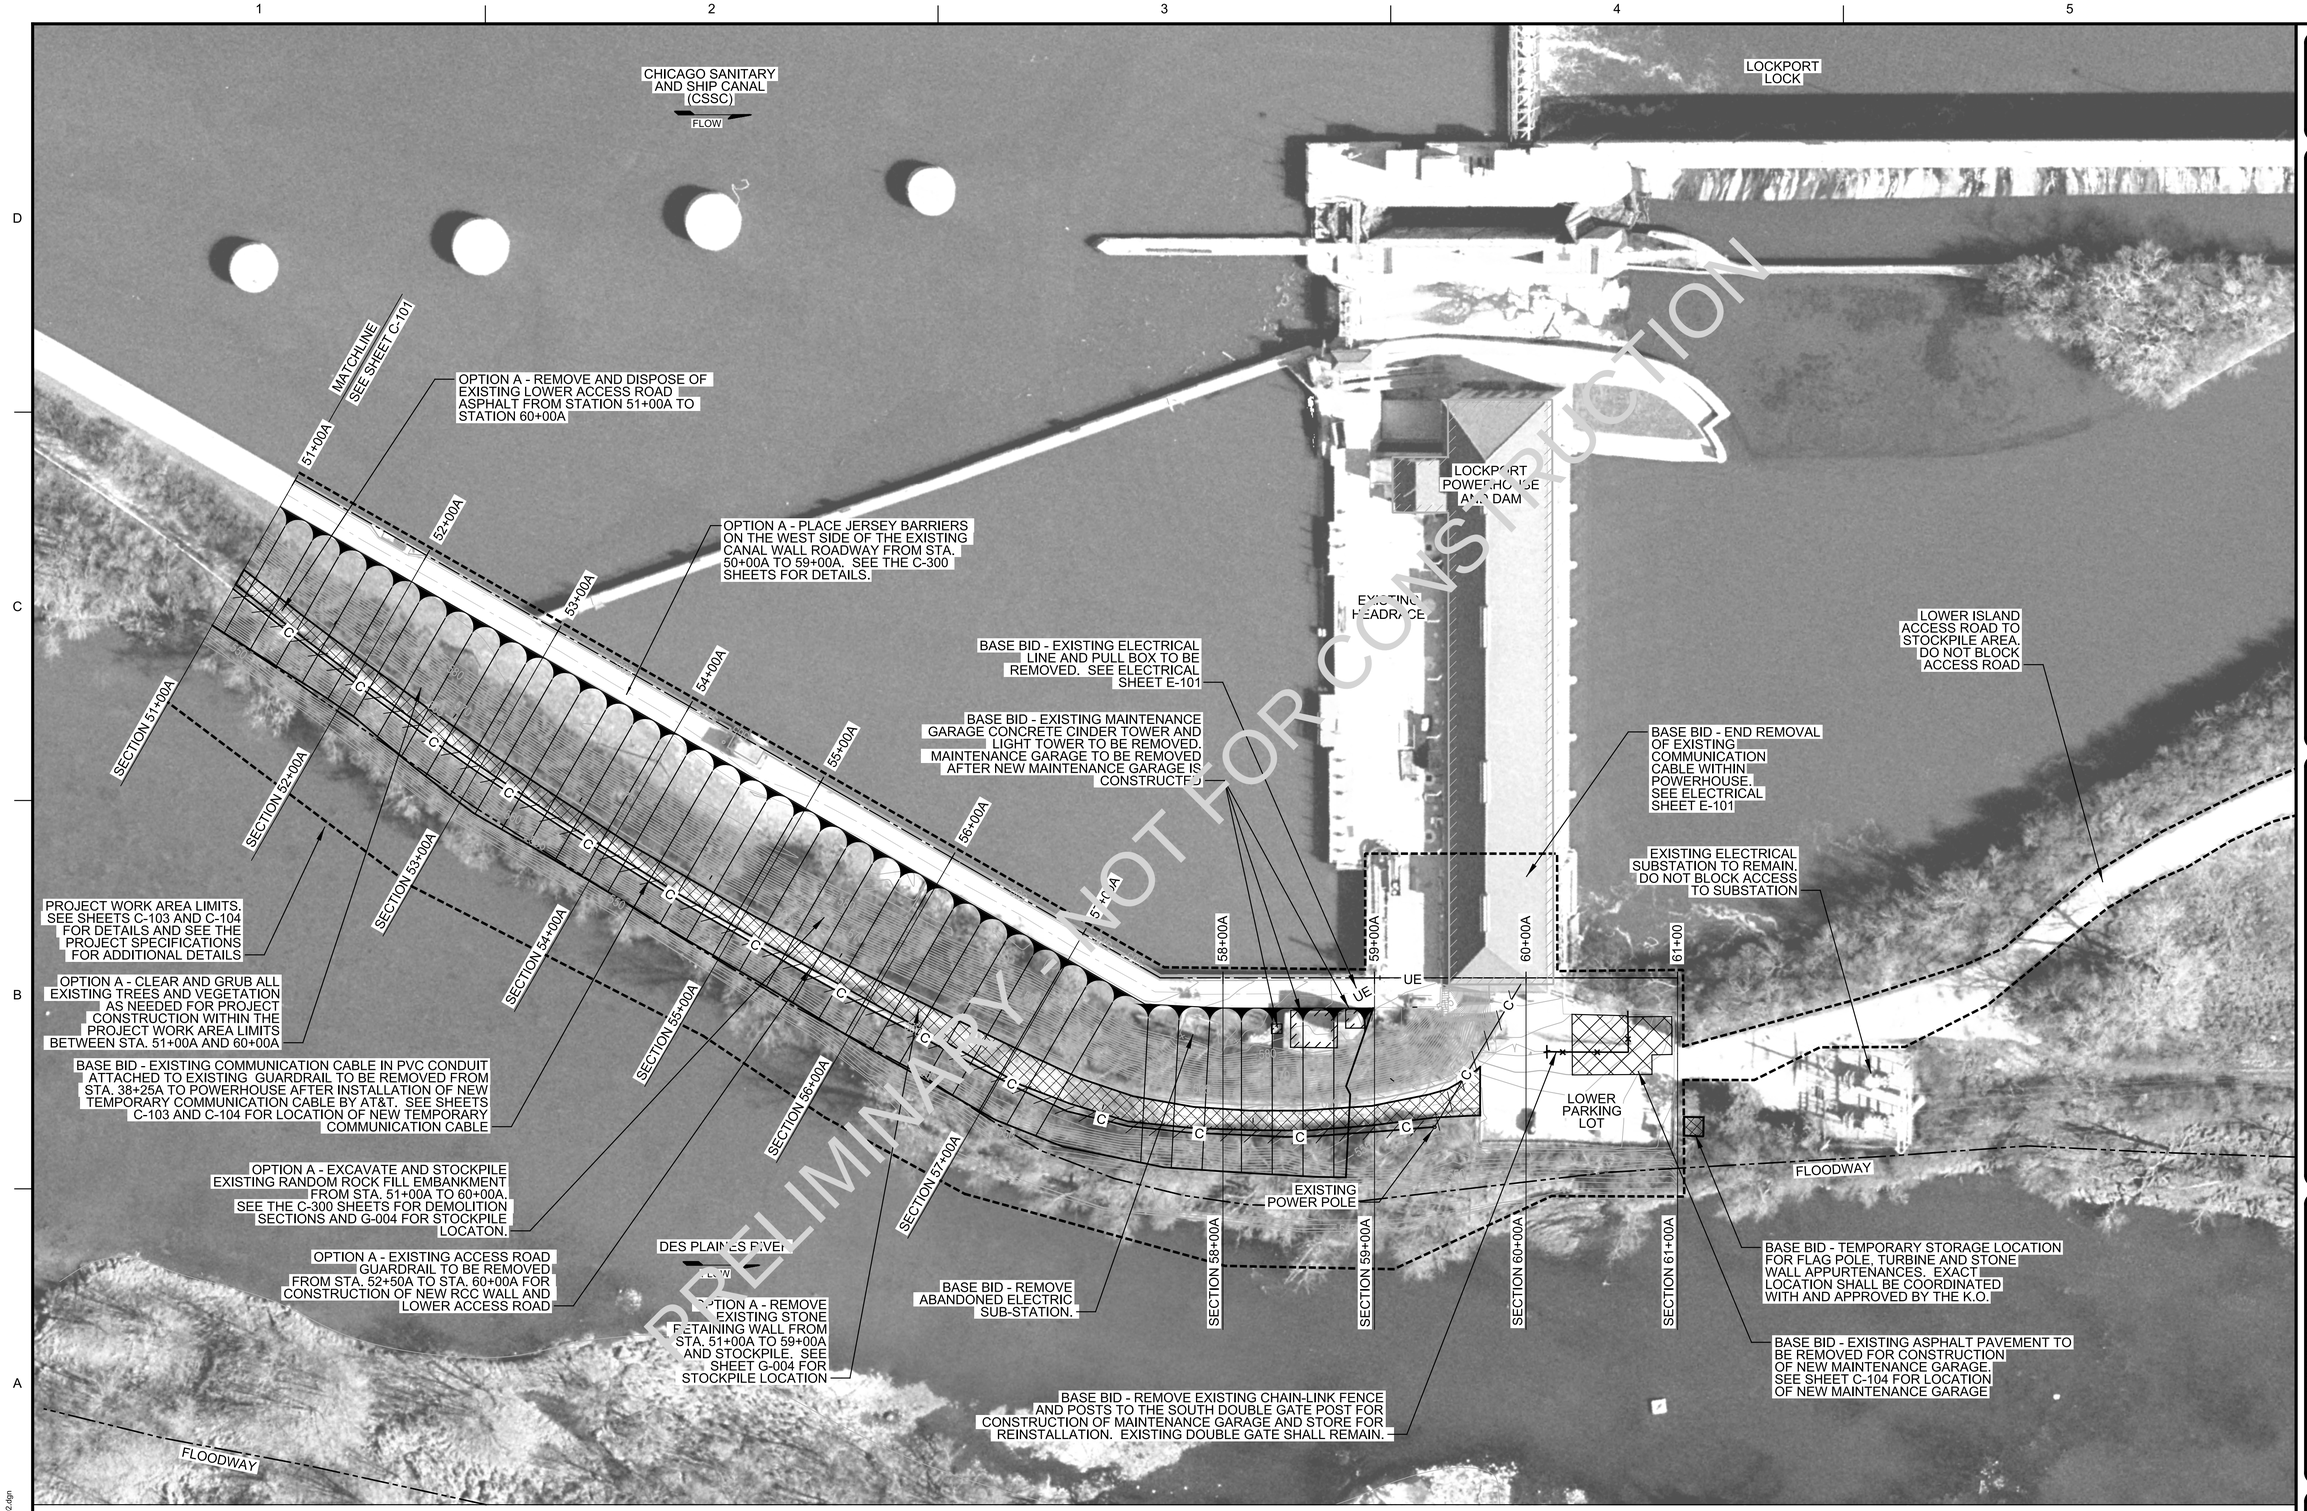

A1 DEMOLITION PLAN II

SCALE : 1"=50'-0"

0 50' 100'

N

US Army Corps of Engineers®

MARK	DESCRIPTION	DATE	APPR.

U.S. ARMY CORPS OF ENGINEERS
ROCK ISLAND DISTRICT
ROCK ISLAND, ILLINOIS

DESIGNED BY: JPF/AJG
DWN BY: AER/MAB
CKD BY: CMG
SUBMITTED BY: JAK
PLOT SCALE: AS SHOWN
PLOT DATE:
SIZE: ANSI D
FILE NAME: LP26_C-102.dgn
DATE: 2013/08/16
SOLICITATION NO.: W912EK-13-R-0040
CONTRACT NO.:
PROJECT CODE: LP26

ILLINOIS WATERWAY
LOCKPORT POOL
LOCKPORT, IL
LOCKPORT POOL MAJOR REHABILITATION
STAGE IC, FOREBAY WALL, PHASE I
DEMOLITION PLAN II

Sheet ID
C-102

bdscott6b
9/16/2013
LP26_C-102.dgn