FEASIBILITY REPORT
FLOOD DAMAGE REDUCTION
FOR
DES MOINES AND RACCOON RIVERS PROJECT
DES MOINES, IOWA

WITH INTEGRATED
ENVIRONMENTAL ASSESSMENT

VOLUME 3

FIGURES, EXHIBITS, AND PLATES

September 2005

US Army Corps
of Engineers ®
Rock Island District

Volume 3

FLOOD DAMAGE REDUCTION DES MOINES AND RACCOON RIVERS PROJECT

FEASIBILITY REPORT

DES MOINES, IOWA WITH INTEGRATED ENVIRONMENTAL ASSESSMENT

11"X 17" FIGURES, EXHIBITS, AND PLATES

Prepared by
U.S. Army Corps of Engineers
Rock Island District
July 28 2004

Title	Designation	Page Number
Volume 1 Feasibility Study - Main Report		
Des Moines Flood Study Reach 1–Birdland Park	PLATE 1	**1**
Des Moines Flood Study Reach 2–Central Place	PLATE 2	**2**
Des Moines Flood Study Reach 3–Downtown East	PLATE 3	**3**
Des Moines Flood Study Reach 4–Downtown West	PLATE 4	**4**
Des Moines Flood Study Reach 5–Downtown South	PLATE 5	**5**
Des Moines Flood Study Reach 6–Raccoon River 205	PLATE 6	**6**
Des Moines Flood Study Reach 7–Des Moines Water Works	PLATE 7	**7**
Des Moines Flood Study Reach 8–West Des Moines	PLATE 8	**8**
Des Moines Flood Study Reach 9–Walnut Creek at Grand Avenue	PLATE 9	**9**
Des Moines Flood Study Reach 10–Fourmile Creek	PLATE 10	**10**
Des Moines Flood Study Reach 11–Leetown Creek	PLATE 11	**11**
Volume 2 Feasibility Study – Appendices		
No Oversized Plates for Appendices B, D, H, I, and J		
Appendix A Hydraulics and Hydrology		
Des Moines River Water Surface Profiles	Plate A4	**12**
Des Moines River Water Surface Profiles	Plate A5	**13**
Des Moines River Water Surface Profiles	Plate A6	**14**
Des Moines River Water Surface Profile	Plate A7	**15**
Raccoon River Water Surface Profile	Plate A8	**16**
Raccoon River Water Surface Profile	Plate A9	**17**
Raccoon River Water Surface Profiles	Plate A10	**18**
Walnut Creek Water Surface Profiles	Plate A11	**19**
Walnut Creek Water Surface Profiles	Plate A12	**20**
Fourmile Creek Water Surface Profiles	Plate A13	**21**
Fourmile Creek Water Surface Profiles	Plate A14	**22**
Fourmile Creek Water Surface Profiles	Plate A15	**23**
Fourmile Creek Water Surface Profiles	Plate A16	**24**
Fourmile Creek Water Surface Profiles	Plate A17	**25**
Appendix C Engineering		
Des Moines and Raccoon Rivers Des Moines, Iowa Flood Damage Reduction Feasibility Study – CITY SITE PLAN	PLATE 1	**26**
Des Moines and Raccoon Rivers Des Moines, Iowa Feasibility Study, Birdland Levee – COVER SHEET	PLATE B1	**27**
Des Moines and Raccoon Rivers Des Moines, Iowa Feasibility Study, Birdland Levee – LOCATION MAP AND INDEX	PLATE B2	**28**
Des Moines and Raccoon Rivers Des Moines, Iowa Feasibility Study, Birdland Levee – SITE MAP SHEET 1 OF 2	PLATE B3	**29**
Des Moines and Raccoon Rivers Des Moines, Iowa Feasibility Study, Birdland Levee – SITE MAP SHEET 2 OF 2	PLATE B4	**30**
Des Moines and Raccoon Rivers Des Moines, Iowa Feasibility Study, Birdland Levee – PLAN AND PROFILE	PLATE B5	**31**
Des Moines and Raccoon Rivers Des Moines, Iowa Feasibility Study, Birdland Levee – PLAN AND PROFILE	PLATE B6	**32**
Des Moines and Raccoon Rivers Des Moines, Iowa Feasibility Study, Birdland Levee – PLAN AND PROFILE	PLATE B7	**33**
Des Moines and Raccoon Rivers Des Moines, Iowa Feasibility Study, Birdland Levee – PLAN AND PROFILE	PLATE B8	**34**
Des Moines and Raccoon Rivers Des Moines, Iowa Feasibility Study, Birdland Levee – PLAN AND PROFILE	PLATE B9	**35**
Des Moines and Raccoon Rivers Des Moines, Iowa Feasibility Study, Birdland Levee – PLAN AND PROFILE	PLATE B10	**36**
Des Moines and Raccoon Rivers Des Moines, Iowa Feasibility Study, Birdland Levee – PLAN AND PROFILE	PLATE B11	**37**
Des Moines and Raccoon Rivers Des Moines, Iowa Feasibility Study, Birdland Levee – TYPICAL SECTIONS	PLATE B12	**38**
Des Moines and Raccoon Rivers Des Moines, Iowa Feasibility Study, Birdland Levee – DETAILS	PLATE B13	**39**
Des Moines and Raccoon Rivers Des Moines, Iowa Feasibility Study, Birdland Levee – GATEWELL STRUCTURE DETAILS	PLATE B14	**40**
Des Moines and Raccoon Rivers Des Moines, Iowa Feasibility Study, Birdland Levee – SWING GATE STRUCTURE DETAILS	PLATE B15	**41**
Des Moines and Raccoon Rivers Des Moines, Iowa Feasibility Study, Birdland Levee – REFERENCE DRAWING	PLATE B16	**42**
Des Moines River, Des Moines, Iowa, Feasibility Study, Central Place – COVER SHEET	PLATE CP1	**43**
Des Moines River, Des Moines, Iowa, Feasibility Study, Central Place – CENTRAL PLACE SITE PLAN AND INDEX	PLATE CP2	**44**

Title	Designation	Page Number
Des Moines River, Des Moines, Iowa, Feasibility Study, Central Place – PLAN AND PROFILE STATION 10+00 TO STATION 24+00	PLATE CP3	**45**
Des Moines River, Des Moines, Iowa, Feasibility Study, Central Place – PLAN AND PROFILE STATION 24+00 TO STATION 34+00	PLATE CP4	**46**
Des Moines River, Des Moines, Iowa, Feasibility Study, Central Place – PLAN AND PROFILE STATION 34+00 TO STATION 44+00	PLATE CP5	**47**
Des Moines River, Des Moines, Iowa, Feasibility Study, Central Place – PLAN AND PROFILE STATION 44+00 TO STATION 54+00	PLATE CP6	**48**
Des Moines River, Des Moines, Iowa, Feasibility Study, Central Place – PLAN AND PROFILE STATION 64+00 TO STATION 54+00	PLATE CP7	**49**
Des Moines River, Des Moines, Iowa, Feasibility Study, Central Place – PLAN AND PROFILE STATION 64+00 TO STATION 74+00	PLATE CP8	**50**
Des Moines River, Des Moines, Iowa, Feasibility Study, Central Place – TYPICAL SECTIONS	PLATE CP9	**51**
Des Moines River, Des Moines, Iowa, Feasibility Study, Central Place – PUMP STATION DETAILS ALTERNATIVE 2	PLATE CP10	**52**
Des Moines River, Des Moines, Iowa, Feasibility Study, Central Place – INTERIOR FLOOD STORAGE BASIN	PLATE CP11	**53**
Des Moines River, Des Moines, Iowa, Feasibility Study, Central Place – DETAILS I	PLATE CP12	**54**
Des Moines River, Des Moines, Iowa Feasibility Study, Downtown East – COVER SHEET	PLATE D1	**55**
Des Moines River, Des Moines, Iowa Feasibility Study, Downtown East – DOWNTOWN–EAST REACH 3	PLATE D2	**56**
Des Moines River, Des Moines, Iowa Feasibility Study, Downtown East – DOWNTOWN–EAST REACH 3	PLATE D3	**57**
Des Moines River, Des Moines, Iowa Feasibility Study, Downtown East – DOWNTOWN–EAST REACH 3	PLATE D4	**58**
Des Moines River, Des Moines, Iowa Feasibility Study, Downtown East – DOWNTOWN–EAST REACH 3	PLATE D5	**59**
Des Moines River, Des Moines, Iowa Feasibility Study, Downtown East – DOWNTOWN–EAST REACH 3	PLATE D6	**60**
Des Moines River, Des Moines, Iowa Feasibility Study, Downtown East – DOWNTOWN–EAST REACH 3	PLATE D7	**61**
Des Moines River, Des Moines, Iowa Feasibility Study, Downtown East – DOWNTOWN–EAST REACH 3	PLATE D8	**62**
Des Moines River, Des Moines, Iowa Feasibility Study, Downtown East – DOWNTOWN–EAST REACH 3	PLATE D9	**63**
Des Moines River, Des Moines, Iowa Feasibility Study, Downtown East – DOWNTOWN–EAST REACH 3	PLATE D10	**64**
Des Moines River, Des Moines, Iowa Feasibility Study, Downtown East – DOWNTOWN–EAST REACH 3	PLATE D11	**65**
Des Moines River, Des Moines, Iowa Feasibility Study, Downtown East – DOWNTOWN–EAST REACH 3	PLATE D12	**66**
Des Moines River, Des Moines, Iowa Feasibility Study, Downtown East – DOWNTOWN–EAST REACH 3	PLATE D13	**67**
Des Moines River, Des Moines, Iowa Feasibility Study, Downtown West – COVER SHEET	PLATE D14	**68**
Des Moines River, Des Moines, Iowa Feasibility Study, Downtown West – DOWNTOWN–WEST REACH 4	PLATE D15	**69**
Des Moines River, Des Moines, Iowa Feasibility Study, Downtown West – DOWNTOWN–WEST REACH 4	PLATE D16	**70**
Des Moines River, Des Moines, Iowa Feasibility Study, Downtown West – DOWNTOWN–WEST REACH 4	PLATE D17	**71**
Des Moines River, Des Moines, Iowa Feasibility Study, Downtown West – DOWNTOWN–WEST REACH 4	PLATE D18	**72**
Des Moines River, Des Moines, Iowa Feasibility Study, Downtown West – DOWNTOWN–WEST REACH 4	PLATE D19	**73**
Des Moines River, Des Moines, Iowa Feasibility Study, Downtown West – DOWNTOWN–WEST REACH 4	PLATE D20	**74**
Des Moines River, Des Moines, Iowa Feasibility Study, Downtown West – DOWNTOWN–WEST REACH 4	PLATE D21	**75**
Des Moines River, Des Moines, Iowa Feasibility Study, Downtown West – DOWNTOWN–WEST REACH 4	PLATE D22	**76**
Des Moines River, Des Moines, Iowa, Feasibility Study, Downtown South – COVER SHEET	PLATE D23	**77**
Des Moines River, Des Moines, Iowa, Feasibility Study, Downtown South – DOWNTOWN–SOUTH REACH 5	PLATE D24	**78**
Des Moines River, Des Moines, Iowa, Feasibility Study, Downtown South – DOWNTOWN–SOUTH REACH 5	PLATE D25	**79**
Des Moines River, Des Moines, Iowa, Feasibility Study, Downtown South – DOWNTOWN–SOUTH REACH 5	PLATE D26	**80**
Des Moines River, Des Moines, Iowa, Feasibility Study, Downtown South – DOWNTOWN–SOUTH REACH 5	PLATE D27	**81**
Des Moines River, Iowa Des Moines Metro Feasibility Study – COVER SHEET	PLATE W1	**82**
Des Moines River, Iowa Des Moines Metro Feasibility Study – SITE PLAN	PLATE W2	**83**
Des Moines River, Iowa Des Moines Metro Feasibility Study – RIGHT-OF-WAY REQUIREMENTS	PLATE W3	**84**
Des Moines River, Iowa Des Moines Metro Feasibility Study – WALNUT CREEK SITE PLAN II	PLATE W4	**85**
Des Moines River, Iowa Des Moines Metro Feasibility Study – WALNUT CREEK SITE PLAN I	PLATE W5	**86**

Title	Designation	Page Number
Des Moines River, Iowa Des Moines Metro Feasibility Study – TYPICAL SECTIONS	PLATE W6	**87**
Des Moines River, Iowa Des Moines Metro Feasibility Study – I-WALL DETAILS AND CORNERS	PLATE W7	**88**
Des Moines River, Iowa Des Moines Metro Feasibility Study – GRAND AVENUE CLOSURE GATE PLAN AND PROFILE	PLATE W8	**89**
Des Moines River, Iowa Des Moines Metro Feasibility Study – McDONALD'S CLOSURE GATE PLAN AND PROFILE	PLATE W9	**90**
Des Moines River, Iowa Des Moines Metro Feasibility Study – WALNUT CREEK WETLAND DELINEATION	PLATE W10	**91**
Fourmile Creek, Des Moines, Iowa, Feasibility Study – COVER SHEET	PLATE F1	**92**
Fourmile Creek, Des Moines, Iowa, Feasibility Study – INDEX AND SITE PLAN	PLATE F2	**93**
Fourmile Creek, Des Moines, Iowa, Feasibility Study – ALTERNATIVE LEVEE ALIGNMENTS 1	PLATE F3	**94**
Fourmile Creek, Des Moines, Iowa, Feasibility Study – ALTERNATIVE LEVEE ALIGNMENTS 2	PLATE F4	**95**
Fourmile Creek, Des Moines, Iowa, Feasibility Study – ALTERNATIVE LEVEE ALIGNMENTS 3	PLATE F5	**96**
Fourmile Creek, Des Moines, Iowa, Feasibility Study – ALTERNATIVE LEVEE ALIGNMENTS 4	PLATE F6	**97**
Fourmile Creek, Des Moines, Iowa, Feasibility Study – TYPICAL SECTIONS	PLATE F7	**98**
Des Moines and Raccoon Rivers Des Moines, Iowa Flood Damage Reduction Feasibility Study – COVER SHEET	PLATE L1	**99**
Des Moines and Raccoon Rivers Des Moines, Iowa Flood Damage Reduction Feasibility Study – LEETOWN CREEK ALTERNATIVE	PLATE L2	**100**
Des Moines and Raccoon Rivers Des Moines, Iowa Flood Damage Reduction Feasibility Study – LEETOWN CREEK ALTERNATIVE	PLATE L3	**101**
Des Moines and Raccoon Rivers Des Moines, Iowa Flood Damage Reduction Feasibility Study – LEETOWN CREEK ALTERNATIVE	PLATE L4	**102**
Des Moines and Raccoon Rivers Des Moines, Iowa Flood Damage Reduction Feasibility Study – SECTIONS	PLATE L5	**103**
Appendix E HTRW		
Flood Damage Reduction for the Des Moines and Raccoon Rivers Project – Phase IIA HTRW Assessment – COVER SHEET	PLATE 1	**104**
Flood Damage Reduction for the Des Moines and Raccoon Rivers Project – Phase IIA HTRW Assessment – LOCATION PLAN, VICINITY MAP, INDEX AND GENERAL NOTES	PLATE 2	**105**
Flood Damage Reduction for the Des Moines and Raccoon Rivers Project – Phase IIA HTRW Assessment – BIRDLAND PARK SAMPLE PLAN	PLATE 3	**106**
Flood Damage Reduction for the Des Moines and Raccoon Rivers Project – Phase IIA HTRW Assessment – CENTRAL PLACE SAMPLE PLAN	PLATE 4	**107**
Flood Damage Reduction for the Des Moines and Raccoon Rivers Project – Phase IIA HTRW Assessment –DOWNTOWN EAST SAMPLE PLAN	PLATE 5	**108**
Flood Damage Reduction for the Des Moines and Raccoon Rivers Project – Phase IIA HTRW Assessment – DOWNTOWN WEST SAMPLE PLAN	PLATE 6	**109**
Flood Damage Reduction for the Des Moines and Raccoon Rivers Project – Phase IIA HTRW Assessment – BORROW AREA SAMPLE PLAN	PLATE 7	**110**
Appendix F Real Estate		
Des Moines River, Iowa City of Des Moines Birdland Levee Improvements – EXHIBIT A – 500 YEAR DESIGN ACQUISITION REQUIREMENTS	EXHIBIT A (C18)	**111**
Des Moines River, Iowa City of Des Moines Birdland Levee Improvements – EXHIBIT A – 500 YEAR DESIGN ACQUISITION REQUIREMENTS	EXHIBIT A (C19)	**112**
Des Moines River, Iowa City of Des Moines Birdland Levee Improvements – EXHIBIT A – 500 YEAR DESIGN ACQUISITION REQUIREMENTS	EXHIBIT A (C20)	**113**
Birdland Park Levee System Des Moines Flood Study Real Estate Requirements Borrow Area	EXHIBIT B	**114**
Birdland Park Levee System Des Moines Flood Study Real Estate Requirements Mitigation Area	EXHIBIT C	**115**
Central Place Levee System Des Moines Flood Study Real Estate Requirements (500 year Design)	EXHIBIT A	**116**
Central Place Levee System Des Moines Flood Study Real Estate Requirements Borrow Area	EXHIBIT B	**117**
Downtown Levee System Reach 3, 4, and 5 Des Moines Flood Study Real Estate Requirements	EXHIBIT A (X2)	**118**
Appendix G Environmental		
Des Moines & Raccoon Rivers Feasibility Study, Polk Co., Project Features Map	blank	**119**
Reach-1 Birdland Park Levee Wetland Areas	PLATE B3	**120**
Des Moines Flood Study Proposed Wetland Mitigation Site Polk Co., IA	blank	**121**
Des Moines Flood Study Central Place Mitigation Area	blank	**122**

Des Moines & Raccoon Rivers Feasibility Study
Reach 1 - Birdland Park

General Criteria
- Existing Levee: Non-Federal
- Year Built: 1950
- Existing Levee Elevation City Datum: 32

Economic Criteria
- 500-Year Event Damage: $27,700,000
- Residential Parcels: 49
- Commercial/ Industrial Parcels: 30
- Public Parcels: 1

Infrastructure
- Bridges: 2
- Gatewells: 5
- Pump Stations: 2

Alignment 3

Recommended Alignment 2

Alignment 1

Birdland Park Levee

McHenry Park

Riverview Park

Crocker Woods Park

Des Moines River

DM 63

DM 65
DM 67

DM 71

6th St.

Sheridan

Holcomb Ave.

Hickman Ave.

Saylor Road

Parking Lot

Union Park

Birdland Park

Legend

- 100 Year Flood Zone (Source: USACE 2004)
- 100 Year Flood Zone (Source: FEMA 1988)
- 500 Year Flood Zone (Source: FEMA 1988)
- Parcels
- Neal Smith Trail
- Levees
- Roads
- Proposed Bike Trail
- Bridge
- (Gatewells
- R Pump Stations
- # Closures
- / Gated Culvert

500 250 0 500 Feet

PLATE 1

Des Moines & Raccoon Rivers Feasibility Study
Reach 2 - Central Place

General Criteria

Existing Levee: Non-Federal
Year Built: 1950
Existing Levee Elevation City Datum: 33.98

Economic Criteria

500-Year Event Damage: $47,000,000
Residential Parcels: 1
Commercial/Industrial Parcels: 109

Infrastructure

Bridges: 1
Gatewells: 8
Pump Stations: 4
Public Parcels: 2

Legend

- 100 Year Flood Zone (Source: USACE 2004)
- 100 Year Flood Zone (Source: FEMA 1988)
- 500 Year Flood Zone (Source: FEMA 1988)
- Parcels
- Gatewells
- Levees
- Interstate Hwys.
- Roads
- Pump Stations

500 250 0 500 Feet

N W E S

Central Place Levee
Des Moines River
Washington
College
Forest
6th Ave.
2nd Ave.
Ohio
Illinois
Vermont
Michigan
Forest Ave.
University Ave
7th St.
3rd St.
Penn Ave.
E. 6th St.
235
69

PLATE 2

gis on 'mvrdfs' (V:)\PM\PM_GIS_Team\GIS_Projects\Des_Moines_Flood_Study\Current_Maps\Site_Specific_Maps\Central_levee\Central_Place_Levee_v3.mxd 10/12/04 raw

Des Moines & Raccoon Rivers Feasibility Study
Reach 3 - Downton East

General Criteria
- Existing Levee: Federal
- Year Built: 1965-1972
- Existing Levee Elevation City Datum: 33.7

Economic Criteria
- 500-Year Event Damage: $143,000,000
- Residential Parcels: 227
- Commercial/Industrial Parcels: 272
- Public Parcels: 9

Infrastructure
- Bridges: 10
- Gatewells: 27
- Pump Stations: 5
- Utility Crossings: 3

Legend

- 100 Year Flood Zone (Source: USACE 2004)
- 100 Year Flood Zone (Source: FEMA 1988)
- 500 Year Flood Zone (Source: FEMA 1988)
- Parcels
- Gatewells
- Pump Stations
- Levees
- Interstate Hwys.
- Roads
- Closures

N W E S

1,000 0 1,000 2,000 Feet

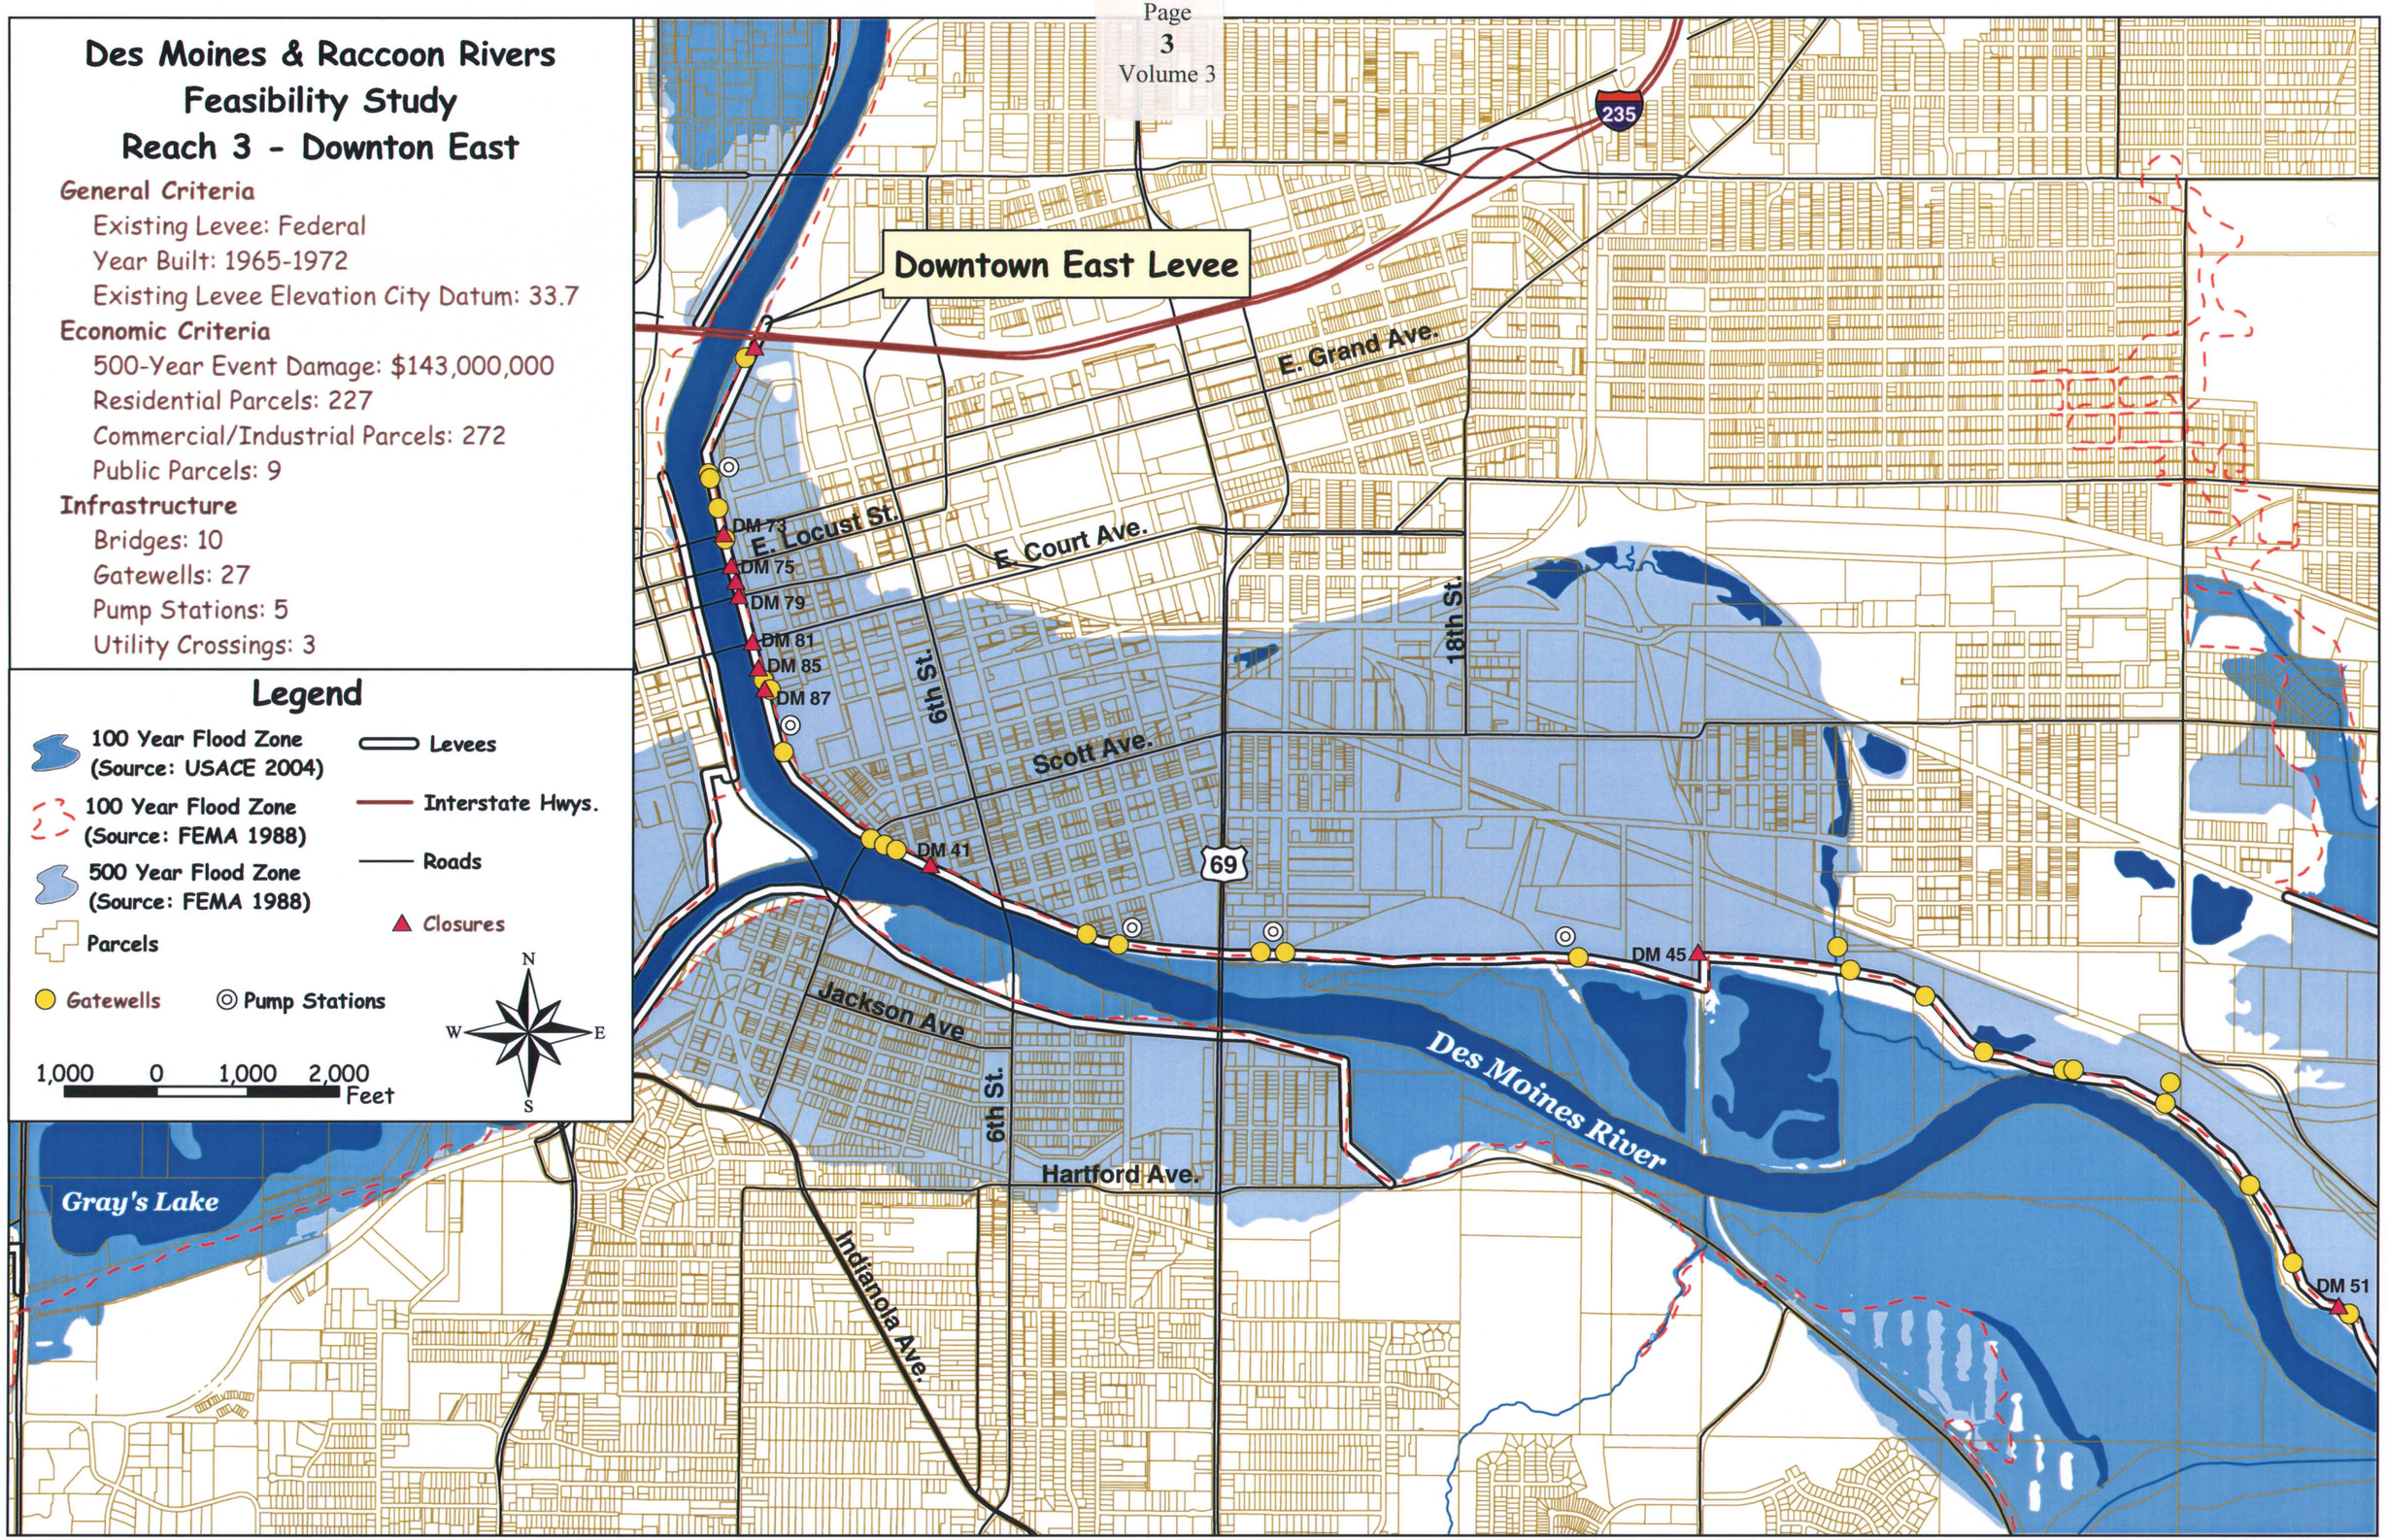

PLATE 3

gis on 'mvrdfs' (V:)\PM\PM_GIS_Team\GIS_Projects\Des_Moines_Flood_Study\Current_Maps\Site_Specific_Maps\Downtown_East\Downtown_East_v2.mxd 10/12/04 raw

Des Moines & Raccoon Rivers Feasibility Study
Reach 4 - Downtown West

General Criteria

Existing Levee: Federal
Year Built: 1965-1972
Existing Levee Elevation City Datum: 33.7

Economic Criteria

500-Year Event Damage: $68,800,000
Residential Parcels:
Commercial/Industrial Parcels: 182
Public Parcels: 3

Infrastructure

Gatewells: 22
Pump Stations: 2
Bridges: 11
Utility Crossings: 6

Legend

- 100 Year Flood Zone (Source: USACE 2004)
- 100 Year Flood Zone (Source: FEMA 1988)
- 500 Year Flood Zone (Source: FEMA 1988)
- Parcels
- Gatewells
- Pump Stations
- Levees
- Interstate Hwys.
- Roads
- Closures

1,000 500 0 1,000 Feet

N W E S

Downtown West Levee

DM 76
DM 78
DM 80
DM 82
DM 86
DM 88

235
69

E. Grand Ave.
E. Court Ave.
Scott Ave.
Grand Ave.
Locust St.
Jackson Ave
Indianola Ave
Hartford Ave.
6th St.
7th St.
9th St.

Des Moines River
Raccoon River
Gray's Lake

PLATE 4

gis on 'mvrdfs' (V:)\PM\PM_GIS_Team\GIS_Projects\Des_Moines_Flood_Study\Current_Maps\Site_Specific_Maps\Downtown_West\Downtown_west_v3.mxd10/12/04 raw

Des Moines & Raccoon Rivers Feasibility Study
Reach 5 - Downtown South

General Criteria

Existing Levee: Federal
Year Built: 1965-1972
Existing Levee Elevation City Datum: 33.7

Economic Criteria

500-Year Event Damage: $39,200,000
Residential Parcels: 579
Commercial/Industrial Parcels: 58
Public Parcels: 8

Infrastructure

Gatewells: 13
Bridges: 8
Utility Crossings: 7
Pump Stations: 2

Legend

- 100 Year Flood Zone (Source: USACE 2004)
- 100 Year Flood Zone (Source: FEMA 1988)
- 500 Year Flood Zone (Source: FEMA 1988)
- Parcels
- Gatewells
- Pump Stations
- Levees
- Interstate Hwys.
- Roads
- Closures

1,000 500 0 1,000 Feet

N W E S

E. Grand Ave.
E. Court Ave.
6th St.
7th St.
18th St.
Scott Ave.
69
DM 42
DM 38
Des Moines River
Wingstrom Ave.
Jackson Ave
1st St.
6th St.
Indianola Ave.
Hartford Ave.
Raccoon River
Gray's Lake
Downtown South Levee

gis on 'mvrdfs' (V:)\PM\PM_GIS_Team\GIS_Projects\Des_Moines_Flood_Study\Current_Maps\Site_Specific_Maps\Downtown_South\Downtown_South_v3.mxd 10/12/04 raw

Des Moines & Raccoon Rivers Feasibility Study
Reach 6 - Raccoon River 205

General Criteria

Existing Levee: Federal
Year Built: 1995-2000
Existing Levee Elevation City Datum: 34.1

Economic Criteria

500-Year Event Damage: $24,000,000
Residential Parcels: 0
Commercial/Industrial Parcels: 33
Public Parcels: 2

Legend

- 100 Year Flood Zone (Source: USACE 2004)
- 100 Year Flood Zone (Source: FEMA 1988)
- 500 Year Flood Zone (Source: FEMA 1988)
- Parcels
- Levees
- Roads

1,000 500 0 1,000 Feet

N W E S

Ingersoll Ave.
Grand Ave.
Gray's Lake
Raccoon River
George Flagg PKWY
Fleur Dr.
SW 9th St.
Park Ave.
Raccoon River 205 Levee

gis on 'mvrdfs' (V:)PMPM_GIS_Team\GIS_Projects\Des_Moines_Flood_Study\Current_Maps\Site_Specific_Maps\Raccoon_River\Raccoon_levee_v3.mxd 10/12/04 raw

Des Moines & Raccoon Rivers Feasibility Study
Reach 7 - Des Moines Water Works

General Criteria
- Existing Levee: Non-Federal
- Year Built: 1994
- Existing Levee Elevation City Datum: 34.2

Economic Criteria
- 500-Year Event Damage: $17,000,000
- Residential Parcels: 0
- Commercial/Industrial Parcels: 0
- Public Parcels: 1

Legend

- 100 Year Flood Zone (Source: USACE 2004)
- 100 Year Flood Zone (Source: FEMA 1988)
- 500 Year Flood Zone (Source: FEMA 1988)
- Levees
- Roads
- Parcels

1,000 500 0 1,000 Feet

N W E S

Des Moines Water Works Levee

Woodland Ave.
Ingersoll Ave.
Grand Ave.
Grand Ave.
Locust St.
Raccoon River
Gray's Lake
George Flagg PKWY
Fleur Dr.
SW 9th St.
South Union St.

PLATE 7

gis on 'mvrdfs' (V:)\PM\PM_GIS_Team\GIS_Projects\Des_Moines_Flood_Study\Current_Maps\Site_Specific_Maps\DesMoines_Waterworks_Levee\desmoines_water_works_v3.mxd 10/12/04 raw

Des Moines & Raccoon Rivers Feasibility Study
Reach 8 - West Des Moines

General Criteria

Existing Levee: Federal
Year Built: 1995-1999
Existing Levee Elevation City Datum: 34.5

Economic Criteria

500-Year Event Damage: $63,000,000
Residential Parcels: 904
Commercial/Industrial Parcels: 227
Public Parcels: 11

Legend

- 100 Year Flood Zone (Source: USACE 2004)
- 100 Year Flood Zone (Source: FEMA 1988)
- 500 Year Flood Zone (Source: FEMA 1988)
- Parcels
- Levees
- Roads
- Closures
- Gatewells
- Pump Stations

1,000 500 0 1,000 Feet

N W E S

Ashworth Rd.
Grand Ave.
Vine St.
8th St.
59th St.
56th St.
Ingersoll Ave.
Grand Ave.
Des Moines-West Des Moines Levee
28
Railroad Ave.
Walnut Creek
Raccoon River

gis on 'mvrdfs' (V:)\PMPM_GIS_Team\GIS_Projects\Des_Moines_Flood_Study\Current_Maps\Site_Specific_Maps\DesMoines_West_DesMoines_Lower\west_desmoines_v3.mxd 10/12/04 raw

Des Moines & Raccoon Rivers Feasibility Study
Reach 9 - Walnut Creek at Grand Avenue

General Criteria
- Existing Levee: No protection

Economic Criteria
- 500-Year Event Damage: $87,000
- Residential Parcels: 12
- Commercial/Industrial Parcels: 7
- Public Parcels: 0

Infrastructure
- Gatewells: 6
- Pump Stations: 3
- Closures: 5

Legend

- 100 Year Flood Zone (Source: USACE 2004)
- 100 Year Flood Zone (Source: FEMA 1988)
- 500 Year Flood Zone (Source: FEMA 1988)
- Parcels
- Levees
- Proposed Levee
- Interstate Hwys.
- Roads

1,000 500 0 1,000 Feet

N W E S

Walnut Creek Levee: Proposed Levee Eliminated from Further Analysis

235
56th St.
59th St.
Ingersoll Ave.
Grand Ave.
Ashworth Rd.
8th St.
Vine St.
28
Railroad Ave.
Walnut Creek
Raccoon River

gis on 'mvrdfs' (V:)\PM\PM_GIS_Team\GIS_Projects\Des_Moines_Flood_Study\Current_Maps\Site_Specific_Maps\Walnut_Creek_Levee\walnut_creek_levee_v3.mxd 10/12/04 raw

Des Moines & Raccoon Rivers Feasibility Study
Reach 10 - Fourmile Creek

General Criteria

Existing Levee: No Protection

Economic Criteria

500-Year Event Damage: $150,000
Residential Parcels: 225
Commercial/Industrial Parcels: 3
Public Parcels:

Legend

- 100 Year Flood Zone (Source: USACE 2004)
- 100 Year Flood Zone (Source: FEMA 1988)
- 500 Year Flood Zone (Source: FEMA 1988)
- Parcels
- Levees
- Proposed Levees
- Interstate Hwys.
- Roads

2,000 1,000 0 2,000 Feet

N E S W

Fourmile Creek
Ave. Frederick M. Hubbell
E. 42nd St.
Easton Blvd.
E. Euclid Ave.
E. 29th St.
6
65
University Ave.
E. Oakwood Dr.
Fairview Dr.
Parkridge Ave.
Quarry
Dean Ave.
University Ave.
Scott Ave.
Leetown Creekway
Vandalia Dr.
46
235
Red Rock Remedial Works Levee

gis on 'mvrdfs' (V:)\PM\PM_GIS_Team\GIS_Projects\Des_Moines_Flood_Study\Current_Maps\Site_Specific_Maps\Four_Mile_Levee\Fourmile_Creek_v2.mxd 10/14/04 raw

Des Moines & Raccoon Rivers Feasibility Study
Reach 11 - Leetown Creekway

General Criteria

Existing Levee: No Protection

Economic Criteria

500-Year Event Damage: $47,000,000
Residential Parcels: 86
Commercial/Industrial Parcels: 16
Public Parcels: 7

Infrastructure

Gatewells: 1
Closures: 2

Legend

- 100 Year Flood Zone (Source: USACE 2004)
- 100 Year Flood Zone (Source: FEMA 1988)
- 500 Year Flood Zone (Source: FEMA 1988)
- Parcels
- Levees
- Roads
- Gatewells
- Closures

1,000 500 0 1,000 Feet

N W E S

Dean Ave.
Williams Ave.
Scott Ave.
E. 30th St.
E. Oakwood Dr.
Parkridge Ave
Fourmile Creek
Leetown Creekway
Leetown Creekway
Red Rock Remedial Works Levee
Des Moines River
Vandalia Rd.
65
Des Moines
Pleasant Hill

PLATE 11

gis on 'mvrdfs' (V:)\PM\PM_GIS_Team\GIS_Projects\Des_Moines_Flood_Study\Current_Maps\Site_Specific_Maps\Leetown_CreekLeetown_Creek_v3.mxd 10/12/04 raw

Des Moines River Water Surface Profiles

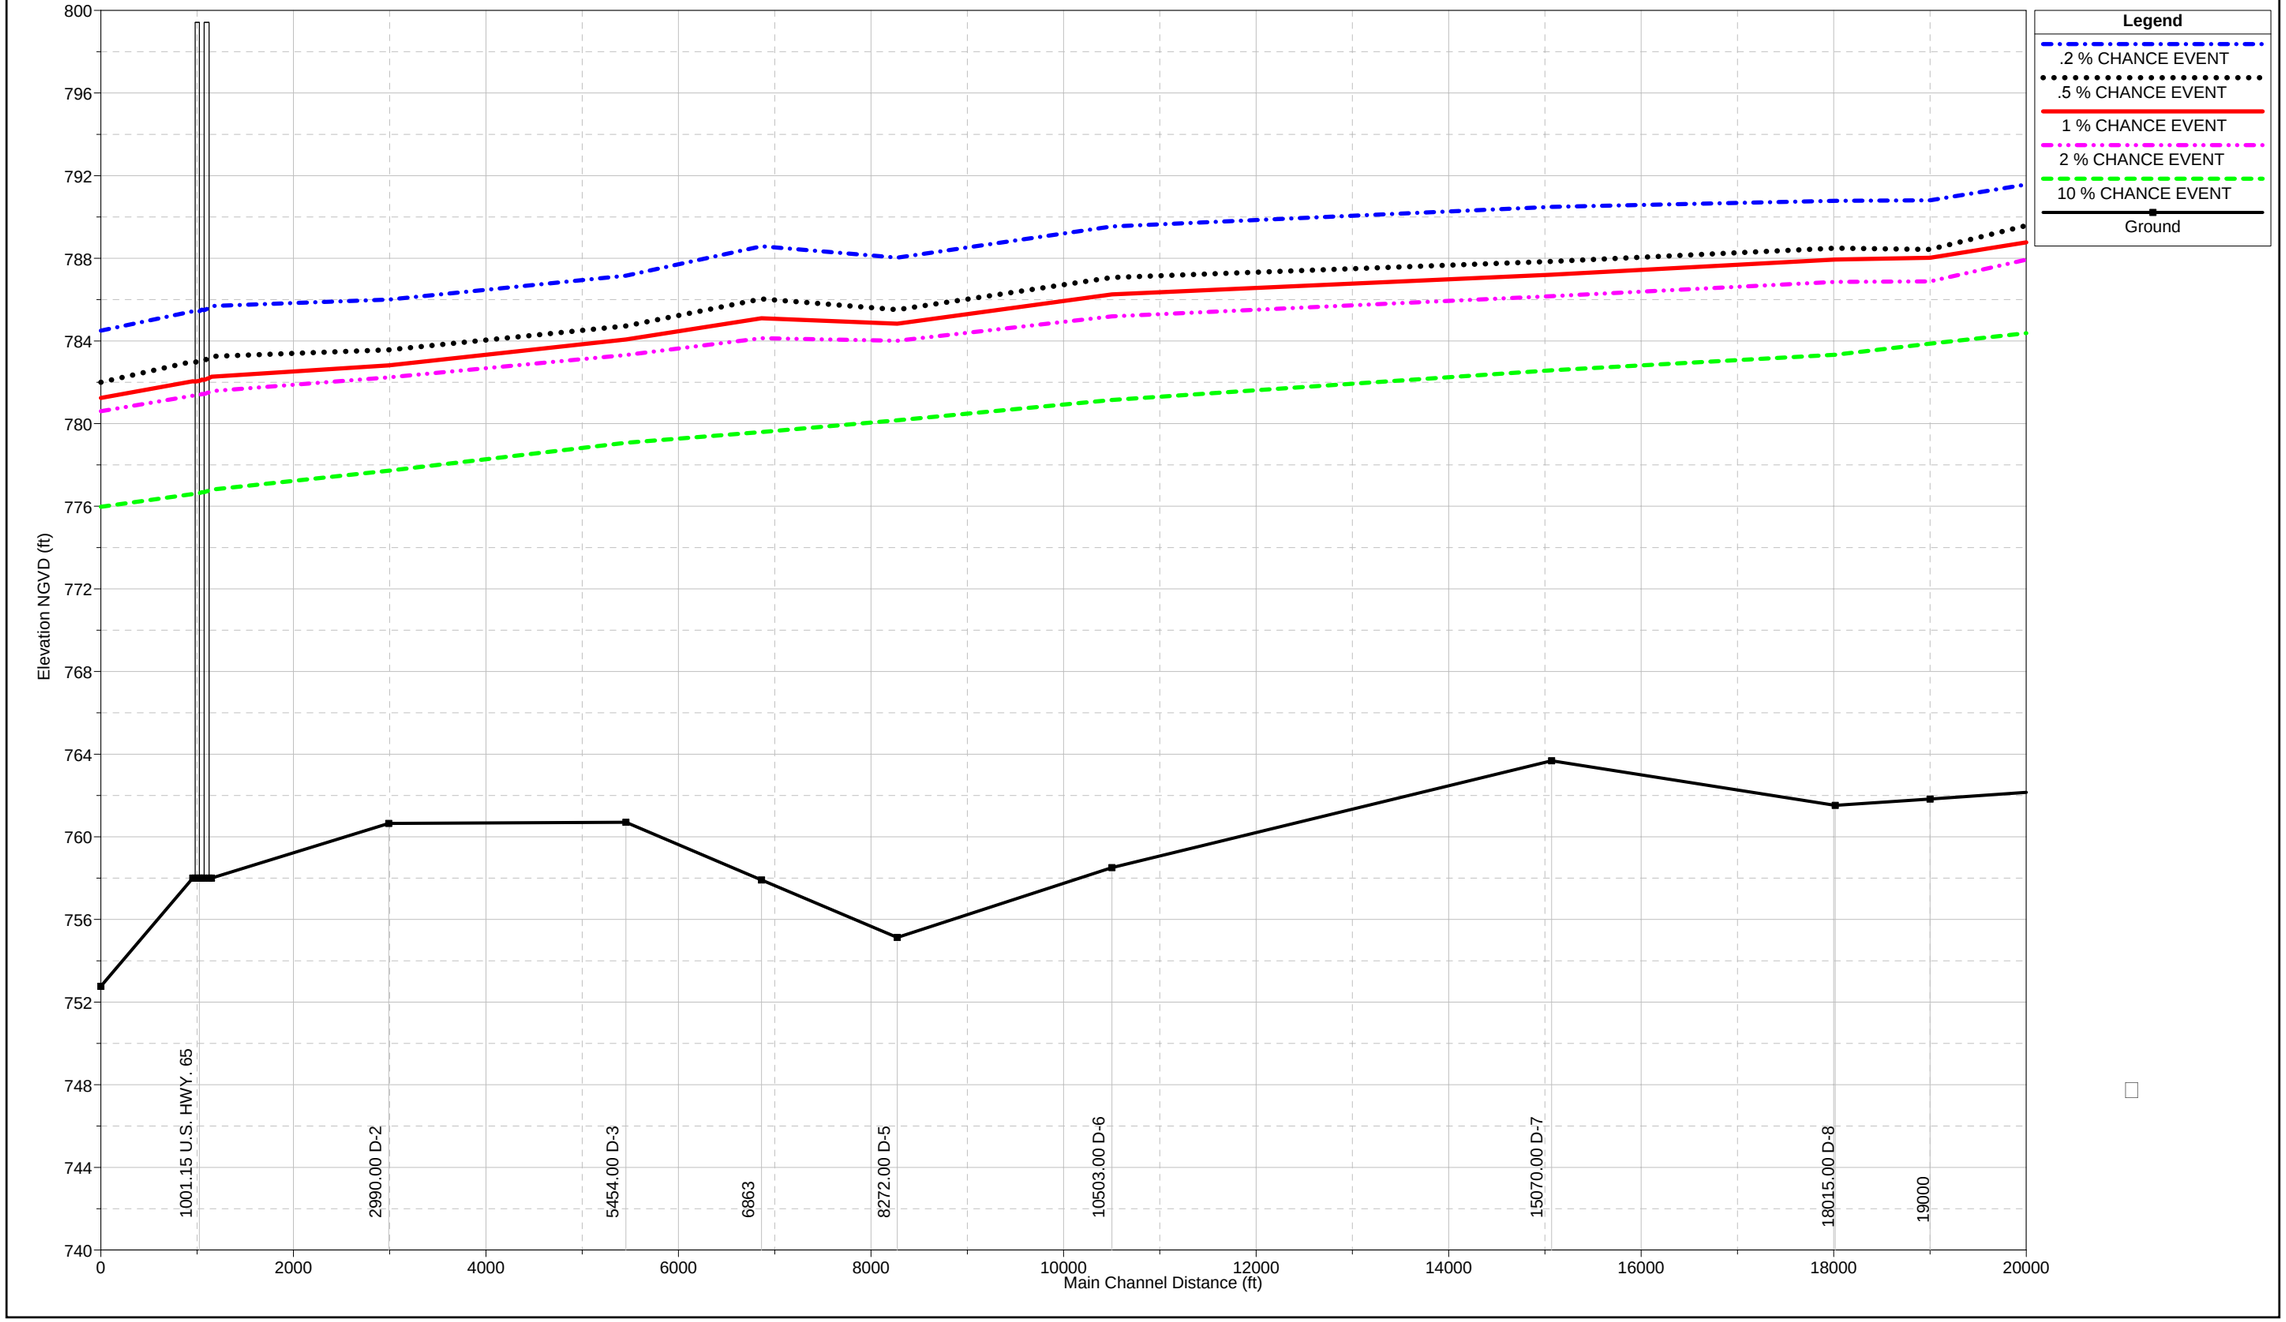

Plate A-4

Des Moines River Water Surface Profiles

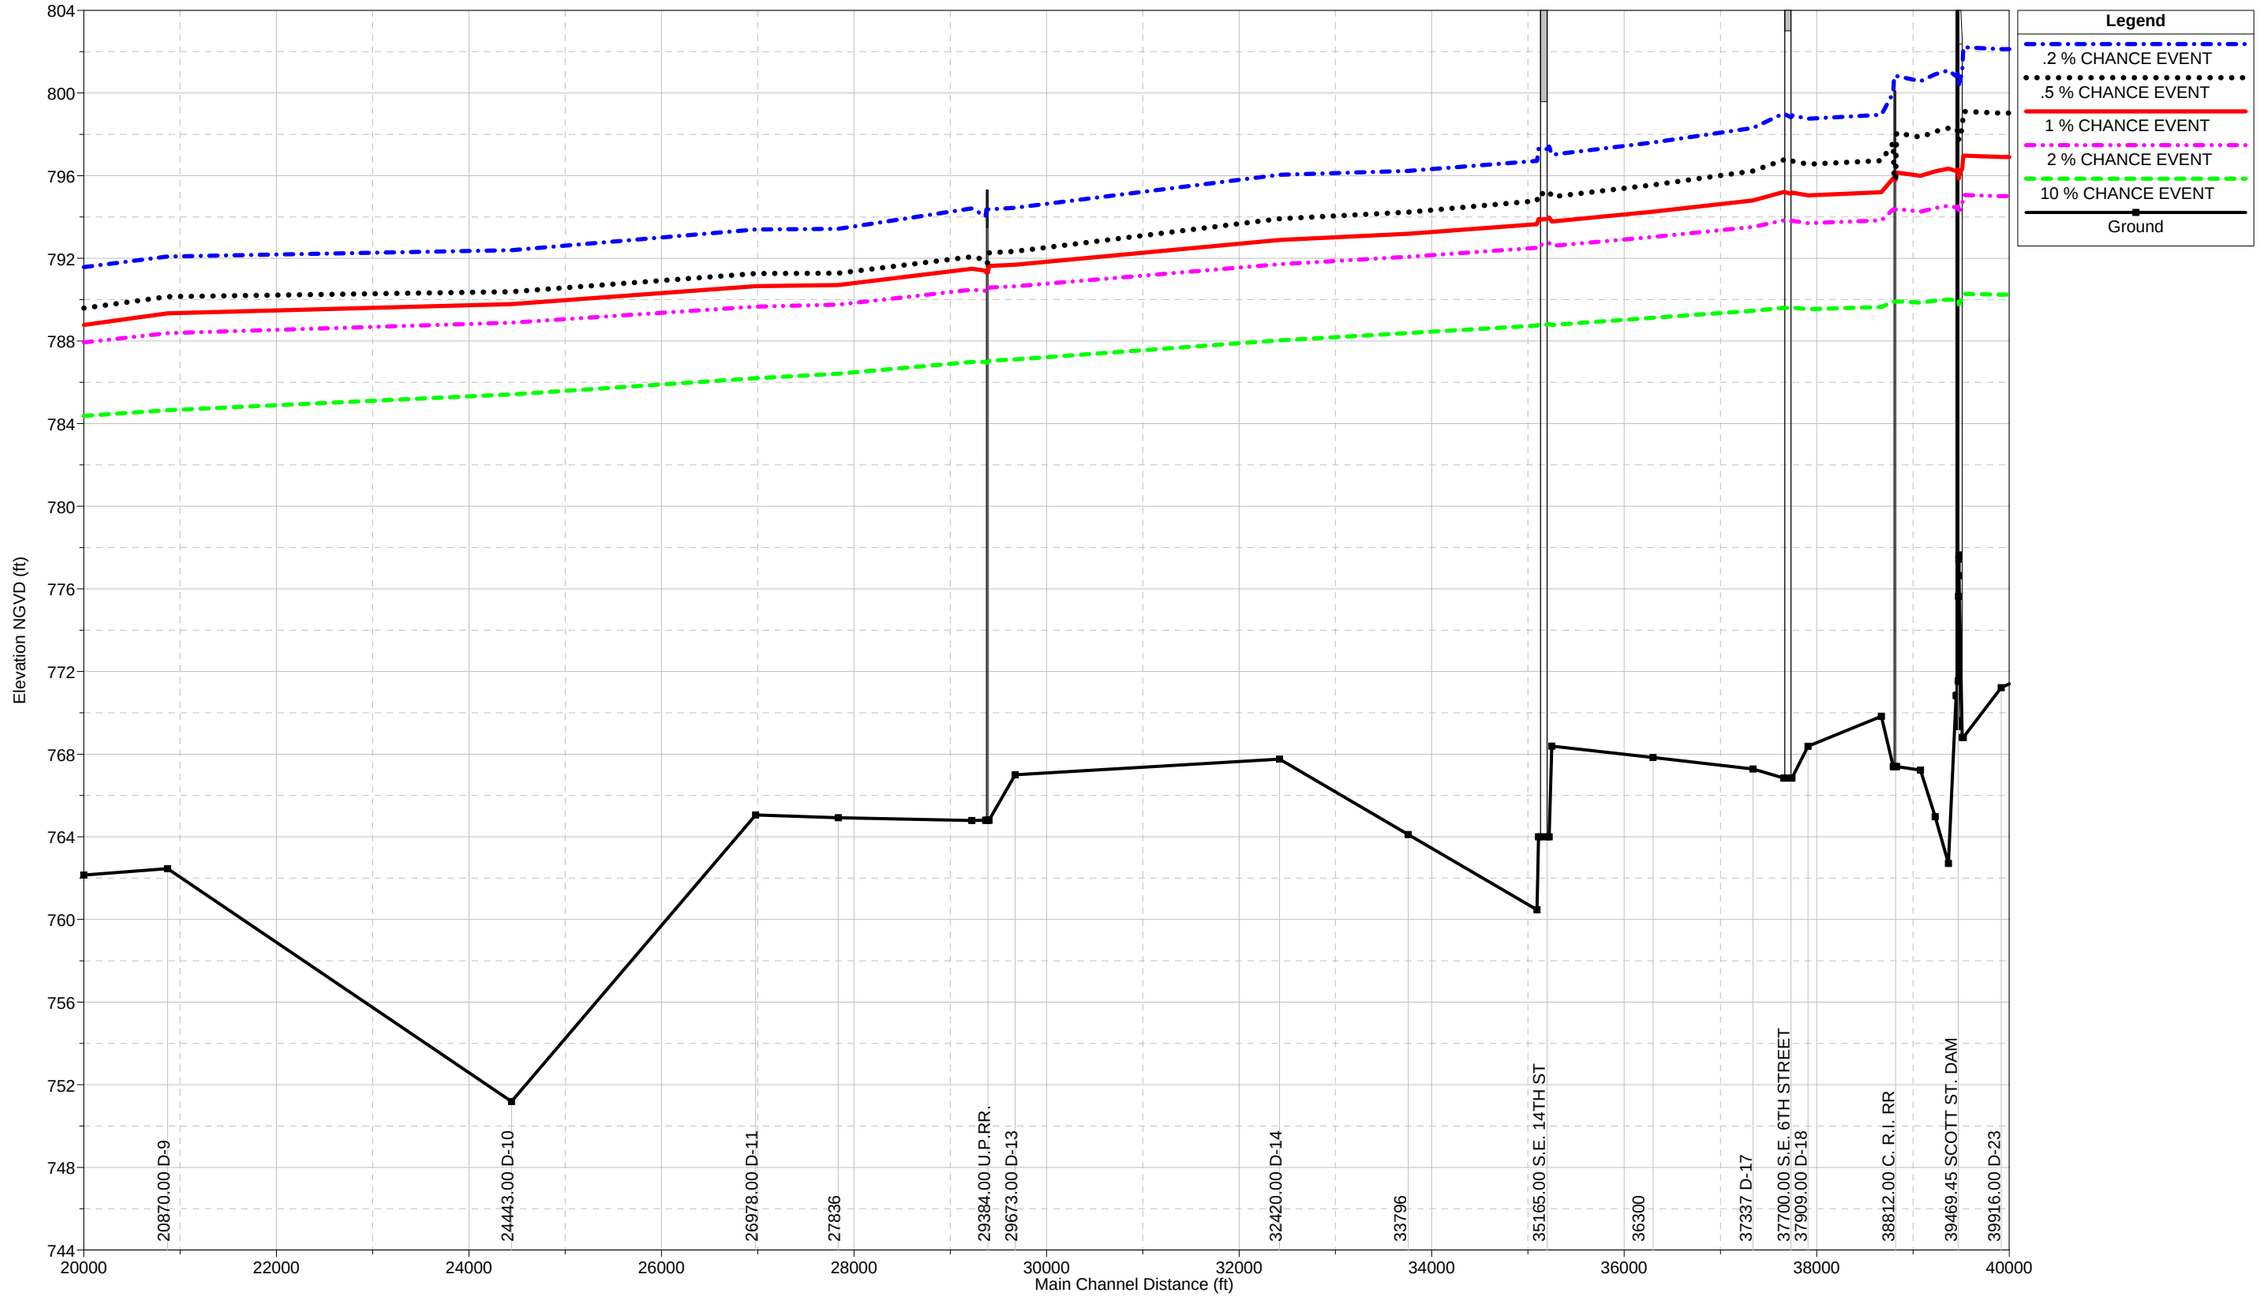

Des Moines River Water Surface Profiles

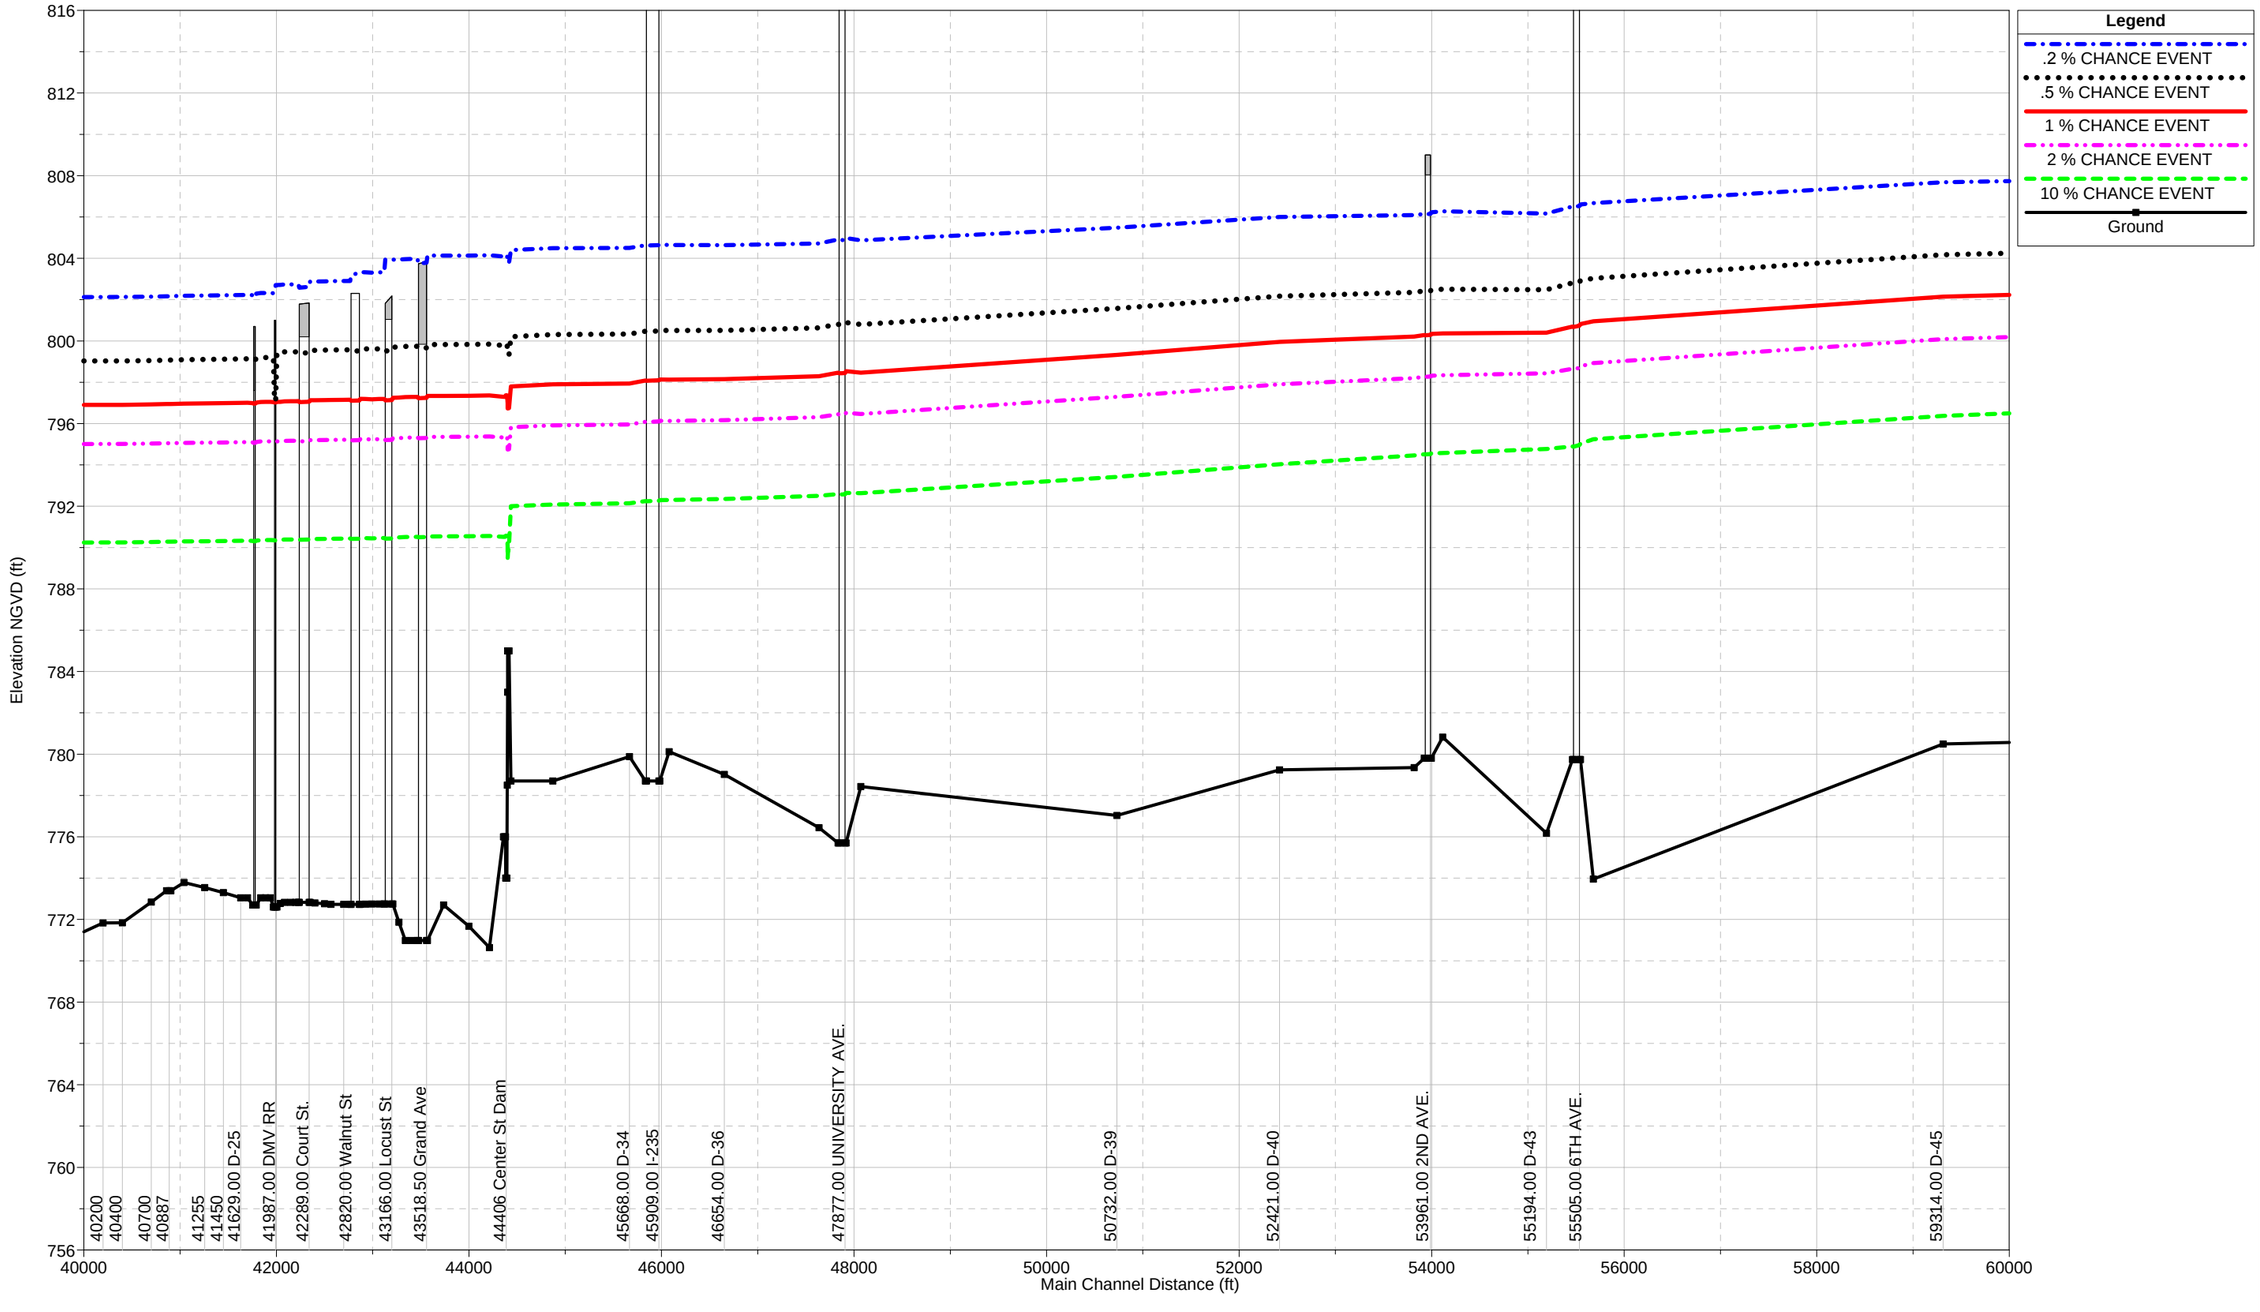

Plate A-6

Des Moines River Water Surface Profile

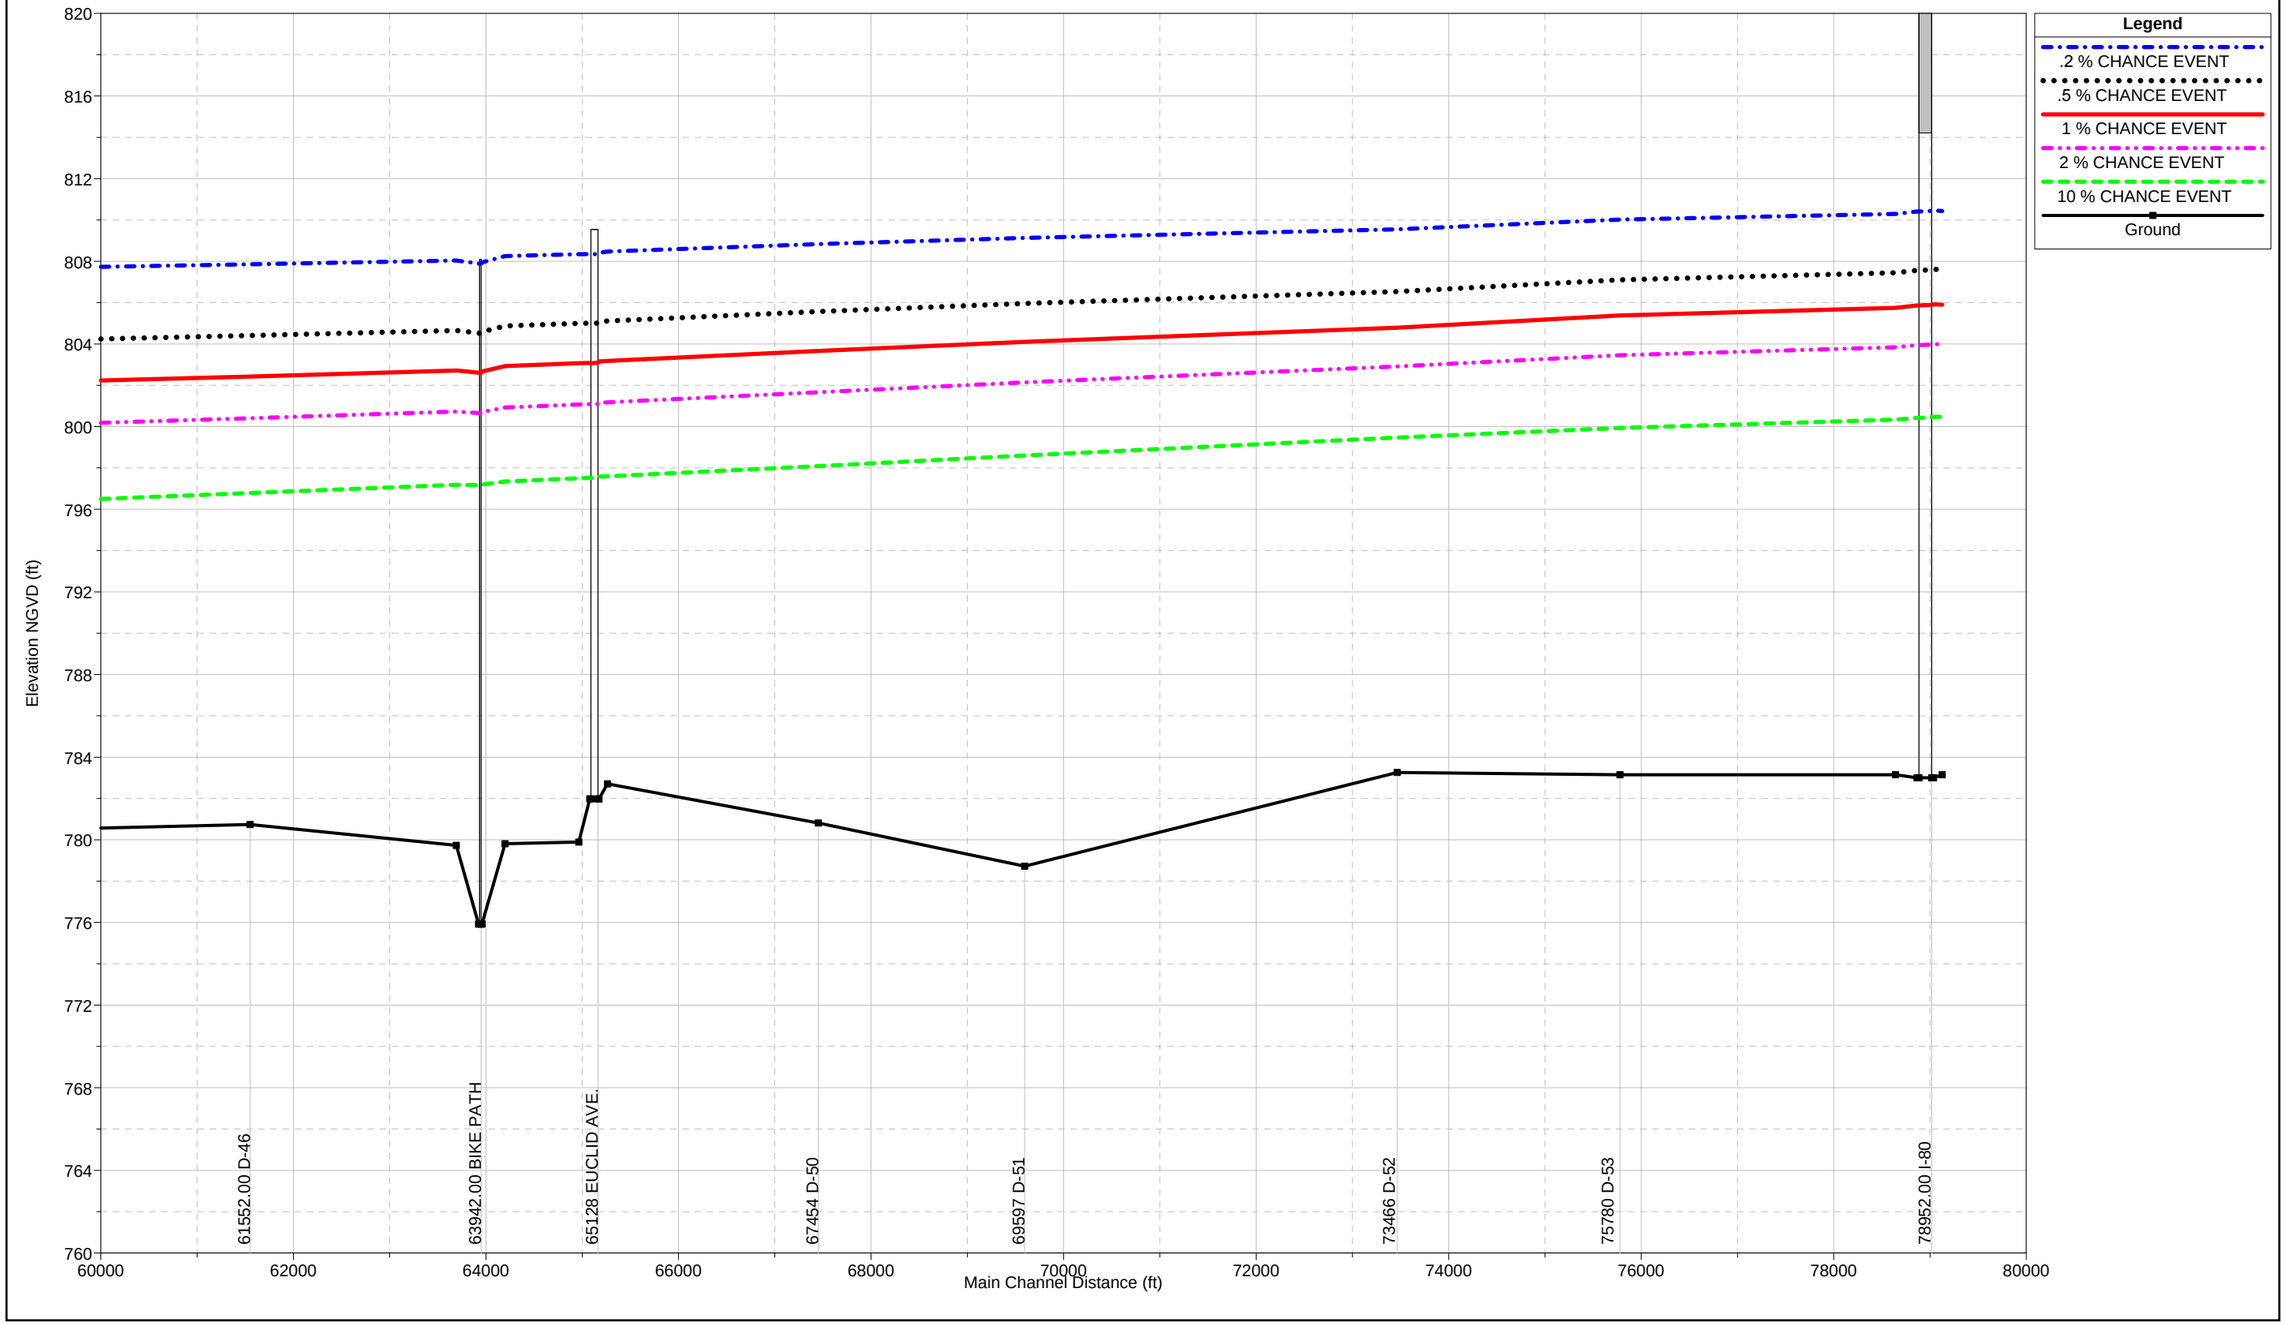

Plate A-7

Raccoon River Water Surface Profile

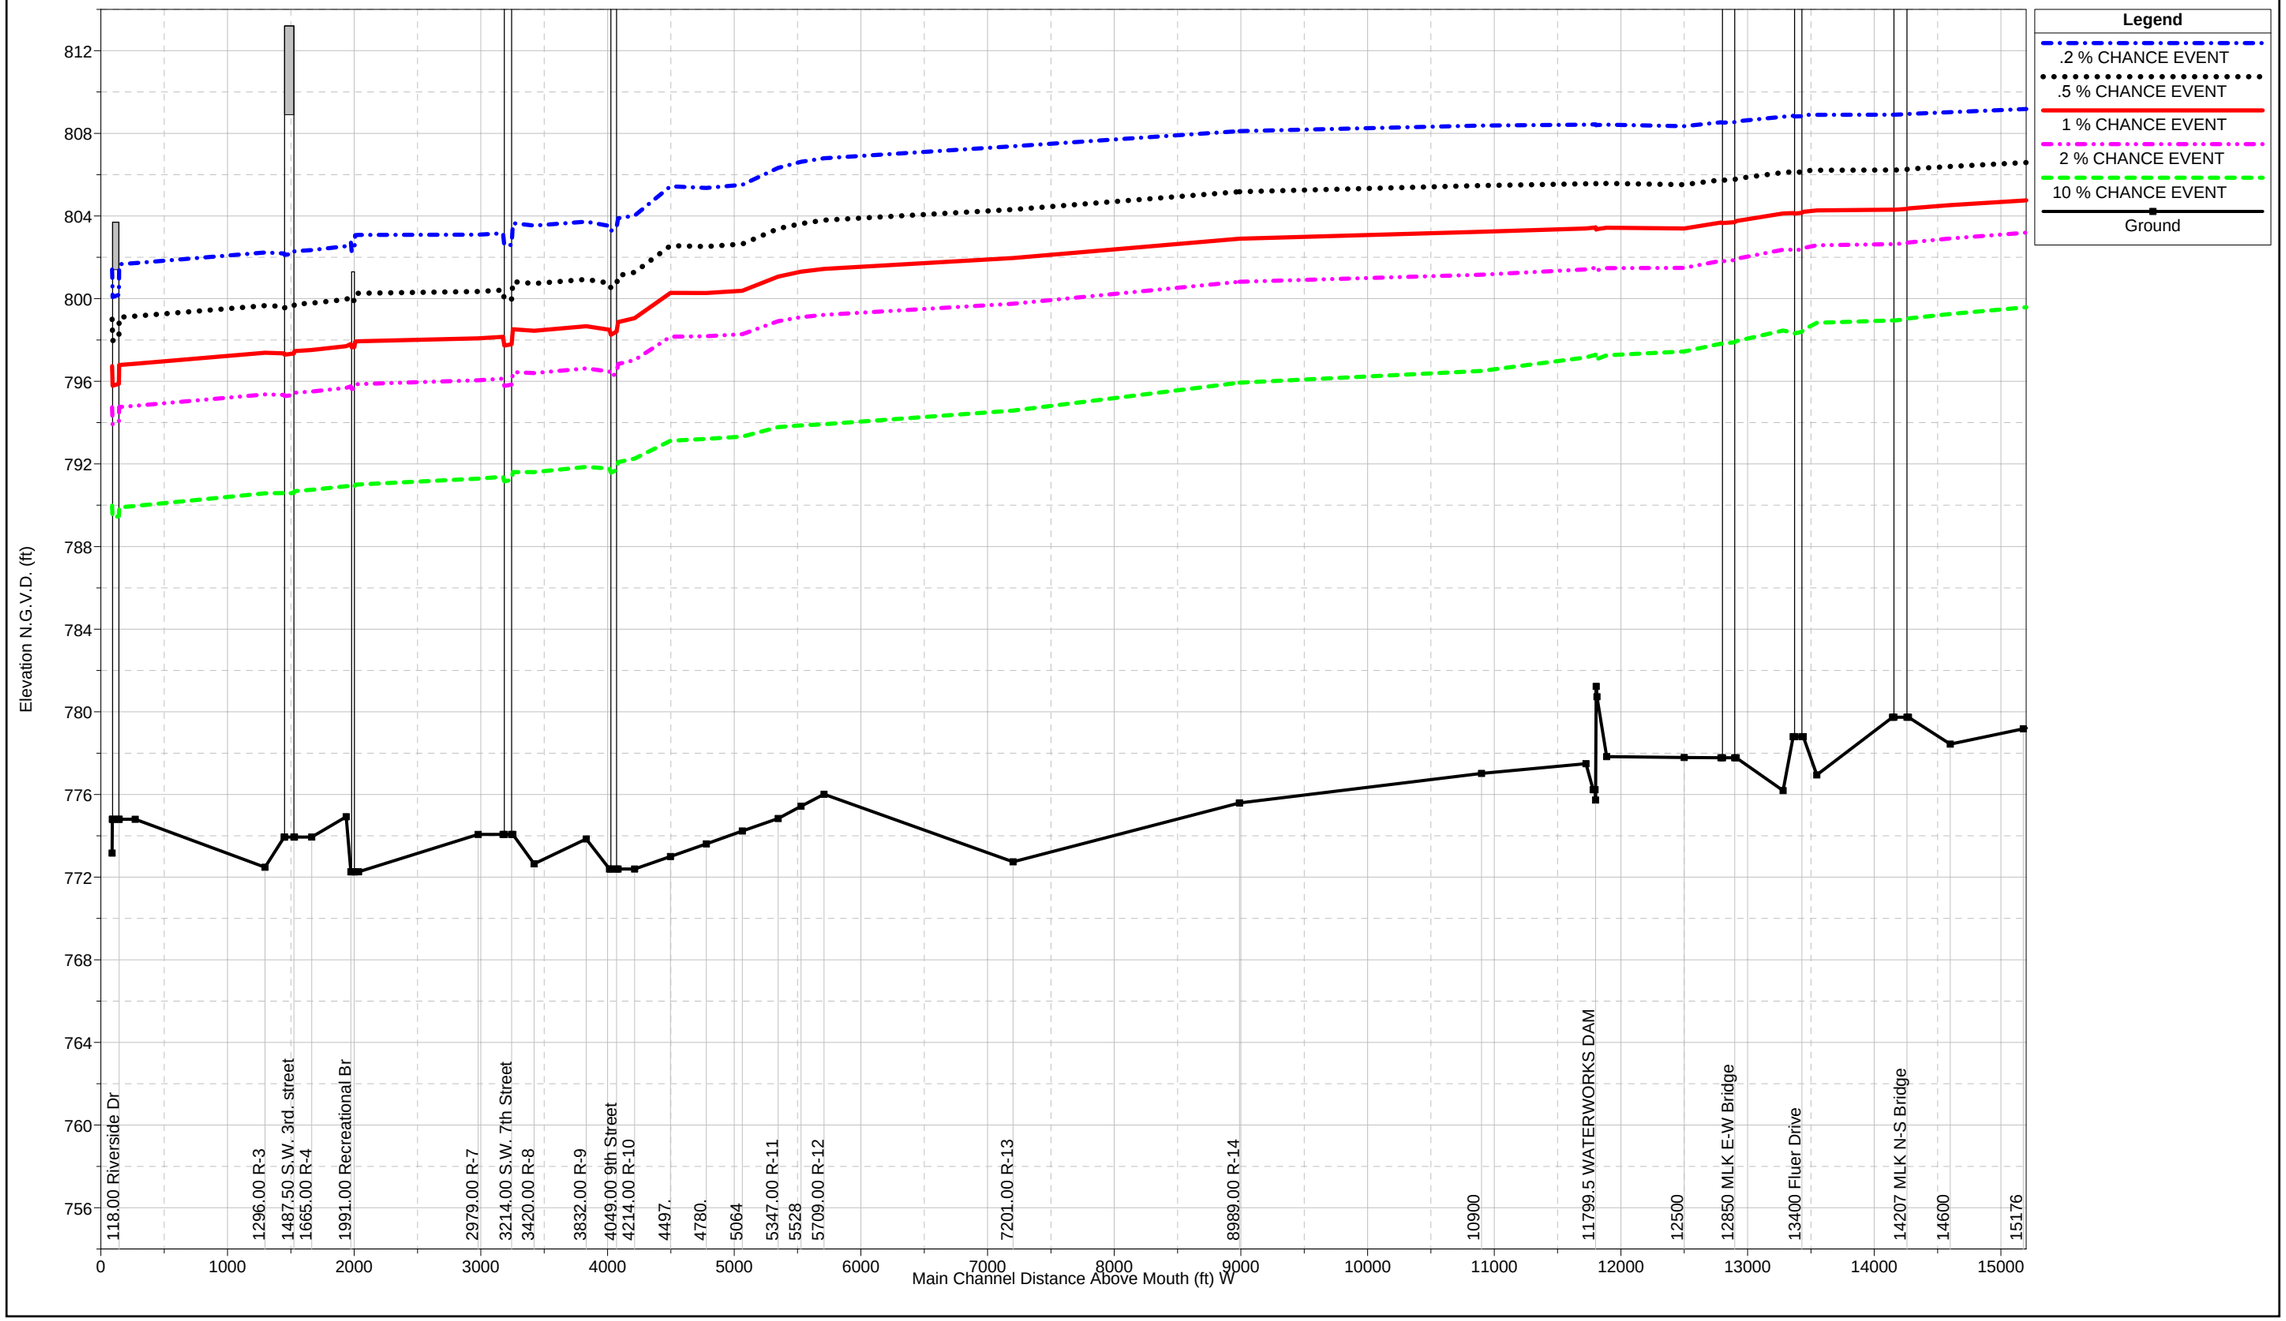

Plate A-8

Raccoon River Water Surface Profile

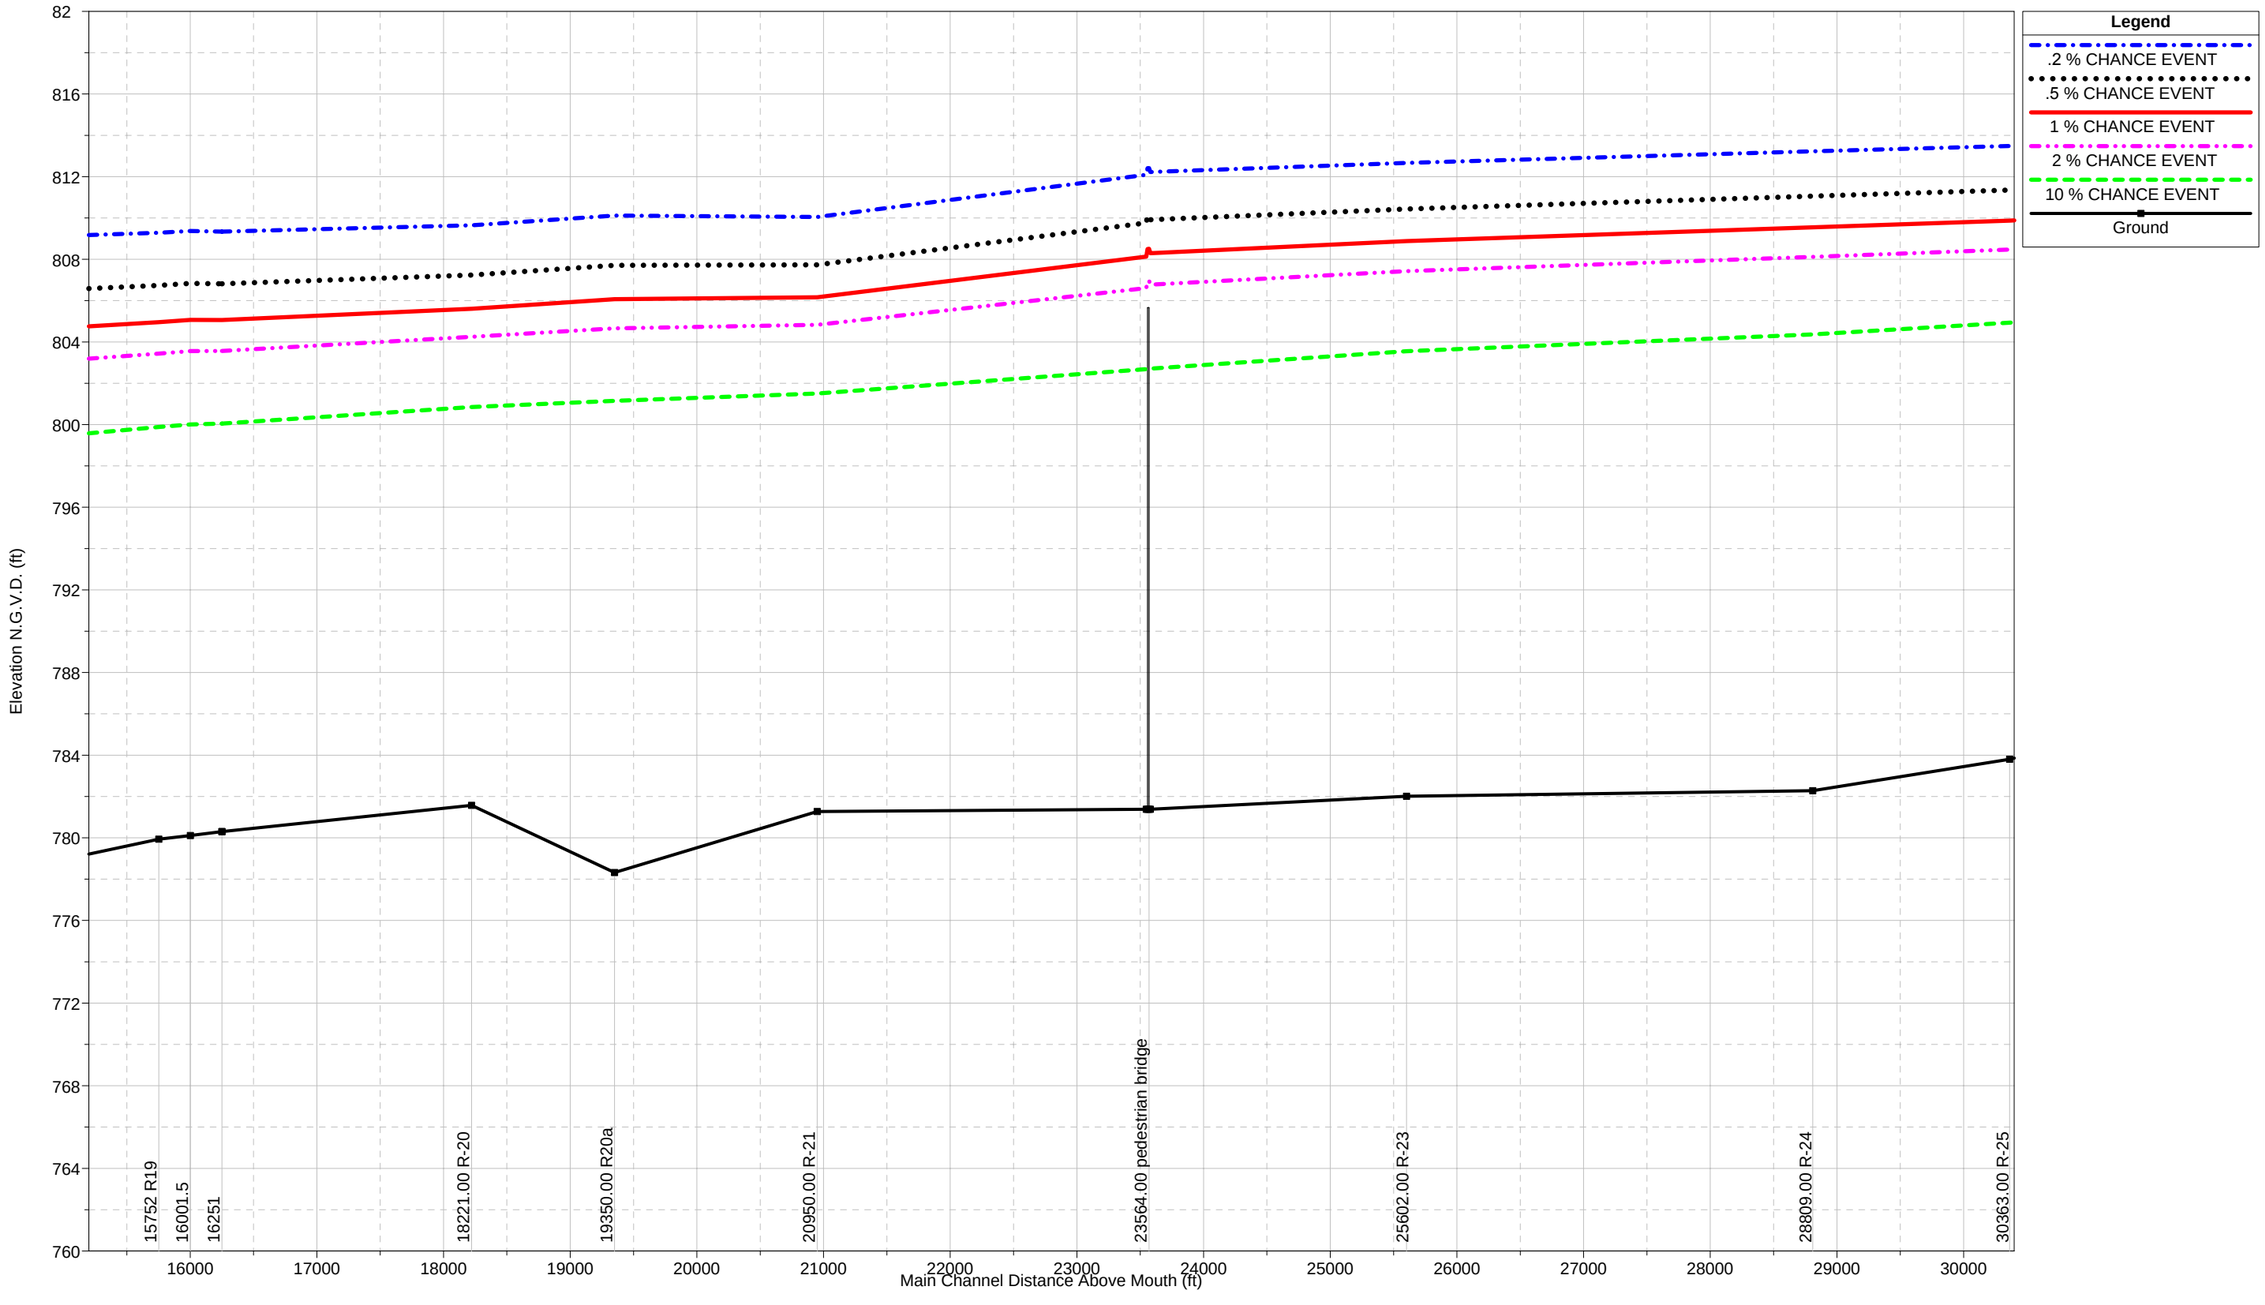

Plate A-9

Raccoon River Water Surface Profiles

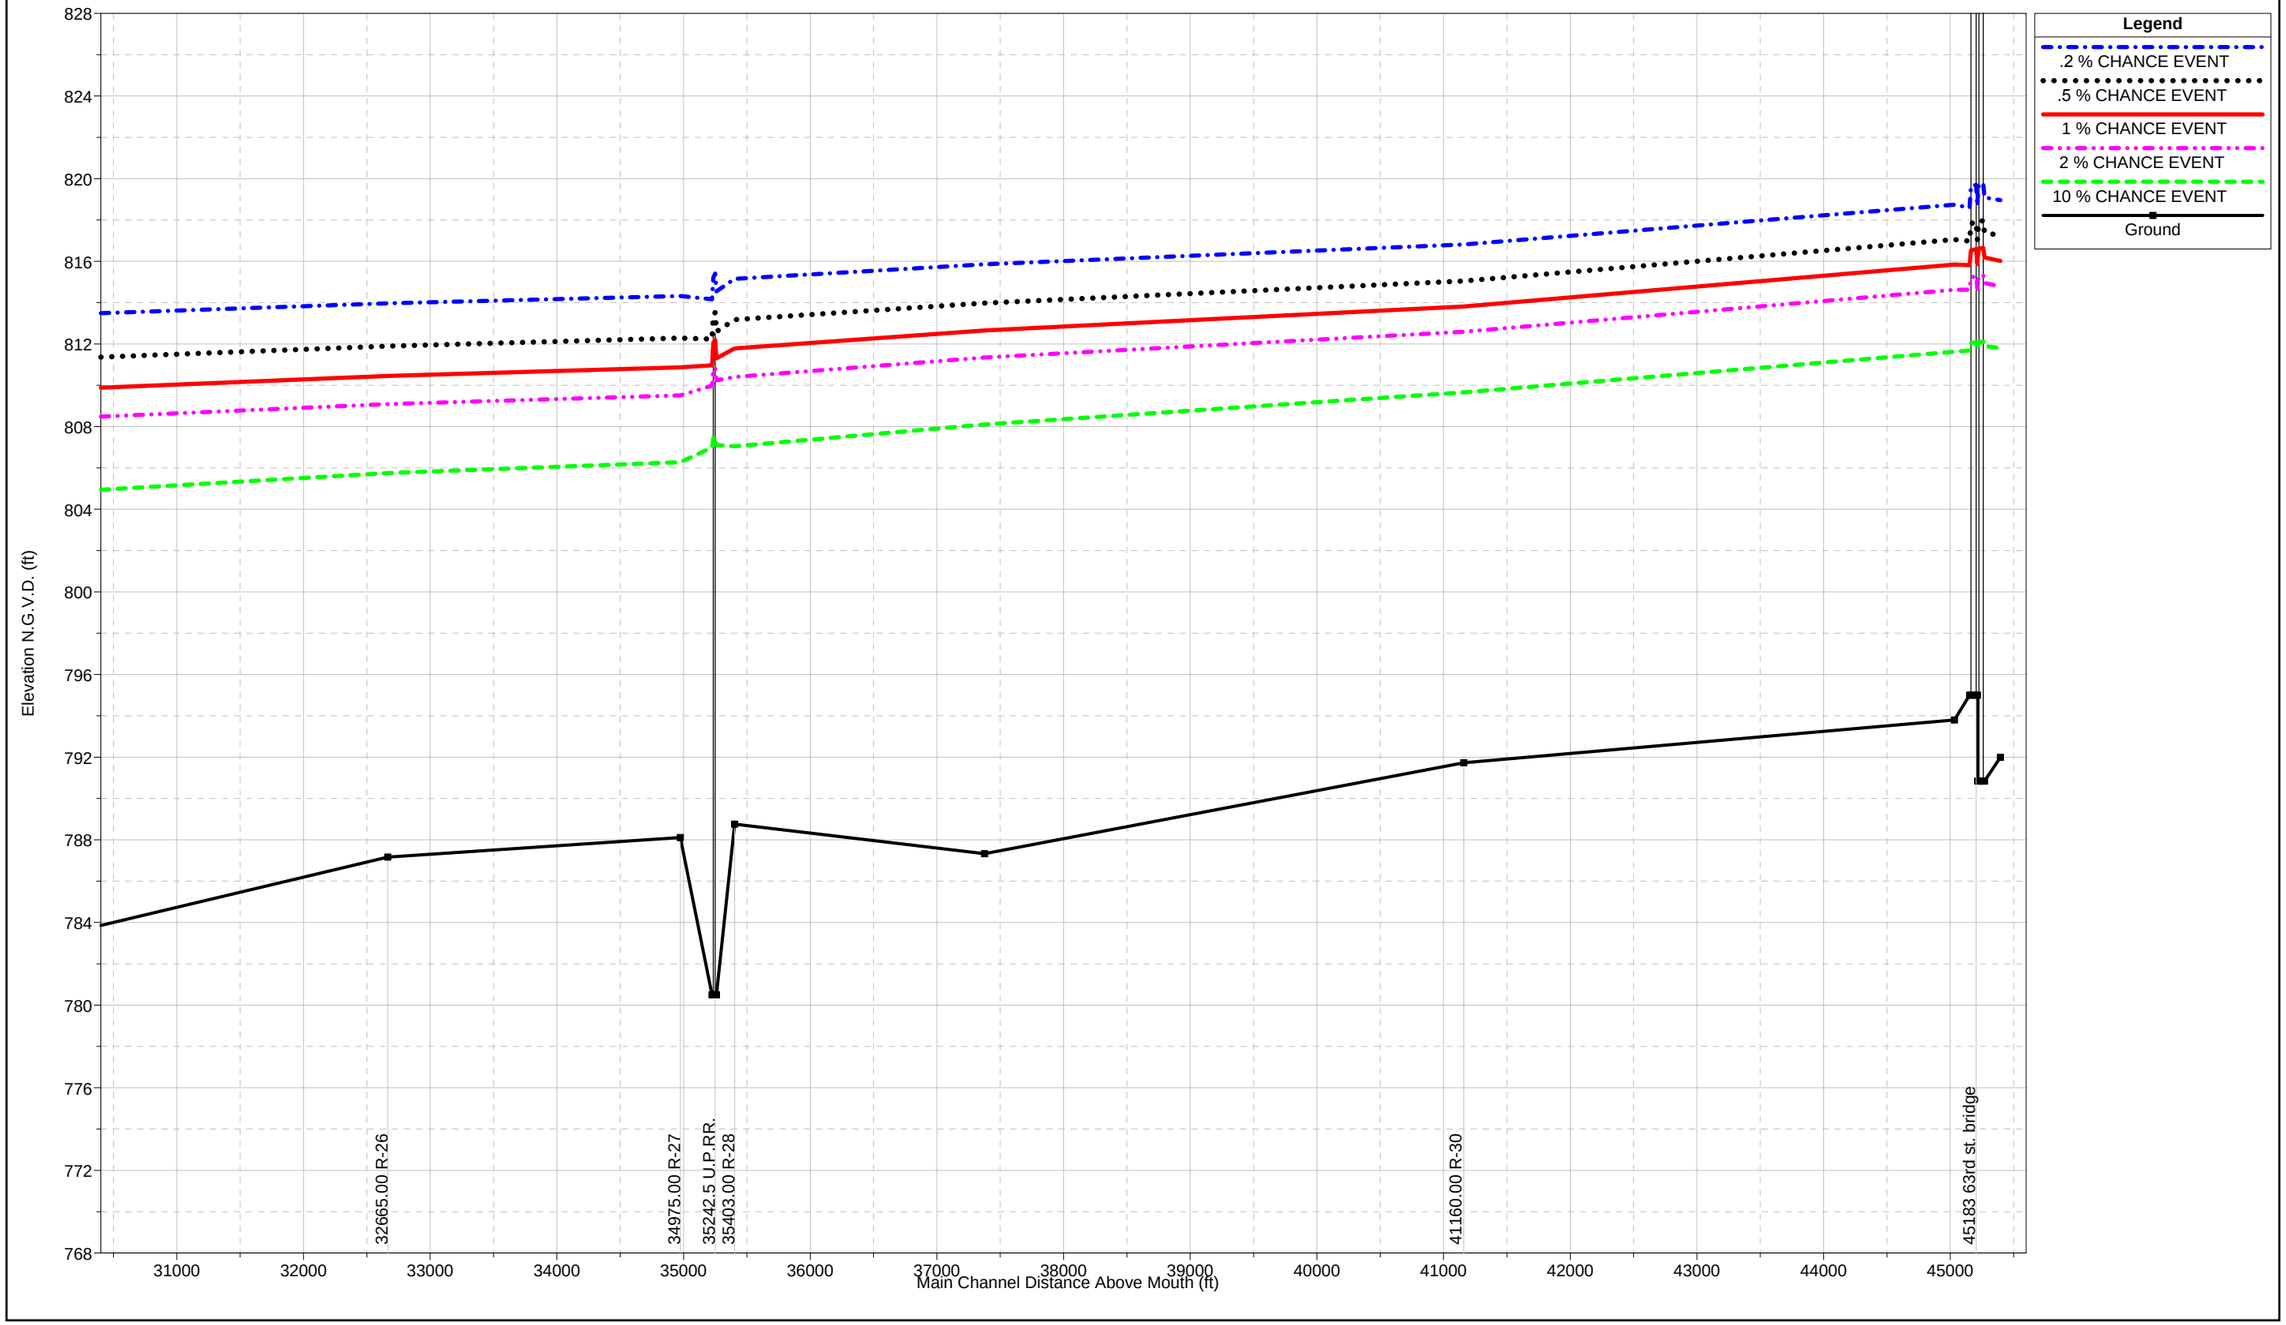

Plate A-10

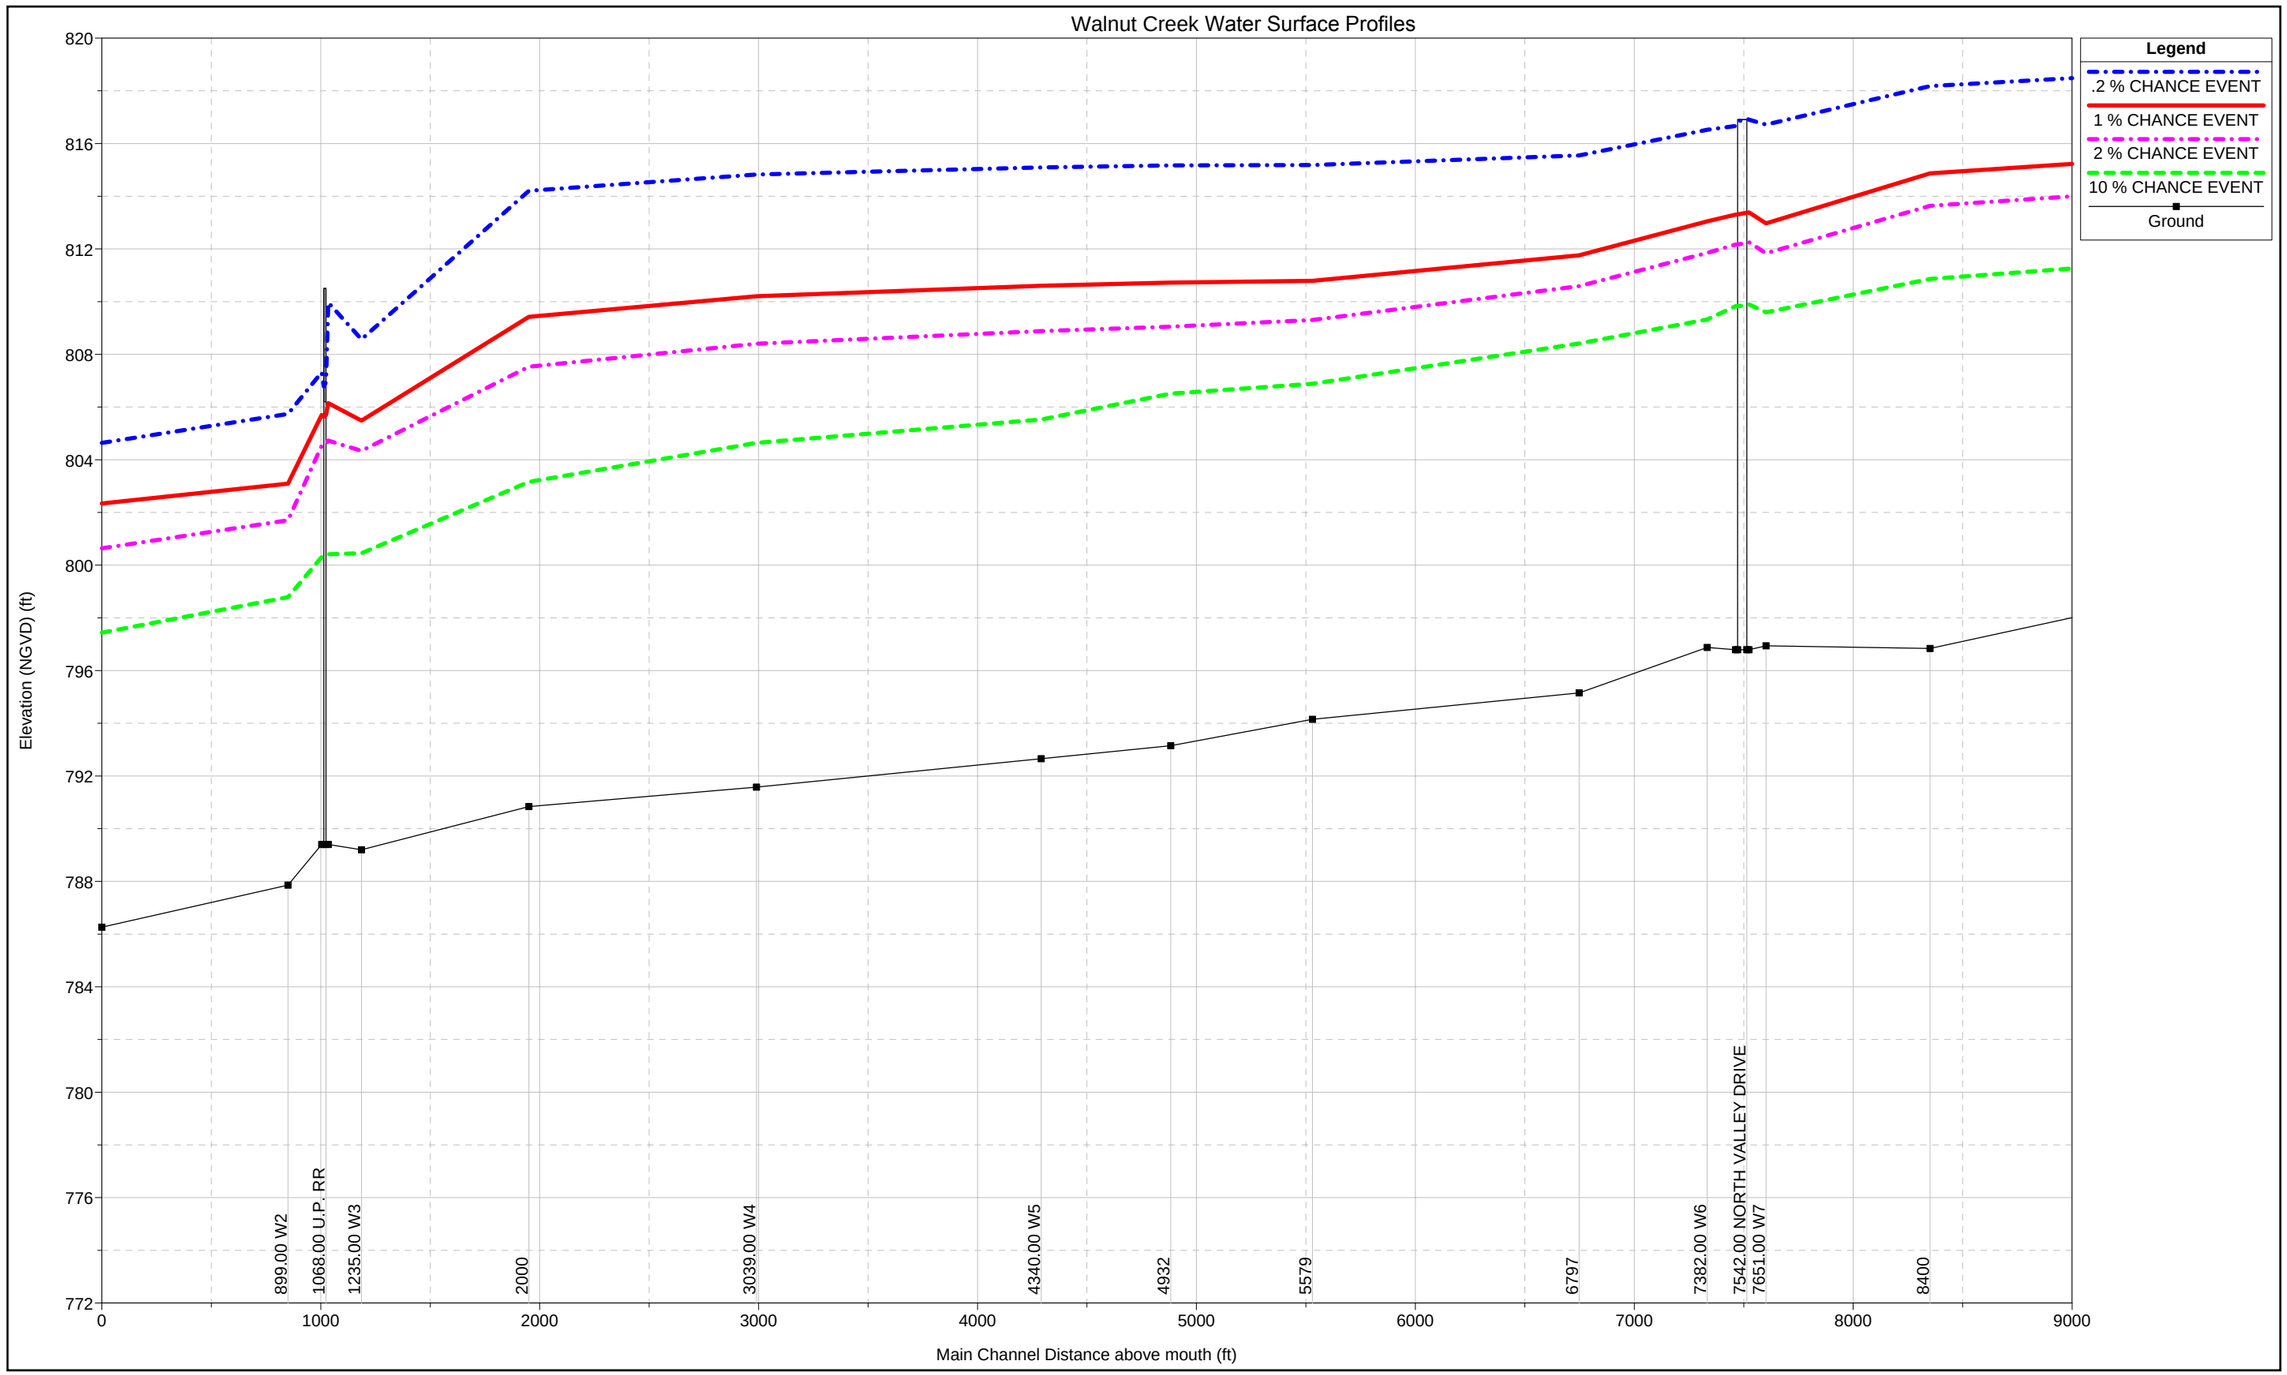
Walnut Creek Water Surface Profiles
Legend
.2 % CHANCE EVENT
1 % CHANCE EVENT
2 % CHANCE EVENT
10 % CHANCE EVENT
Ground
Elevation (NGVD) (ft)
820
816
812
808
804
800
796
792
788
784
780
776
772
899.00 W2
1068.00 U.P. RR
1235.00 W3
2000
3039.00 W4
4340.00 W5
4932
5579
6797
7382.00 W6
7542.00 NORTH VALLEY DRIVE
7651.00 W7
8400
0
1000
2000
3000
4000
5000
6000
7000
8000
9000
Main Channel Distance above mouth (ft)

Walnut Creek Water Surface Profiles

Legend
.2 % CHANCE EVENT
1 % CHANCE EVENT
2 % CHANCE EVENT
10 % CHANCE EVENT
Ground

Elevation (NGVD) (ft)
832
828
824
820
816
812
808
804
800
796
792
788
784

9244.00 W8
10030
10820.00 W9
11040.00 GRAND AVE.
11205.00 W10
11324.00 CM. ST. P. & P. RR
11505.00 W11
11847
12061
12408
12772.00 W12
12930.00 S.W. 63RD ST.
13163.00 W13
13733
14336.00 W14
15492.00 W15
15952.00 W16
16612.00 W17

9000
10000
11000
12000
13000
14000
15000
16000
17000
18000

Main Channel Distance above mouth (ft)

Fourmile Creek Water Surface Profiles

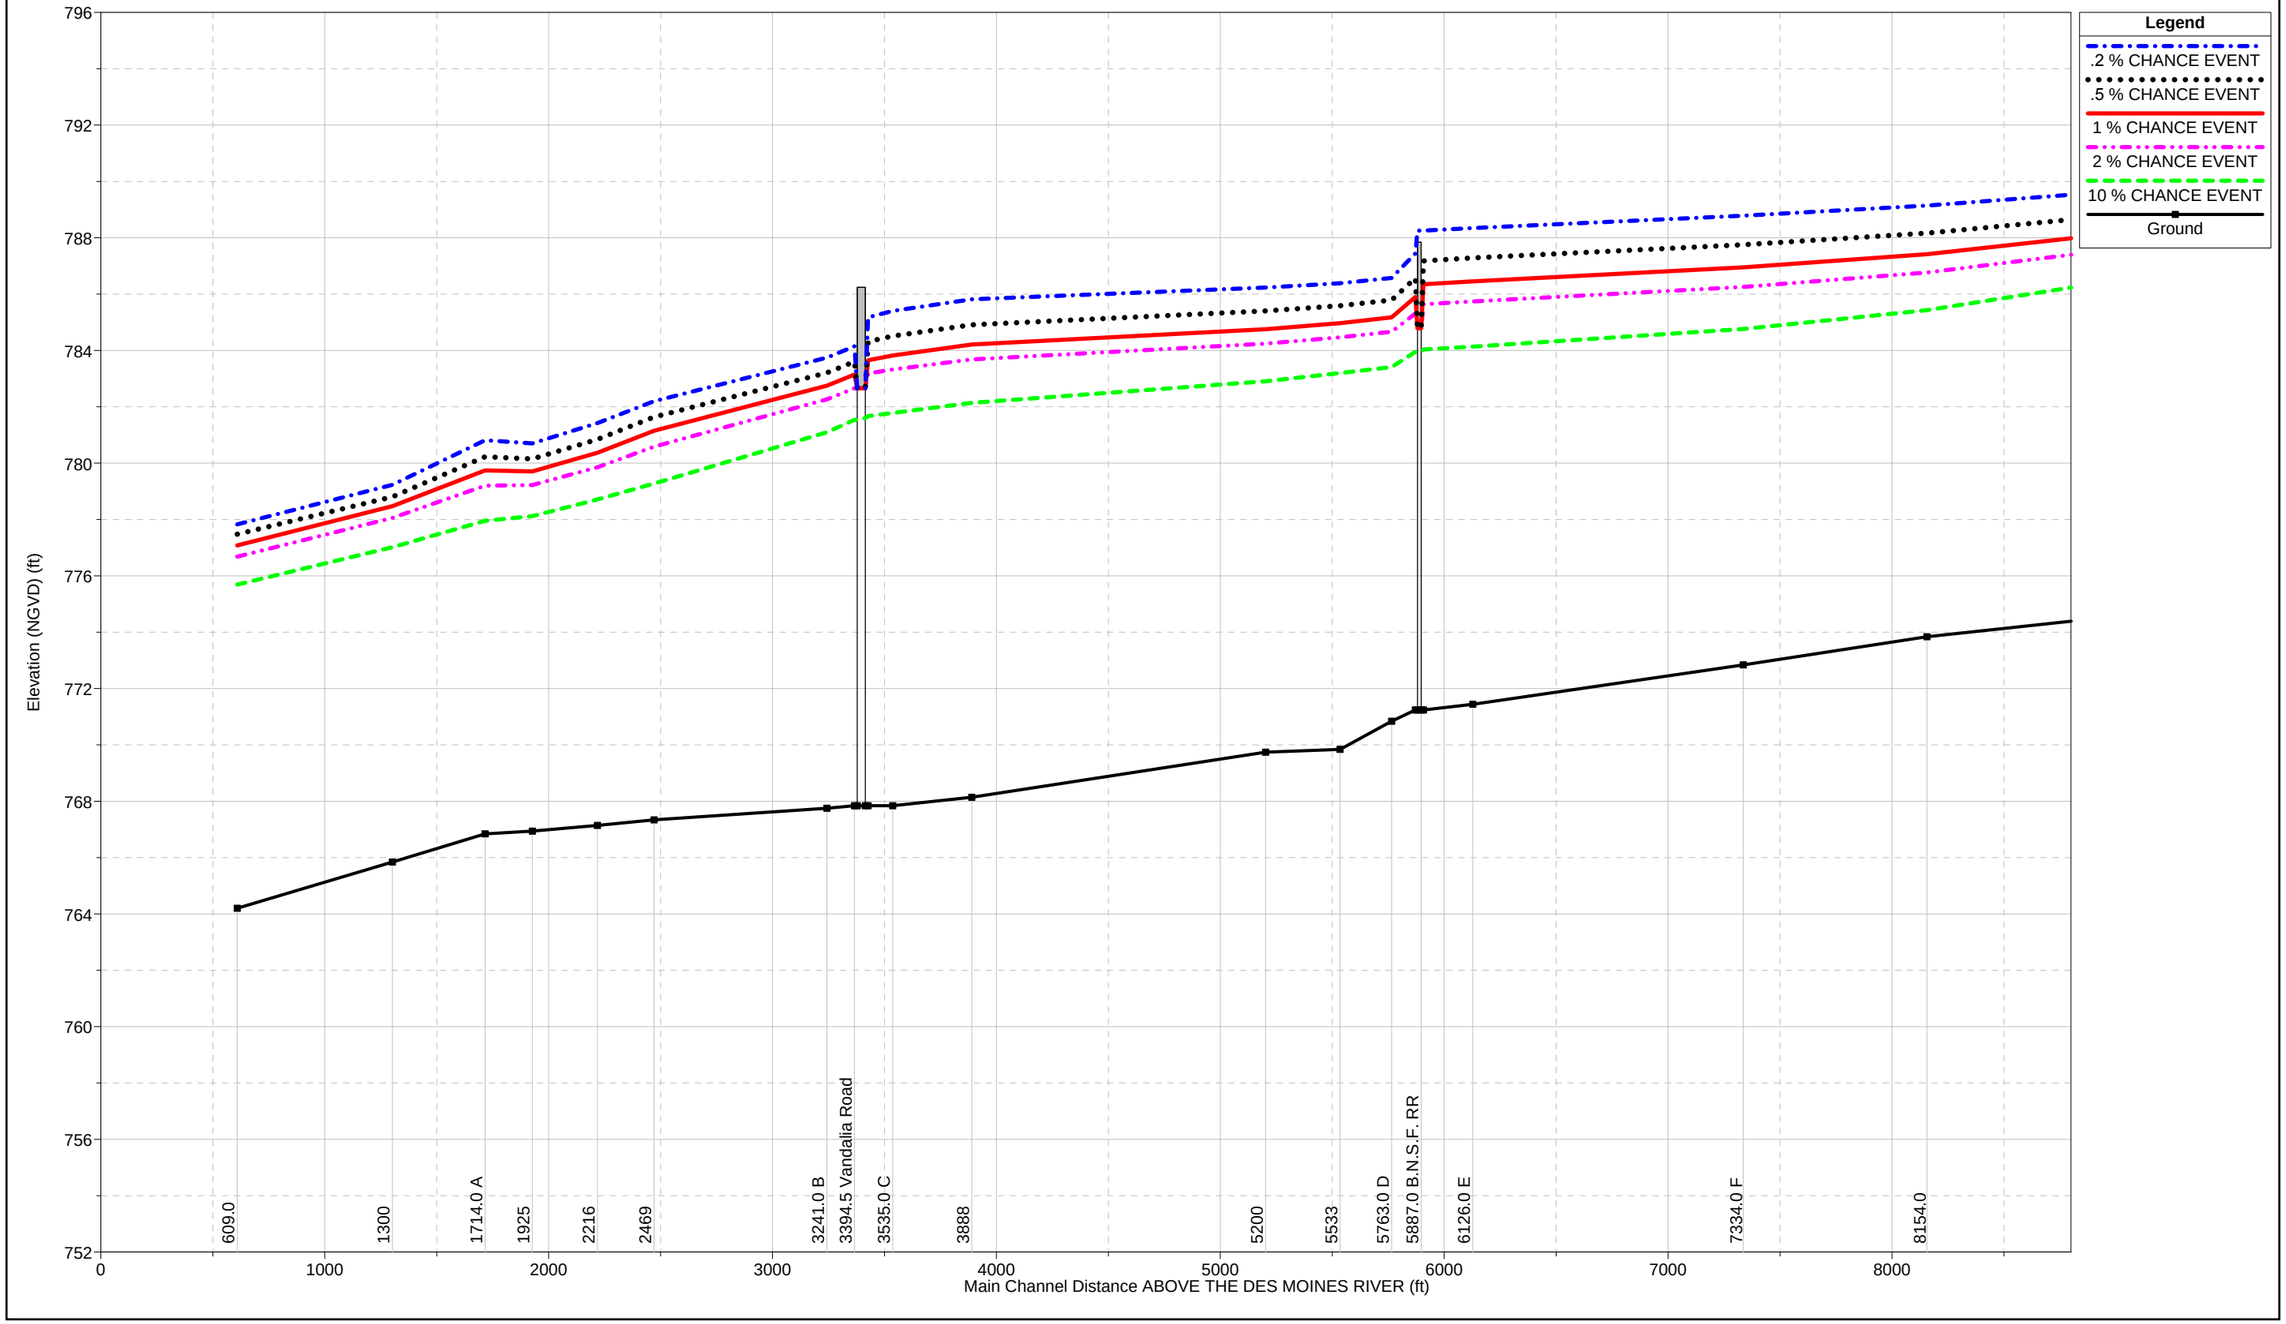

Plate A-13

Fourmile Creek Water Surface Profiles

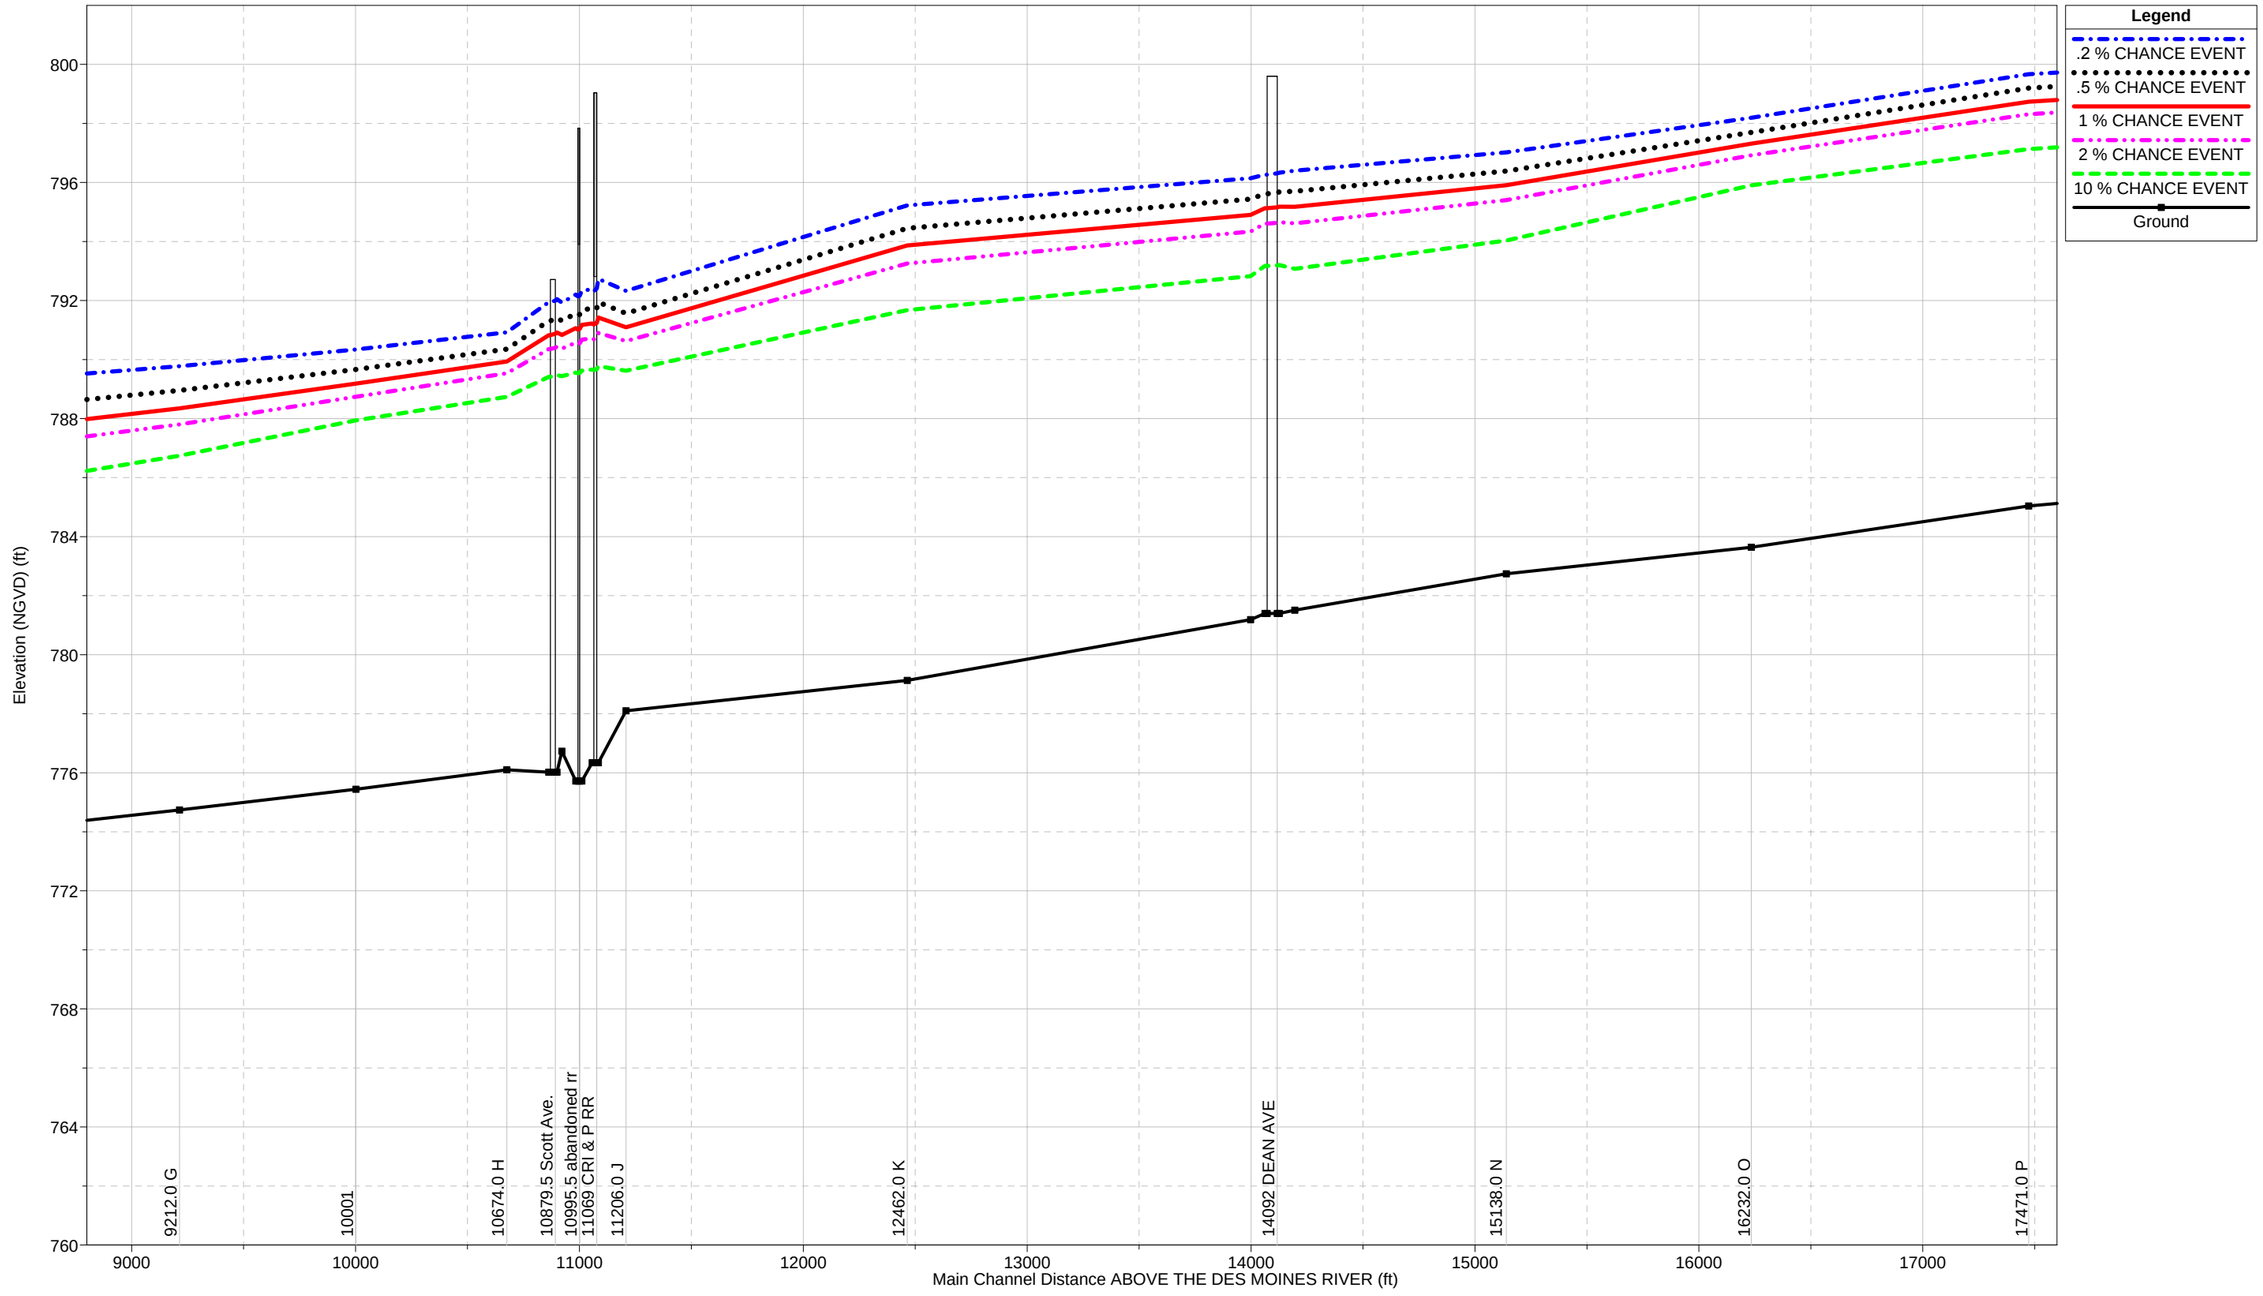

Plate A-14

Fourmile Creek Water Surface Profiles

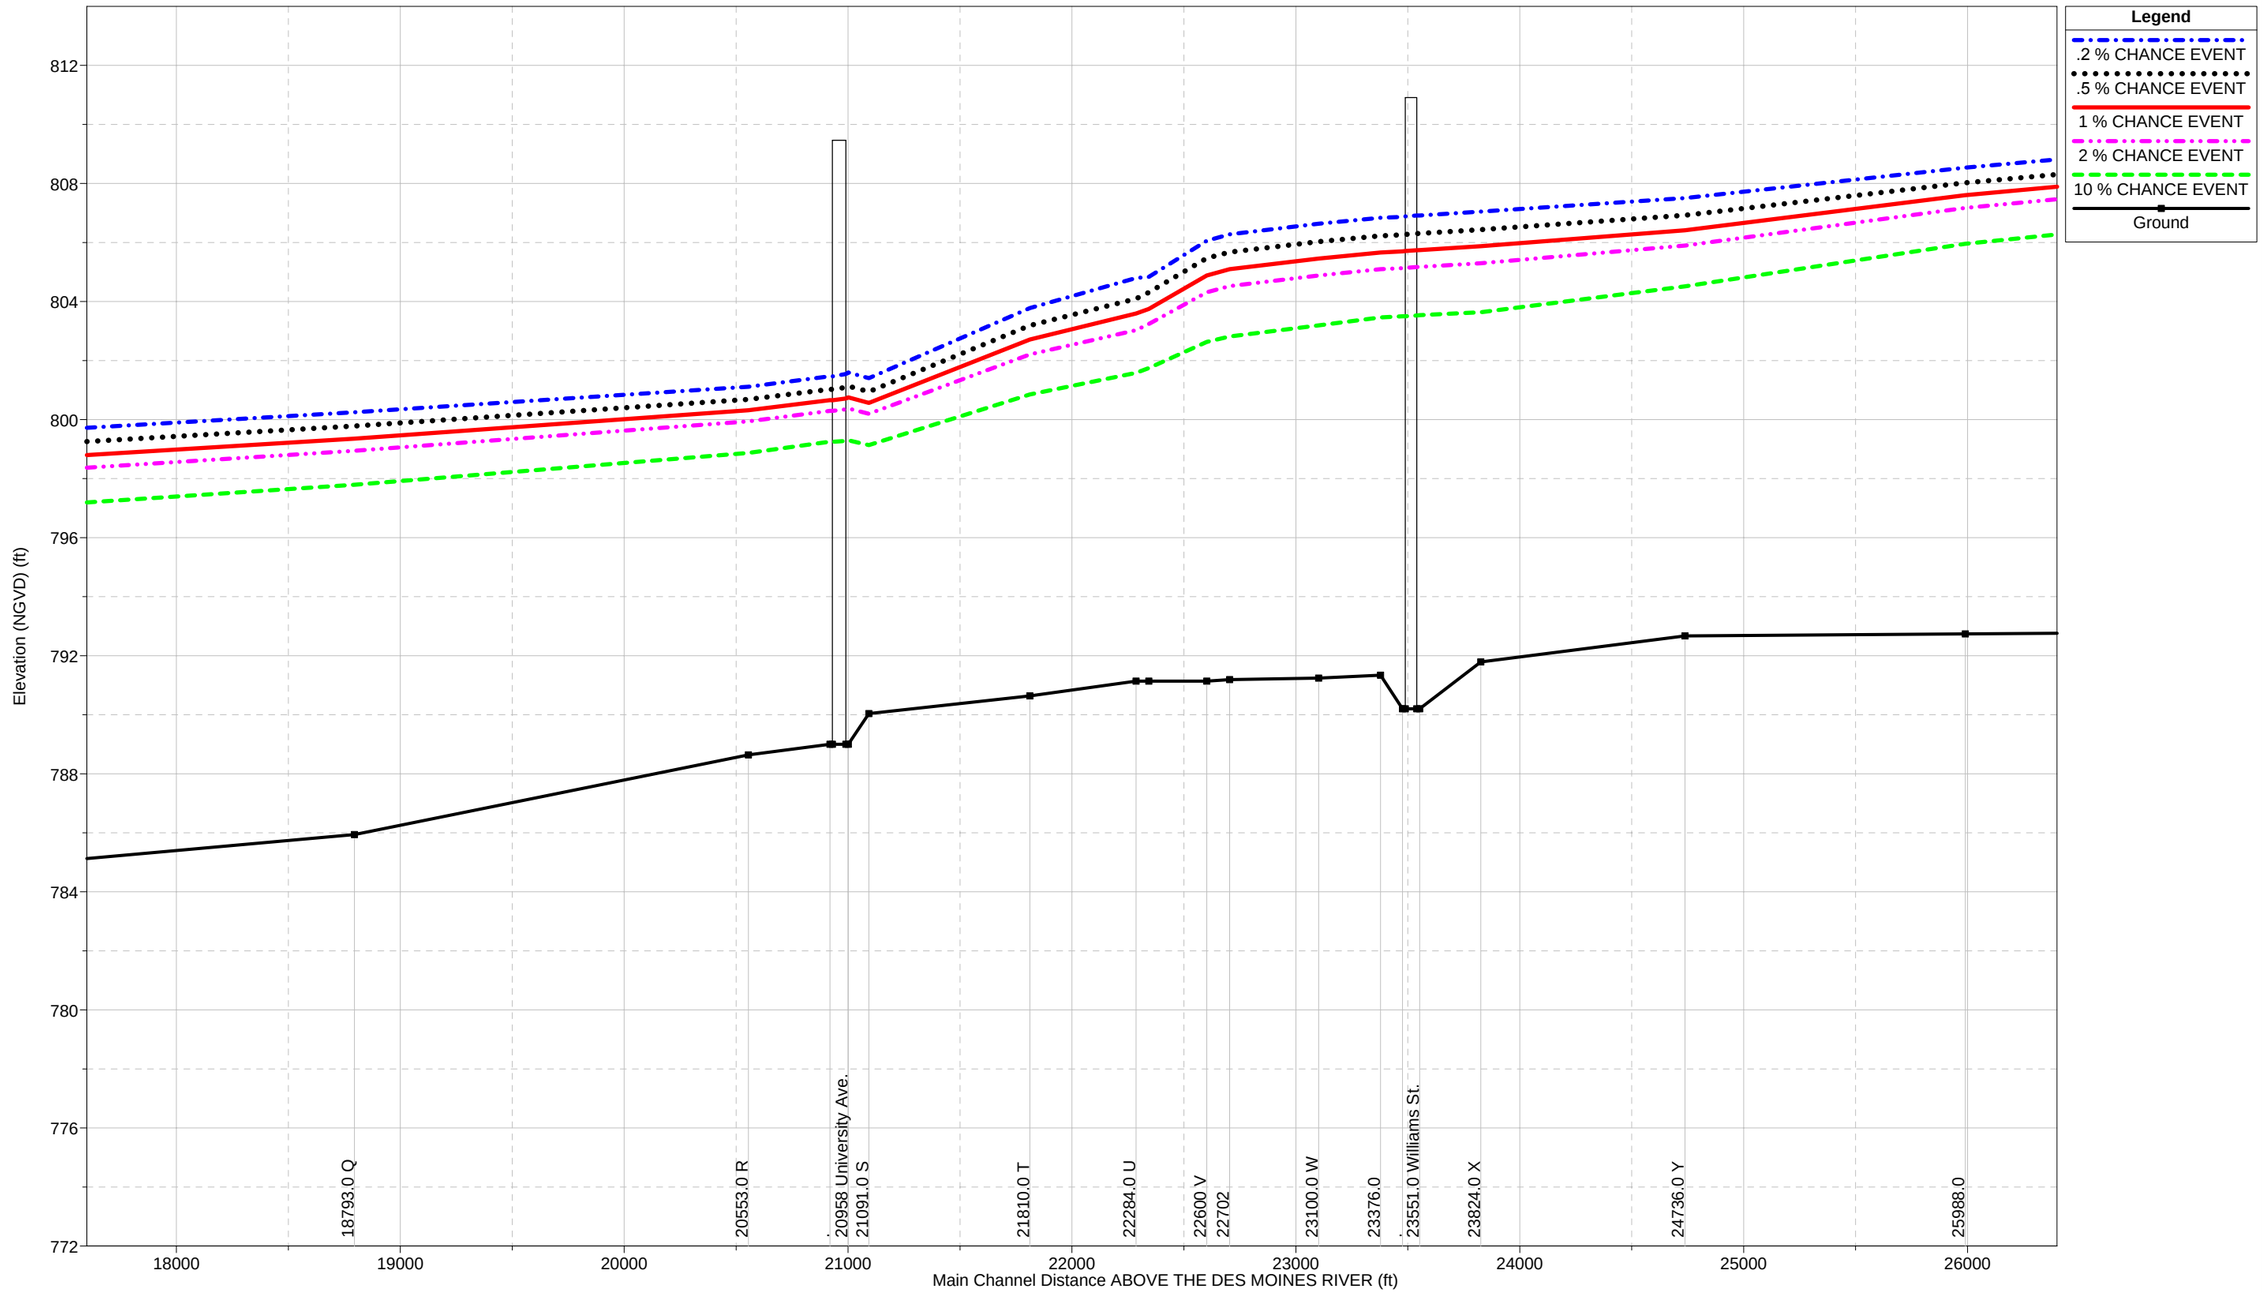

Plate A-15

Fourmile Creek Water Surface Profiles

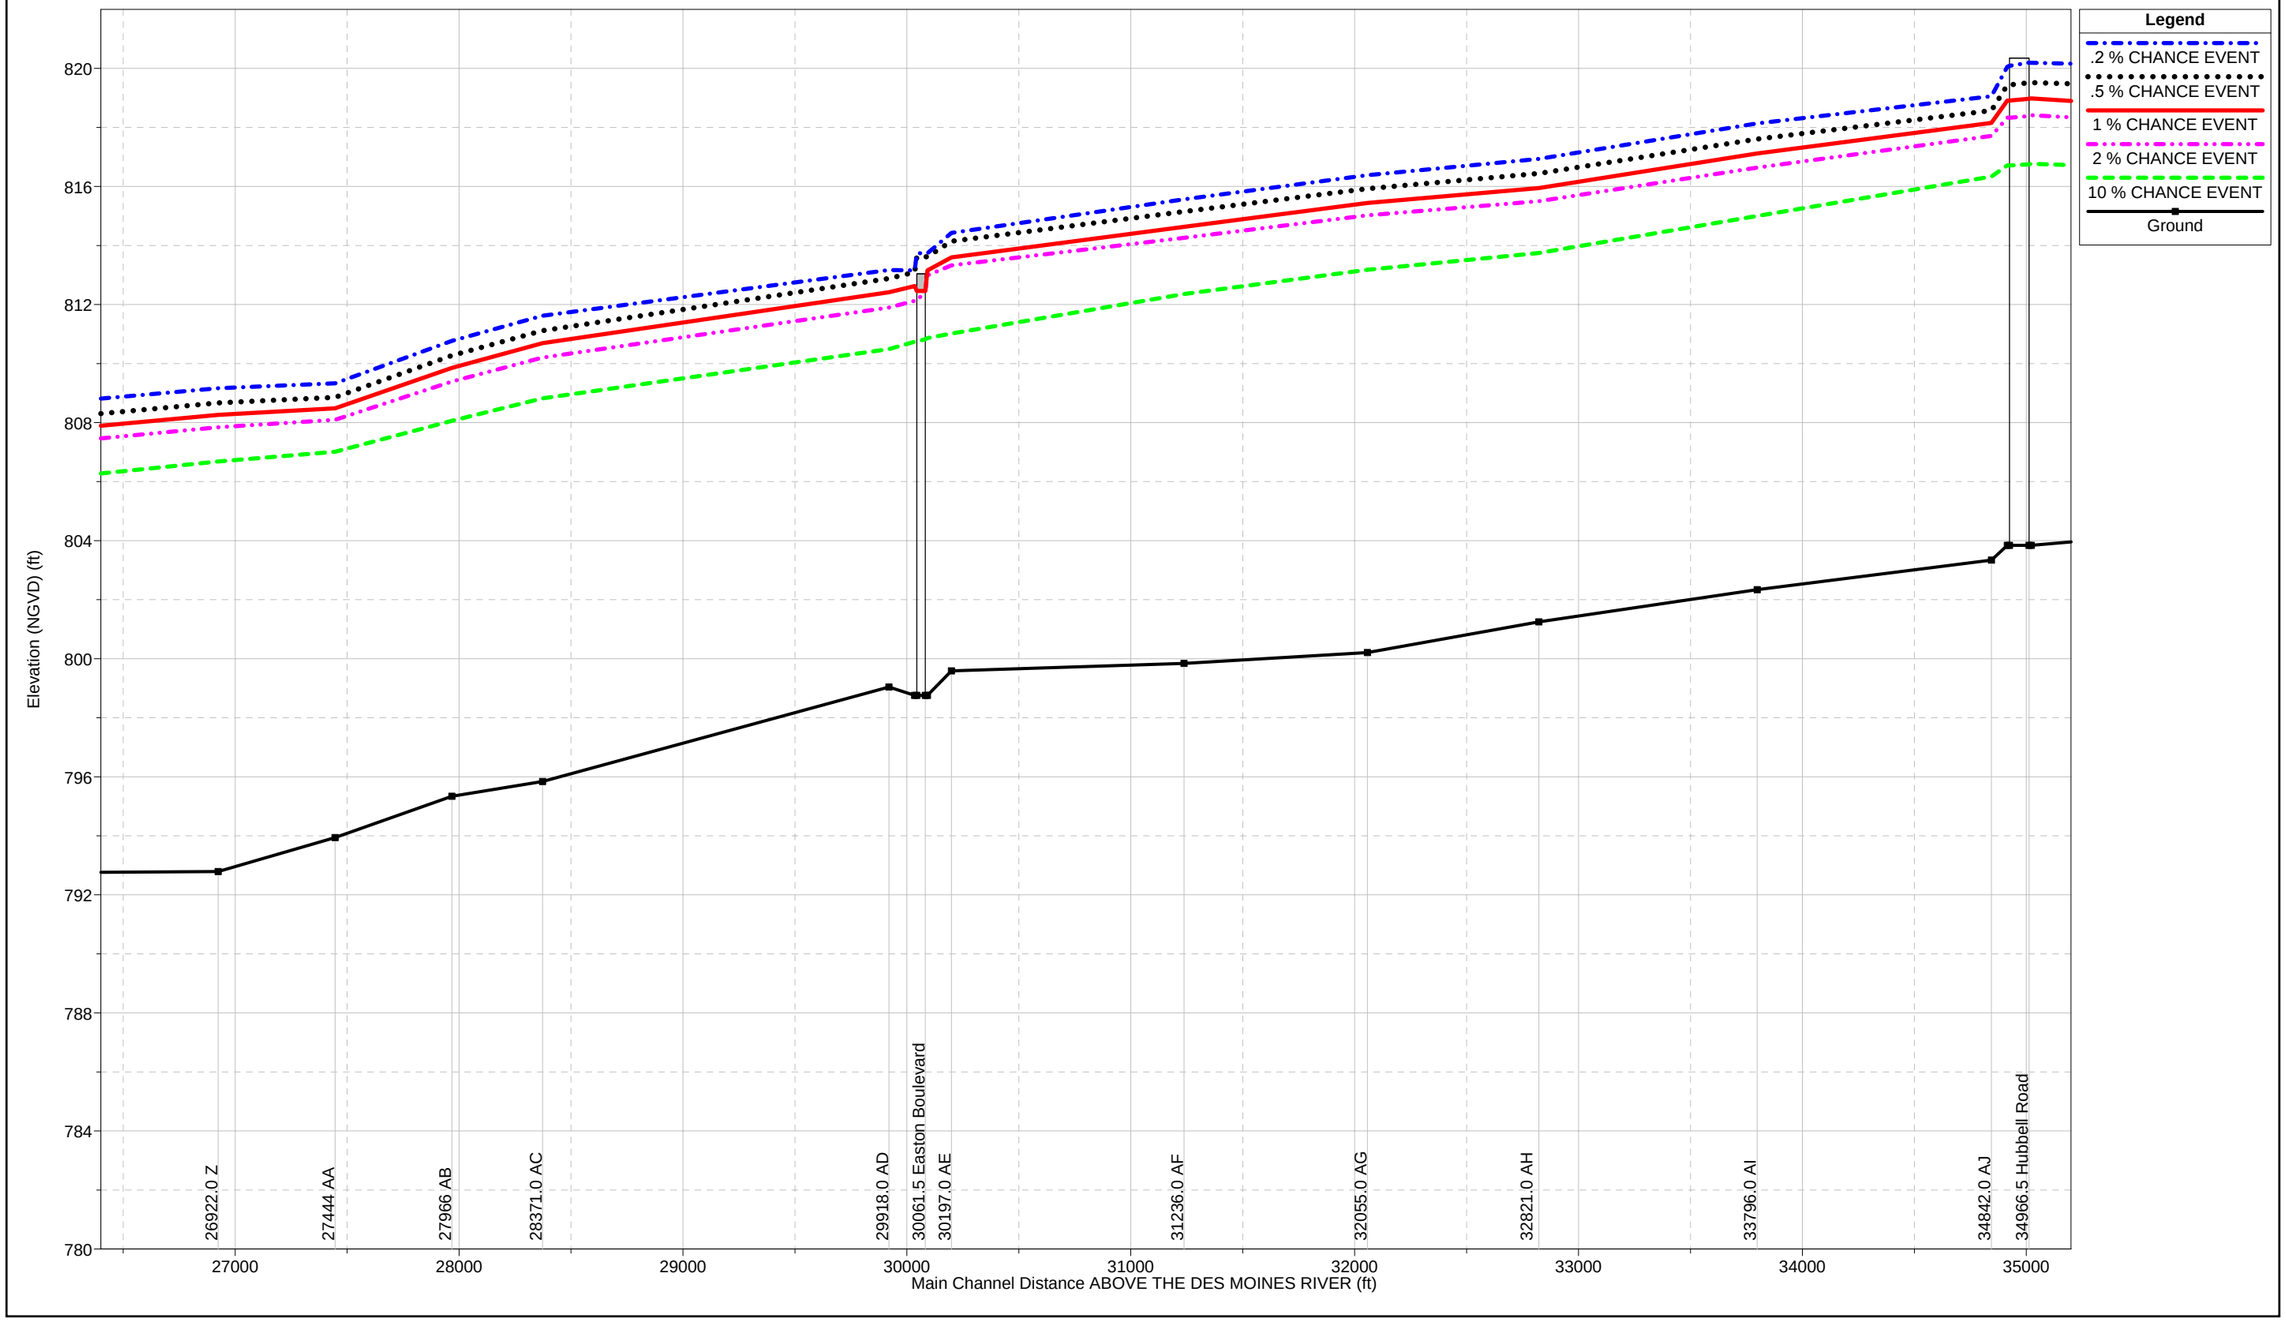

Plate A-16

Fourmile Creek Water Surface Profiles

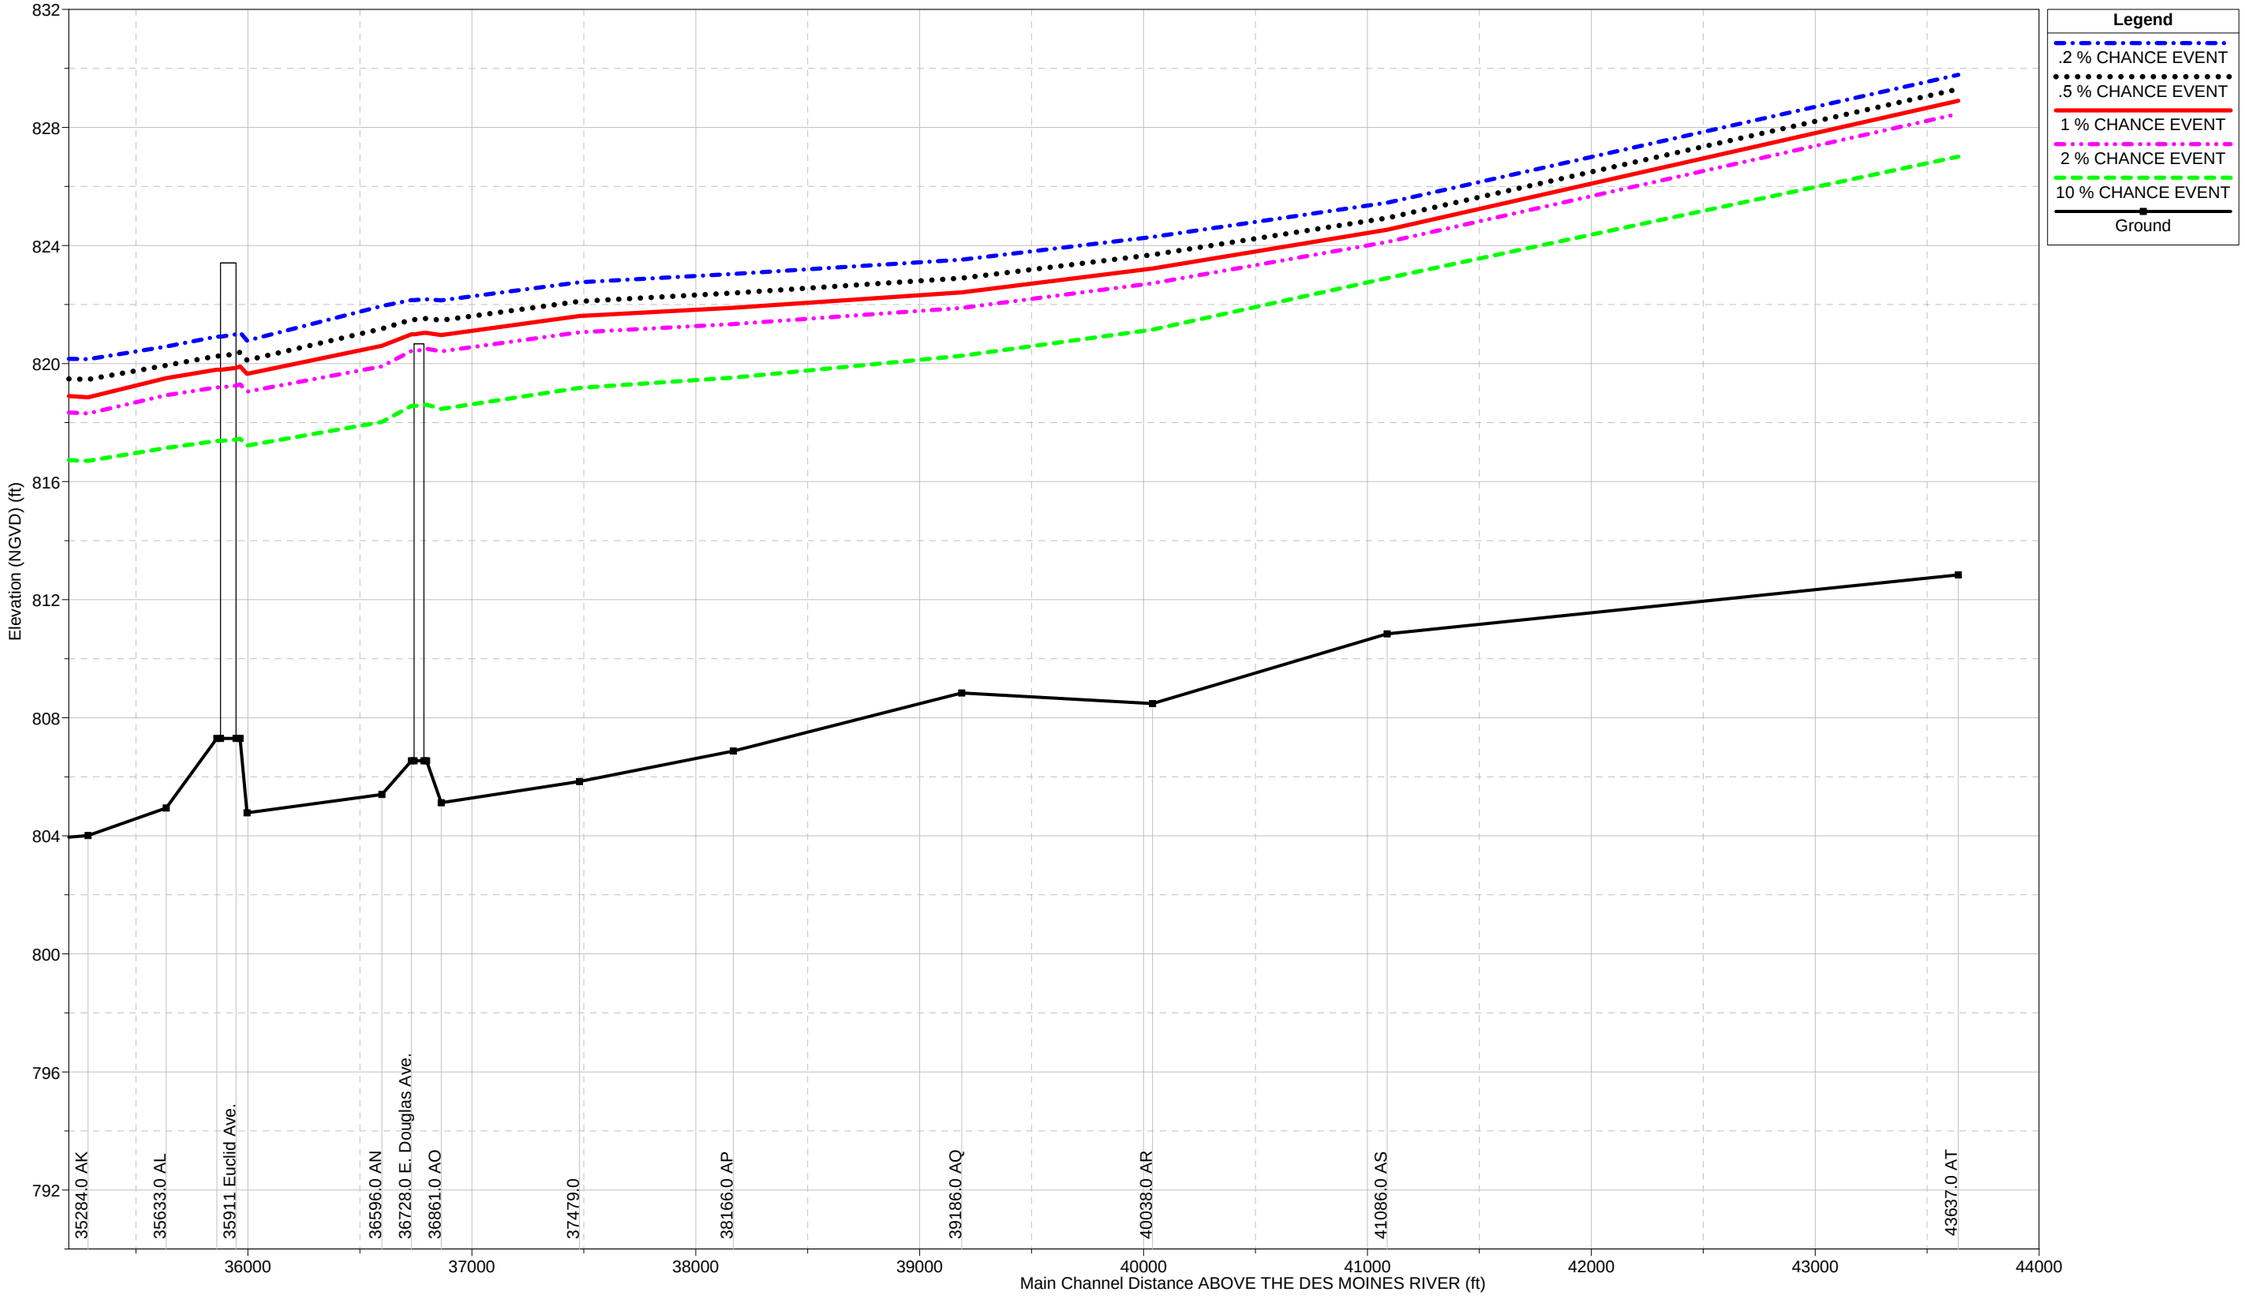

Plate A-17

Birdland Park Levee, Reach 1

Central Place Levee, Reach 2

Downtown West Levee, Reach 4

Walnut Creek at Grand Avenue, Reach 9

Des Moines Water Works Levee, Reach 7

Raccoon River Section 205 Levee, Reach 6

Des Moines–West Des Moines Levee, Reach 8

Downtown East Levee, Reach 3

Downtown South Levee, Reach 5

Red Rock Remedial Works Levee

Fourmile Creek, Reach 10

Leetown Creekway, Reach 11

LEGEND

= EXISTING LEVEE ALTERNATIVES

= NEW LEVEE ALTERNATIVES

2000 0 2000 4000'
SCALE IN FEET

PLATE 1

US Army Corps of Engineers
Rock Island District

Symbol	Description	Date	Approved
	Revisions		

Designed By:		Date:	01 JAN 03
Drawn By:		Scale:	AS SHOWN
Checked By:		Project Code:	DM08
Reviewed By:		Solicitation Number:	

U.S. ARMY ENGINEER DISTRICT
CORPS OF ENGINEERS
ROCK ISLAND, ILLINOIS

DES MOINES AND RACCOON RIVERS
DES MOINES, IOWA
FLOOD DAMAGE REDUCTION
FEASIBILITY STUDY

CITY SITE PLAN

Sheet Reference Number:
X2
Sheet 2 of XX

13-OCT-2004 08:54
$$mvrdesign$user5$projects$DM08$dm08x002.dgn

DES MOINES AND RACCOON RIVERS, DES MOINES, IOWA FEASIBILITY STUDY

BIRDLAND LEVEE

US Army Corps of Engineers Rock Island District

THIS PROJECT WAS DESIGNED BY THE ROCK ISLAND DISTRICT OF THE U.S. ARMY CORPS OF ENGINEERS. THE DESIGN CONSISTS OF THREE AND ONE-HALF MILES OF LEVEE AND FLOODWALL. THE PROJECT REGISTRATION DESIGNATION OF INDIVIDUAL SHEETS IS AS SHOWN IN THE DRAWINGS WITHIN THE SCOPE OF THIS EMPLOYMENT AS REQUIRED BY ENGINEER REGULATION 1110-2-1150 DATED 31 AUG 99. ALL OFFICIAL RECOMMENDATION AND APPROVAL OF ALL DRAWINGS IN THIS SET AS INDICATED ON INDIVIDUAL TITLE BLOCKS.

Symbol	Description	Date	Appr.
	Revisions		

Reviewed by: Date
Chief, Design Branch
Chief, Hydraulics Branch Date
Chief, Geotechnical Branch Date

Recommended by: Date
Chief, Engineering Division
Approved by: Date
Col., Corps of Engineers

U.S. ARMY ENGINEER DISTRICT
CORPS OF ENGINEERS
ROCK ISLAND, ILLINOIS

Designed By: JDG
Drawn By: SRJ
Checked By:
Reviewed By:

Dated:
Scale: AS SHOWN
Project Code: XXXXX
Solicitation Number: DACW25-XX-B-XXXX

Stanley Consultants INC.

DES MOINES AND RACCOON RIVERS.
DES MOINES, IOWA
FEASIBILITY STUDY
BIRDLAND LEVEE

COVER SHEET

Sheet Reference Number: G1
Sheet 1 of 16

PLATE B1

10-SEP-2004 11:30
\\mvr-design\usr5\projects\DM09\Birdland\Report\ModifiedAppendix\AG-00LOGN

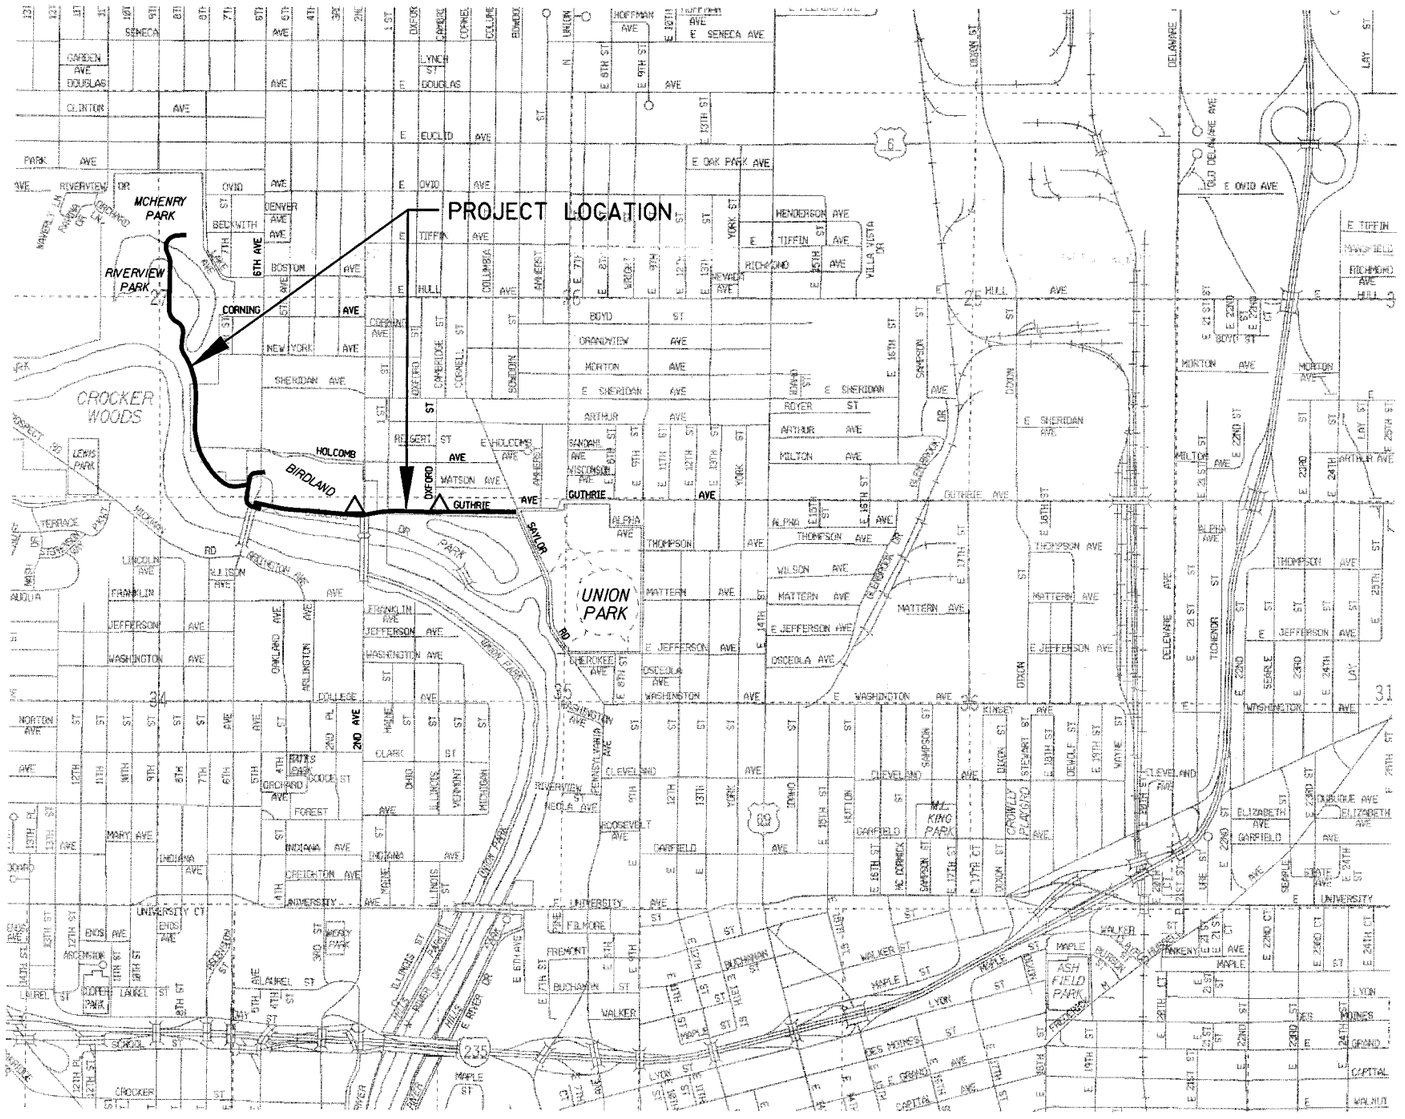

LOCATION MAP

SCALE: 1" = 1000'

500 0 1000 2000

SCALE IN FEET

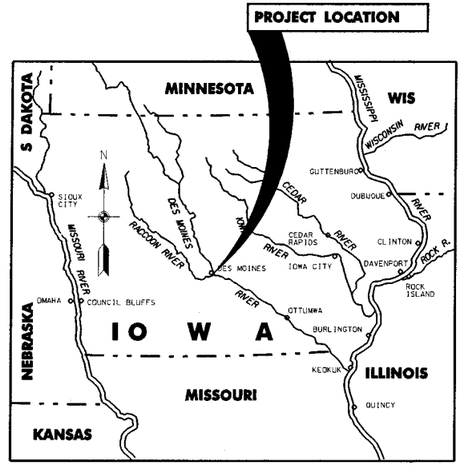

VICINITY MAP

25 0 25 50 75

SCALE IN MILES

△ PUMP STATION

INDEX

SHEET NO.	SHEET REF. NO.	
1	G1	COVER SHEET
2	G2	LOCATION MAP AND INDEX
3	C1	SITE MAP - SHEET 1OF 2
4	C2	SITE MAP - SHEET 2 OF 2
5	C3	PLAN AND PROFILE
6	C4	PLAN AND PROFILE
7	C5	PLAN AND PROFILE
8	C6	PLAN AND PROFILE
9	C7	PLAN AND PROFILE
10	C8	PLAN AND PROFILE
11	C9	PLAN AND PROFILE
12	C10	TYPICAL SECTIONS
13	C11	DETAILS
14	S1	GATEWELL STRUCTURE DETAILS
15	S2	SWING GATE STRUCTURE DETAILS
16	R1	REFERENCE DRAWING

US Army Corps of Engineers
Rock Island District

Symbol	Description	Date	Approved
	Revisions		

U.S. ARMY ENGINEER DISTRICT
CORPS OF ENGINEERS
ROCK ISLAND, ILLINOIS

Designed By: JDG
Drawn By: SRJ
Checked By:
Reviewed By:
Dates:
Scale: AS SHOWN
Project Code: XXXXX
Solicitation Number: DACW25-XX-B-XXXX

Stanley Consultants INC.

DES MOINES AND RACCOON RIVERS
DES MOINES, IOWA
FEASIBILITY STUDY
BIRDLAND LEVEE

LOCATION MAP AND INDEX

Sheet Reference Number: G2
Sheet 2 of 16

PLATE B2

29-SEP-2004 08:40
\\mvr-design\usr5\projects\DM08\Birdland\Report\Modified\AppendixA\G-002.dgn

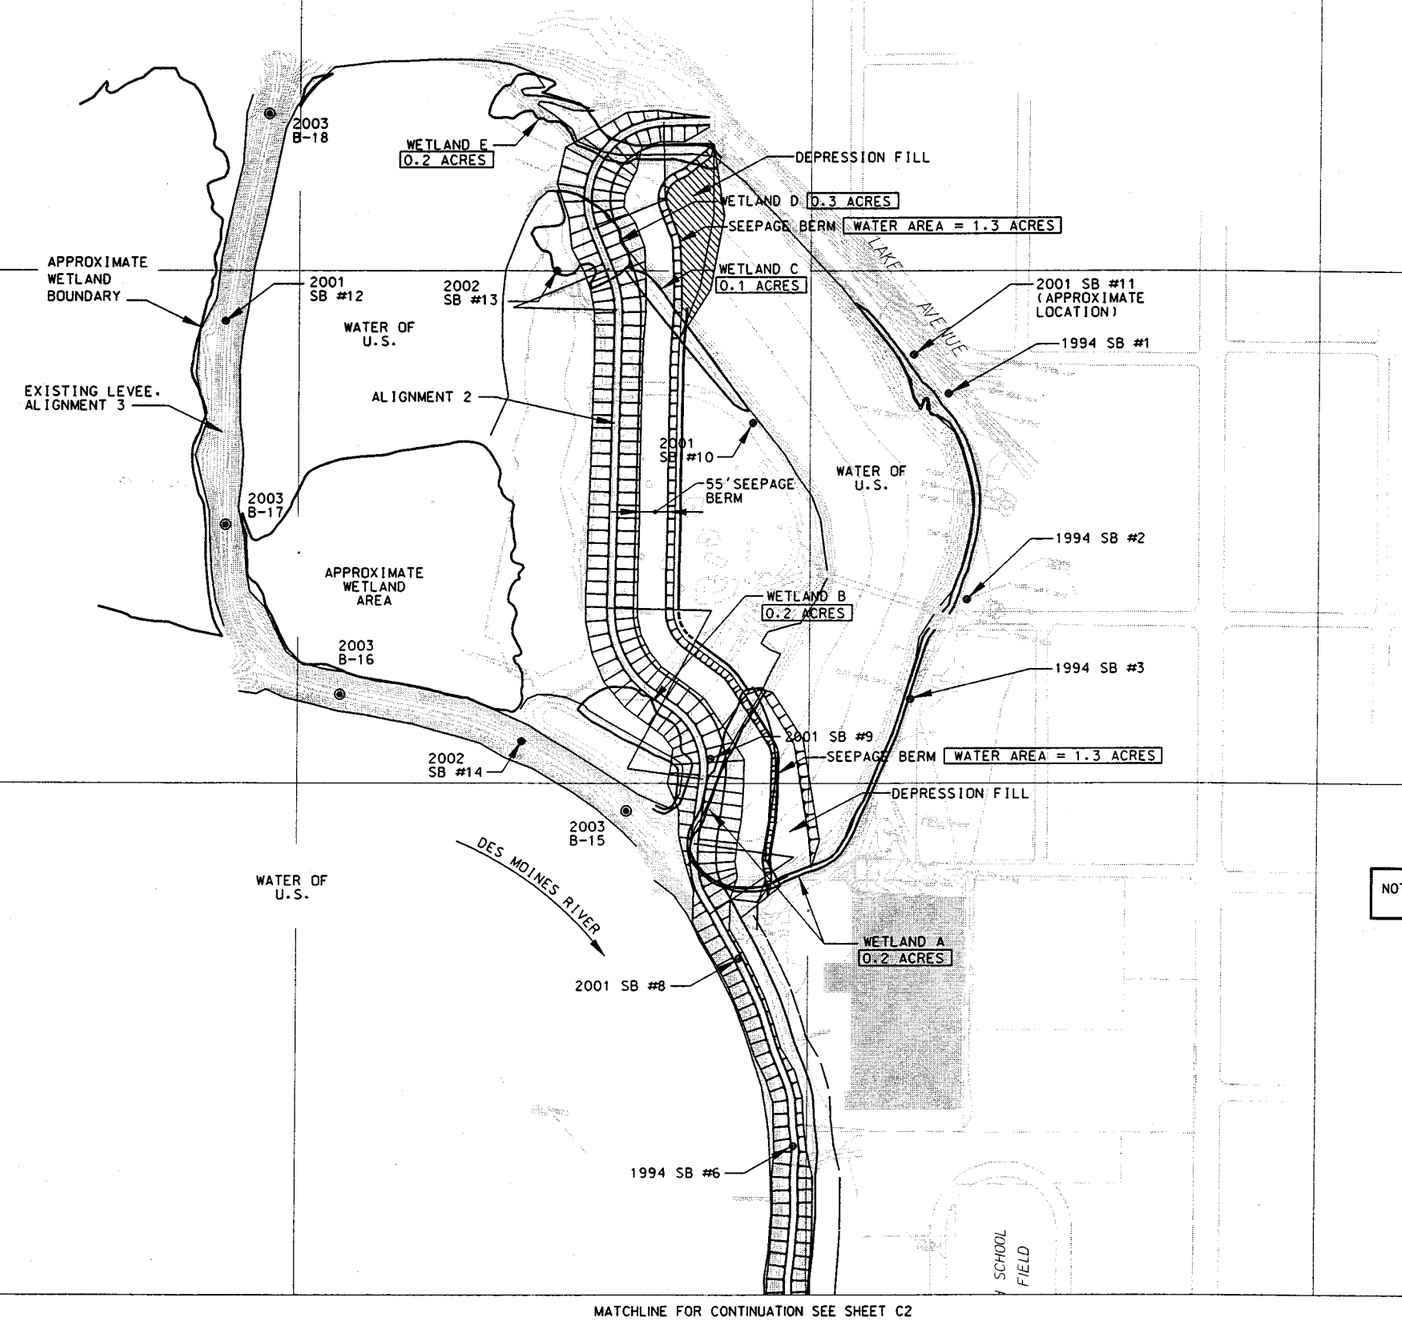

MATCHLINE FOR CONTINUATION SEE SHEET C2

NOTES:

1. THE U.S. ARMY CORPS OF ENGINEERS, ROCK ISLAND DISTRICT DELINEATED WETLANDS "A" THROUGH "G" IN 2001 IN ACCORDANCE WITH THE 1987 CORPS OF ENGINEERS WETLAND DELINEATION MANUAL.
2. THE WETLAND AREAS SHOWN ON THIS SHEET ARE THOSE IN THE VICINITY OF THE PROPOSED ALTERNATIVES. THE AREA MEASUREMENTS IN ACRES SHOW THE OVERLAP WITH THE PROPOSED PROJECT.
3. THE ALIGNMENT MAY BE ADJUSTED DURING FINAL DESIGN.

NOTE: ALL ELEVATIONS ARE IN DES MOINES DATUM. (EL 0' = 773.837' NGVD)

150 0 150 300'
SCALE IN FEET

BIRDLAND LEVEE IN DES MOINES, IOWA

PLATE B3

US Army Corps of Engineers
Rock Island District

Revisions: Symbol | Description | Date | Approved

Designed By: | Date:
Drawn By: | Scale:
Checked By: | Project Code: XXXXX
Reviewed By: | Solicitation Number: DACW25-XX-B-XXXX

U.S. ARMY ENGINEER DISTRICT
CORPS OF ENGINEERS
ROCK ISLAND, ILLINOIS

Stanley Consultants INC.

DES MOINES AND RACCOON RIVERS
DES MOINES, IOWA
FEASIBILITY STUDY
BIRDLAND LEVEE

SITE MAP
SHEET 1 OF 2

Sheet Reference Number: C1
Sheet 3 of 16

21-SEP-2004 15:02
\\mvr\design\usr5\projects\DM08\Birdland\Report\Modified Appendix\Vc-40L.dgn

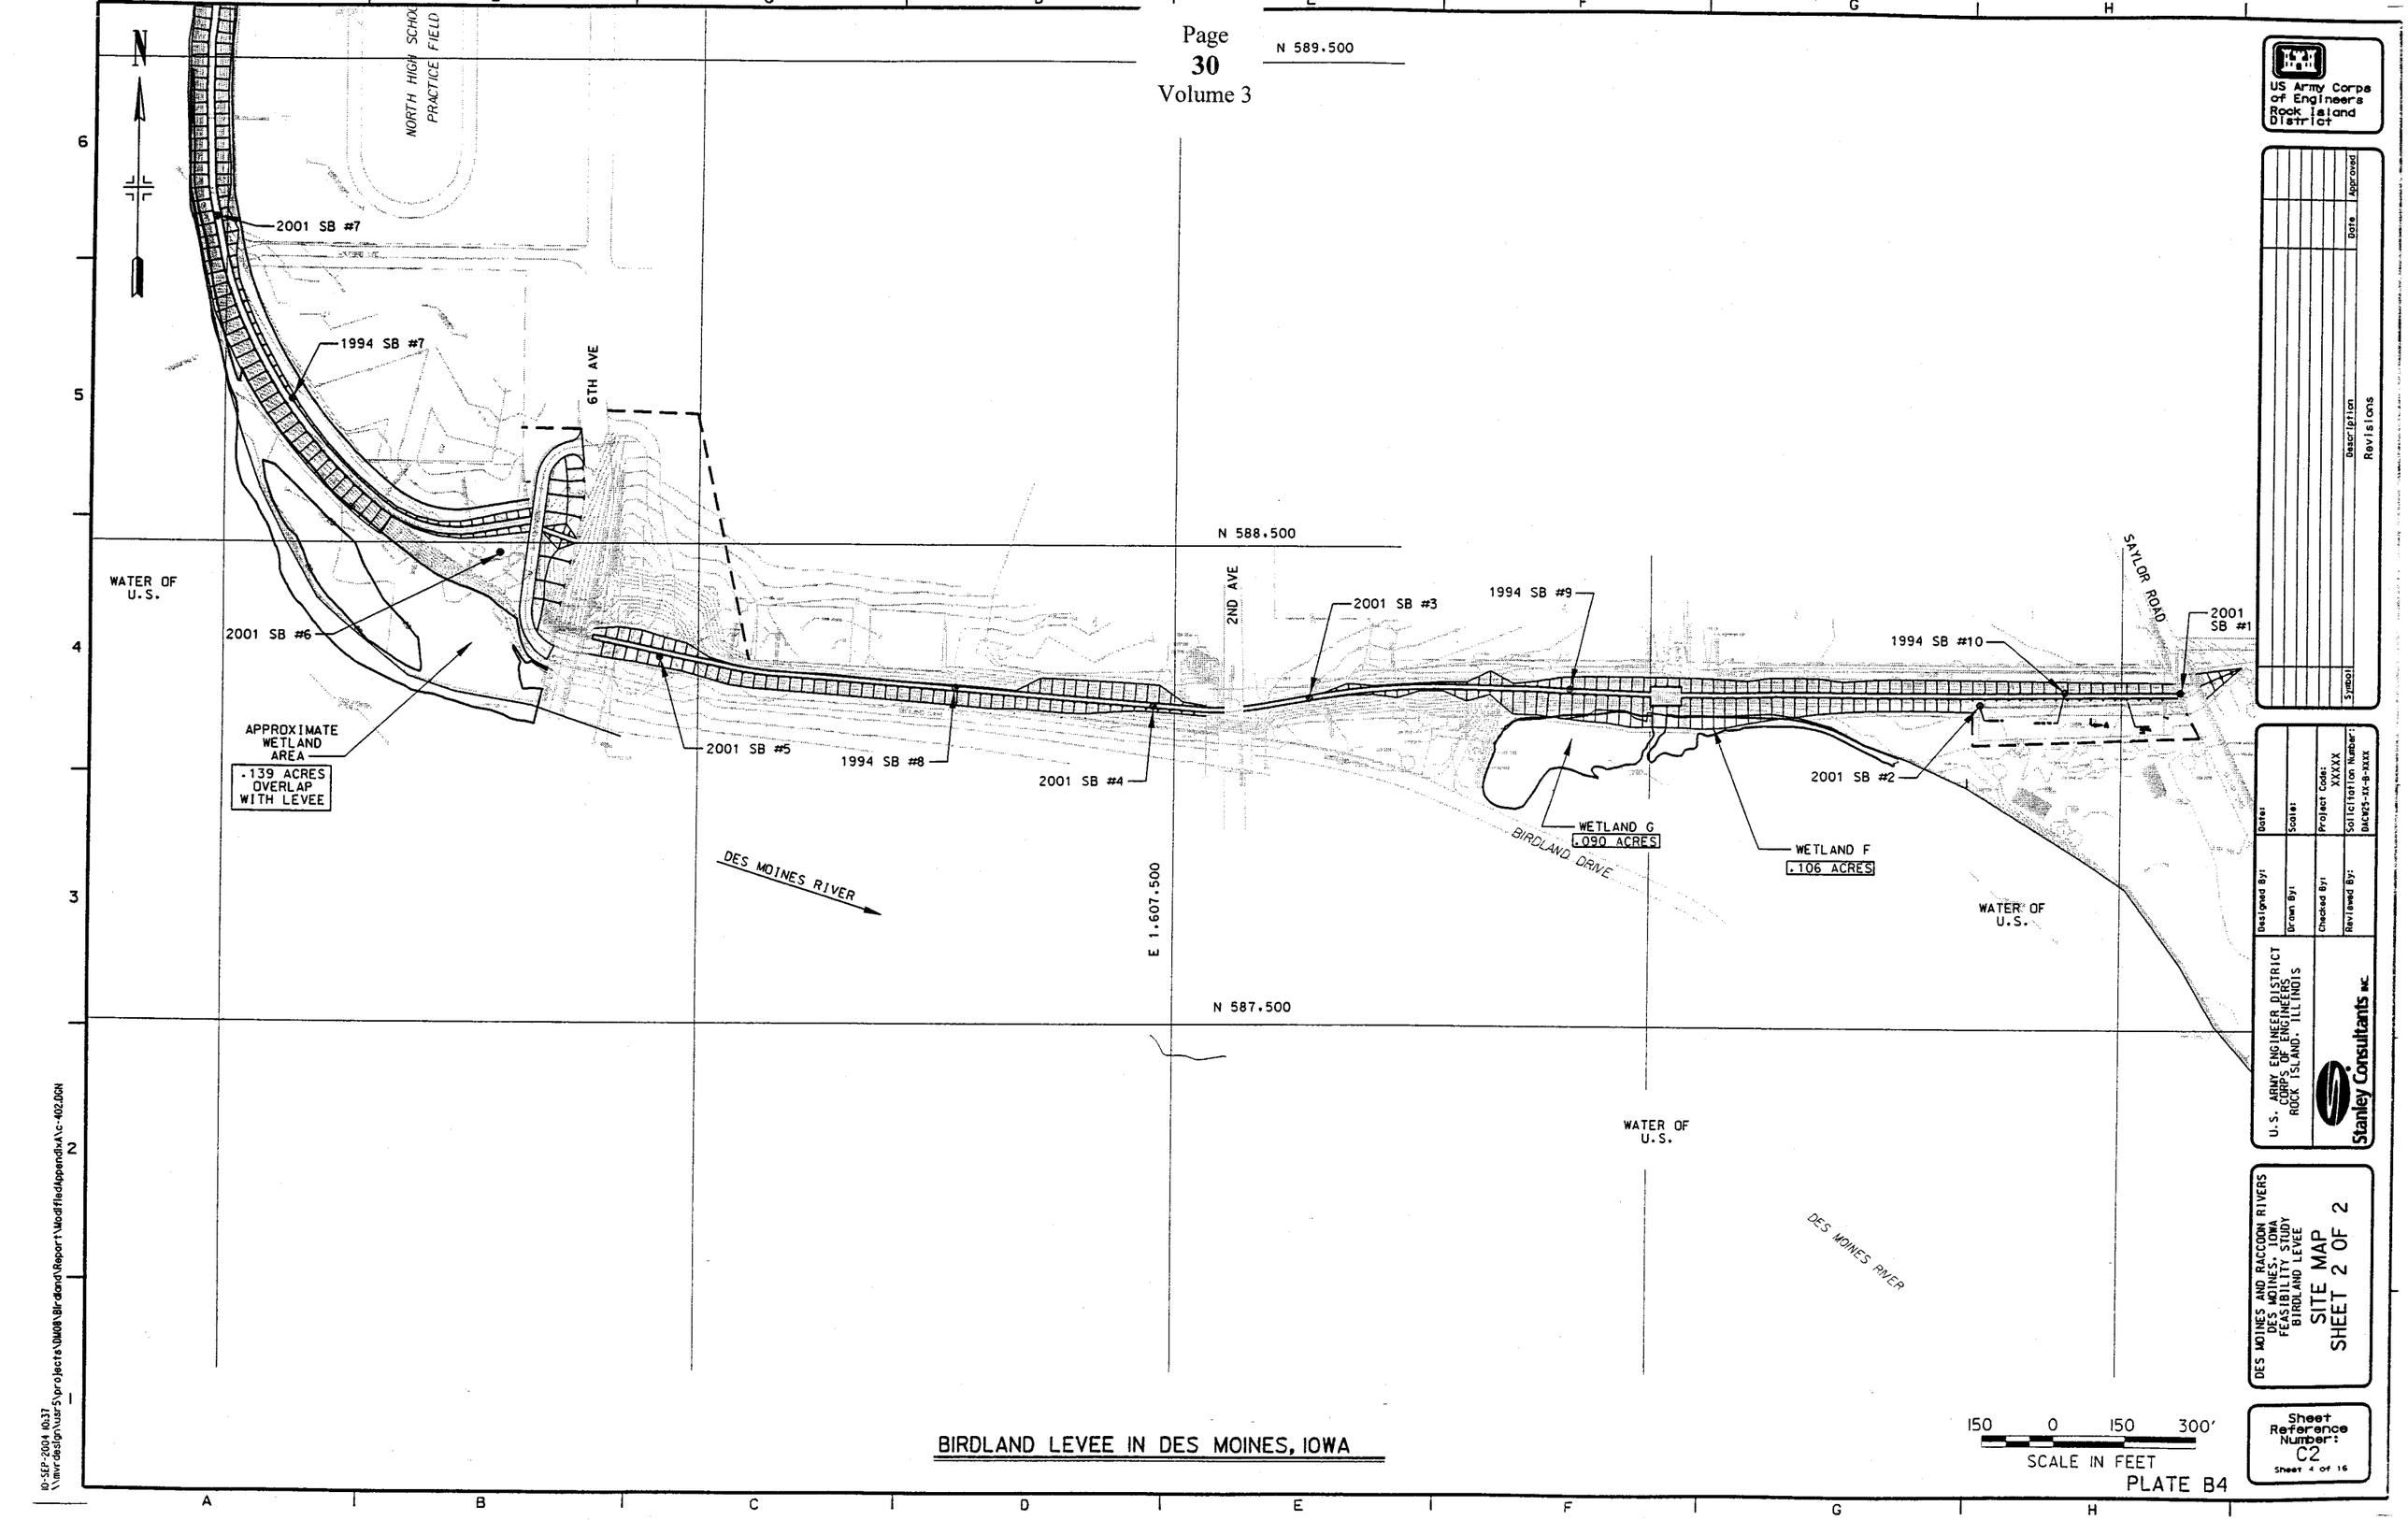

US Army Corps of Engineers
Rock Island District

Revisions			
Symbol	Description	Date	Approved

Designed By:	Dates:	Project Code: XXXXX	Solicitation Number: DACW25-XX-B-XXXX
Drawn By:	Scale:		
Checked By:			
Reviewed By:			

U.S. ARMY ENGINEER DISTRICT
CORPS OF ENGINEERS
ROCK ISLAND, ILLINOIS

Stanley Consultants INC.

DES MOINES AND RACCOON RIVERS
DES MOINES, IOWA
FEASIBILITY STUDY
BIRDLAND LEVEE

SITE MAP
SHEET 2 OF 2

Sheet Reference Number:
C2
Sheet 4 of 16

150 0 150 300'
SCALE IN FEET

BIRDLAND LEVEE IN DES MOINES, IOWA

PLATE B4

10-SEP-2004 10:37
\\mvrdesign\usr5\projects\DM08\Birdland\Report\ModifiedAppendixA\c-402.DGN

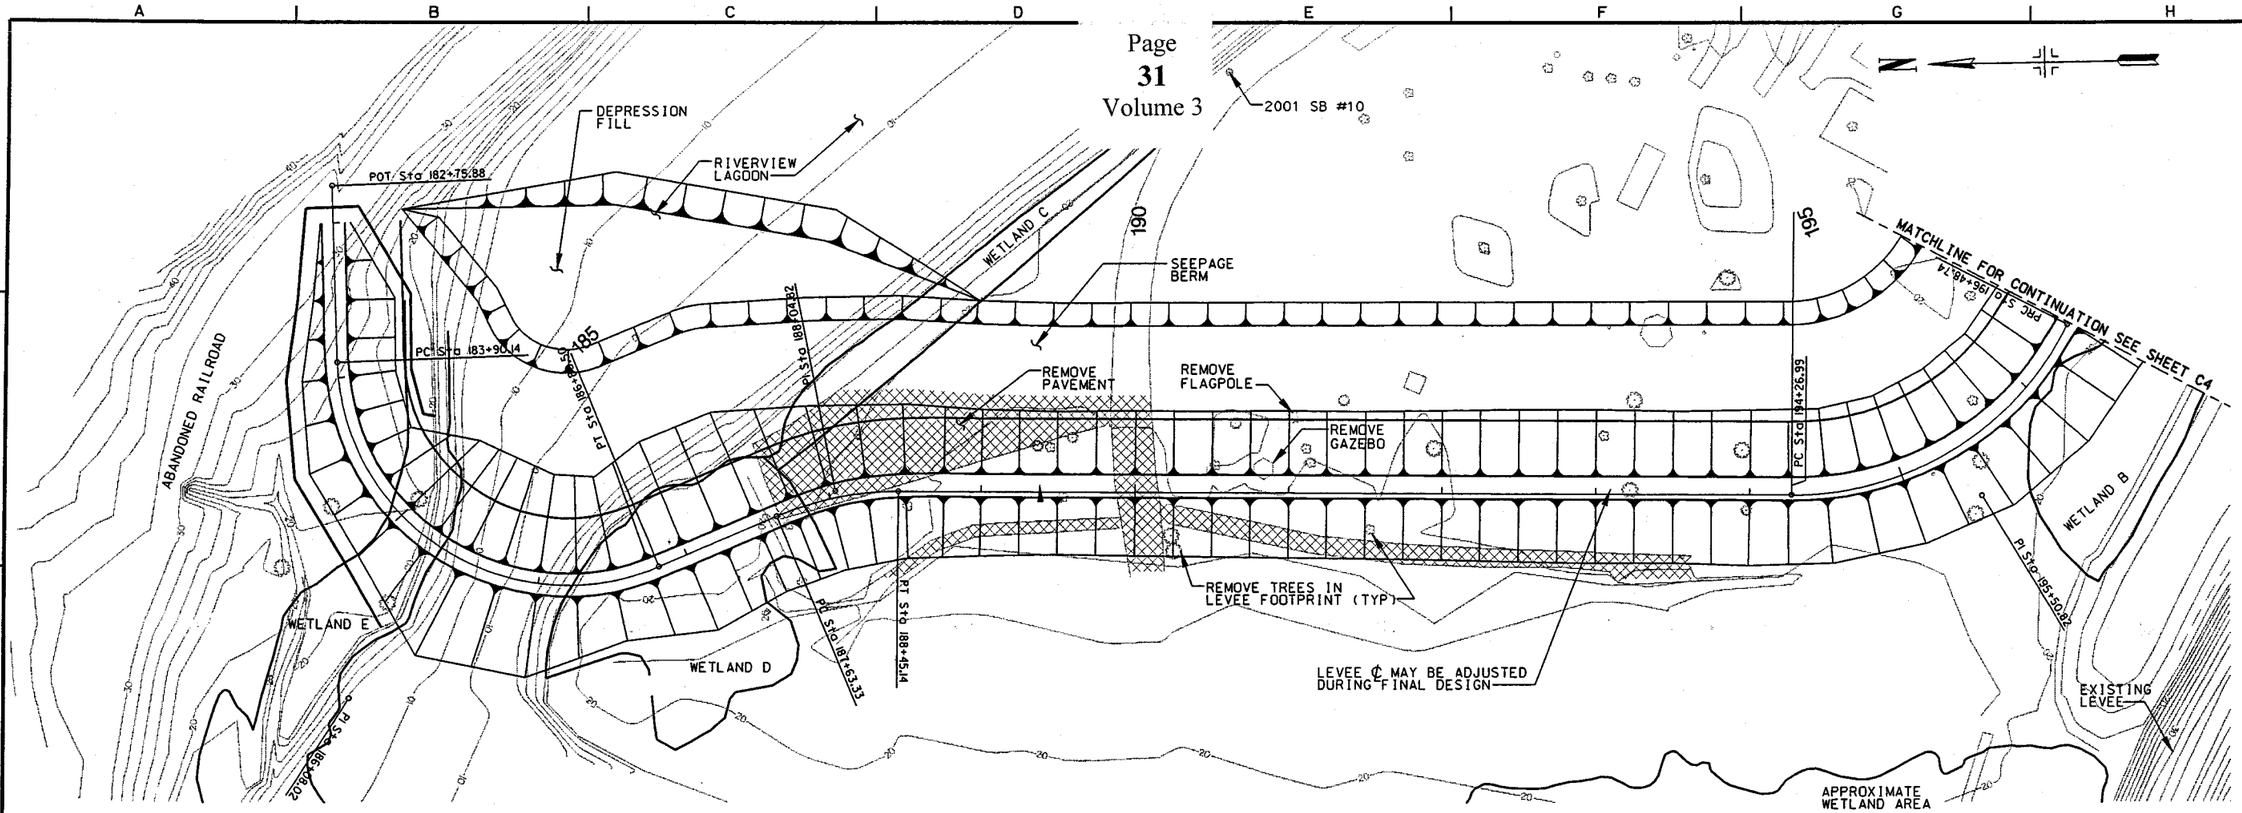

NOTE:
1. ALL AREAS MUST BE STRIPPED. CLEARED. AND GRUBBED BEFORE NEW FILL IS PLACED.

LEGEND
SOIL BORING LOCATION W/ LABEL
2001 SB #9

PLAN

50' 25' 0 50'
SCALE: 1''= 50'-0"

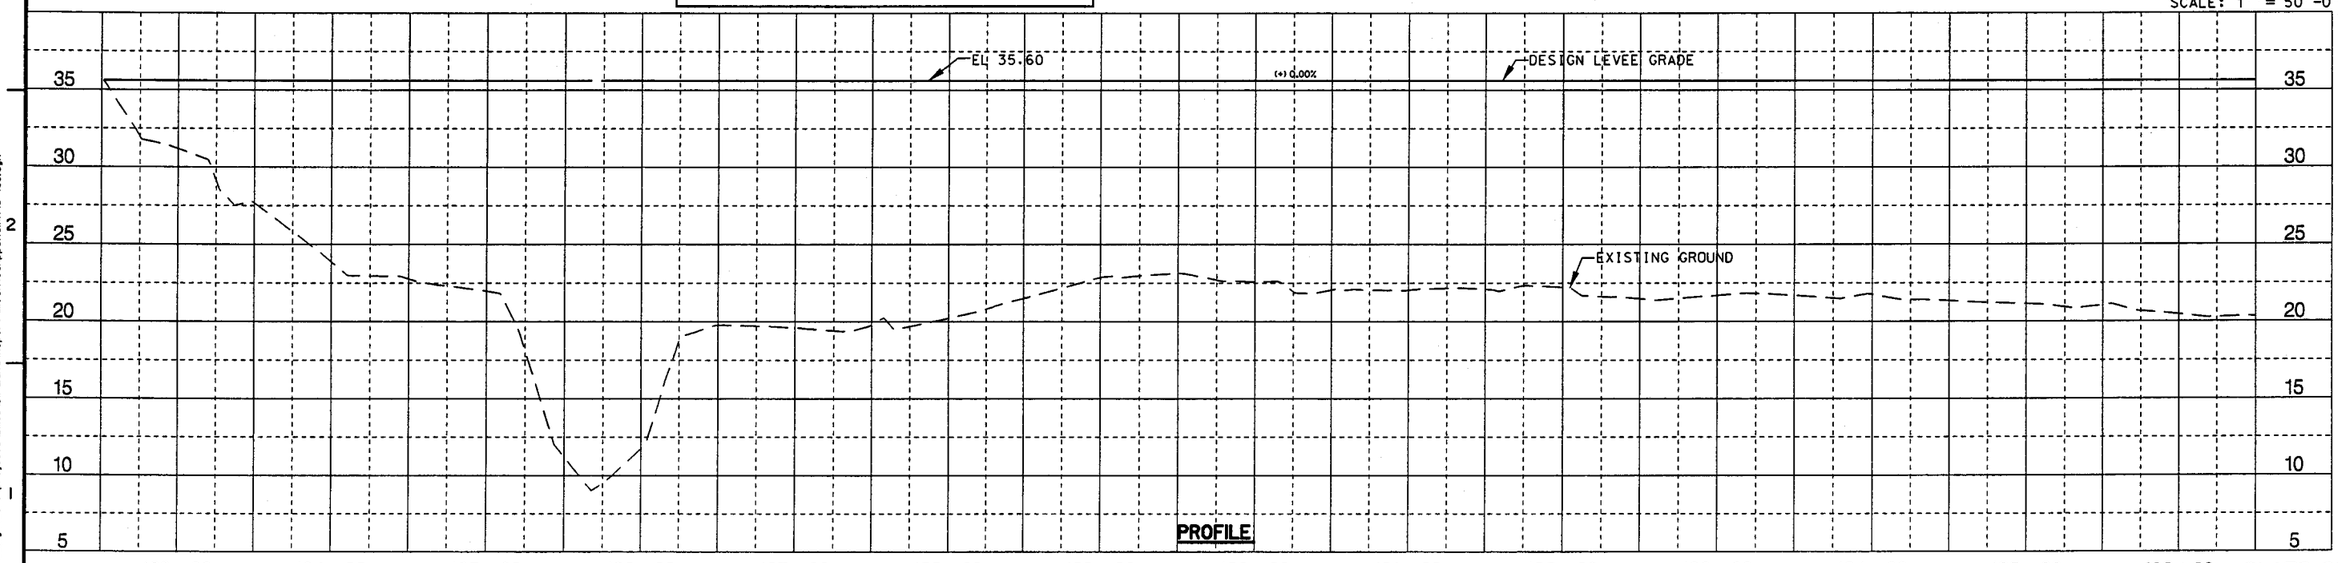

PROFILE

PLATE B5

US Army Corps of Engineers
Rock Island District

Symbol	Description	Date	Approved
	Revisions		

Designed By: KLA
Drawn By: SRJ
Checked By:
Reviewed By:
Date:
Scale: H: 1"=50'
V: 1"=5'
Project Code: XXXXX
Solicitation Number: DACW25-XX-B-XXXX

U.S. ARMY ENGINEER DISTRICT
CORPS OF ENGINEERS
ROCK ISLAND, ILLINOIS

Stanley Consultants INC.

DES MOINES AND RACCOON RIVERS
DES MOINES, IOWA
FEASIBILITY STUDY
BIRDLAND LEVEE

PLAN AND PROFILE

Sheet Reference Number:
C3
Sheet 5 of 16

21-SEP-2004 16:00
\\mvr-design\usr5\projects\DM08\Birdland\Report\Modified\AppendixA\c-403.dgn

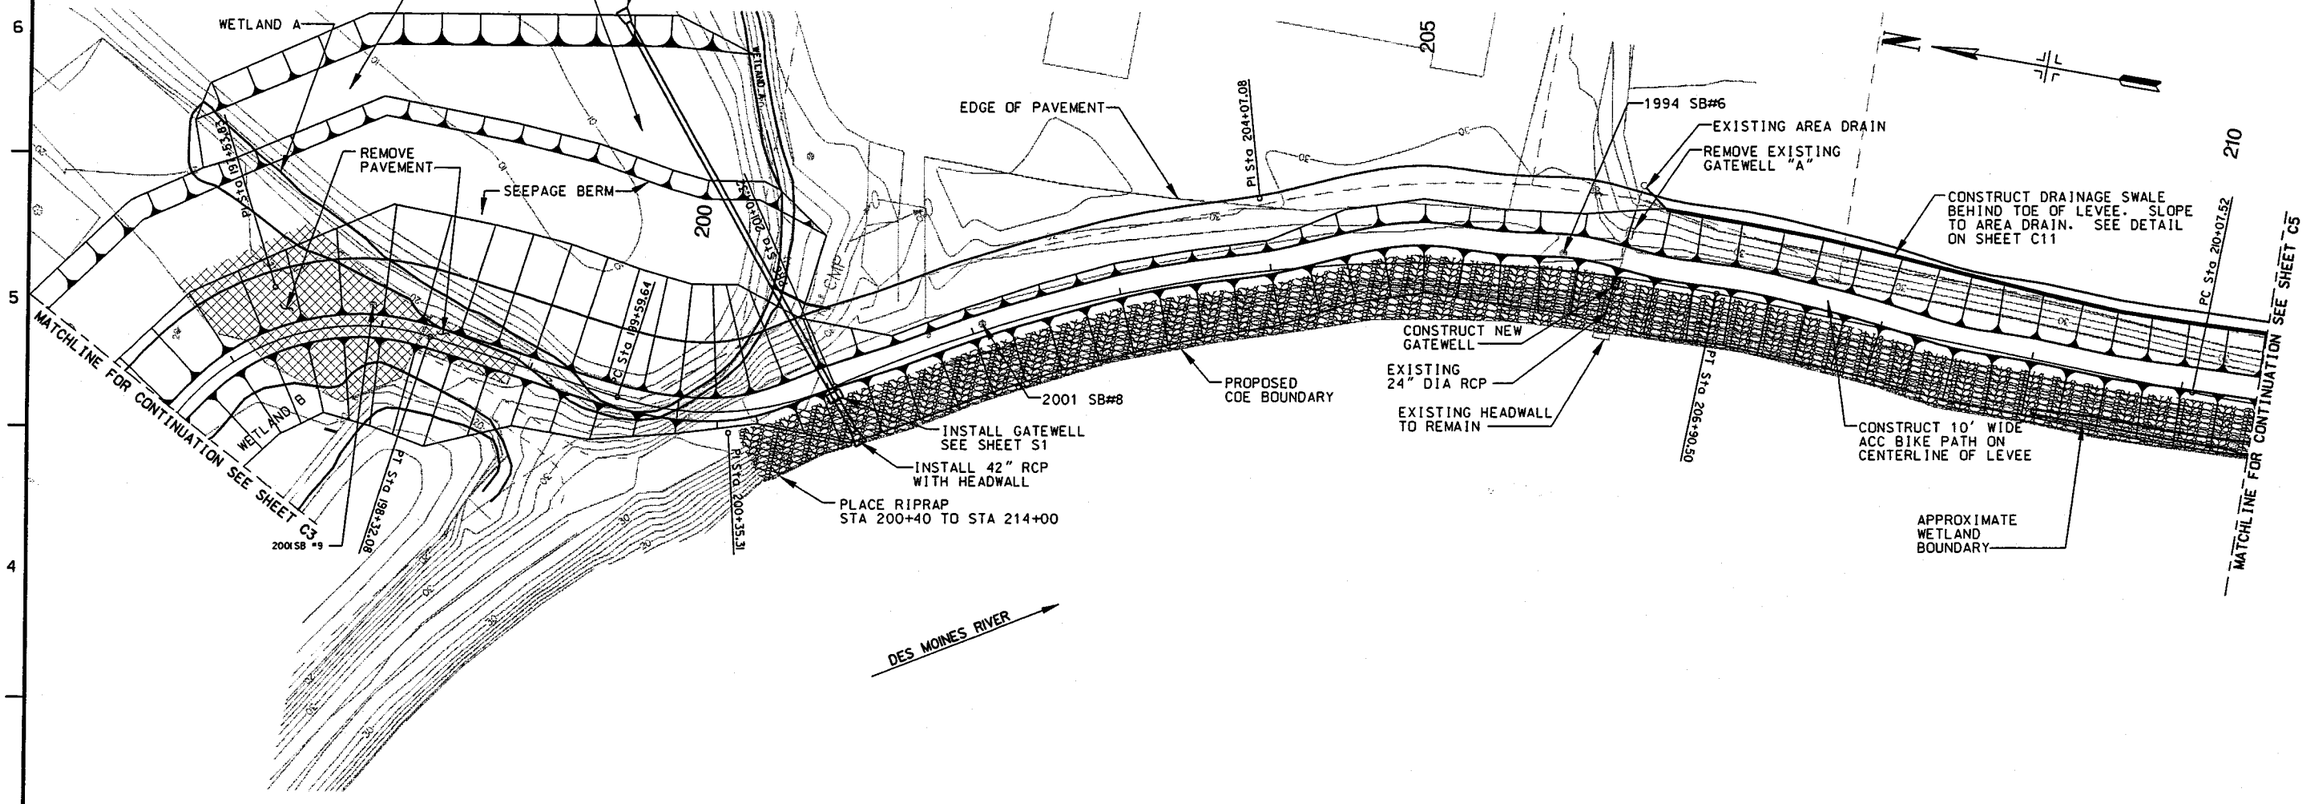

PLAN

SCALE: 1'' = 50'-0"

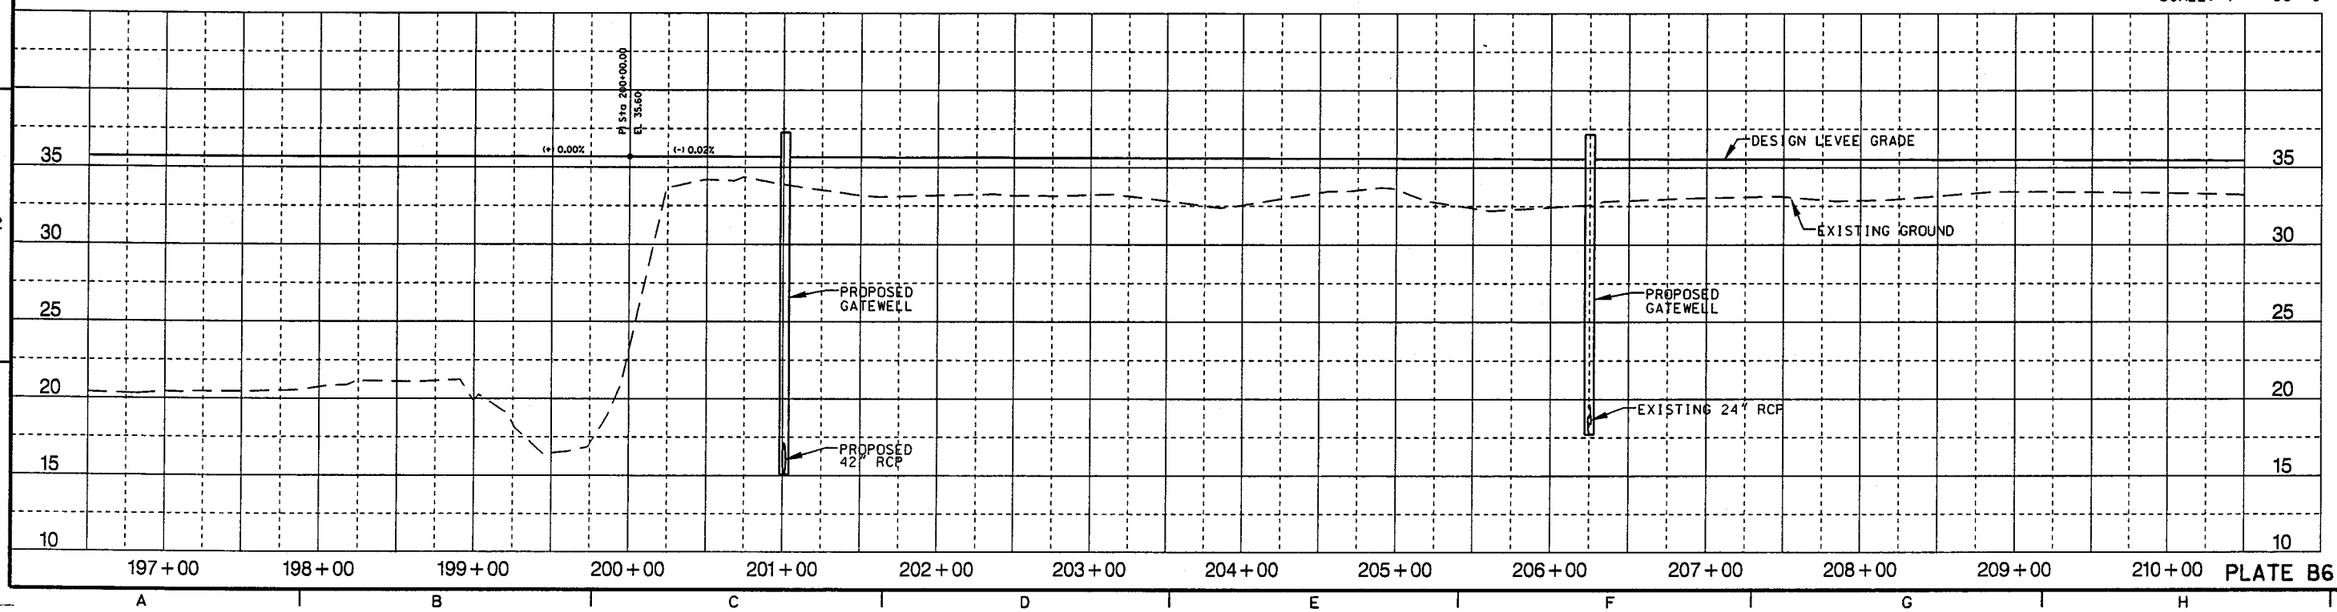

PLATE B6

US Army Corps of Engineers Rock Island District

Symbol	Description	Date	Approved
	Revisions		

Designed By: KLA
Drawn By: SRJ
Checked By:
Reviewed By:
Date:
Scale: H: 1"=50' V: 1"=5'
Project Code: XXXXX
Solicitation Number: DACW25-XX-B-XXXX

U.S. ARMY ENGINEER DISTRICT CORPS OF ENGINEERS ROCK ISLAND, ILLINOIS

Stanley Consultants INC.

DES MOINES AND RACCOON RIVERS DES MOINES, IOWA FEASIBILITY STUDY BIRDLAND LEVEE

PLAN AND PROFILE

Sheet Reference Number: C4
Sheet 6 of 16

21-SEP-2004 15:57
\\mvr\design\usr5\projects\DM08\Birdland\Report\Modified\AppendixA\c-404.dgn

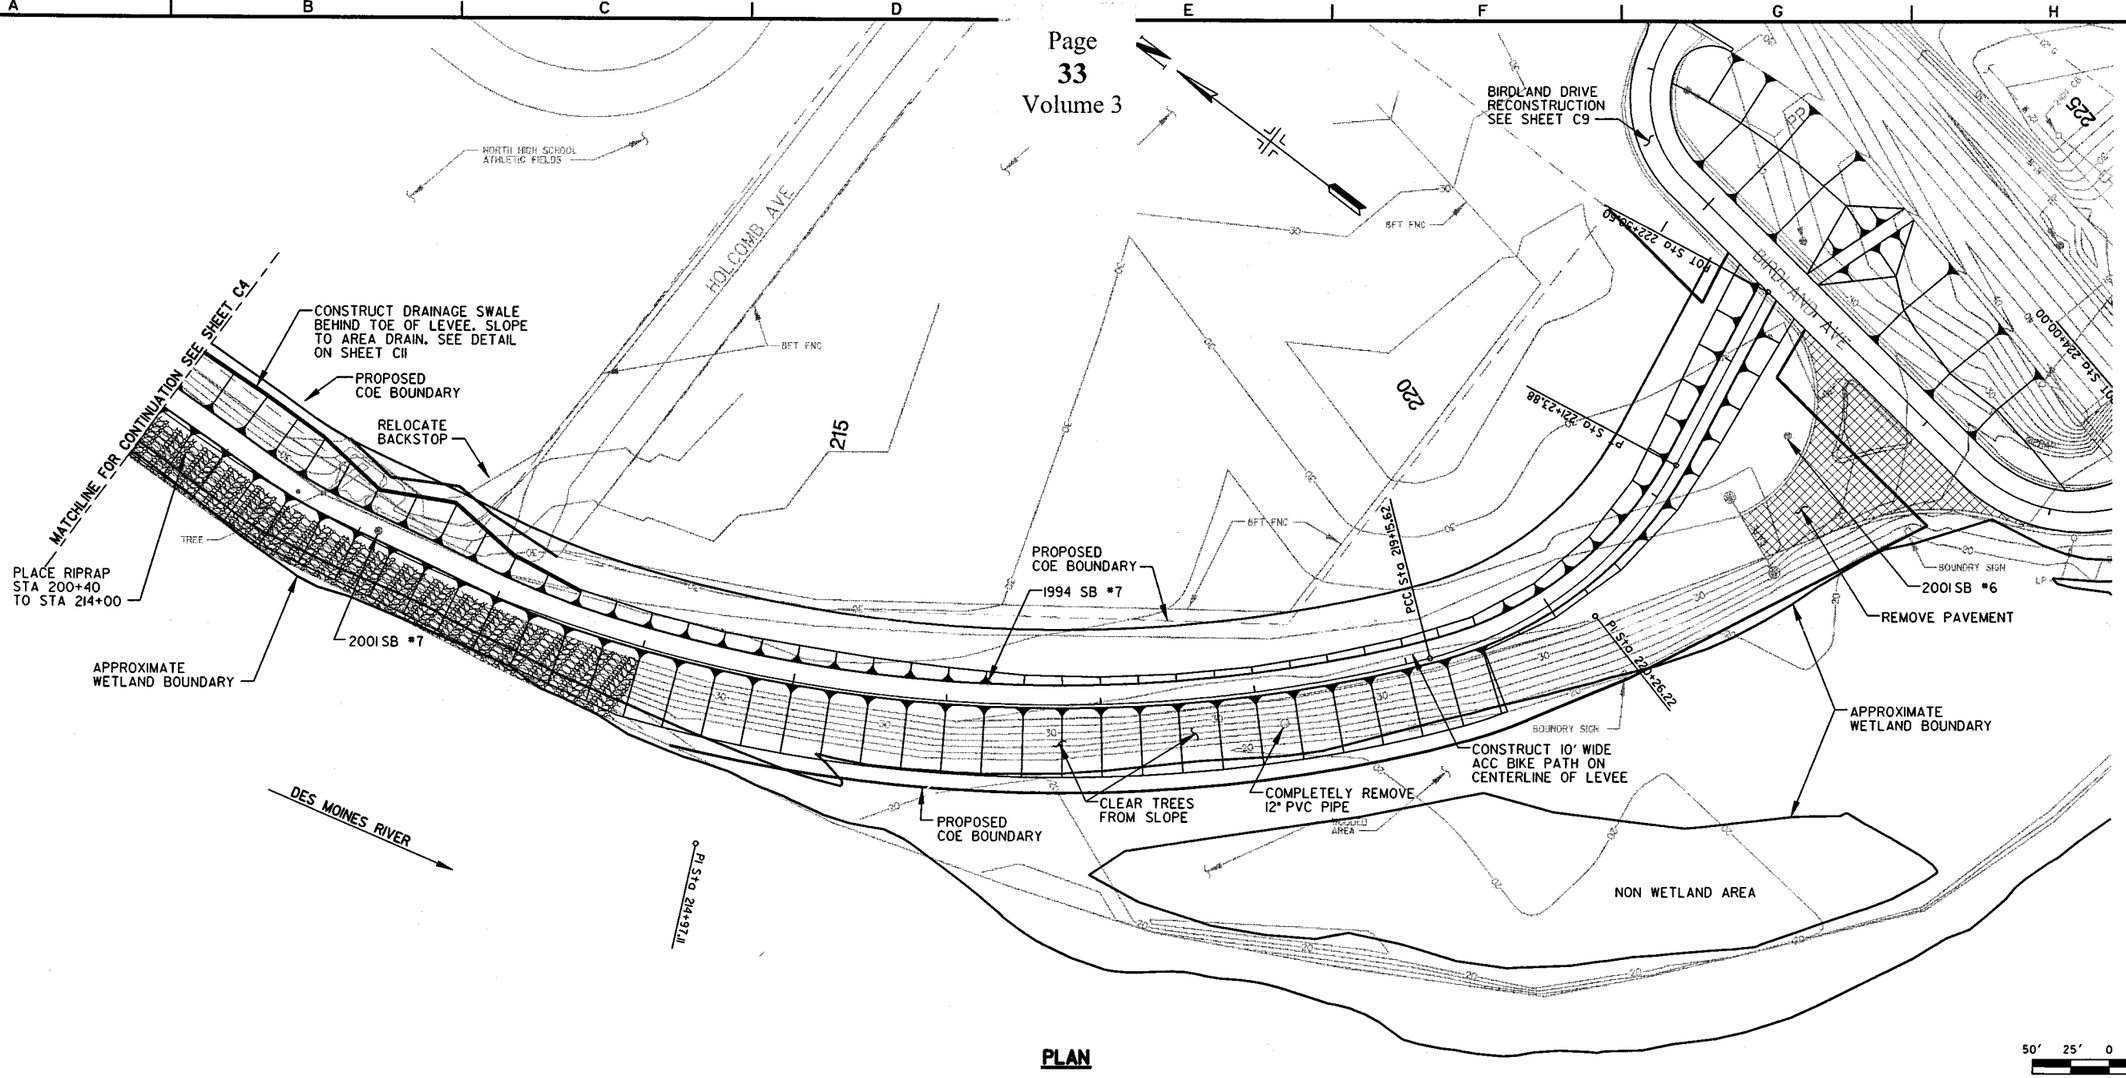

PLAN

SCALE: 1'' = 50'-0"

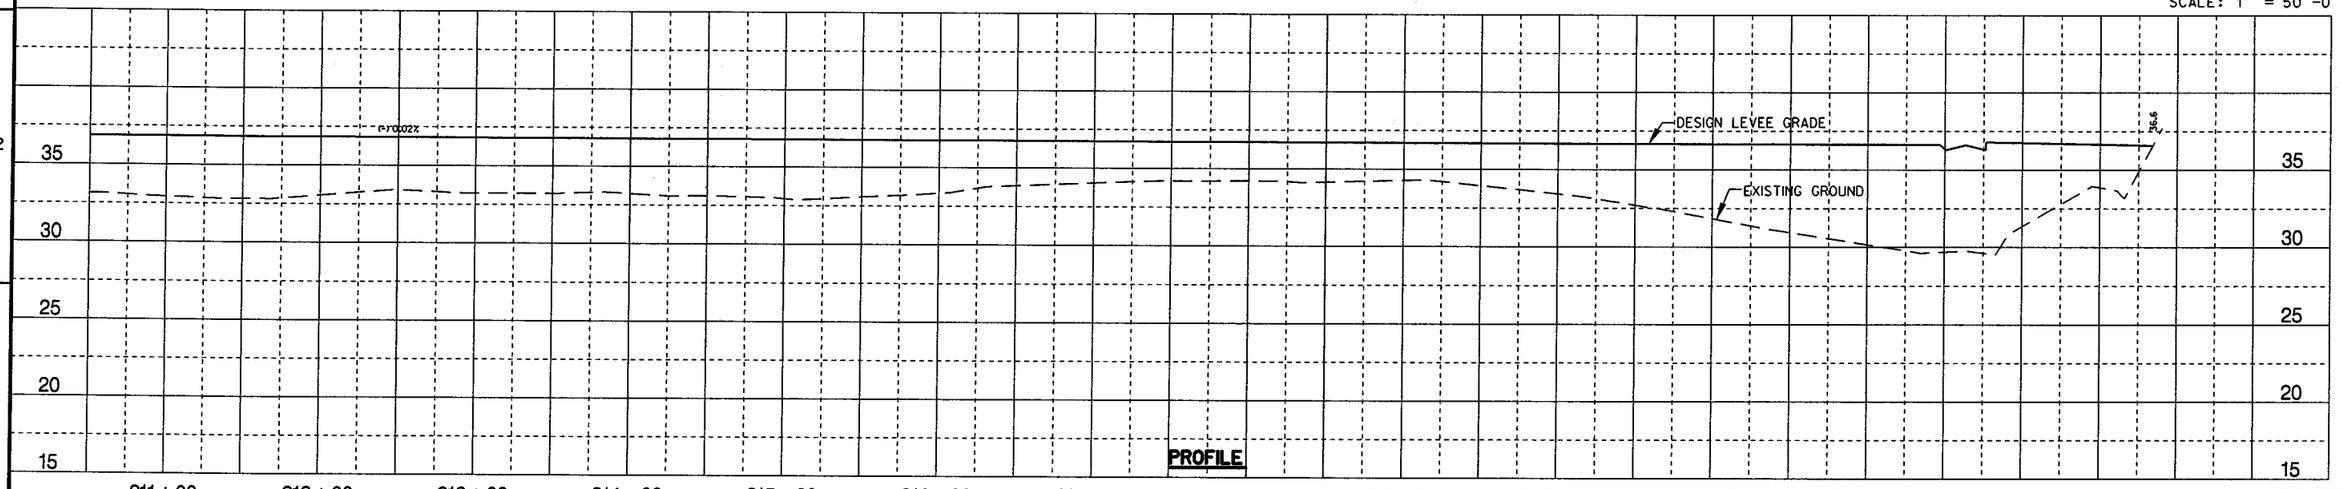

PROFILE

PLATE B7

US Army Corps of Engineers Rock Island District

Symbol	Description	Date	Approved
	Revisions		

Designed By: KLA	Date:	Scale: H: 1"=50' V: 1"=5'	Solicitation Number: DACW25-XX-B-XXXX
Drawn By: SRJ		Project code: XXXXX	
Checked By:		Reviewed By:	

U.S. ARMY ENGINEER DISTRICT
CORPS OF ENGINEERS
ROCK ISLAND, ILLINOIS

Stanley Consultants INC.

DES MOINES AND RACCOON RIVERS
DES MOINES, IOWA
FEASIBILITY STUDY
BIRDLAND LEVEE

PLAN AND PROFILE

Sheet Reference Number:
C5
Sheet 7 of 16

Wed, 26 Oct 2011 11:42
\\mvr-design\users\projects\DM08\Birdland\Report\Modified Appendix\c-405.dgn

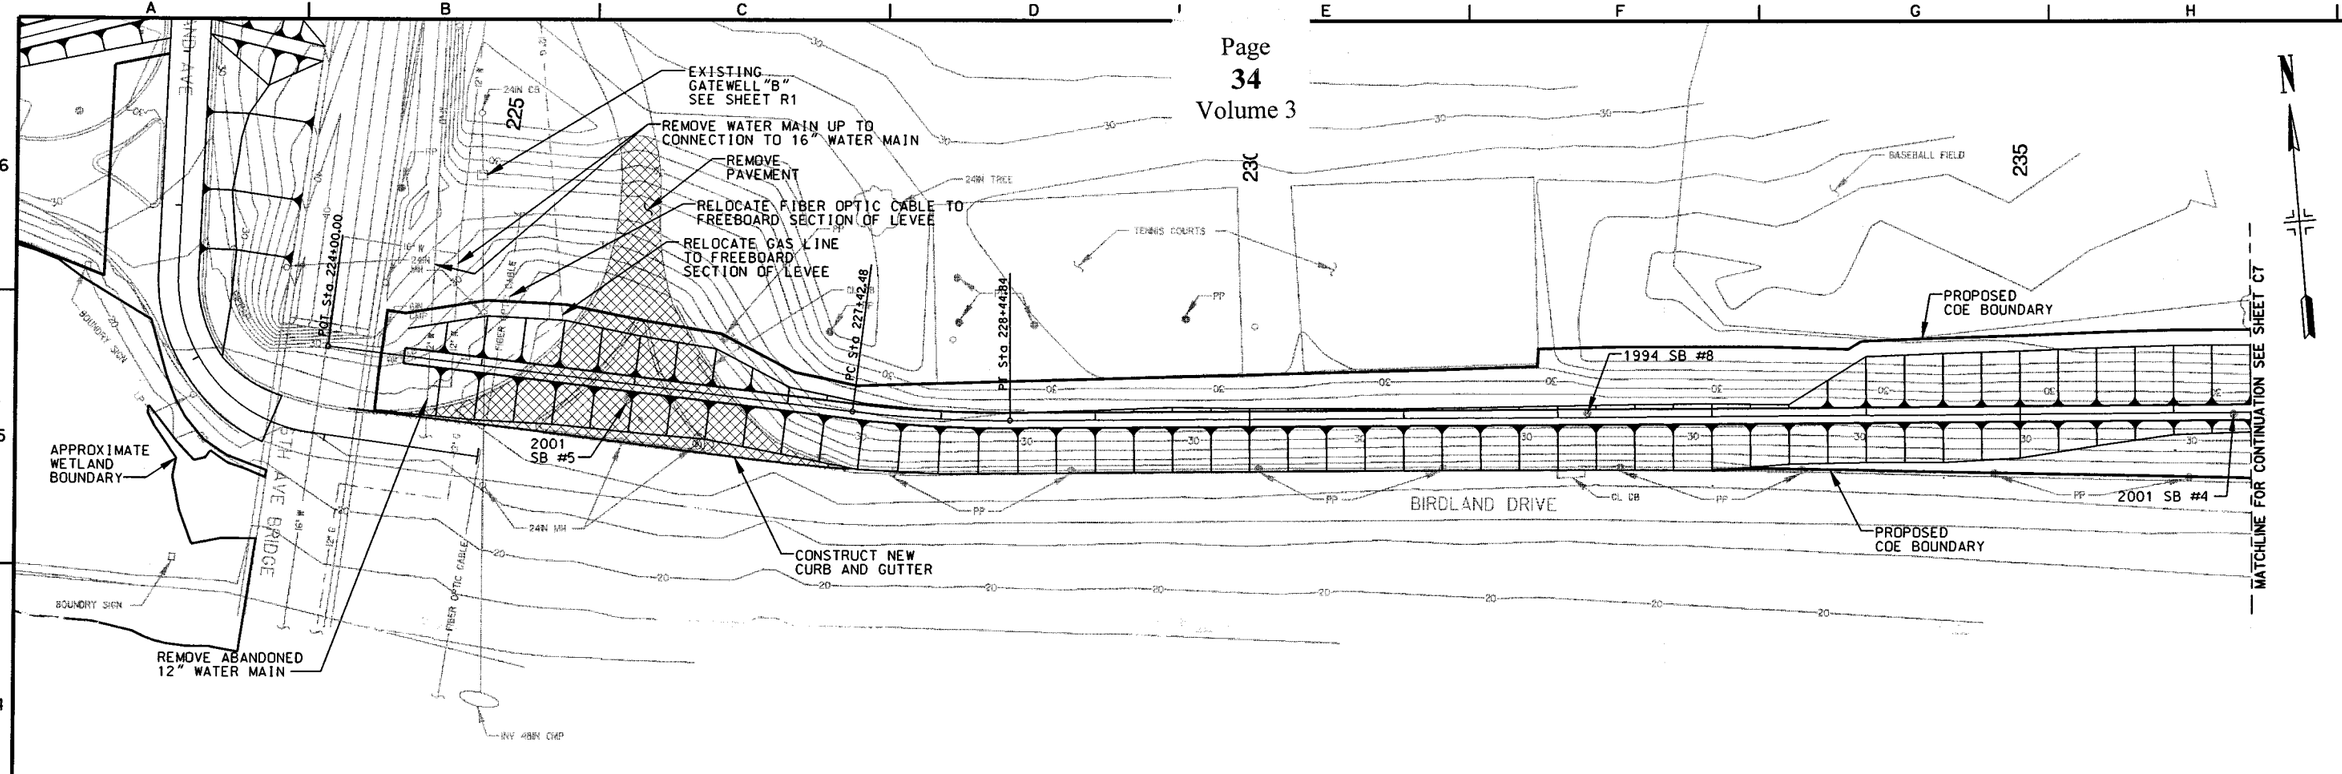

DES MOINES RIVER

PLAN

50' 25' 0 50'

SCALE: 1''= 50'-0"

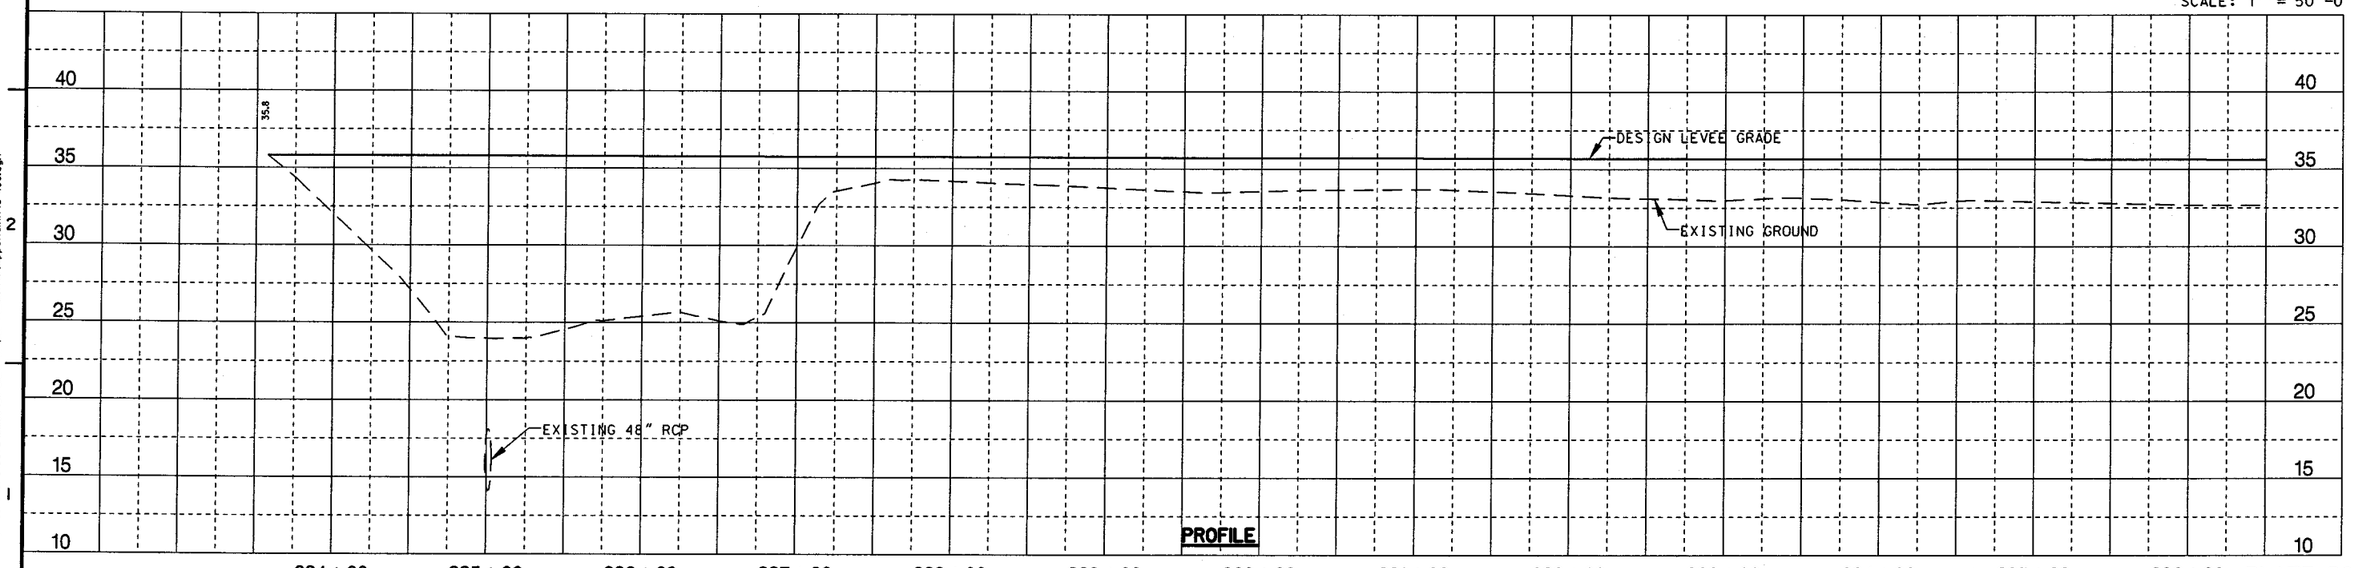

PROFILE

PLATE B8

US Army Corps of Engineers Rock Island District

Symbol	Description	Date	Approved
	Revisions		

Designed By: KDM	Date: XX XXX 2000		
Drawn By: BBO	Scale: H: 1"=50' V: 1"=10'		
Checked By: XXX	Project Code: XXXXX		
Reviewed By: MRH	Solicitation Number: DACW25-XX-B-XXXX		

U.S. ARMY ENGINEER DISTRICT
CORPS OF ENGINEERS
ROCK ISLAND, ILLINOIS

Stanley Consultants INC.

DES MOINES AND RACCOON RIVERS
DES MOINES, IOWA
FEASIBILITY STUDY
BIRDLAND LEVEE

PLAN AND PROFILE

Sheet Reference Number:
C6
Sheet 8 of 16

30-SEP-2004 18:19
\\mvr-design\usr5\projects\DM008\Birdland\Report\ModifiedAppendix\c-406.dgn

2ND AVE PUMP STATION

MATCHLINE FOR CONTINUATION SEE SHEET C6

MATCHLINE FOR CONTINUATION SEE SHEET C8

POT Sta 237+99.96

PC Sta 239+96.74

PT Sta 241+00.81

PC Sta 245+85.06

PT Sta 248+35.03

PT Sta 247+60.05

2001 SB #3

1994 SB #9

PROPOSED COE BOUNDARY

INSTALL TRENCH DRAIN SEE DETAIL

OBLITERATE ROAD

WETLAND G

WETLAND F

200-YEAR LEVEE FOOTPRINT

EXISTING GUTHRIE AVE PUMP STATION "G"

EXTEND 48" RCP AND CONSTRUCT NEW HEADWALL

2ND AVE BRIDGE

BIRDLAND DRIVE

GUTHRIE AVE

BIRDLAND LAGOON

6" PVC

12IN RCP INV

N

PLAN

50' 25' 0 50'

SCALE: 1''= 50'-0"

DESIGN LEVEE GRADE

TOP OF EXISTING PUMP STATION

EXISTING GROUND

EXISTING 16" WATER MAIN

EXISTING 4'x6' BOX CULVERT

EXISTING 48" RCP

PROFILE

237+00 238+00 239+00 240+00 241+00 242+00 243+00 244+00 245+00 246+00 247+00 248+00 249+00 250+00

PLATE B9

US Army Corps of Engineers
Rock Island District

Approved	Date	Description	Symbol
		Revisions	

Designed By: KTDM	Date: XX XXX 2000	Scale: H: 1"=50' V: 1"=5'	Solicitation Number: DACW25-XX-B-XXXX
Drawn By: BRCJ		65 SHEETS	
Checked By: XXX	Project Code: XXXXX		
Reviewed By: MRH			

U.S. ARMY ENGINEER DISTRICT
CORPS OF ENGINEERS
ROCK ISLAND, ILLINOIS

Stanley Consultants INC.

DES MOINES AND RACCOON RIVERS
DES MOINES, IOWA
FEASIBILITY STUDY
BIRDLAND LEVEE

PLAN AND PROFILE

Sheet Reference Number:
C7
Sheet 9 of 16

\\mvr\design\Usr5\projects\DM08\Birdland\Report\Modified Appendix\c-407.dgn

255

MATCHLINE FOR CONTINUATION SEE SHEET C7

PROPOSED COE BOUNDARY

RELOCATE 16" WATER MAIN TO NORTH SIDE OF GUTHRIE AVE

CONSTRUCT NEW RETAINING WALL

REMOVE FIRE HYDRANT

POT Sta 258+08.00

2001 SB #1

RELOCATE POWER POLE

GUTHRIE AVE

CONSTRUCT CONCRETE WALL

INSTALL SWING GATES SEE SHEET S2

RELOCATE GAS LINE OUTSIDE OF SWING GATE CUTOFF

CONSTRUCT CONCRETE WALL

2001 SB #2

1994 SB #10

PARKING AREA

WATER SERVICE LINE

PROPOSED COE BOUNDARY

WETLAND F

TEL BOX

DRAIN

RELOCATE GAS LINE TO FREEBOARD SECTION OF LEVEE

TREE CLUSTER

SWING

PARK BUILDING

PARK SHELTER

36IN CONC PAD

SAYLOR ROAD

N

PLAN

SCALE: 1''= 50'-0"

50' 25' 0 50'

10'

500 YR. LEVEE

EL. 35.0

RETAINING WALL WITH HANDRAIL

GUTHRIE AVENUE

EXISTING PARKING LOT

SECTION A-A

DESIGN LEVEE GRADE

EL. 35.0

EXISTING GROUND

2" GAS LINE (DEPTH UNKNOWN)

16" GAS LINE (DEPTH UNKNOWN)

EXISTING WATER SERVICE LINE (DEPTH UNKNOWN)

PROFILE

251+00 252+00 253+00 254+00 255+00 256+00 257+00 258+00

PLATE B10

US Army Corps of Engineers Rock Island District

Revisions

Symbol	Description	Date	Approved

Designed By: KLA	Dates:		
Drawn By: SRJ	Scales: H: 1"=50' V: 1"=5'	Project Code: XXXXX	Solicitation Number: DACW25-XX-B-XXXX
Checked By:			
Reviewed By:			

U.S. ARMY ENGINEER DISTRICT CORPS OF ENGINEERS ROCK ISLAND, ILLINOIS

Stanley Consultants INC.

DES MOINES AND RACCOON RIVERS DES MOINES, IOWA FEASIBILITY STUDY BIROLAND LEVEE

PLAN AND PROFILE

Sheet Reference Number: C8

Sheet 10 of 16

30SEP 2004 13:00
\\mvr-design\us-5\projects\DM08\Birdland\Report\Modified\appendix\C-408.dgn

TYPICAL SECTION BIRDLAND DRIVE

NO SCALE

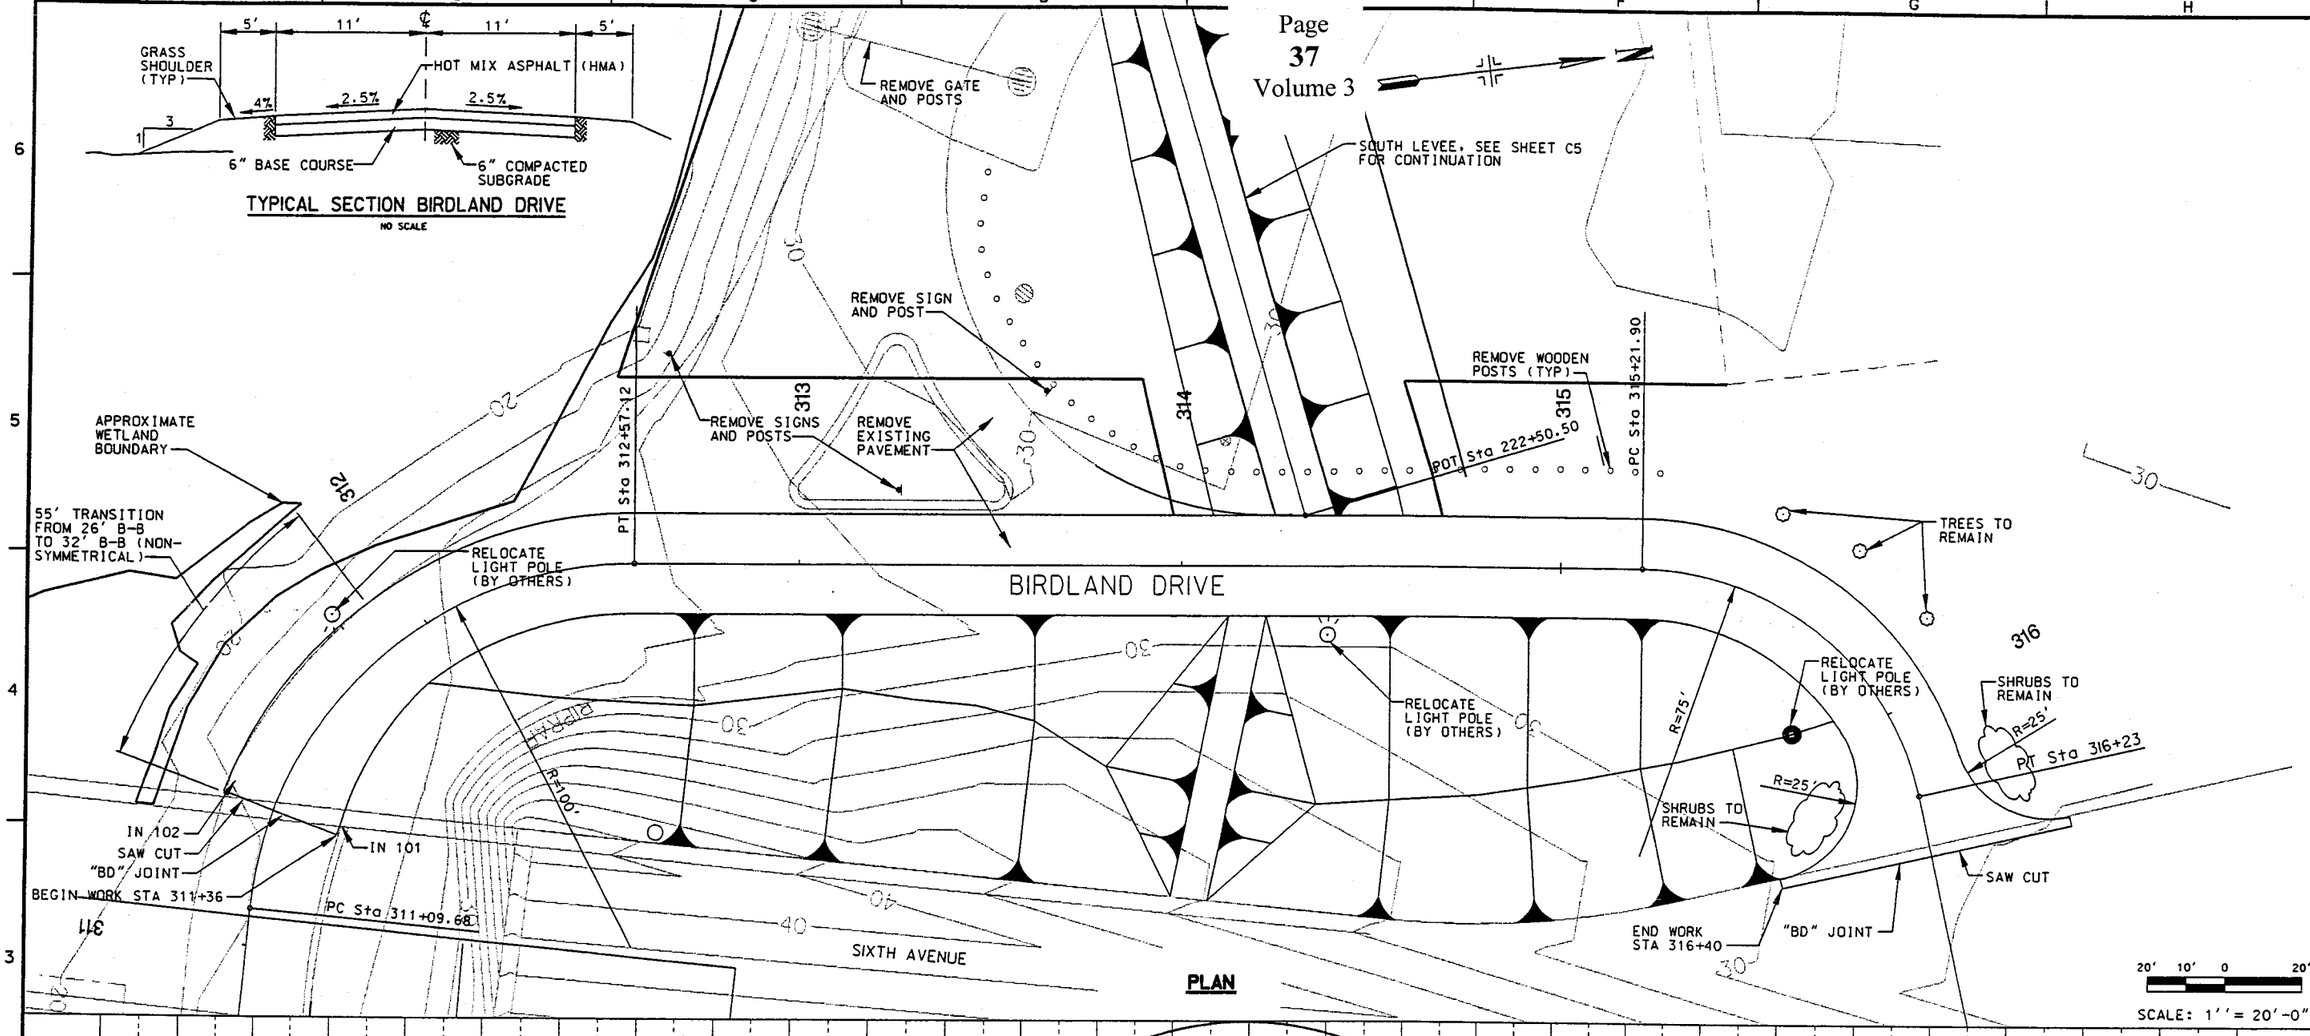

PLAN

SCALE: 1'' = 20'-0"

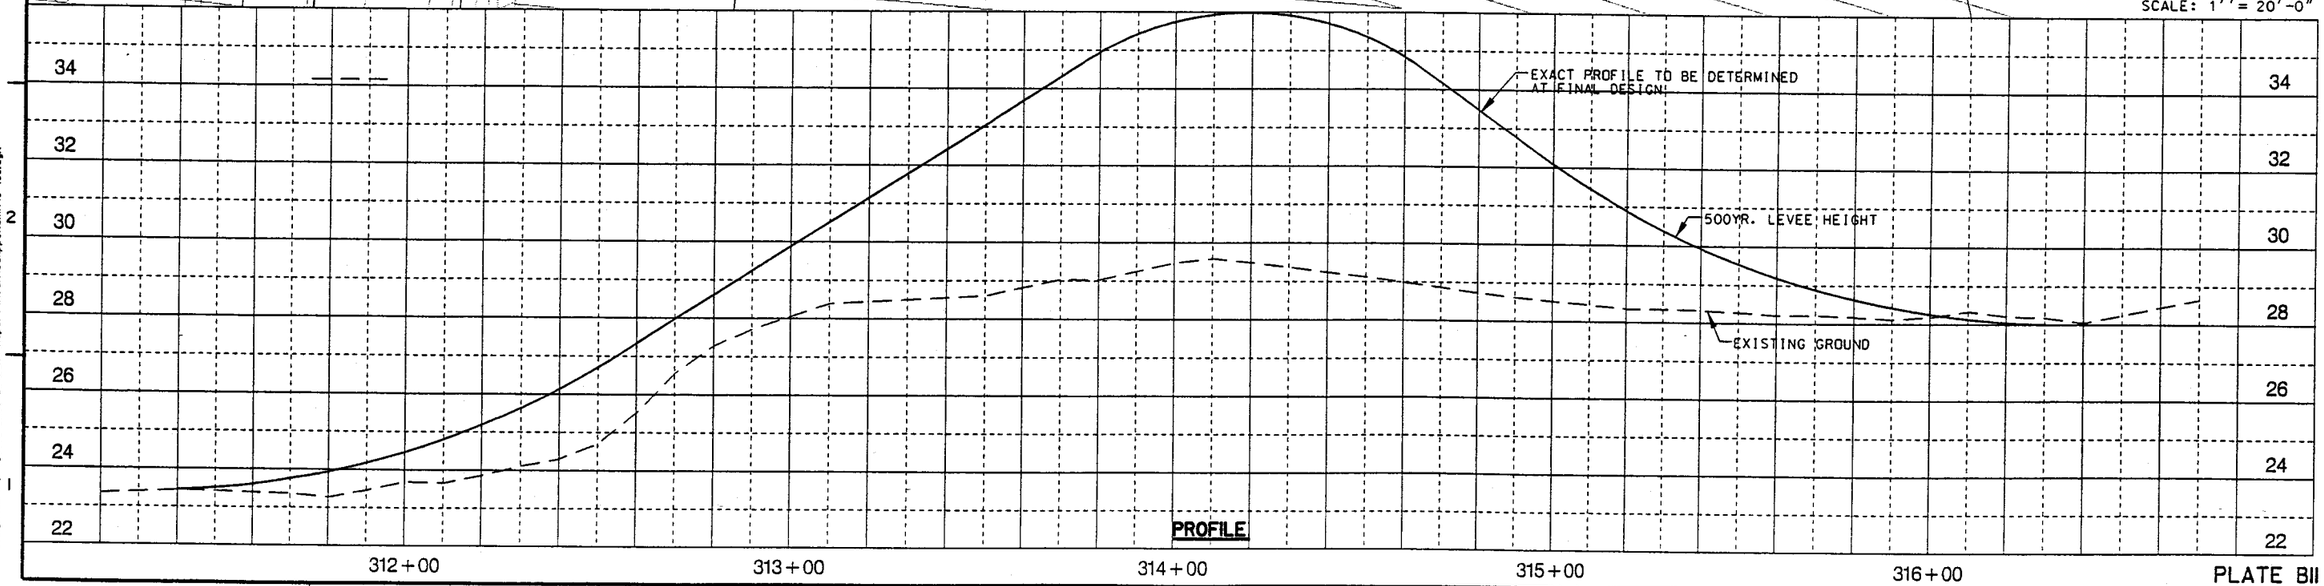

PROFILE

PLATE BII

10-SEP-2004 07:44
\\mvr-design\usr5\projects\DM08\Birdland\Report\ModifiedAppendixA\C-405.dgn

US Army Corps of Engineers Rock Island District

No.	Description	Date	Approved
	Revisions		

Designed By: KLA
Drawn By: SRJ
Checked By:
Reviewed By:
Date:
Scale: H: 1"=20' V: 1"=2'
Project Code: XXXXX
Solicitation Number: DACW25-XX-B-XXXX

U.S. ARMY ENGINEER DISTRICT CORPS OF ENGINEERS ROCK ISLAND, ILLINOIS

Stanley Consultants INC.

DES MOINES AND RACCOON RIVERS
DES MOINES, IOWA
FEASIBILITY STUDY
BIRDLAND LEVEE

PLAN AND PROFILE

Sheet Reference Number: C9
Sheet 11 of 16

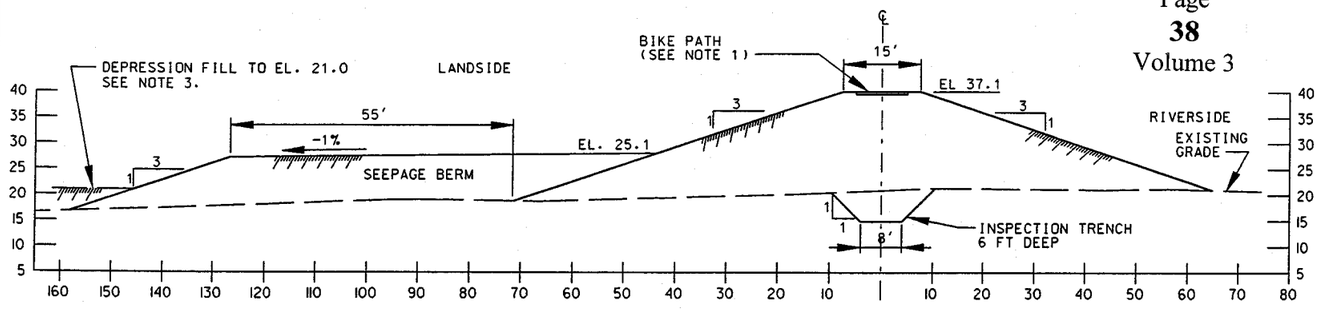

TYPICAL SECTION
STA 182+75.88 TO STA 200+40

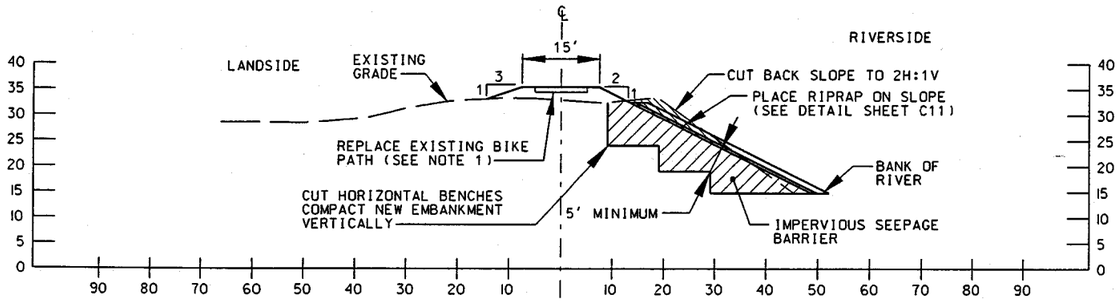

TYPICAL SECTION
STA 200+40 TO STA 213+00

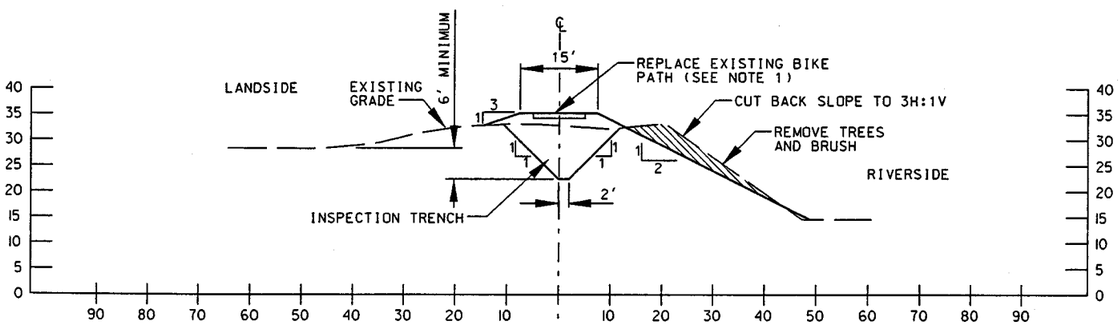

TYPICAL SECTION
STA 213+00 TO STA 220+00

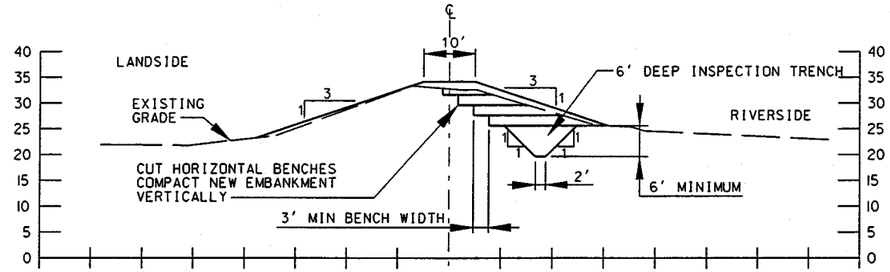

TYPICAL SECTION
STA 227+00 TO STA 245+50

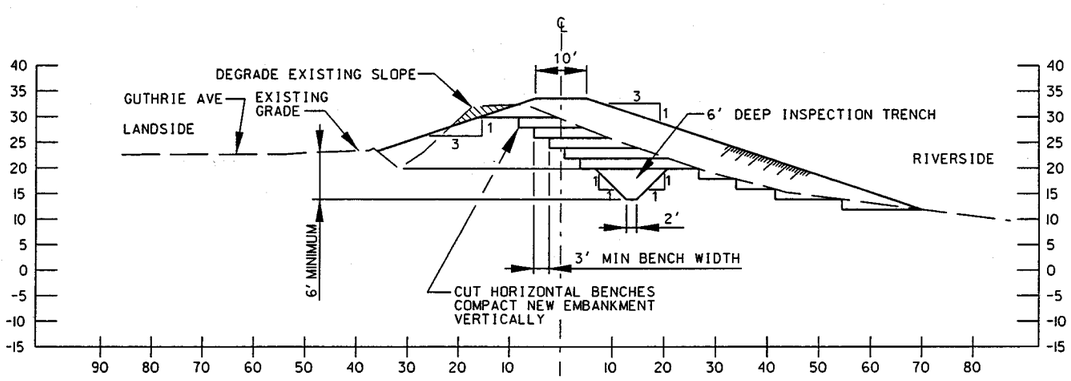

TYPICAL SECTION
STA 245+50 TO STA 258+00

NOTES:
1. BIKE PATH SHALL BE 10' WIDE AND 3" THICK ACC PAVING. 2' WIDE GRASS SHOULDERS SHALL BE PLACED ON EACH SIDE OF BIKE PATH.
2. SEE PLAN SHEETS C5, C6 AND C9 FOR SHAPE OF LEVEE STA 220+00 TO STA 227+00.
3. PLACE DEPRESSION FILL TO EL. 21.0. STA. 182+75.88 TO STA. 189+00 AND STA. 197+00 TO STA. 201+20 AS SHOWN ON PLAN SHEETS C3 AND C4.

NOTE: ALL ELEVATIONS ARE IN DES MOINES DATUM. EL 0' = 773.936' NGVD)

15'10' 5' 0 15'

SCALE: 1''= 15'-0"

PLATE B12

US Army Corps of Engineers Rock Island District

Revisions: Symbol | Description | Date | Approved

Designed By: KLA | Drawn By: SRJ | Checked By: | Reviewed By: | Date: | Scale: 1"=15' | Project Code: XXXXX | Solicitation Number: DACW25-XX-B-XXXX

U.S. ARMY ENGINEER DISTRICT CORPS OF ENGINEERS ROCK ISLAND, ILLINOIS

Stanley Consultants INC.

DES MOINES AND RACCOON RIVERS DES MOINES, IOWA FEASIBILITY STUDY BIRDLAND LEVEE

TYPICAL SECTIONS

Sheet Reference Number: C10 Sheet 12 Of 16

21-SEP-2004 15:56
\\mvrdesign\usr5\projects\DM08\Birdland\Report\ModifiedAppendix\c-410.dgn

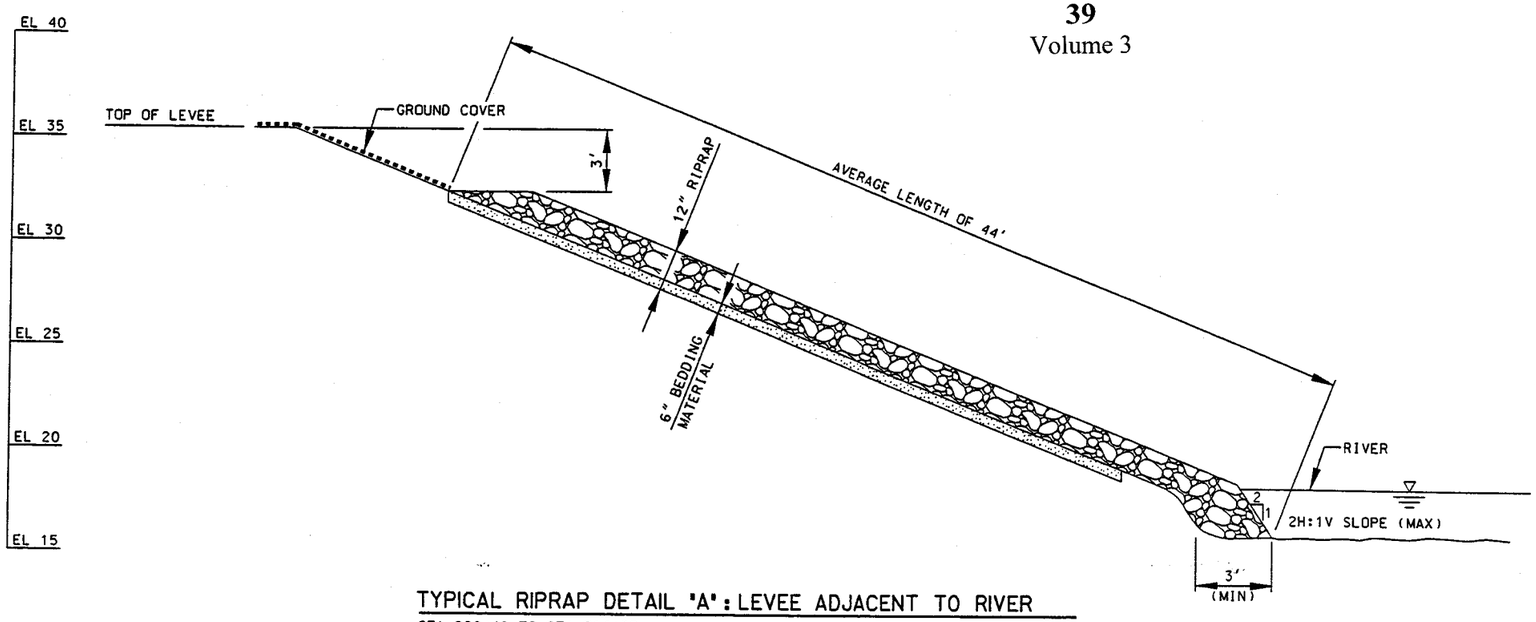

TYPICAL RIPRAP DETAIL "A": LEVEE ADJACENT TO RIVER
STA 200+40 TO STA 214+00

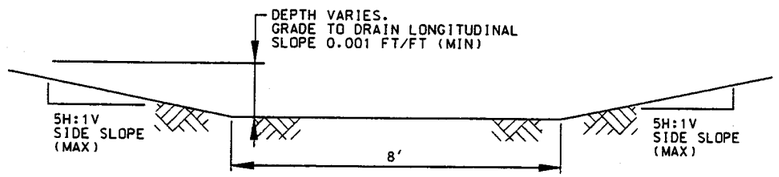

DRAINAGE SWALE DETAIL
STA 206+25 TO STA 212+50

US Army Corps of Engineers Rock Island District

Revisions: Symbol | Description | Date | Approved

U.S. ARMY ENGINEER DISTRICT
CORPS OF ENGINEERS
ROCK ISLAND, ILLINOIS

Stanley Consultants INC.

Designed By: KLA | Drawn By: SRJ | Checked By: | Reviewed By: | Dates: | Scales: NONE | Project Code: XXXXX | Solicitation Number: DACW25-XX-B-XXXX

DES MOINES AND RACCOON RIVERS
DES MOINES, IOWA
FEASIBILITY STUDY
BIRDLAND LEVEE

DETAILS

Sheet Reference Number: C11
Sheet 13 of 16

PLATE B13

10-SEP-2004 09:04
\\mvr-dss\gm\usr5\projects\DM08\Birdland\Report\Modified Appendix\Vc-48.dgn

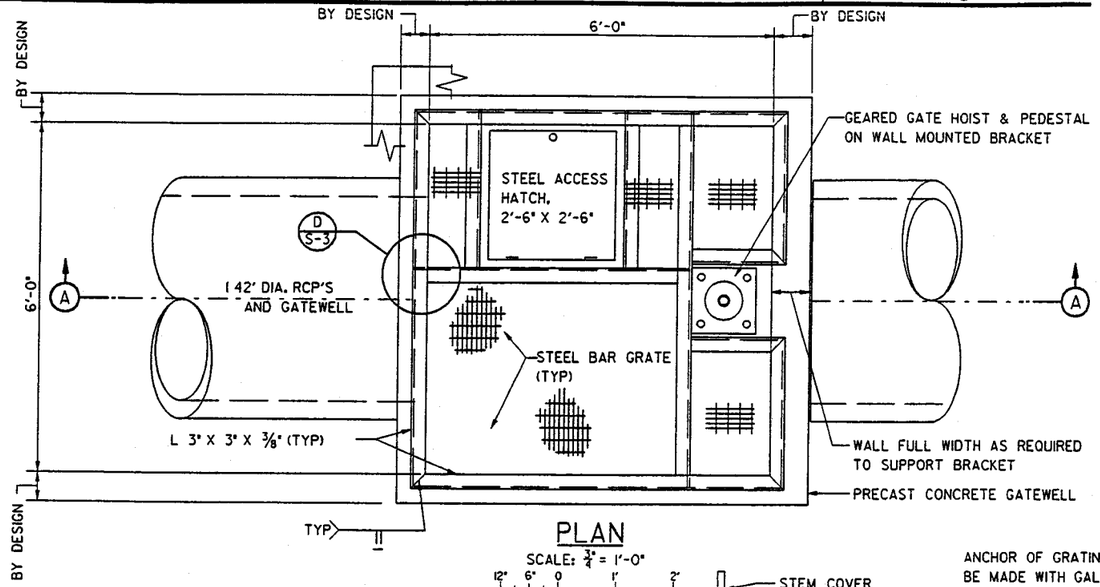

PLAN

SCALE: 3/4" = 1'-0"

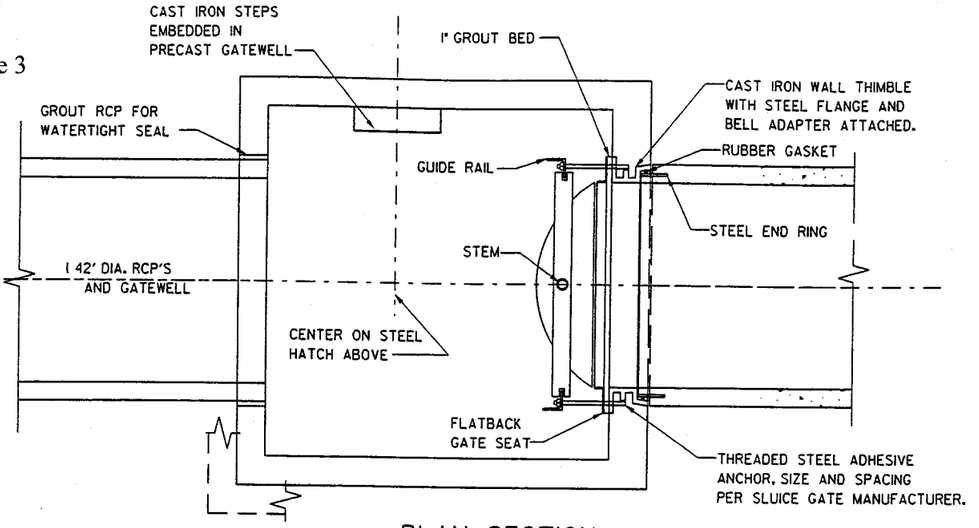

PLAN SECTION

SCALE: 3/4" = 1'-0"

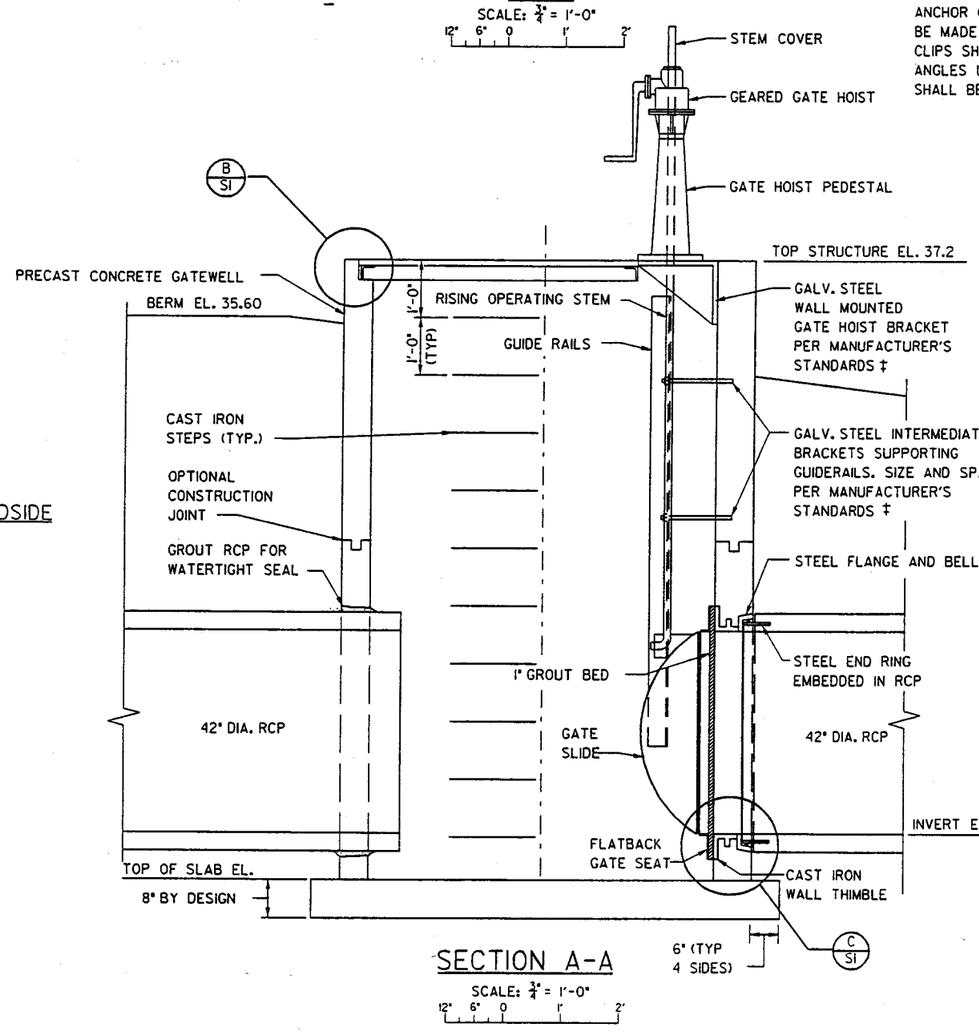

SECTION A-A

SCALE: 3/4" = 1'-0"

‡ ANCHORED WITH STAINLESS STEEL ADHESIVE ANCHORS.

ANCHOR OF GRATING TO SUPPORTING ANGLES SHALL BE MADE WITH GALVANIZED SADDLE CLIPS. SADDLE CLIPS SHALL BE LOW PROFILE & ATTACHED TO THE ANGLES USING SELF TAPPING SCREWS. SADDLE CLIPS SHALL BE SPACED NO FURTHER THAN 2'-0" APART.

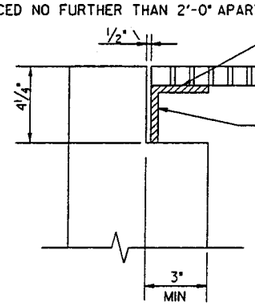

B DETAIL S1

NO SCALE

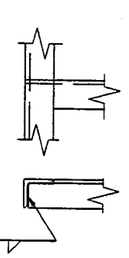

D DETAIL S1

NO SCALE

RIVERSIDE

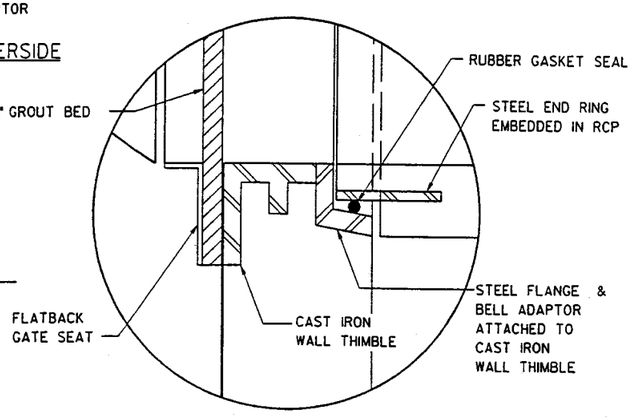

C DETAIL S1

NO SCALE

NOTES:
1. CONTRACTOR MAY PROVIDE ALTERNATE PIPE TO GATEWELL ATTACHMENT CONFIGURATION AT THE APPROVAL OF CONTRACTING OFFICER.
2. CAST IRON STEPS SHALL MEET THE REQUIREMENTS OF ILDOT STANDARD 602701-CAST IRON STEPS.
3. STEEL BAR GRATE SIZE AND WEIGHT SHALL BE PER SPECIFICATION.
4. STEEL HINGED HATCH TYPE SHALL BE PER SPECIFICATION. SHOP FILLET WELD HATCH TO ANGLE FRAME.
5. STEEL BAR GRATING, ANGLES AND HATCH SHALL BE DESIGNED FOR 100 LBS./FT ^{2} OF LIVE LOAD AND SHOP FABRICATED USING WELDED CONSTRUCTION AND SHALL REST IN RECESS AS SHOWN. ALL SHALL BE GALVANIZED PER SPECIFICATIONS.
6. AT CONTRACTOR'S OPTION, THE PRECAST CONCRETE GATEWELL MAY BE CONSTRUCTED USING CAST IN PLACE CONCRETE. THE CAST IN PLACE OPTION SHALL MEET ALL DESIGN REQUIREMENTS OUTLINED IN THE SPECIFICATIONS FOR THE PRECAST OPTION. DETAILED SHOP DRAWINGS SHALL BE SUBMITTED FOR APPROVAL TO THE CONTRACTING OFFICER.
7. SHOP DRAWINGS FOR EITHER PRECAST OR CAST IN PLACE GATEWELL OPTION SHALL BE SEALED BY A LICENSED IL STRUCTURAL ENGINEER.
8. THE CONTRACTOR AND SLUICE GATE MANUFACTURER SHALL CONFIRM THAT THE SLUICE GATE ASSEMBLY PROVIDED WILL FIT WITHIN THE INTERIOR DIMENSIONS AND ELEVATIONS SHOWN ON THE GATEWELL DRAWING.
9. THE CONTRACTOR AND SLUICE GATE MANUFACTURER SHALL CONFIRM THAT ALL BRACKETS, ANCHORS, AND THE WALL OF THE GATEWELL ITSELF IS DESIGNED FOR THE RATED OUTPUT OF THE GATE HOIST AND THE PORTABLE OPERATORS.

SEQUENCE OF CONSTRUCTION:
1. PRECAST CONCRETE GATEWELL OFF SITE AT PRECAST MANUFACTURER'S FACILITY. EMBED IN WALL OF GATEWELL THE CAST IRON THIMBLE AND STEEL FLANGE AND BELL ADAPTOR.
2. TRANSPORT PRECAST GATEWELL TO SITE.
3. SET PRECAST GATEWELL ON A LAYER OF COMPACTED PIPE BEDDING MATERIAL, MINIMUM DEPTH = 6".
4. INSTALL SLUICE GATE AND ACCESSORIES AS SHOWN.

MATERIALS:
PRECAST CONCRETE f'c = 4000 psi @ 28 DAYS

REINFORCING Fy = 60,000 psi.

US Army Corps of Engineers Rock Island District

Symbol	Description	Date	Approved
	Revisions		

U.S. ARMY ENGINEER DISTRICT CORPS OF ENGINEERS ROCK ISLAND, ILLINOIS

Stanley Consultants INC.

Designed By:	Dates:	Scales: AS SHOWN
Drawn By: SRJ		Project Code: XXXXX
Checked By:		Solicitation Number: DACW25-XX-B-XXXX
Reviewed By:		

DES MOINES AND RACCOON RIVERS
DES MOINES, IOWA
FEASIBILITY STUDY
BIRDLAND LEVEE

GATEWELL STRUCTURE DETAILS

Sheet Reference Number: S1
Sheet 14 of 16

PLATE B14

10-SEP-2004 11:42
\\1nwr design\usr5\projects\DM08\Birdland\Report\ModifiedAppendix\S-SOLIDGN

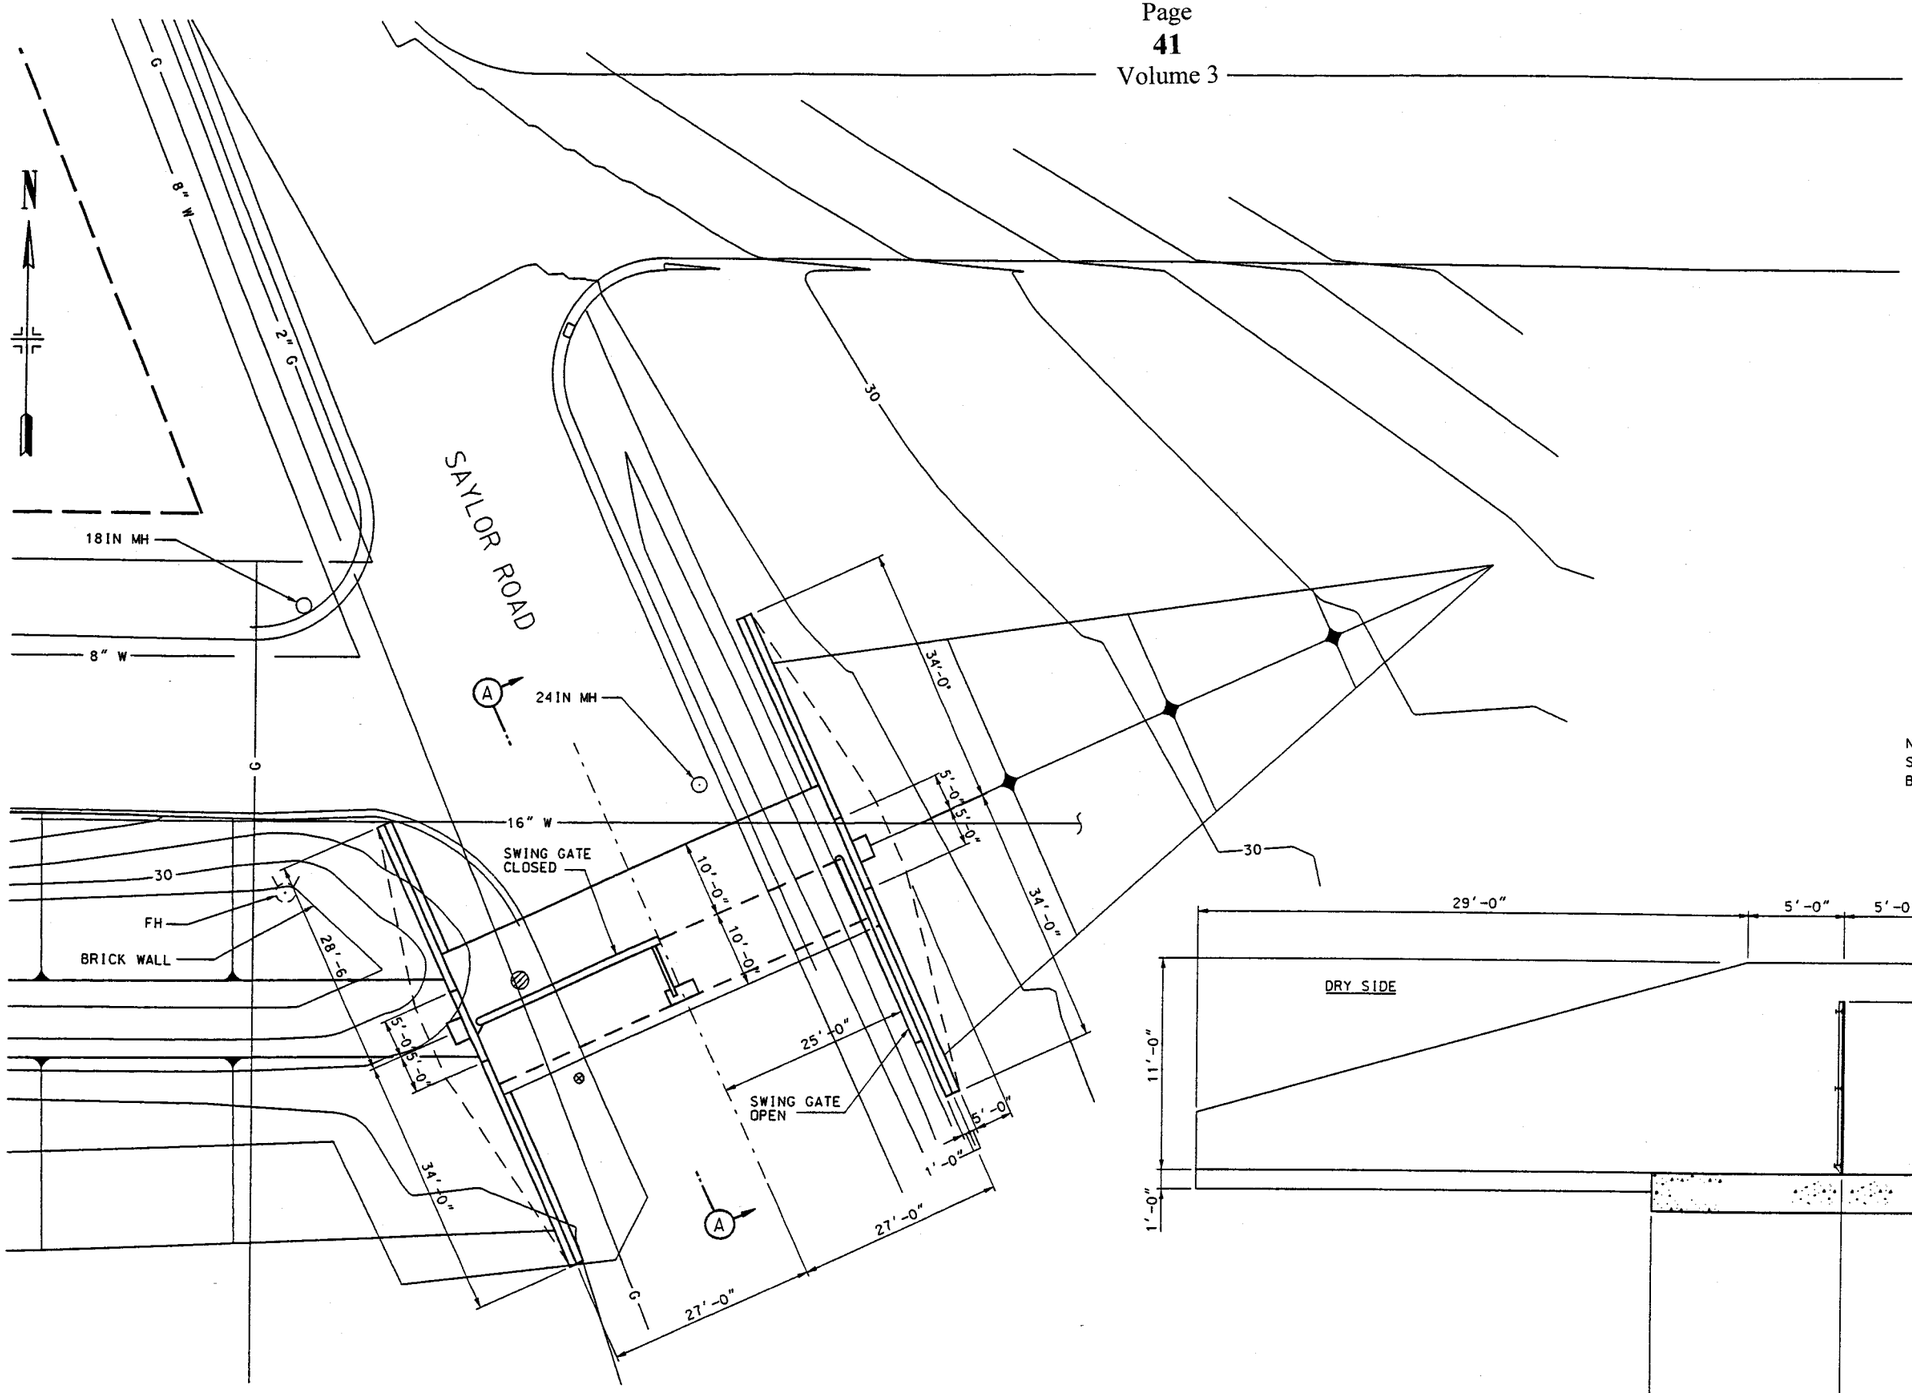

SWING GATE STRUCTURE

SCALE: 1"=10'-0"

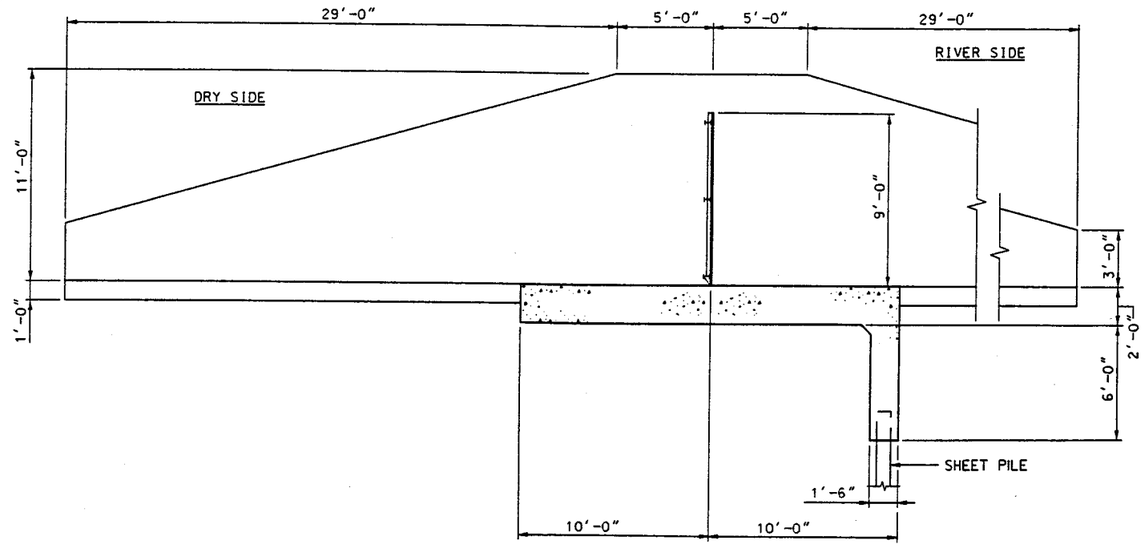

SECTION A-A

SCALE: 1/4 "=1'-0"

NOTE:
STRUCTURAL DESIGN AND ANALYSIS TO BE COMPLETED DURING FINAL DESIGN

US Army Corps of Engineers Rock Island District

Symbol	Description	Date	Approved
	Revisions		

Designed By: MDW	Drawn By: NV	Checked By:	Reviewed By:
Dates:	Scale: AS SHOWN	Project Code: XXXXX	Solicitation Number: DACW25-XX-B-XXXX

U.S. ARMY ENGINEER DISTRICT CORPS OF ENGINEERS ROCK ISLAND, ILLINOIS

Stanley Consultants INC.

DES MOINES AND RACCOON RIVERS
DES MOINES, IOWA
FEASIBILITY STUDY
BIRDLAND LEVEE

SWING GATE STRUCTURE DETAILS

Sheet Reference Number: S2
Sheet 15 of 16

PLATE B15

10-SEP-2004 09:57
\\Clnrv-dsd\grp\User5\projects\00408\Birdland\Report\ModifiedAppendixA\S-502.dgn

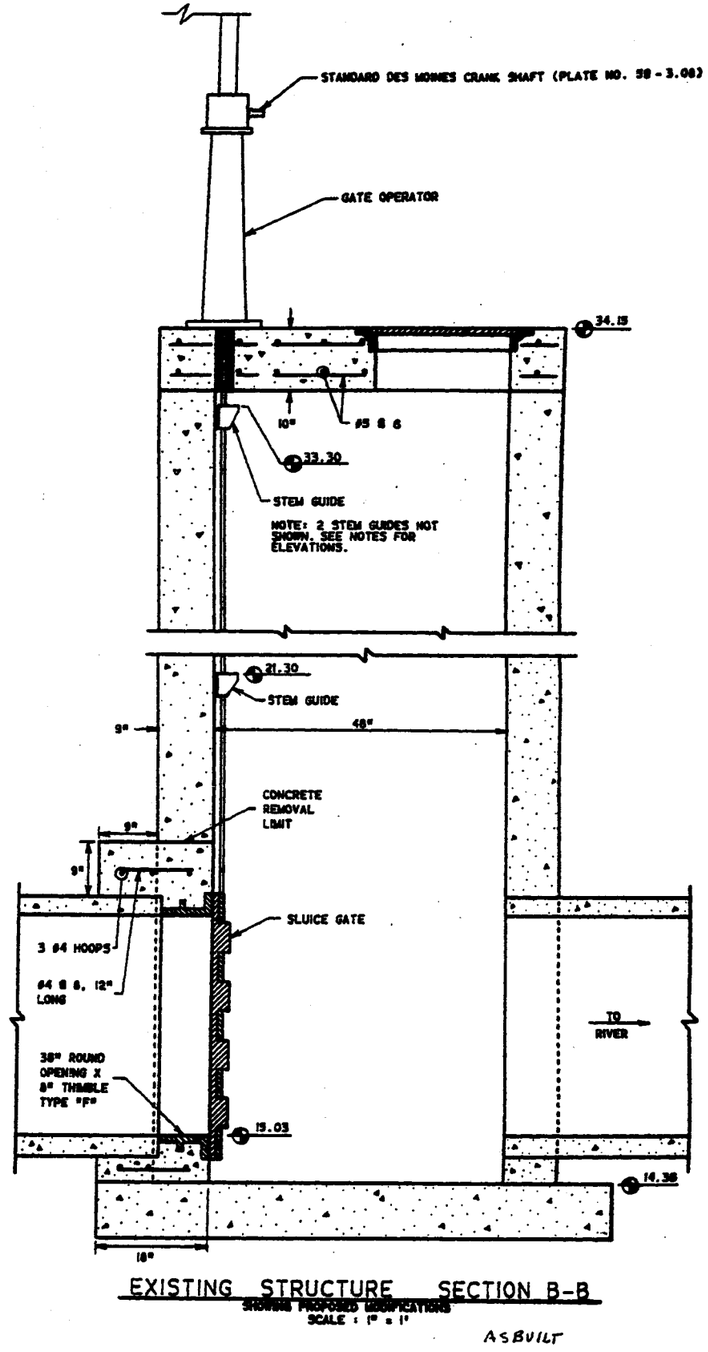

EXISTING STRUCTURE SECTION B-B
SHOWING PROPOSED MODIFICATIONS
SCALE : 1" = 1'
ASBUILT

GATE WELL B STA 225+02

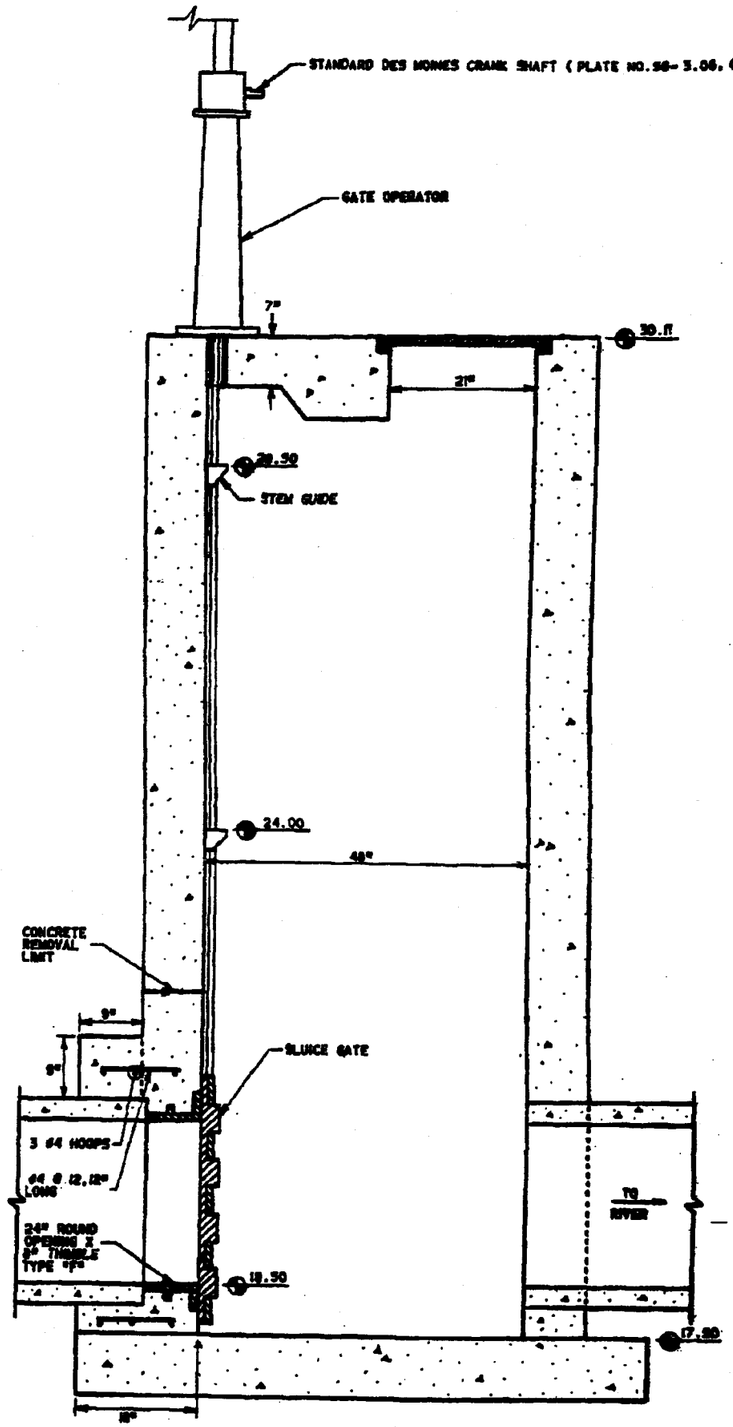

EXISTING STRUCTURE SECTION B-B
SHOWING PROPOSED MODIFICATIONS
SCALE : 1" = 1'
ASBUILT

GATE WELL A STA 206+25

US Army Corps of Engineers Rock Island District

Symbol	Description	Date	Approved
	Revisions		

Designed By: KLA	Dates:		
Drawn By: SRJ	Scales: NONE		
Checked By:	Project Code: XXXXX		
Reviewed By:	Solicitation Number: DACW25-XX-B-XXXX		

U.S. ARMY ENGINEER DISTRICT
CORPS OF ENGINEERS
ROCK ISLAND, ILLINOIS

Stanley Consultants INC.

DES MOINES AND RACCOON RIVERS
DES MOINES, IOWA
FEASIBILITY STUDY
BIROLAND LEVEE

REFERENCE DRAWING

Sheet Reference Number: RI
Sheet 16 of 16

PLATE B16

10-SEP-2004 8:25
\\mvr design\usr5\projects\UM08\Birdland\Report\Modified\Appendix\Vr-SOLIDH

DES MOINES AND RACCOON RIVERS, DES MOINES, IA FEASIBILITY STUDY

CENTRAL PLACE

US Army Corps of Engineers
Rock Island District

THIS PROJECT WAS DESIGNED BY THE ROCK ISLAND DISTRICT OF THE U.S. ARMY CORPS OF ENGINEERS. THE INITIALS OR SIGNATURES AND REGISTRATION STAMPS OF THE INDIVIDUALS RESPONSIBLE FOR THE PROJECT DOCUMENTS WITHIN THE SCOPE OF THEIR EMPLOYMENT AS REQUIRED BY REGULATIONS, ARE AFFIXED HEREON. THE RECORD COPIES OF TECHNICAL RECOMMENDATION AND APPROVAL OF ALL DRAWINGS IN THIS SET AS INDICATED ON EACH INDIVIDUAL TITLE BLOCK.

Symbol	Description	Date	Appr.
	Revisions		

Reviewed by:		
Chief, Design Branch	Date	
Chief, Hydraulics Branch	Date	
Chief, Geotechnical Branch	Date	
Chief, Engineering Division	Date	
Approved by:		
Col., Corps of Engineers	Date	

U.S. ARMY ENGINEER DISTRICT
CORPS OF ENGINEERS
ROCK ISLAND, ILLINOIS

Designed By: DRC		Date: 24 APRIL 2002	
Drawn By: MRC		Scale: AS SHOWN	
Checked By: RAL		Project Code: cm08	
Reviewed By: PAK		Solicitation Number: DACW25-XX-B-XXXX	

DES MOINES RIVER, DES MOINES, IOWA, FEASIBILITY STUDY, CENTRAL PLACE

COVER SHEET

Sheet Reference Number:
X1
Sheet 1 of 12

PLATE CP1

06-DEC-2004 15:37
$$mmrdesign$usr5$projects$DM08$Central Place$2004-12-06 V7 Drawings$dm08x001a.dgn,V7

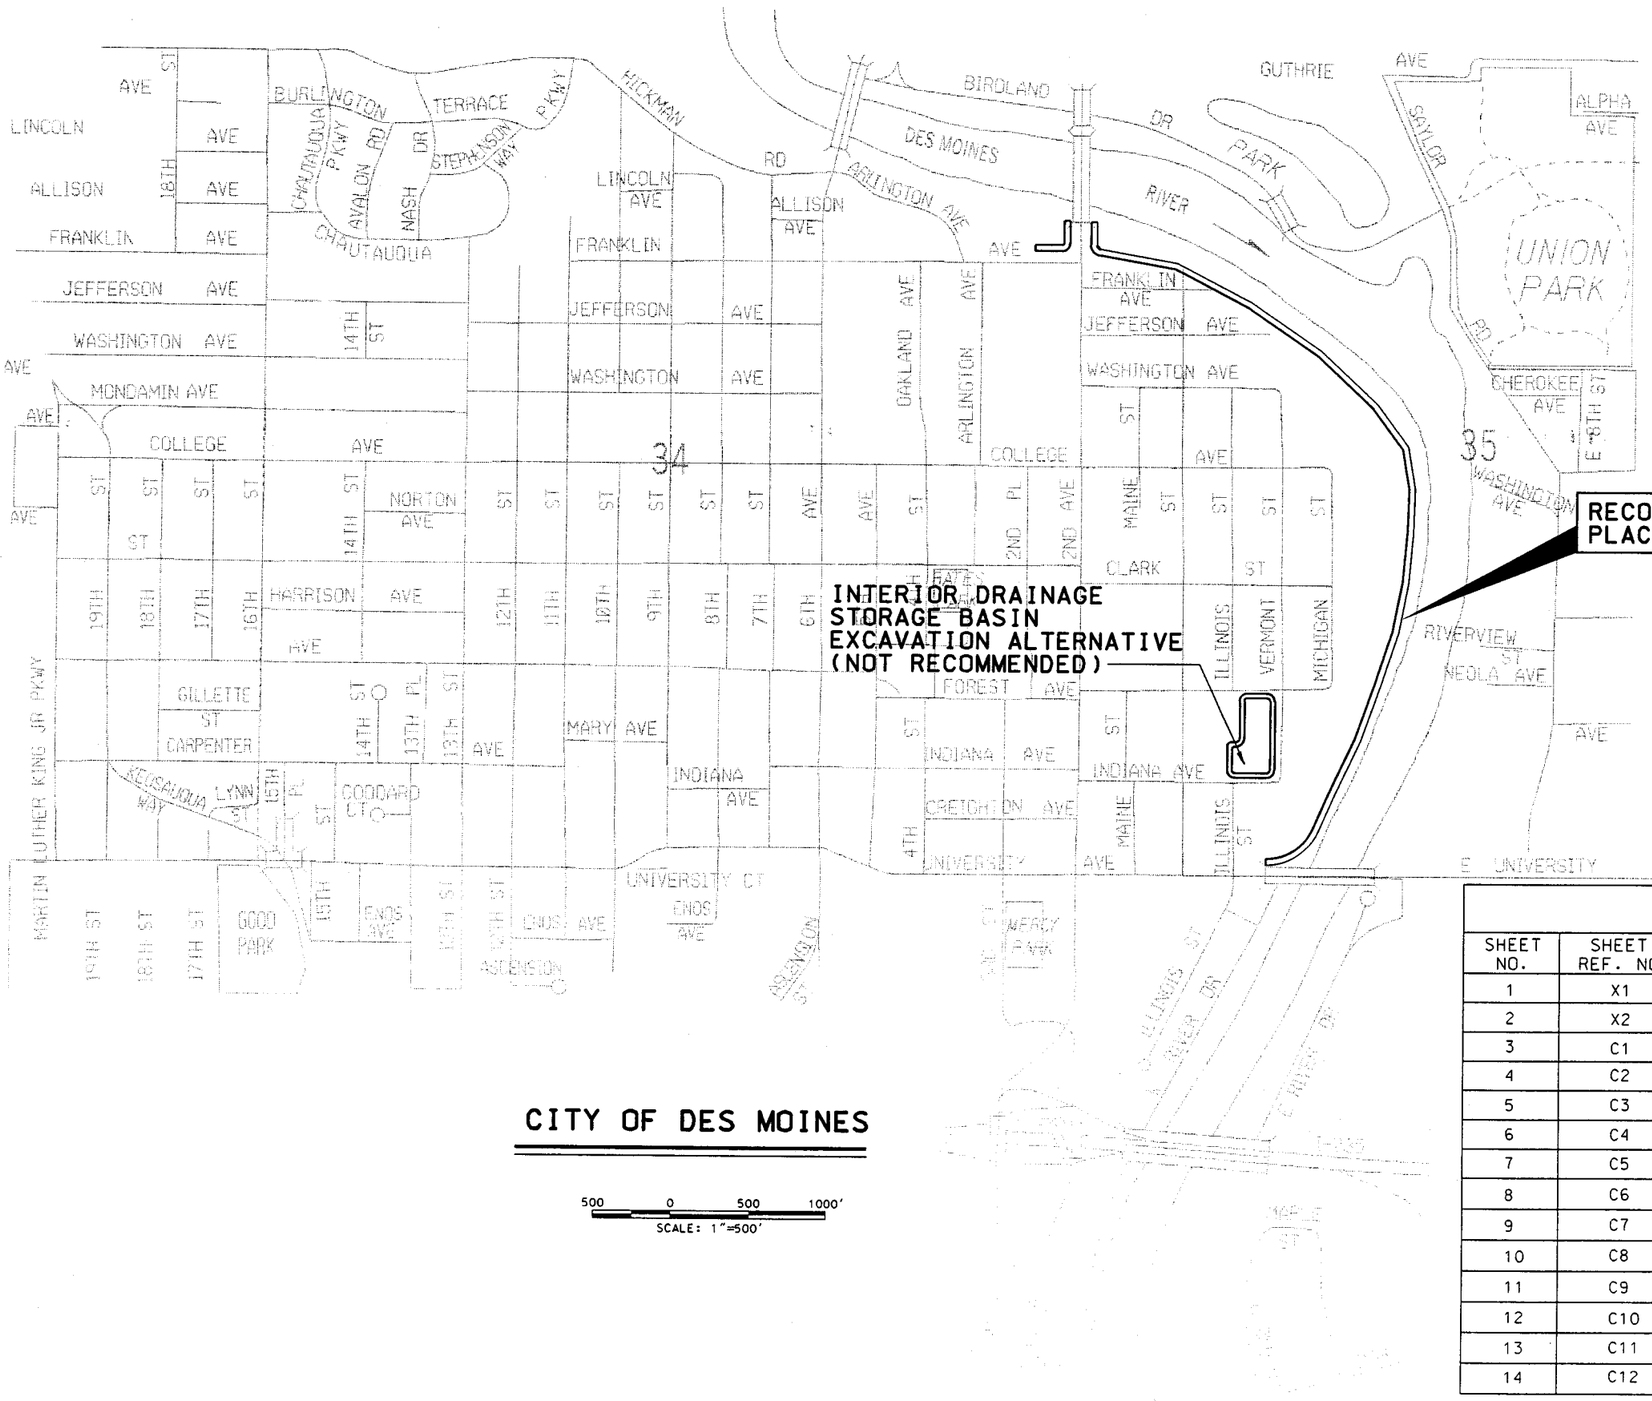

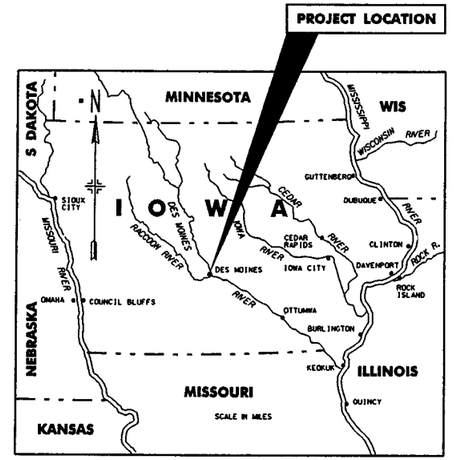

VICINITY MAP
25 0 25 50 75

INDEX

SHEET NO.	SHEET REF. NO.	
1	X1	COVER SHEET
2	X2	CENTRAL PLACE SITE PLAN AND INDEX
3	C1	PLAN AND PROFILE STA.10+00 TO STA.24+00
4	C2	PLAN AND PROFILE STA.24+00 TO STA.34+00
5	C3	PLAN AND PROFILE STA.34+00 TO STA.44+00
6	C4	PLAN AND PROFILE STA.44+00 TO STA.54+00
7	C5	PLAN AND PROFILE STA.54+00 TO STA.64+00
8	C6	PLAN AND PROFILE STA.64+00 TO STA.74+00
9	C7	NOT USED
10	C8	TYPICAL SECTIONS
11	C9	INTERIOR FLOOD STORAGE BASIN
12	C10	DETAILS I
13	C11	PUMP STATION DETAILS ALTERNATIVE 1
14	C12	PUMP STATION DETAILS ALTERNATIVE 2

PLATE CP2

US Army Corps of Engineers Rock Island District

Symbol	Description	Date	Approved
	Revisions		

Designed By: DRC
Drawn By: MGC
Checked By: RJL
Reviewed By: RJL
Date: 24 APRIL 2002
Scale: AS SHOWN
Project Code: cm08
Identification Number: 0000-xx-0-xxxx

U.S. ARMY ENGINEER DISTRICT
CORPS OF ENGINEERS
ROCK ISLAND, ILLINOIS

DES MOINES RIVER, DES MOINES, IOWA. FEASIBILITY STUDY, CENTRAL PLACE

CENTRAL PLACE SITE PLAN AND INDEX

Sheet Reference Number:
X2
Sheet 2 of 12

06-DEC-2004 15:40
#mmrdesign#usr5#projects#DM08#Central Place#2004-12-06 V7 Drawings#dm08x002.dgn.V7

PI STA = 13+27.37
N = 587349.97
E = 1607609.70

PI STA = 14+04.66
N = 587352.47
E = 1607686.95

EXISTING PUMP STATION
OUTLET HEADWALL
6' H X 12' W BOX CULVERT
INVERT 13.8.

EXISTING UNDERGROUND
ELECTRICAL 3 PHASE 1Ø
ALUMINUM CABLES

2ND AVE BRIDGE

EXISTING 42"
RCP OUTLET

TOP OF LEVEE
10 FT WIDE

CIRCULAR
Dc = 64°06'04"
T = 75.03
R = 89.38
L = 124.84
E = 27.32
M = 20.92

PI STA = 16+25.12
N = 587133.08
E = 1607705.69

UNION PARK

WATERS EDGE
(VARIES)

DES MOINES RIVER

CONSTRUCT NEW
GATEWELL.
INVERT 14.6.

2ND AVENUE

CIRCULAR
Dc = 78°04'02"
T = 34.16
R = 73.39
L = 63.94
E = 7.56
M = 6.85

PI STA = 11+67.24
N = 587185.52
E = 1607606.54

PI STA = 15+50.09
N = 587207.21
E = 1607694.07

PI STA = 16+79.99
N = 587131.59
E = 1607785.77

TOP OF LEVEE
15 FT WIDE

EXISTING
OVERHEAD
POWERLINE

CIRCULAR
Dc = 33°32'49"
T = 59.10
R = 170.79
L = 113.80
E = 9.94
M = 9.39

STONE PROTECTION
FROM STA 21+50 TO
STA 31+50

PI STA = 21+92.65
N = 587110.39
E = 1608287.65

PI STA = 22+96.45
N = 587075.20
E = 1608393.67

PI STA = 16+74.93
N = 587131.69
E = 1607780.71

PI STA = 19+39.95
N = 587114.46
E = 1608044.95

PI STA = 22+41.75
N = 587111.14
E = 1608346.75

EXISTING UNDERGROUND
ELECTRICAL 3 PHASE 1Ø
ALUMINUM CABLES

EXISTING 48" RCP
WITH 42" PVC LINER.
INVERT 20.4.

EXISTING AUTOMATED
SLUICE GATE

PI STA = 11+97.02
N = 587219.67
E = 1607605.99

EXISTING 16"
CAST IRON
WATER MAIN

EXISTING VALVE
16" CAST IRON
WATER MAIN

EXISTING 2ND
AVE PUMP STATION

PI STA = 11+33.08
N = 587163.10
E = 1607580.77

PI STA = 10+44.91
N = 587108.06
E = 1607511.88

BOP = 10+00.00
E = 1607468.12
N = 587097.99

MATCH LINE STA 24+00
SEE SHEET C2

FRANKLIN AVENUE

EXISTING
FRANKLIN AVE
PUMP STATION
SEE SHEET C11
AND C12

CITY PROPERTY LINE

LEGEND:

- MECHANICALLY DRILLED SOIL BORING
- EXISTING HAND AUGER SOIL BORING
- LEVEE SLOPE

PLAN

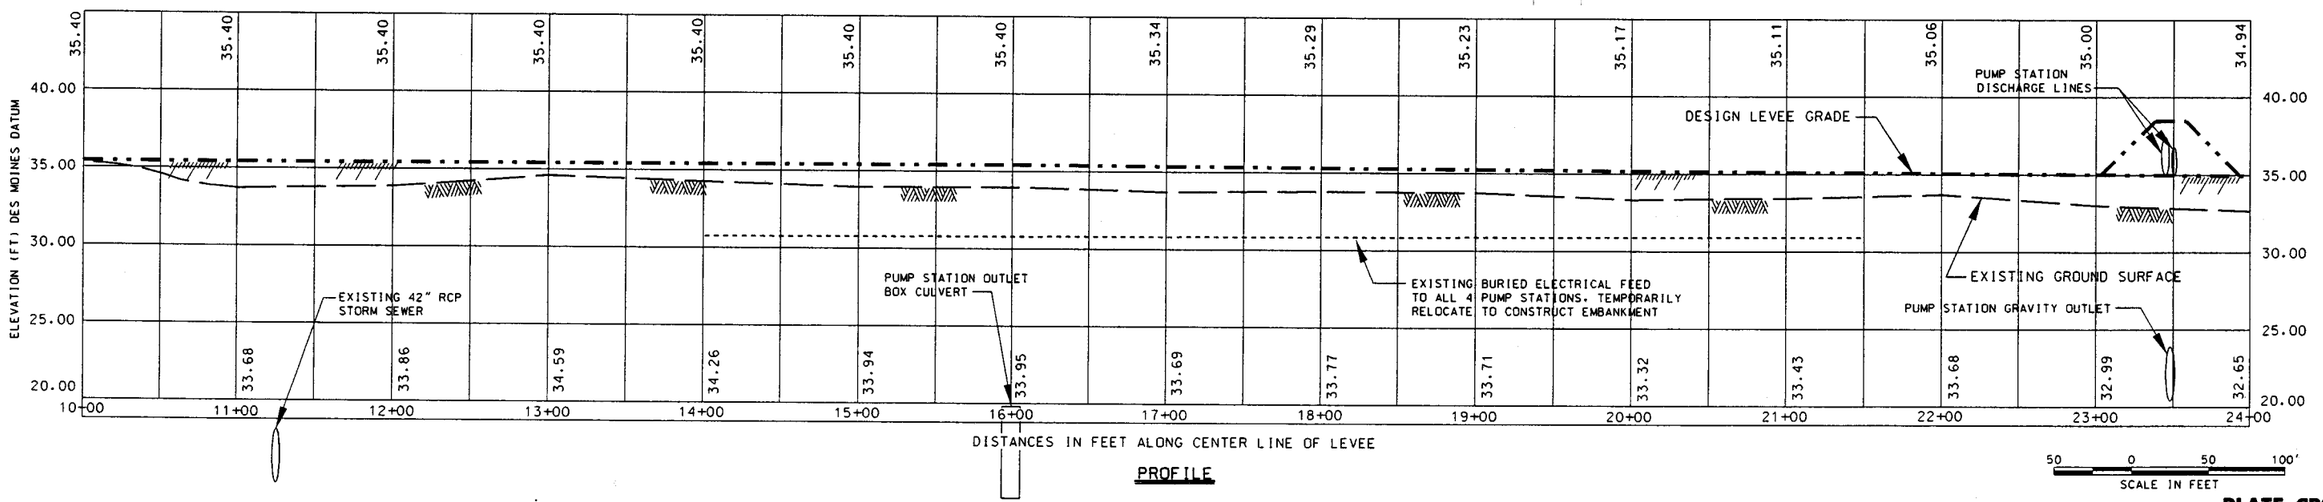

PROFILE

50 0 50 100'
SCALE IN FEET

PLATE CP3

US Army Corps of Engineers
Rock Island District

Symbol	Description	Date	Approved
	Revisions		

Designed By: DRC	Date: 24 APRIL 2002		
Drawn By: MRC	Scale: AS SHOWN		
Checked By: RAL	Project Code: 0M08		
Reviewed By: PAK	Solicitation Number: DACW25-XX-R-XXXX		

U.S. ARMY ENGINEER DISTRICT
CORPS OF ENGINEERS
ROCK ISLAND, ILLINOIS

DES MOINES RIVER, DES MOINES, IOWA, FEASIBILITY STUDY, CENTRAL PLACE

PLAN AND PROFILE STATION 10+00 TO STATION 24+00

Sheet Reference Number: C1
Sheet 3 of 12

06-DEC-2004 14:25
admr7068\grmdar3\projects\0M08\Central Place\2004-12-06 V7 Drawings\0M08C001.dgn.V7

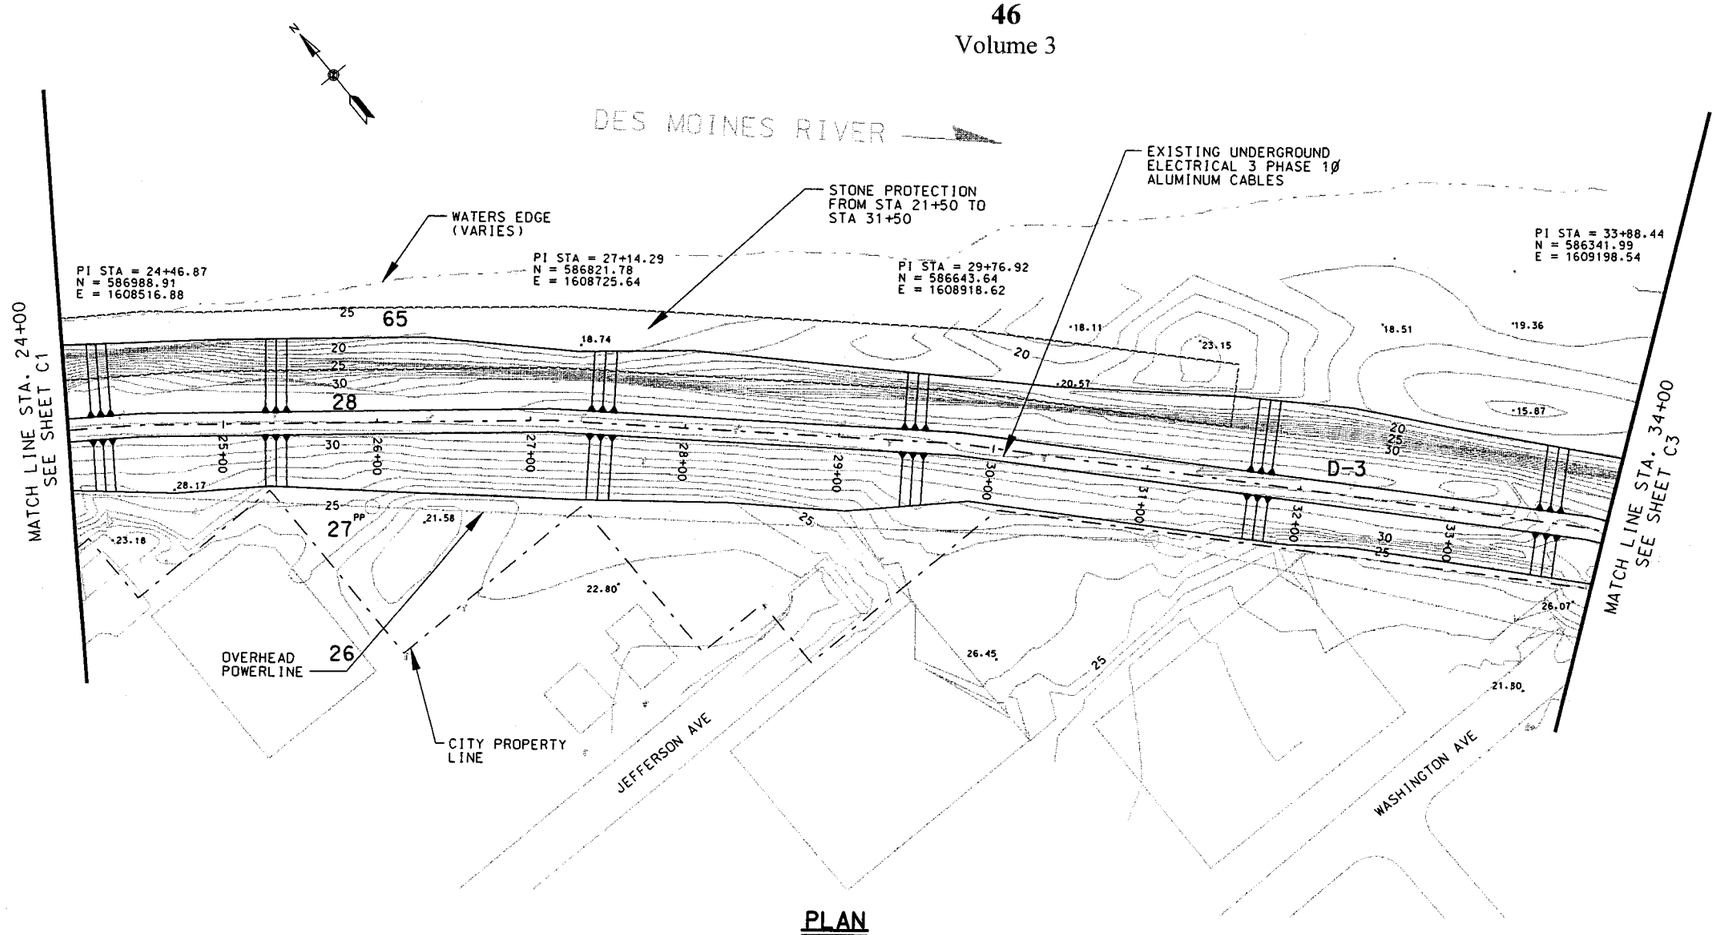

PLAN

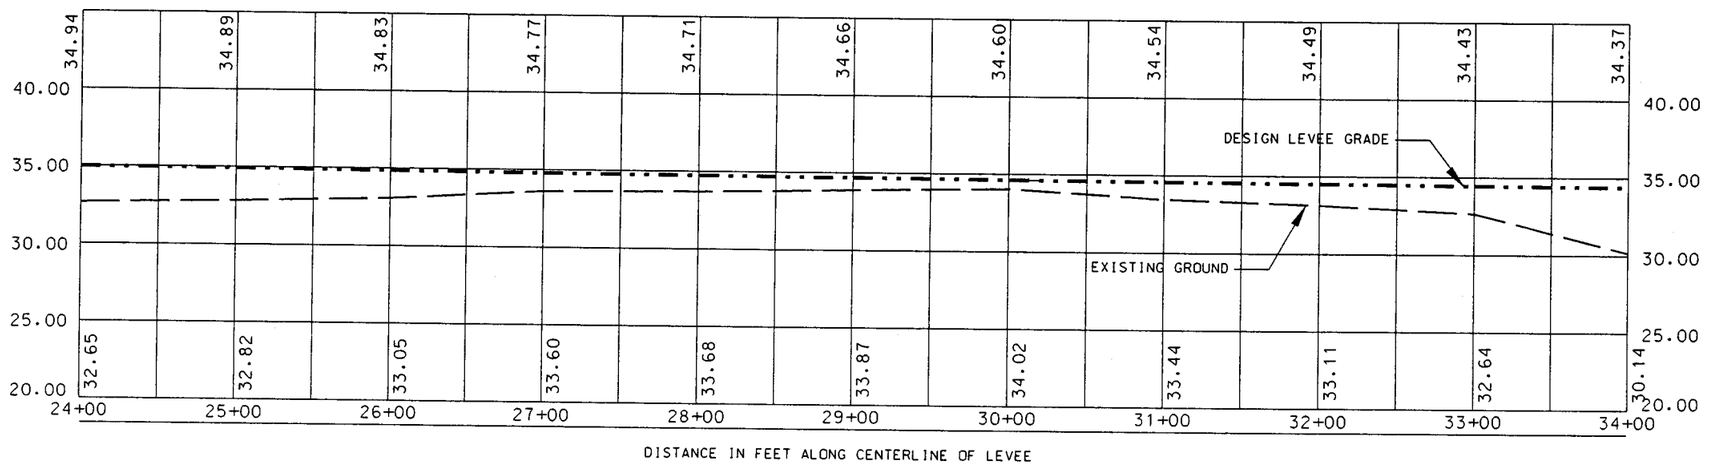

PROFILE

50 0 50 100'
SCALE IN FEET

PLATE CP4

US Army Corps of Engineers
Rock Island District

Symbol	Description	Date	Approved
	Revisions		

Designed By: DRC	Drawn By: MRC	Checked By: RAL	Revised By: PAK
Date: 24 APRIL 2002	Scale: AS SHOWN	Project Code: cm08	Solicitation Number: DACW25-XX-B-XXXX

U.S. ARMY ENGINEER DISTRICT
CORPS OF ENGINEERS
ROCK ISLAND, ILLINOIS

DES MOINES RIVER, DES MOINES, IOWA, FEASIBILITY STUDY, CENTRAL PLACE

PLAN AND PROFILE STATION 24+00 TO STATION 34+00

Sheet Reference Number: **C2**
Sheet 4 of 12

06-DEC-2004 14:56
\\mvrdesign\usr5\projects\DM08\Central Place\2004-12-06 V7 Drawings\DM08C002.dgn.V7

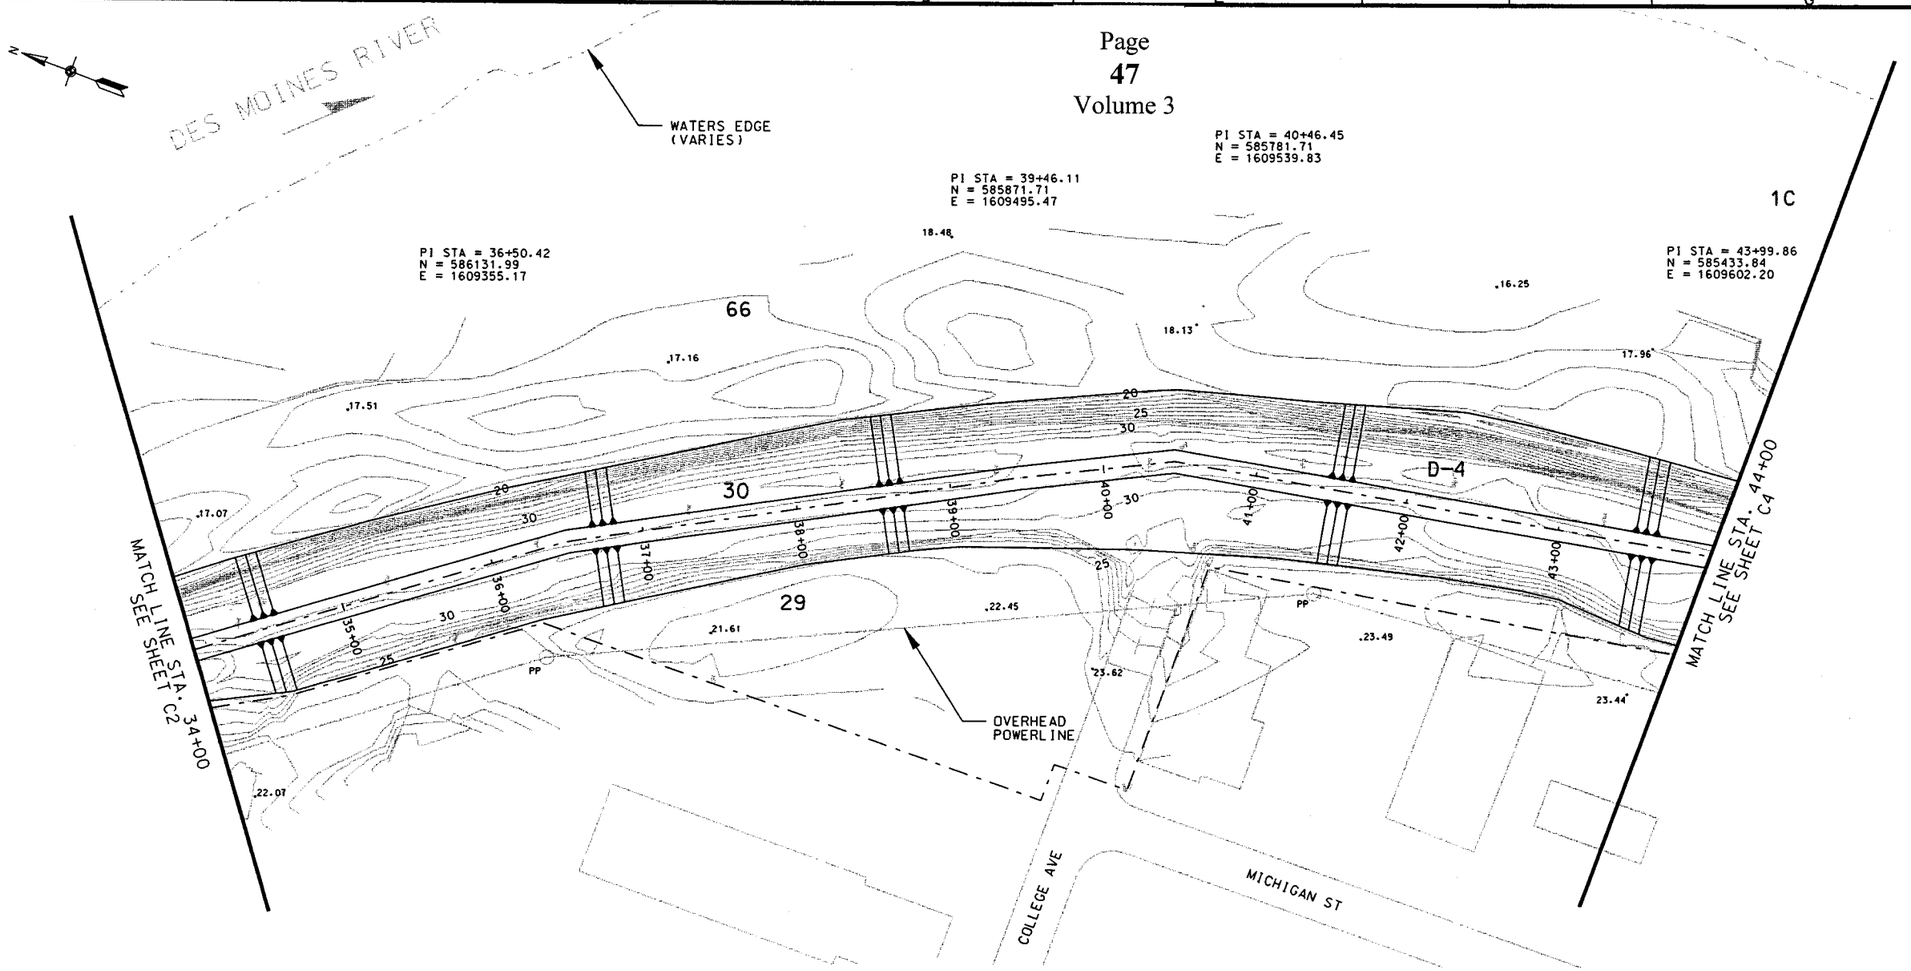

PLAN

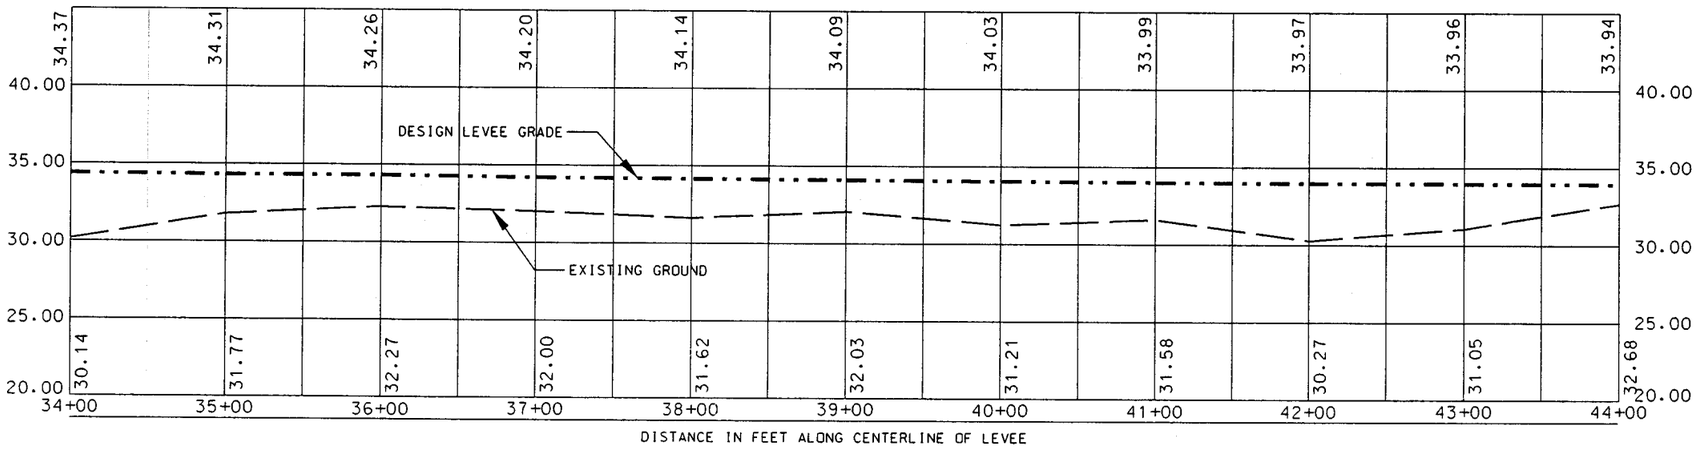

PROFILE

50 0 50 100'
SCALE IN FEET

US Army Corps of Engineers
Rock Island District

Symbol	Description	Date	Approved
	Revisions		

Designed By: DRC	Drawn By: MRC	Checked By: RAL	Reviewed By: PAK
Date: 24 APRIL 2002	Scale: AS SHOWN	Project Code: dm08	Solicitation Number: DACW25-XX-B-XXXX

U.S. ARMY ENGINEER DISTRICT
CORPS OF ENGINEERS
ROCK ISLAND, ILLINOIS

DES MOINES RIVER, DES MOINES, IOWA FEASIBILITY STUDY, CENTRAL PLACE

PLAN AND PROFILE STATION 34+00 TO STATION 44+00

Sheet Reference Number: **C3**
Sheet 5 of 12

PLATE CP5

06-DEC-2004 14:59
e:\mmr\design\mus75\projects\dm08\Central Place\2004-12-06 V1 Drawings\dm08C003.dgn.V7

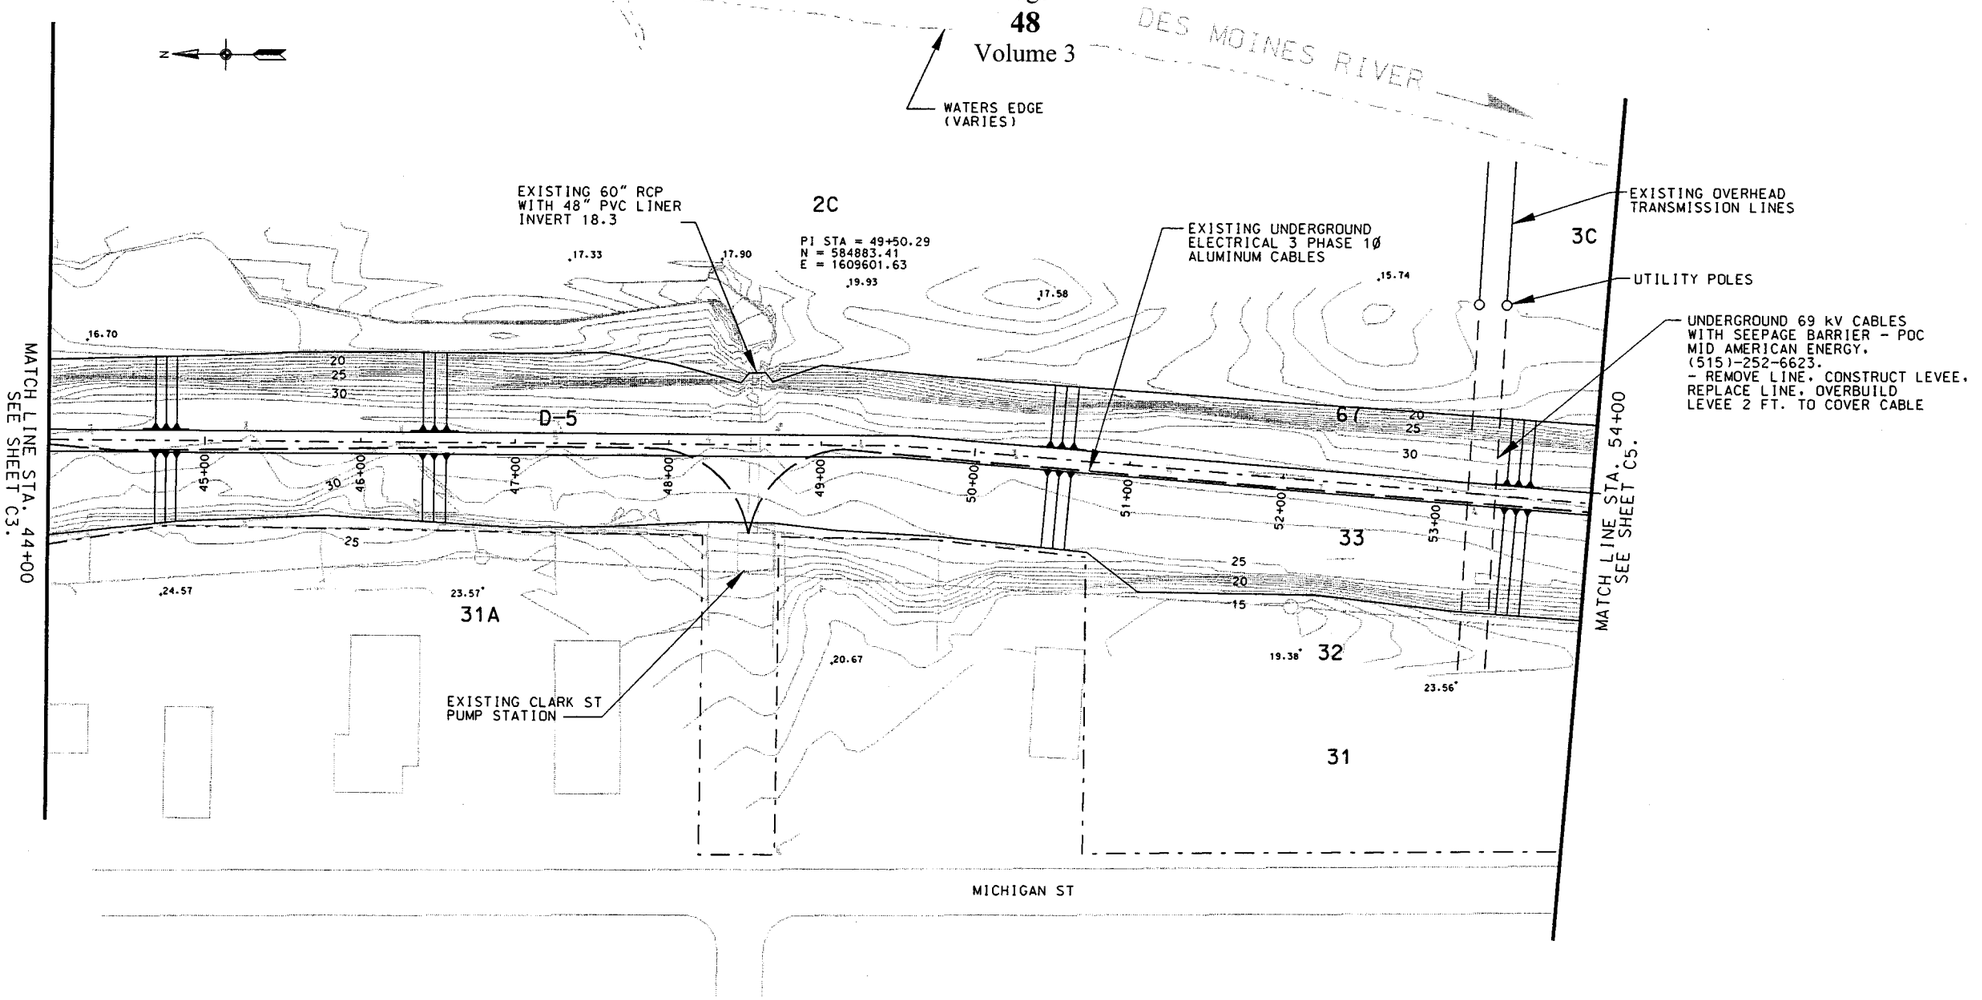

PLAN

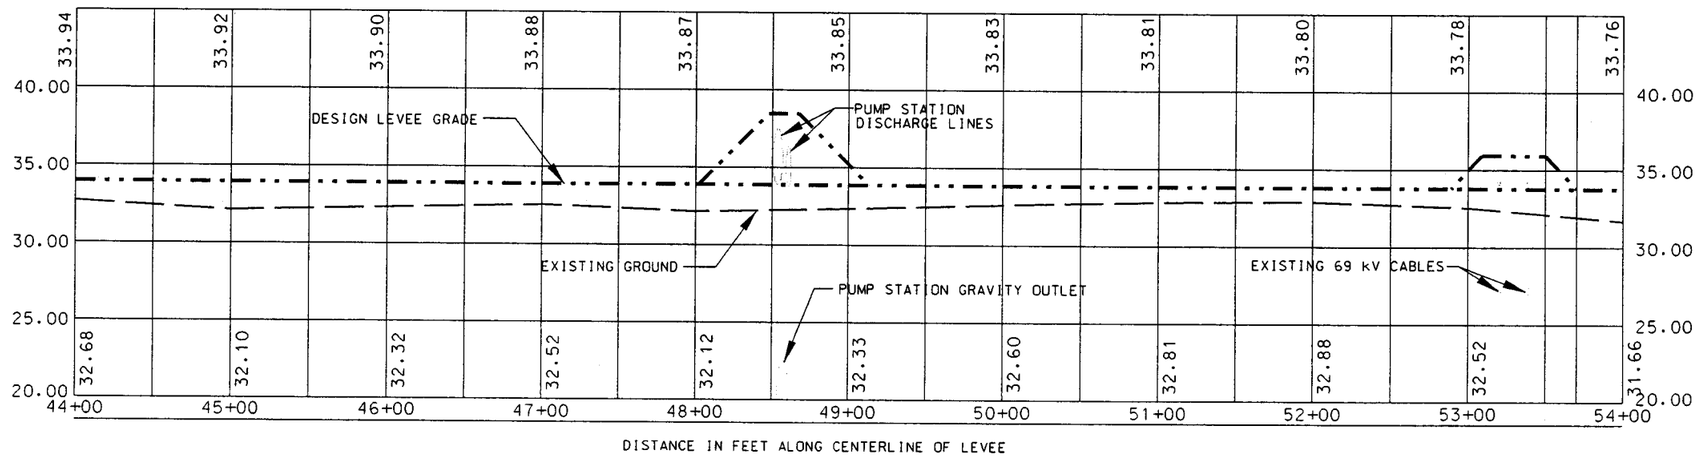

PROFILE

50 0 50 100'
SCALE IN FEET

US Army Corps of Engineers Rock Island District

Symbol	Description	Date	Approved
	Revisions		

Designed By: DRC	Date: 24 APRIL 2002		
Drawn By: MRC	Scale: AS SHOWN		
Checked By: RAL	Project Code: dm08		
Reviewed By: PAK	Solicitation Number: DACW25-XX-B-XXXX		

U.S. ARMY ENGINEER DISTRICT
CORPS OF ENGINEERS
ROCK ISLAND, ILLINOIS

DES MOINES RIVER, DES MOINES, IOWA, FEASIBILITY STUDY, CENTRAL PLACE

PLAN AND PROFILE STATION 44+00 TO STATION 54+00

Sheet Reference Number: **C4**
Sheet 6 of 12

PLATE CP6

06-DEC-2004 15:16
$$mvrdesign$usr5$projects$DM08$central Place$2004-12-06 V7 Drawings$DM08C004.dgn.V7

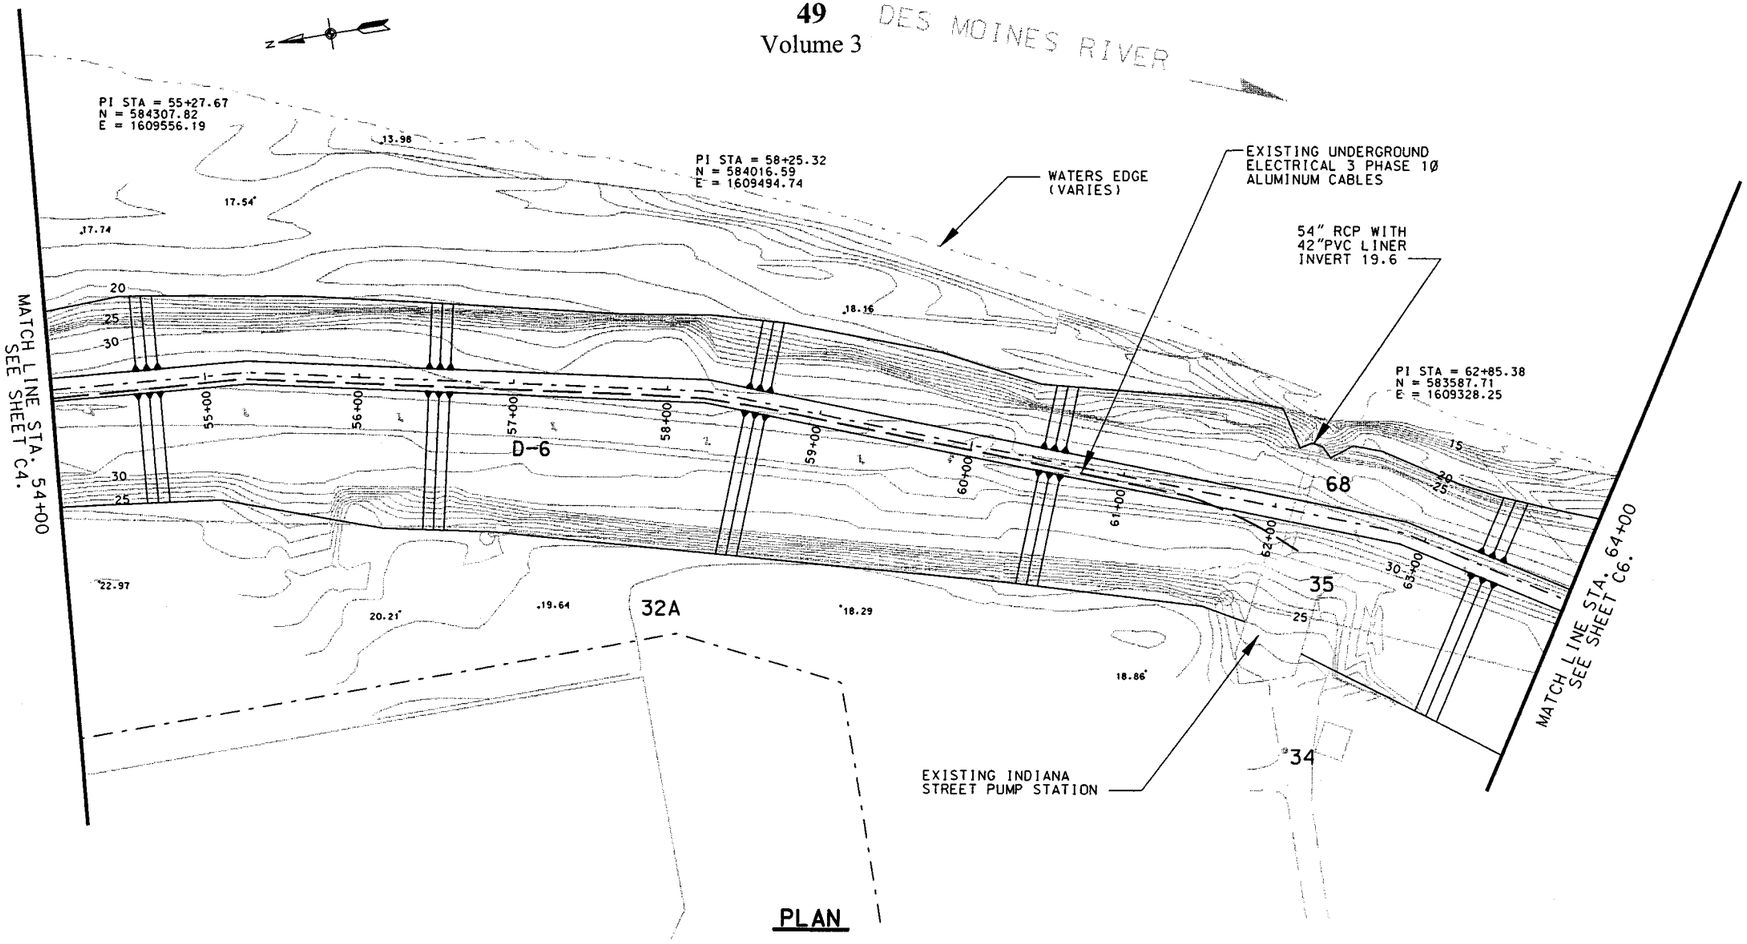

PLAN

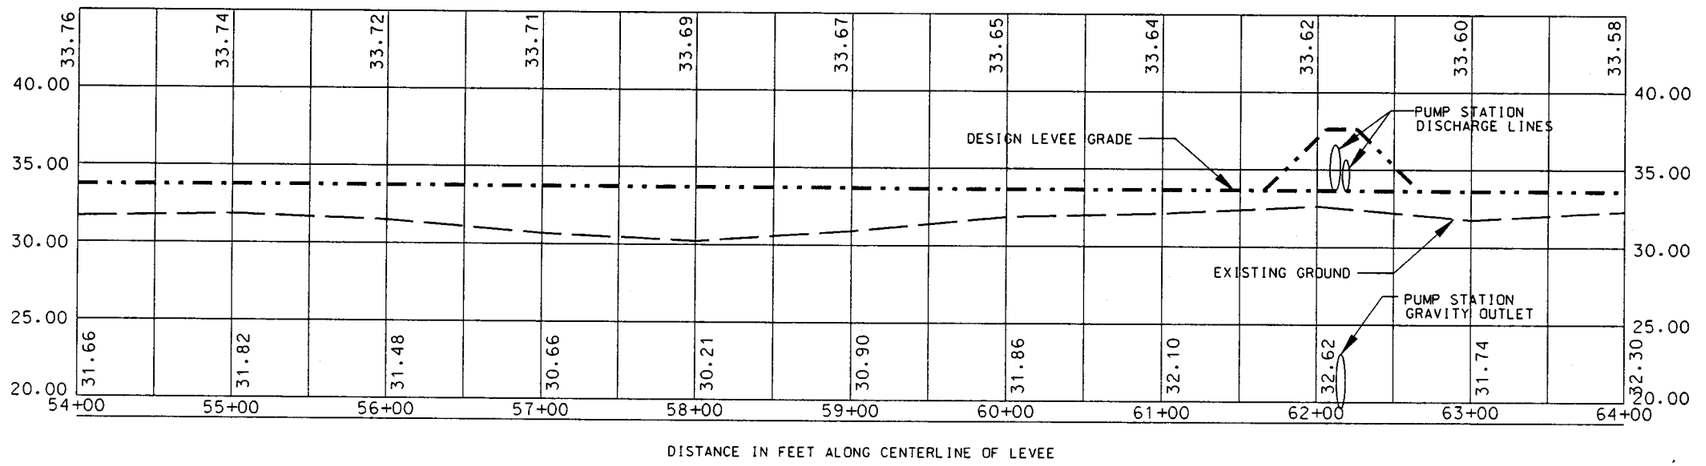

PROFILE

SCALE IN FEET

PLATE CP7

US Army Corps of Engineers
Rock Island District

Symbol	Description	Date	Approved
	Revisions		

Designed By: DRC
Drawn By: MRC
Checked By: RAL
Reviewed By: PAK
Date: 24 APRIL 2002
Scale: AS SHOWN
Project Code: Qm08
Solicitation Number: DACW25-XX-R-XXXX

U.S. ARMY ENGINEER DISTRICT
CORPS OF ENGINEERS
ROCK ISLAND, ILLINOIS

DES MOINES RIVER, DES MOINE, IOWA, FEASIBILITY STUDY, CENTRAL PLACE

PLAN AND PROFILE STATION 54+00 TO STATION 64+00

Sheet Reference Number: **C5**
Sheet 7 of 12

06-DEC-2004 15:05
e:\mmr06s\grnusr5e\projects\Qm08\Central Place\2004-12-06 V1 Drawings\Qm08C005.dgn.V7

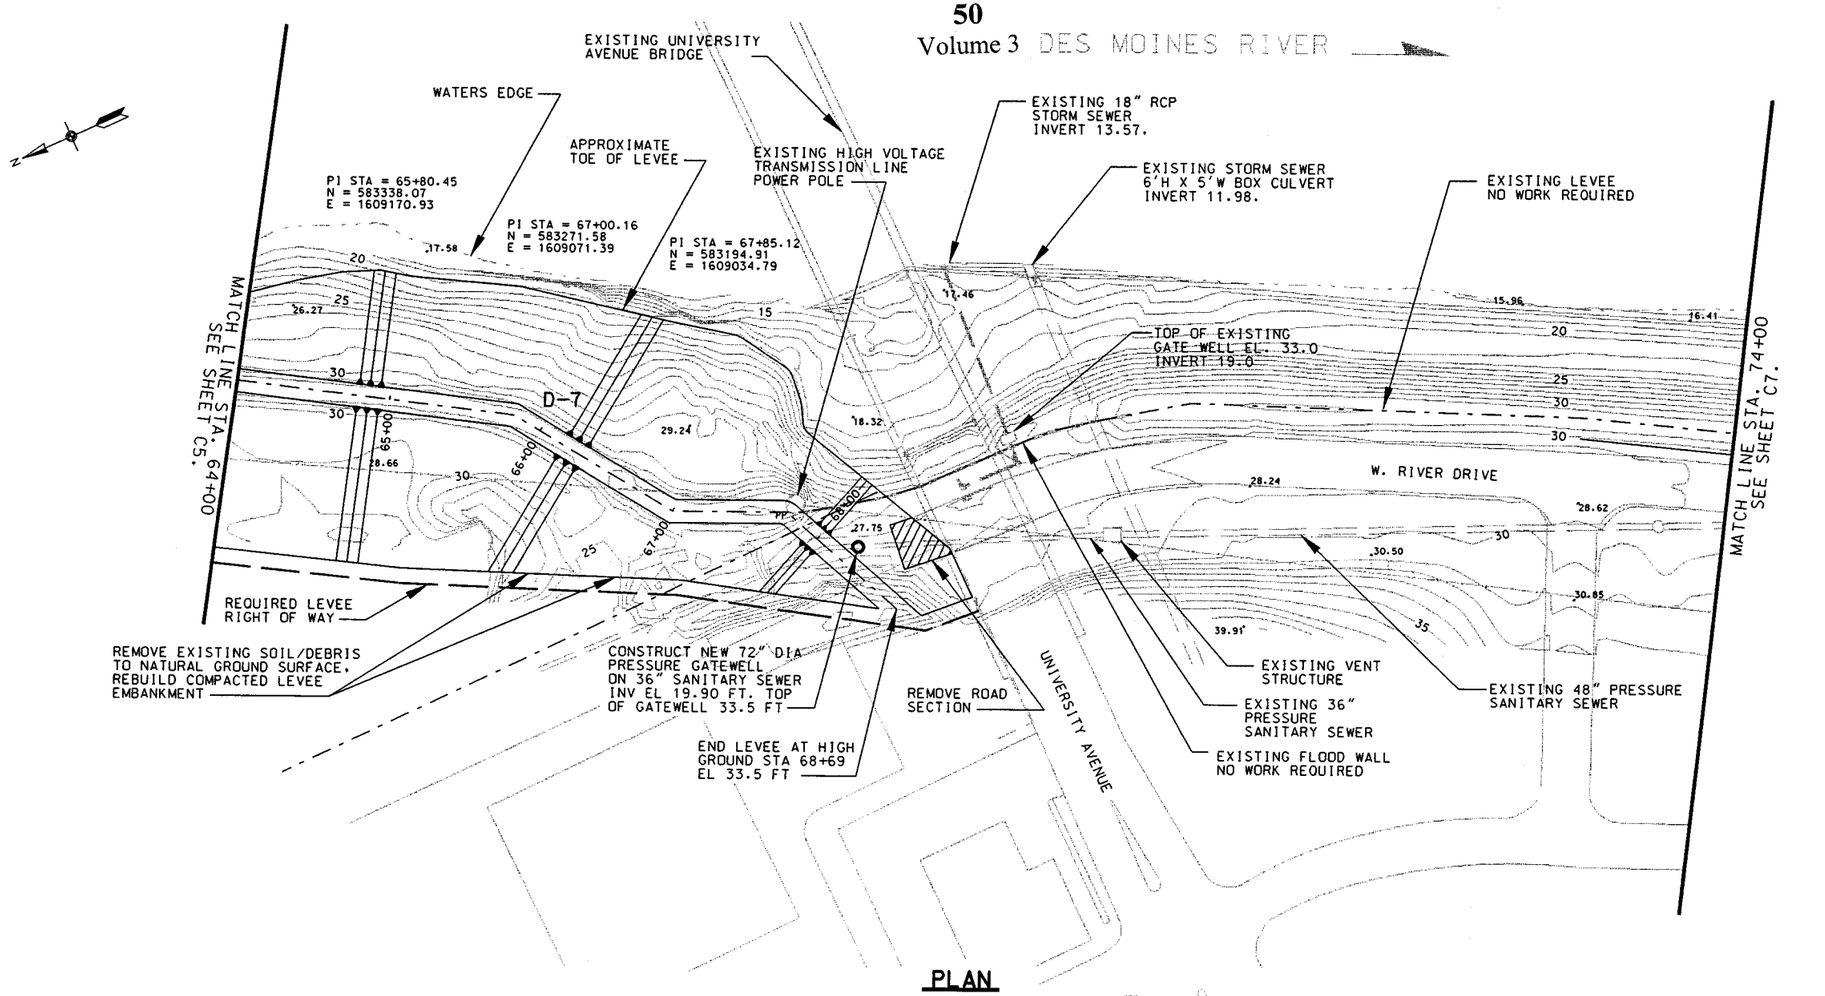

PLAN

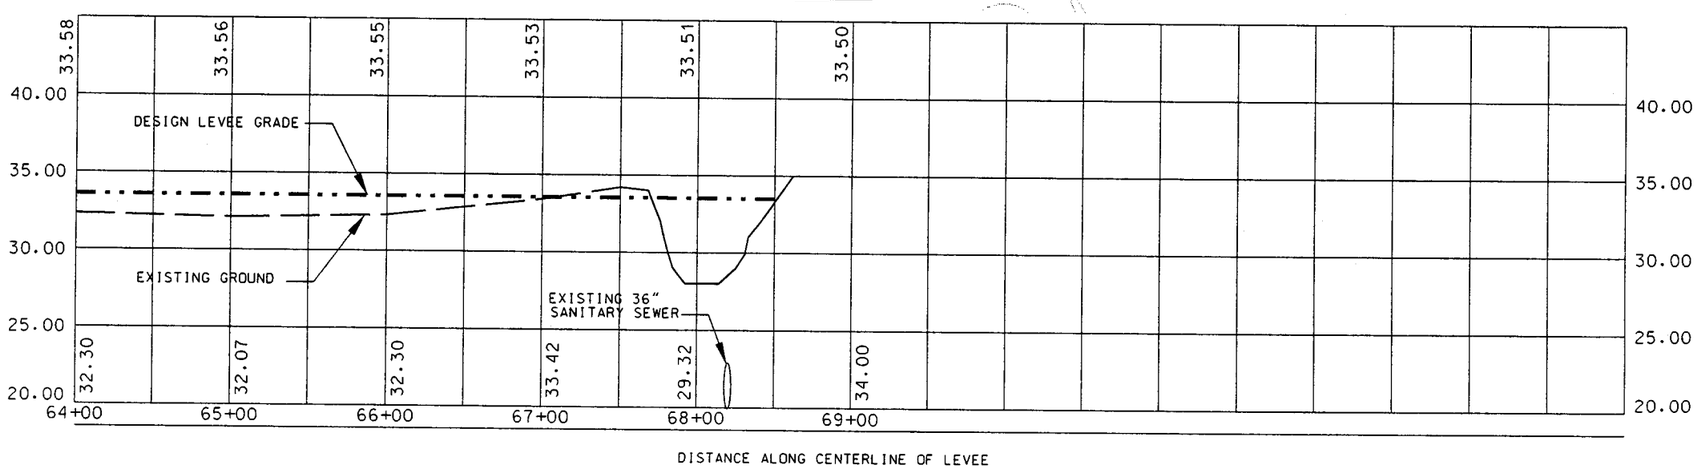

PROFILE

US Army Corps of Engineers Rock Island District

Symbol	Description	Date	Approved
	Revisions		

Designed By: DRC	Date: 24 APRIL 2002		
Drawn By: MRC	Scale: AS SHOWN	Project Code: dm08	Solicitation Number: DACW25-02-B-XXXX
Checked By: RAL			
Reviewed By: PAK			

U.S. ARMY ENGINEER DISTRICT CORPS OF ENGINEERS ROCK ISLAND, ILLINOIS

DES MOINES RIVER, DES MOINES, IOWA FEASIBILITY STUDY, CENTRAL PLACE

PLAN AND PROFILE STATION 64+00 TO STATION 74+00

Sheet Reference Number: **C6**
Sheet 8 of 12

PLATE CP8

06-DEC-2004 15:11
e:\mvrdesign\mar5\projects\DM08\Central Places\2004-12-06 V7 Drawings\DM08C006.dgn.V7

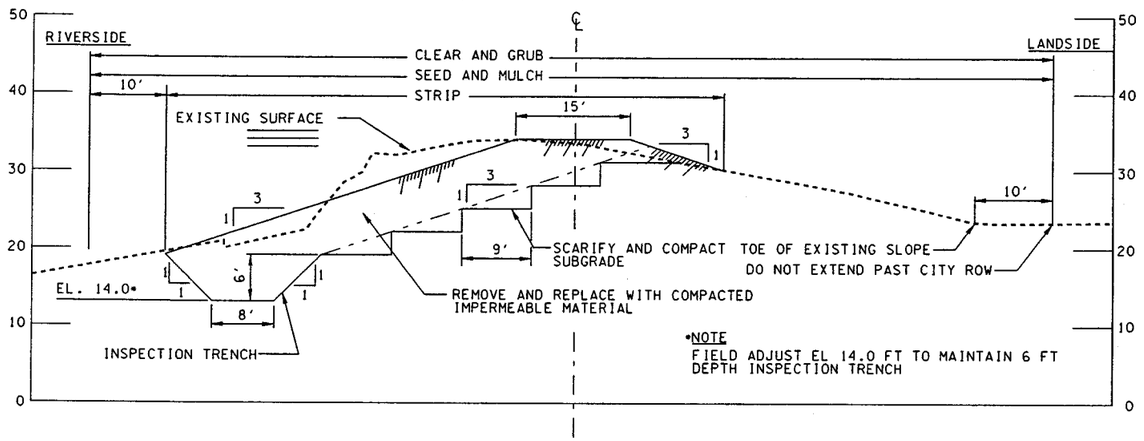

STATION 16+00 TO 68+69

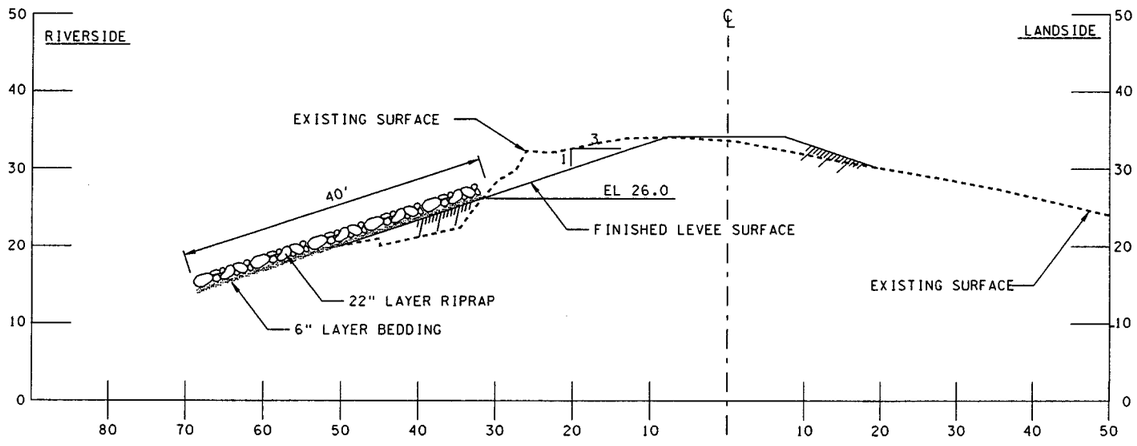

STONE PROTECTION DETAIL STATION 21+50 TO 31+50

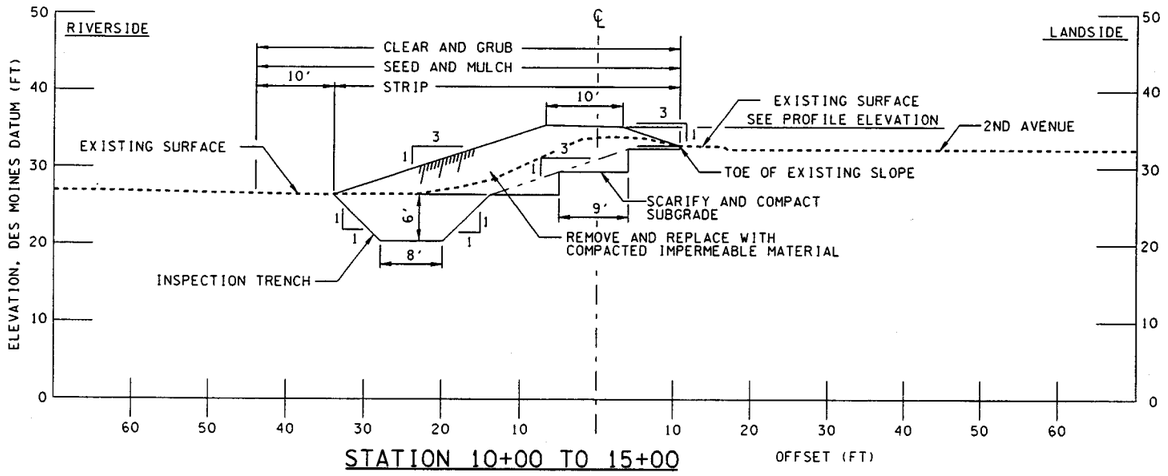

STATION 10+00 TO 15+00

NOTES

1. SEE PLAN AND PROFILE DRAWINGS FOR ALIGNMENT PI DATA
2. ELEVATIONS ARE IN DES MOINES DATUM. EL 773.837 NGVD = EL 0.0 DES MOINES DATUM.
3. STATION 15+00 TO 16+00 TRANSITIONS FROM 10' TOP WIDTH TO 15' TOP WIDTH
4. CONTRACTOR SHALL MARK CITY ROW.

10' 0 10'
SCALE IN FEET

PLATE CP9

US Army Corps of Engineers Rock Island District

Symbol	Description	Date	Approved
	Revisions		

Dates: 24 APRIL 2002
Scale: AS SHOWN
Project Code: dm08
Solicitation Number: DACW25-XX-B-XXXX

Designed By: DRC
Drawn By: MRC
Checked By: RAL
Reviewed By: PAK

U.S. ARMY ENGINEER DISTRICT
CORPS OF ENGINEERS
ROCK ISLAND, ILLINOIS

DES MOINES RIVER, DES MOINES, IOWA, FEASIBILITY STUDY, CENTRAL PLACE

TYPICAL SECTIONS

Sheet Reference Number: **C7**
Sheet 9 of 12

06-DEC-2004 15:12
#murdesign#usr5#projects#DM08#Central Place#2004-12-06 V7 Drawings#DM08C008.dgn.V7

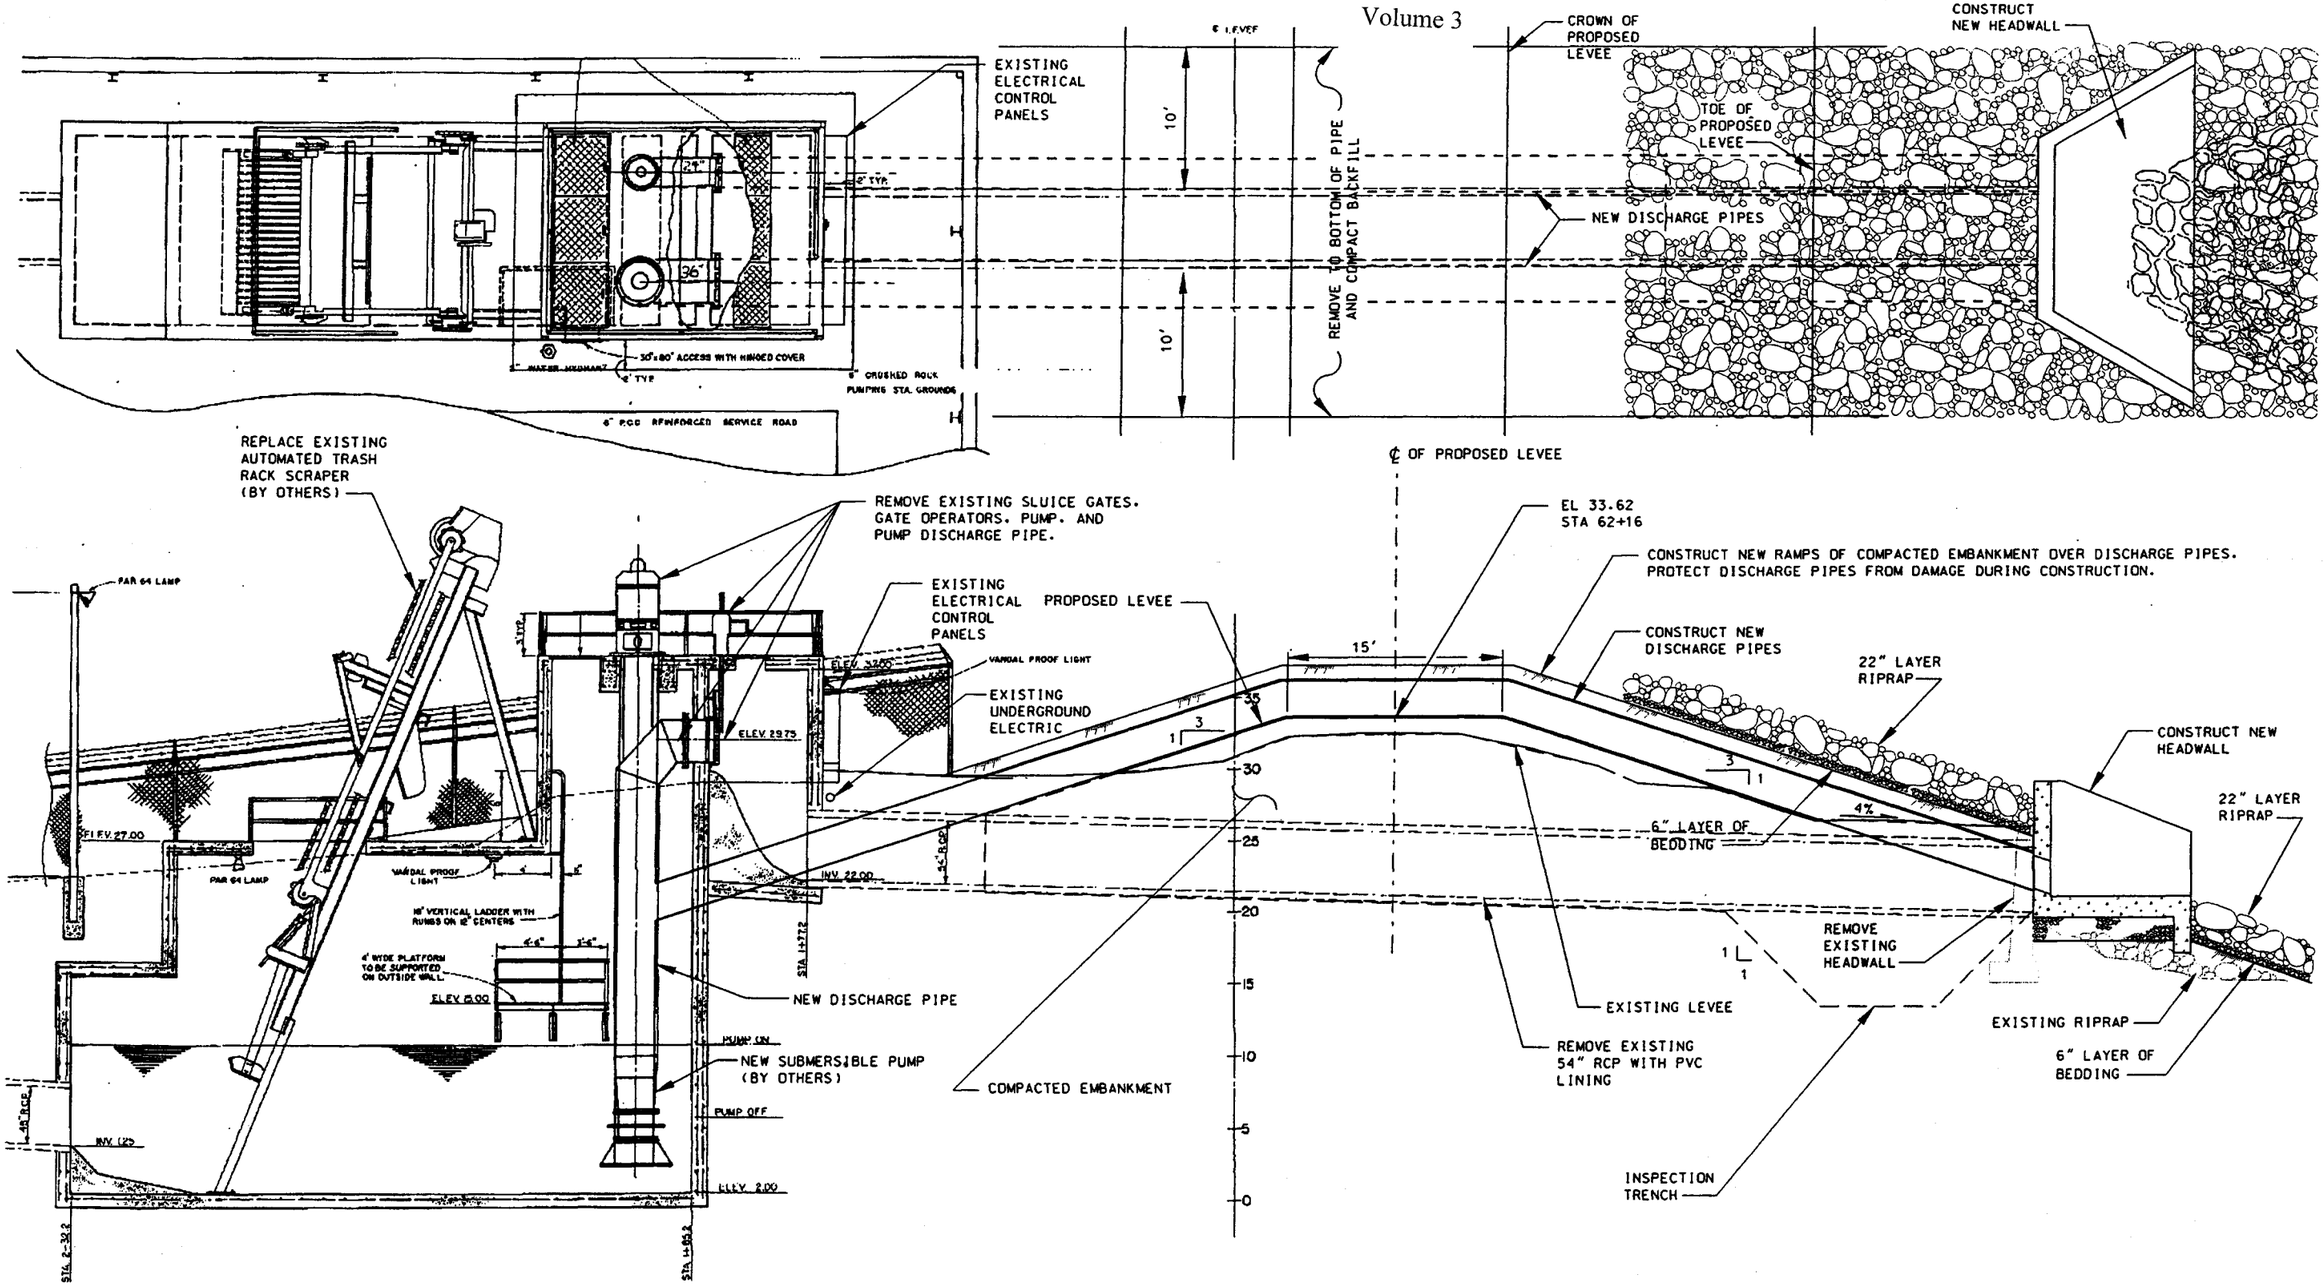

PLAN AND ELEVATION OF PUMPING STATION ON INDIANA AVENUE

6 0 6 12'
SCALE IN FEET

NOTE:

1. THIS DEPICTS THE DRAWING OF INDIANA AVENUE PUMPING STATION. THE FRANKLIN AVENUE AND CLARK STREET PUMP STATIONS HAVE A SIMILAR CONFIGURATION AND REQUIRE SIMILAR UPGRADE.
2. CITY OF DES MOINES COMPLETED SURVEY USING DES MOINES DATUM IN 2001.

US Army Corps of Engineers Rock Island District

Symbol	Description	Date	Approved
	Revisions		

U.S. ARMY ENGINEER DISTRICT CORPS OF ENGINEERS ROCK ISLAND, ILLINOIS

Designed By: DRC	Date: 24 APRIL 2002		
Drawn By: MRC	Scale: AS SHOWN		
Checked By: RAL	Project Code: dm08	Solicitation Number: DACW25-XX-B-XXXX	
Reviewed By: PAK			

DES MOINES RIVER, DES MOINE METROPOLITAN AREA, IOWA STUDY, CENTRAL PLACE

PUMP STATION DETAILS ALTERNATIVE 2

Sheet Reference Number: **C8**
Sheet 10 of 12

PLATE CP10

07-DEC-2004 09:04
$$mvr design$usr5$projects$dm08$central Places$2004-12-06 V1 Drawings$dm08c812new.dgn.V7

NOT RECOMMENDED

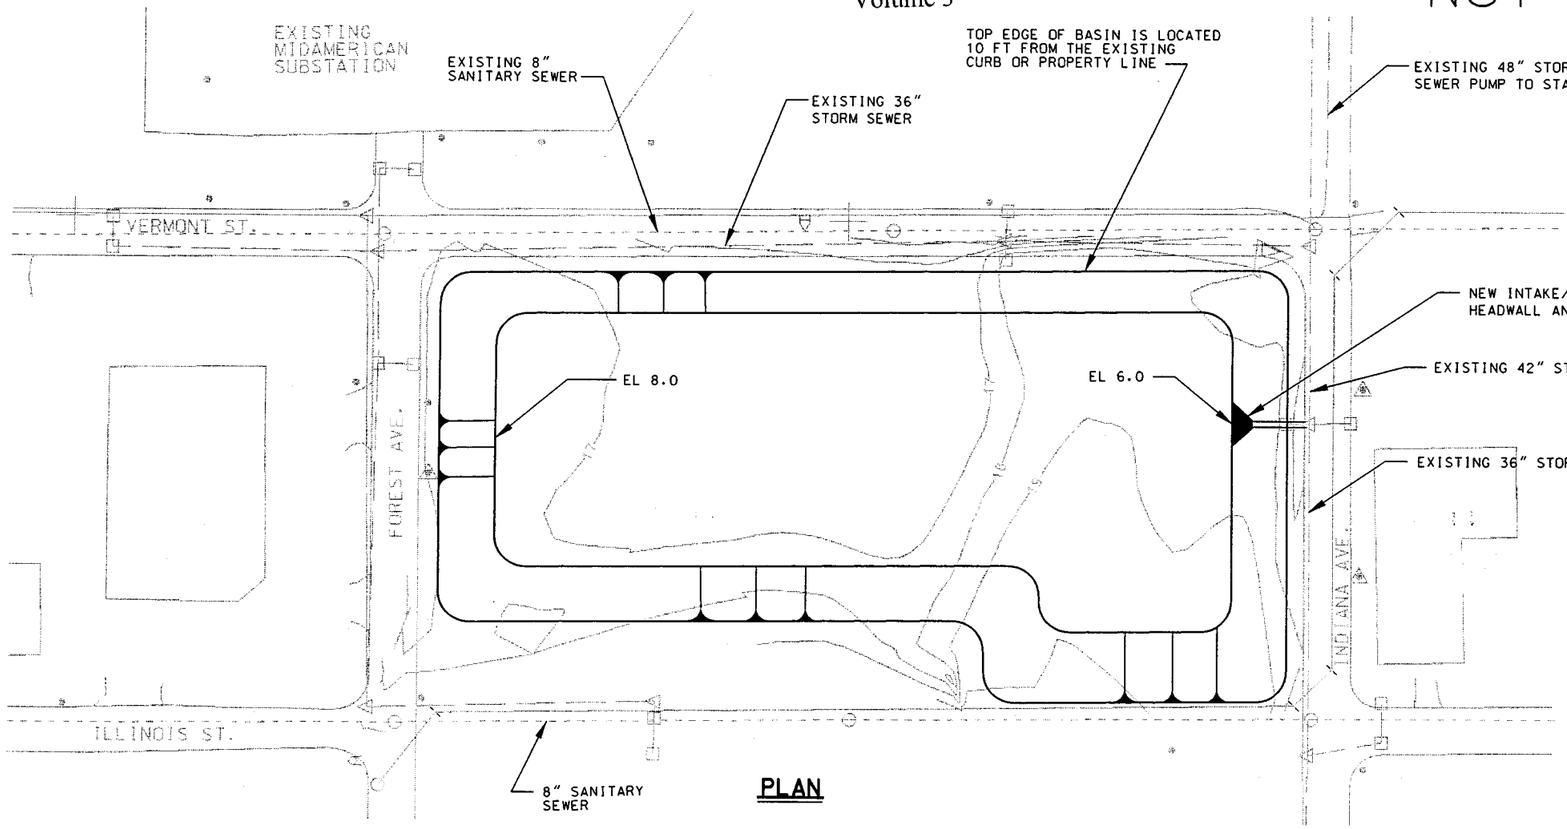

PLAN

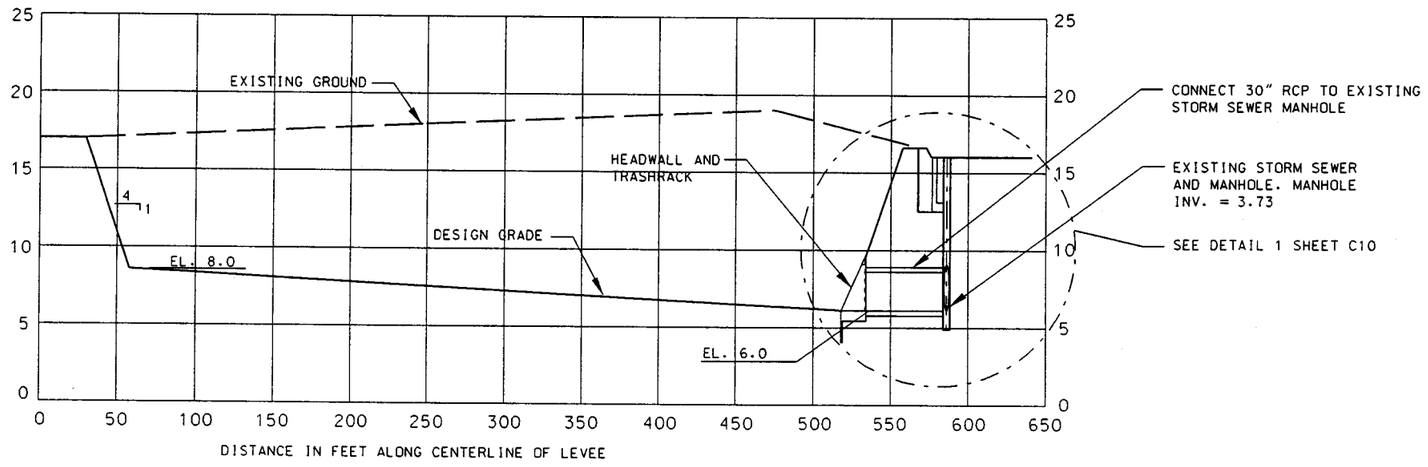

PROFILE

NOTES:

1. EXCAVATED MATERIAL SHALL BE USED AS BORROW.
2. UNSUITABLE MATERIAL SHALL BE HAULED OFF SITE.
3. SEED AND MULCH ALL DISTURBED AREAS.

50 0 50 100'
SCALE IN FEET

PLATE CP11

US Army Corps of Engineers Rock Island District

Revisions: Symbol | Description | Date | Approved

Designed By: DRC
Drawn By: MRC
Checked By: RAL
Reviewed By: PAK
Date: 24 APRIL 2002
Scale: AS SHOWN
Project Code: dm08
Solicitation Number: DACW25-XX-B-XXXX

U.S. ARMY ENGINEER DISTRICT CORPS OF ENGINEERS ROCK ISLAND, ILLINOIS

DES MOINES RIVER, DES MOINES, IOWA, FEASIBILITY STUDY, CENTRAL PLACE

INTERIOR FLOOD STORAGE BASIN

Sheet Reference Number: C9
Sheet 11 of 12

06-DEC-2004 15:34
\\mvr-designmanager\Sprojects\DM08\Central Place\2004-12-06 V7 Drawings\DM08C009.dgn,V7

NOT RECOMMENDED

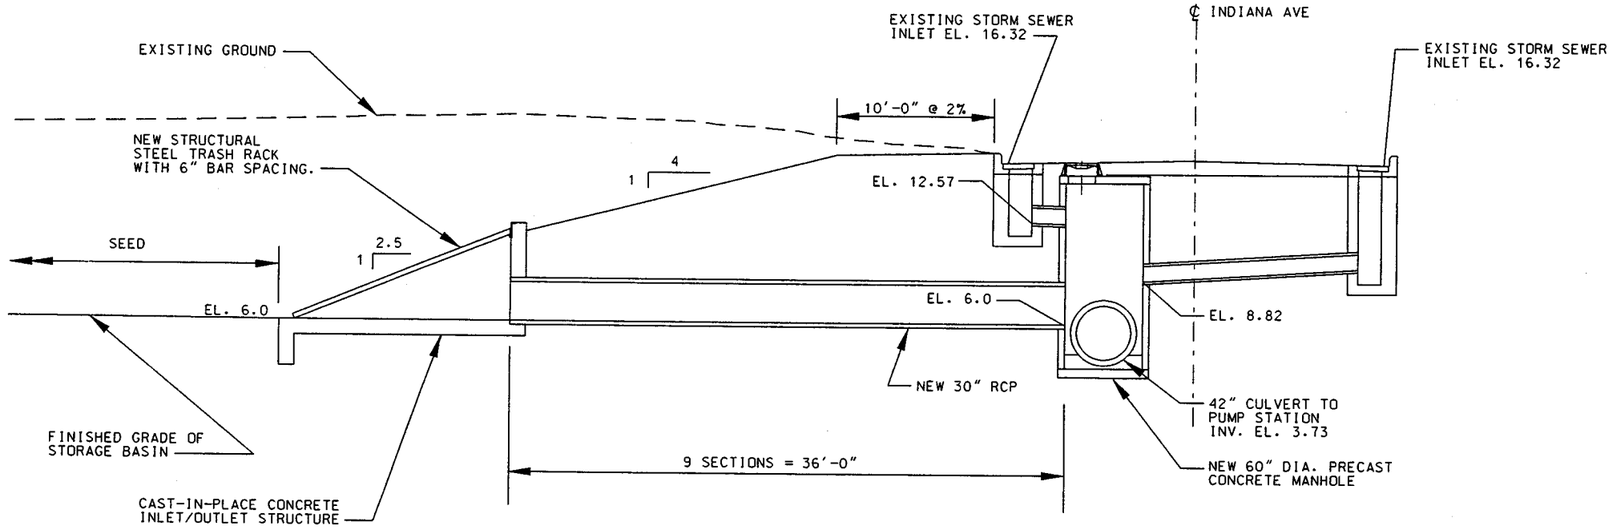

FINAL DESIGN TO:

1. VERIFY 30" RCP
2. VERIFY ELEVATIONS AND PUMP STATION SETTINGS
3. DESIGN TRASH RACK AND HEADWALL

DETAIL 1

US Army Corps of Engineers Rock Island District

Revisions

Symbol	Description	Date	Approved

U.S. ARMY ENGINEER DISTRICT
CORPS OF ENGINEERS
ROCK ISLAND, ILLINOIS

Designed By: DRC	Drawn By: MRC	Checked By: RAL	Reviewed By: PAK
Dated: 24 APRIL 2002	Scales: AS SHOWN	Project Code: dm08	Solicitation Number: DACW25-XX-B-XXXX

DES MOINES RIVER DES MOINES, IOWA, FEASIBILITY STUDY. CENTRAL PLACE

DETAILS I

Sheet Reference Number:
C10
Sheet 12 of 12

PLATE CP12

06-DEC-2004 17:06
$mmroos\pwusr5$projects$DM08$Central Place$2004-12-06 V1 Drawings$dm08c810.dgn.V7.dgn

DES MOINES AND RACCOON RIVERS, DES MOINES, IA FEASIBILITY STUDY

DOWNTOWN - EAST

PLATE D1

US Army Corps of Engineers
Rock Island District

THIS PROJECT WAS DESIGNED BY THE ROCK ISLAND DISTRICT OF THE U.S. ARMY CORPS OF ENGINEERS. THE INITIALS OF THE REGISTERED ENGINEER IN RESPONSIBLE CHARGE OF THE PREPARATION OF THE FINAL CONTRACT DOCUMENTS WITHIN THE SCOPE OF THEIR REGISTRATION ARE AFFIXED BELOW. THE SIGNATURES AFFIXED BELOW INDICATE OFFICIAL RELEASE/APPROVAL OF ALL DRAWINGS IN THIS SET AS INDICATED ON EACH INDIVIDUAL TITLE BLOCK.

Symbol	Description	Date	Appr.
	Revisions		

Reviewed by: Date
Chief, Design Branch
Recommended by: Date
Chief, Engineering Division
Approved by: Date
Chief, Hydraulics Branch
Approved by: Date
Col., Corps of Engineers
Chief, Geotechnical Branch

U.S. ARMY ENGINEER DISTRICT
CORPS OF ENGINEERS
ROCK ISLAND, ILLINOIS

Designed By: DRC	Date: MARCH 2002		
Drawn By: JSF	Scale: AS SHOWN		
Checked By: RAL	Project Code: XXXXX		
Reviewed By: PAK	Solicitation Number: DACW25-XX-R-XXXX		

DES MOINES RIVER, DES MOINES, IOWA FEASIBILITY STUDY, DOWNTOWN EAST

COVER SHEET

Sheet Reference Number:
DMR3-0
Sheet 1 of XX

18-AUG-2001 07:47
d:\mmroot\gmkar\projects\DMR3\Downtown\Eastcover3-000.dgn

DES MOINES RIVER

EXISTING LEVEE PROTECTION TIES INTO HIGH GROUND

EXISTING MANHOLES

EXISTING RIRAP PART OF LEVEE LANDSCAPING

LANDSCAPING ON LEVEE

STA. 11+60. EL. 32.2 FT START OF FEDERAL LEVEE

STORM WATER CATCH BASIN INLETS

I-235

I-235

MATCH LINE SEE SHEET DMR3-2

100 0 100 200'
SCALE IN FEET

NOTES:
1. DES MOINES STAGE I. DACW25-67-B0006. 1965-1972. IMPROVED AND CONSTRUCTED MOST OF THIS REACH.
2. PROPOSED CLOSURE IMPROVEMENTS ARE ENCLOSED IN TEXT BOXES.

PLATE D2

US Army Corps of Engineers Rock Island District

Symbol	Description	Date	Approved
	Revisions		

Designed By: DRC	Date: MARCH 2002	U.S. ARMY ENGINEER DISTRICT CORPS OF ENGINEERS ROCK ISLAND, ILLINOIS	
Drawn By: JSF	Scale: AS SHOWN		
Checked By: RAL	Project Code: XXXXX		
Reviewed By: PAK	Solicitation Number: DACW25-XX-B-XXXX		

DES MOINES RIVER, DES MOINES, IOWA FEASIBILITY STUDY DOWNTOWN EAST

DOWNTOWN-EAST REACH 3

Sheet Reference Number:
DMR3-1
Sheet 2 of XX

I:\projects\DMS8\Downtown\Eastern 2-001.dgn

MATCH LINE
SEE SHEET DMR3-1

GATEWELL "A" STA 16+12
NO 555, 48" RCP STORM
INV EL 15.0 FT

TIE LEVEE INTO
EMBANKMENT

CONSTRUCT LEVEE
TIE-OFF AS SHOWN

EAST RIVER DRIVE
IS TOP OF LEVEE
L/S SLOPE 3H:1V
R/S SLOPE 3H:1V

STA. 25+00,
EL. 32.2 FT

PRECAST FLOOD
WALL STA 27+35.
EL. 32.2 FT

CENTER
STREET
DAM

EL. 30.5 FT
STA. 29+25
EL. 30.5 FT

GATEWELL B.
STA 31+27.
NO 565A
30" RCP
STORM INV
EL 5.4 FT

RIVER WALL

12 INCH CAST
IRON PIPES
FROM ARMORY
SHOWN ON
ORIGINAL DRAWINGS
STA 32+51
AND 34+00

STORMWATER
PUMP STATION.
GATE 565B

GATEWELL NO 565C
PUMP STA OUTLET
RCP 42" STORM

DES MOINES RIVER

EAGLE DRIVE

W. RIVER DRIVE

3RD STREET

2ND AVENUE

MAPLE STREET

E 2ND STREET

E 6TH STREET

WALNUT STREET

DES MOINES STREET

ARMORY BLDG

SUBSTATION

MATCH LINE
SEE SHEET DMR3-3

NOTE:
PROPOSED CLOSURE IMPROVEMENTS
ARE ENCASED IN TEXT BOXES.

100 0 100 200'
SCALE IN FEET

PLATE D3

US Army Corps of Engineers
Rock Island District

Symbol	Description	Date	Approved
	Revisions		

Designed By: DRC	Date: MARCH 2002		
Drawn By: JSF	Scale: AS SHOWN		
Checked By: RAL	Project Code: XXXXX	Solicitation Number: DACW25-XX-B-XXXX	
Reviewed By: PAK			

U.S. ARMY ENGINEER DISTRICT
CORPS OF ENGINEERS
ROCK ISLAND, ILLINOIS

DES MOINES RIVER, DES MOINES, IOWA FEASIBILITY STUDY, DOWNTOWN EAST

DOWNTOWN-EAST REACH 3

Sheet Reference Number:
DMR3-2
Sheet 3 of xx

\\Rmrdesign\usr\projects\40808\Downtown\East\dmr3-002.dgn

MATCH LINE
SEE SHEET DMR3-2

GATEWELL "B-1".
STA. 34+88. NO. 567.
42" RCP STORM
INVERT 9.7 FT

RIVER WALL

INTERCEPTOR
SEWER

PRECAST FLOODWALL
STA. 37+81.8A.
EL. 30.5 FT

SANDBAG LEVEE
CLOSURE NO. 73

STA. 38+27.
EL. 30.2 FT

IMPROVE LEVEE
CLOSURE DM73

GATEWELL "C".
STA. 38+09. NO. 661.
42" RCP CSO SANITARY
INVERT 6.7 FT

STA. 41+10.
EL. 30.2 FT

STA. 41+90.
EL. 30.0 FT

ABANDONED GATEWELL "D".
STA. 41+88. 36" RCP
CSO SANITARY INVERT
8.0 FT. TOP 30.0

IMPROVE LEVEE
CLOSURE DM75

7.7' WIDE

SANDBAG LEVEE
CLOSURES NO 77

SANDBAG
LEVEE
CLOSURE
NO. 75

7.4' WIDE

12' WIDE +/-

MODIFY AMPHITHEATER
FLOOD WALL TO IMPROVE
CLOSURES

AMPHITHEATER

11.5' WIDE

STA. 45+25.
EL. 29.8 FT

IMPROVE LEVEE
CLOSURE DM79

SANDBAG
LEVEE CLOSURE
NO. 79

TOP WIDTH 10 FT
L/S SLOPE 3H:1V
R/S SLOPE 3H:1V

EL. 29.8 FT

SANDBAG
LEVEE
CLOSURE
NO 81

STA. 50+75.
EL. 29.6 FT

IMPROVE LEVEE
CLOSURE DM81

ABANDONED
GATEWELL "E".
STA. 52+72.
NO. 575. 24" RCP
STORM INVERT
15.0 FT

SANDBAG LEVEE
CLOSURE NO 85

CENTER LINE OF TRACK
STA 53+19.2. SHEET PILE
CUT- OFF. EL 27.0.
34 FT 4.2 IN WIDE

STA. 53+40.3A.
EL. 29.5 FT
PRECAST FLOODWALL

CONSTRUCT PERMANENT
CLOSURE DM85

16 INCH GAS MAIN

MATCH LINE
SEE SHEET DMR3-4

GRAND AVENUE
E LOCUST STREET
WALNUT STREET
2ND AVENUE
1ST STREET
DES MOINES RIVER
COURT AVENUE
E COURT AVENUE
E 4TH STREET
E 5TH STREET
E 6TH STREET
E VINE STREET
EMBASSY SUITES HOTEL
LIBRARY
POLK COUNTY ADMINISTRATIVE BUILDING
US COURT HOUSE
MUNICIPAL COURT

NOTE:
PROPOSED CLOSURE IMPROVEMENTS
ARE ENCLOSED IN TEXT BOXES

100 0 100 200'
SCALE IN FEET

PLATE D4

US Army Corps of Engineers
Rock Island District

Symbol	Description	Date	Approved
	Revisions		

Designed By: DRC	Date: MARCH 2002		
Drawn By: JSF	Scale: AS SHOWN		
Checked By: RAL	Project Code: XXXXX		
Reviewed By: PAK	Solicitation Number: DACW25-XX-B-XXXX		

U.S. ARMY ENGINEER DISTRICT
CORPS OF ENGINEERS
ROCK ISLAND, ILLINOIS

DES MOINES RIVER, DES MOINES, IOWA FEASIBILITY STUDY DOWNTOWN EAST

DOWNTOWN-EAST REACH 3

Sheet Reference Number:
DMR3-3
Sheet 4 of XX

\\ENGINEER\GIS\Projects\Projects\Des Moines\Documents\DMR3-003.dgn

MATCH LINE
SEE SHEET DMR3-3

6" PIPE THROUGH
WALL WITH FLAPGATE

SANDBAG LEVEE
CLOSURE NO 87
SHEET PILE CUT-OFF
EL 25.9, 45 FT 9.5 IN WIDE

EXTEND FLOODWALL
TO REDUCE CLOSURE
REQUIREMENT DM 87

PRECAST FLOODWALL
STA. 55+48.7A.
EL. 29.5 FT

GATEWELL "F".
STA. 57+35 NO. 589.
10" VIT CLAY STORM
INVERT 5.7 FT

GATEWELL NO 591
84" STORM

STA. 57+80.
EL. 29.5 FT

RIVER WALL

EXISTING
MONITORING WELLS

INTERCEPTOR
SIORM SEWER

STORMWATER
PUMP STATION

6" TIDEFLEX VALVE
THROUGH FLOODWALL

PUMPSTATION
OUTLET IS
THROUGH
FLOODWALL

STA. 62+75.
EL. 29.5 FT

OVERHEAD
POWER LINES

EXISTING
MONITORING WELLS

GATEWELL.
NO. 595
6" STORM

DES MOINES RIVER

TOP WIDTH 10 FT
L/S SLOPE 2H:1V

3'2" BY 4'3"
SANITARY BOX
CULVERT

STEEP SIDE
SLOPES

RIVER WALL

INTERCEPTOR
STORM SEWER

EXISTING STONE
PROTECTION

OVERHEAD
POWER LINES

STA. 76+00.
EL. 29.5 FT

2001 PL 84-99
EROSION REPAIR
D/S OF BRIDGE

5' BY 6'
SANITARY
BOX CULVERT

GATEWELL "G".
STA. 76+50 NO. 409.
5'x5' BOX SANITARY
INVERT 1.6 FT. TOP
IS FLUSH
WITH STREET

STA. 76+60.
EL. 28.5 FT

SCOTT AVENUE
DAM

MATCH LINE
SEE SHEET DMR3-5

NOTE:
PROPOSED CLOSURE IMPROVEMENTS
ARE ENCLOSED IN TEXT BOXES.

100 0 100 200'
SCALE IN FEET

PLATE D5

US Army Corps of Engineers
Rock Island District

Symbol	Description	Date	Approved
	Revisions		

Designed By:	DRC	Date:	MARCH 2002
Drawn By:	JSF	Scale:	AS SHOWN
Checked By:	RAL	Project Code:	XXXXX
Reviewed By:	PAK	Solicitation Number:	DACW25-XX-B-XXXX

U.S. ARMY ENGINEER DISTRICT
CORPS OF ENGINEERS
ROCK ISLAND, ILLINOIS

DES MOINES RIVER, DES MOINES, IOWA FEASIBILITY STUDY, DOWNTOWN EAST

DOWNTOWN-EAST REACH 3

Sheet Reference Number:
DMR3-4
Sheet 5 of XX

*\\mvrdesign\usr\projects\MUDS\downtown\mEast\dmr3-004.dgn

MATCH LINE
SEE SHEET DMR3-4

GATEWELL.
NO. 415. 78"
RCP SANITARY

GATEWELL "I".
STA. 81+39 NO. 305.
24" RCP STORM
INVERT 6.0 FT

CONSTRUCT PERMANENT
LEVEE CLOSURE DM41

ABANDONED
RAIL LINES

ABANDONED GATEWELL "J"
STA. 86+66 NO. 429.
12" RCP SANITARY
INVERT -0.5 FT

STA. 83+80.
EL. 27.7 FT
SANDBAG LEVEE
CLOSURE NO 41
TOP OF SHEET PILE 25.4
LENGTH 45 FT
STA. 84+20.
EL. 27.7 FT

5 FT BY 6 FT
BOX CULVERT

TOP WIDTH 10 FT
L/S SLOPE 3H:1V
R/S SLOPE 2H:1V
STA. 90+90.
EL. 26.3 FT

EXISTING RIRAP
ON RIVERSIDE SLOPE

EL. 25.8 FT
USGS RIVER
GAGING STA.

ABANDONED GATEWELL "K"
STA 96+71. 36" RCP
INVERT 11.6

ABANDONED GATEWELL
STA 97+02. 12" VIT SANITARY
INVERT 4.36

ABANDONED GATEWELL "M"
STA 102+70. 24"
VCP INVERT 0.83

PL 84-99 LEVEE REPAIRS
1994 LEVEE RECONSTRUCTED
2001 ADDED STONE PROTECTION
SE 6TH TO SE 9TH

9TH STREET
PUMP STATION
GATE 325 A

OVERHEAD POWER
LINES

GATEWELL.
STA 110+00 NO. 3258
78" STORM

DES MOINES RIVER

VALE STREET

RAILROAD AVENUE

SE 6TH STREET

SE 9TH STREET

MATCH LINE
SEE SHEET DMR3-6

NOTE:
PROPOSED CLOSURE IMPROVEMENTS
ARE ENCLOSED IN TEXT BOXES.

100 0 100 200'
SCALE IN FEET

US Army Corps of Engineers
Rock Island District

Symbol	Description	Date	Approved
	Revisions		

U.S. ARMY ENGINEER DISTRICT
CORPS OF ENGINEERS
ROCK ISLAND, ILLINOIS

Designed By: DRC	Date: MARCH 2002		
Drawn By: JSF	Scale: AS SHOWN		
Checked By: RAL	Project Code: XXXXX		
Reviewed By: PAK	Solicitation Number: DACW25-XX-B-XXXX		

DES MOINES RIVER, DES MOINES, IOWA FEASIBILITY STUDY, DOWNTOWN EAST

DOWNTOWN-EAST REACH 3

Sheet Reference Number:
DMR3-5
Sheet 6 of xx

PLATE D6

\\mvrdesigndrive\Projects\MAS\Downtown\East\dmr3-005.dgn

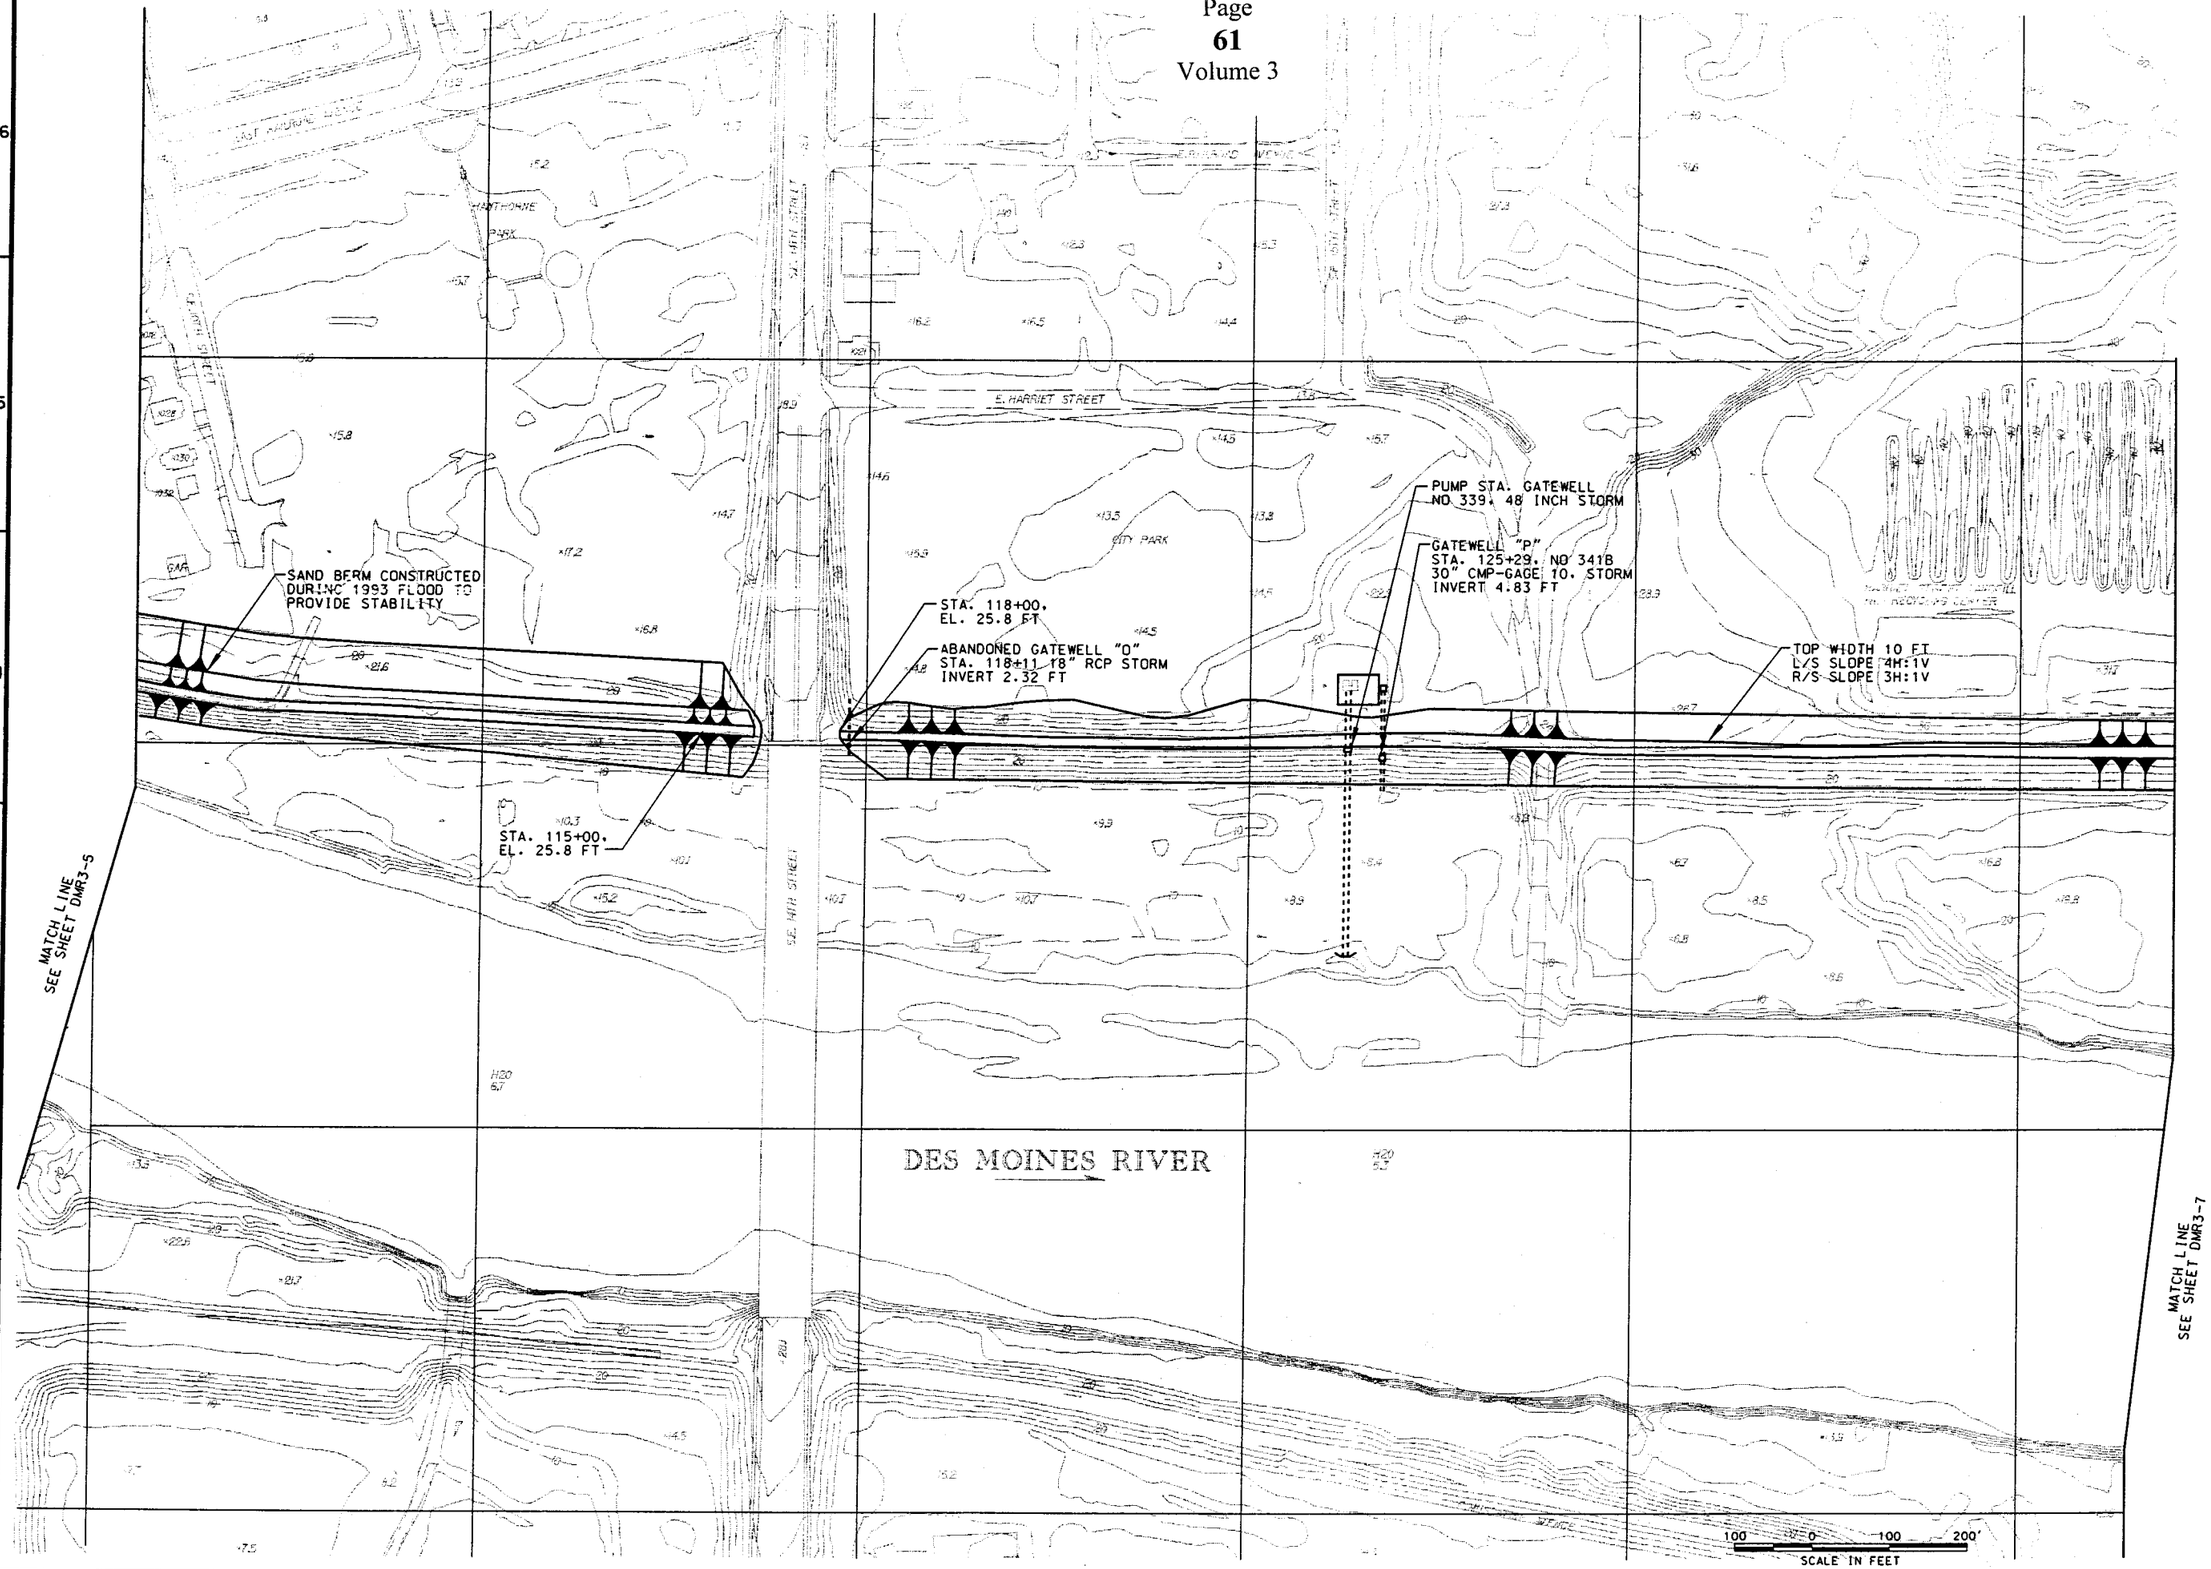

US Army Corps of Engineers
Rock Island District

Symbol	Description	Date	Approved
	Revisions		

U.S. ARMY ENGINEER DISTRICT
CORPS OF ENGINEERS
ROCK ISLAND, ILLINOIS

Designed By:	DRC	Date:	MARCH 2002
Drawn By:	JSF	Scale:	AS SHOWN
Checked By:	RAL	Project Code:	XXXXX
Reviewed By:	PAK	Solicitation Number:	DACW25-XX-B-XXXX

DES MOINES RIVER, DES MOINES, IOWA FEASIBILITY STUDY, DOWNTOWN EAST

DOWNTOWN-EAST REACH 3

Sheet Reference Number:
DMR3-6
Sheet 7 of xx

PLATE D7

\\mvrdesignuser3\projects\DMR3\DowntownEast\dmr3-006.dgn

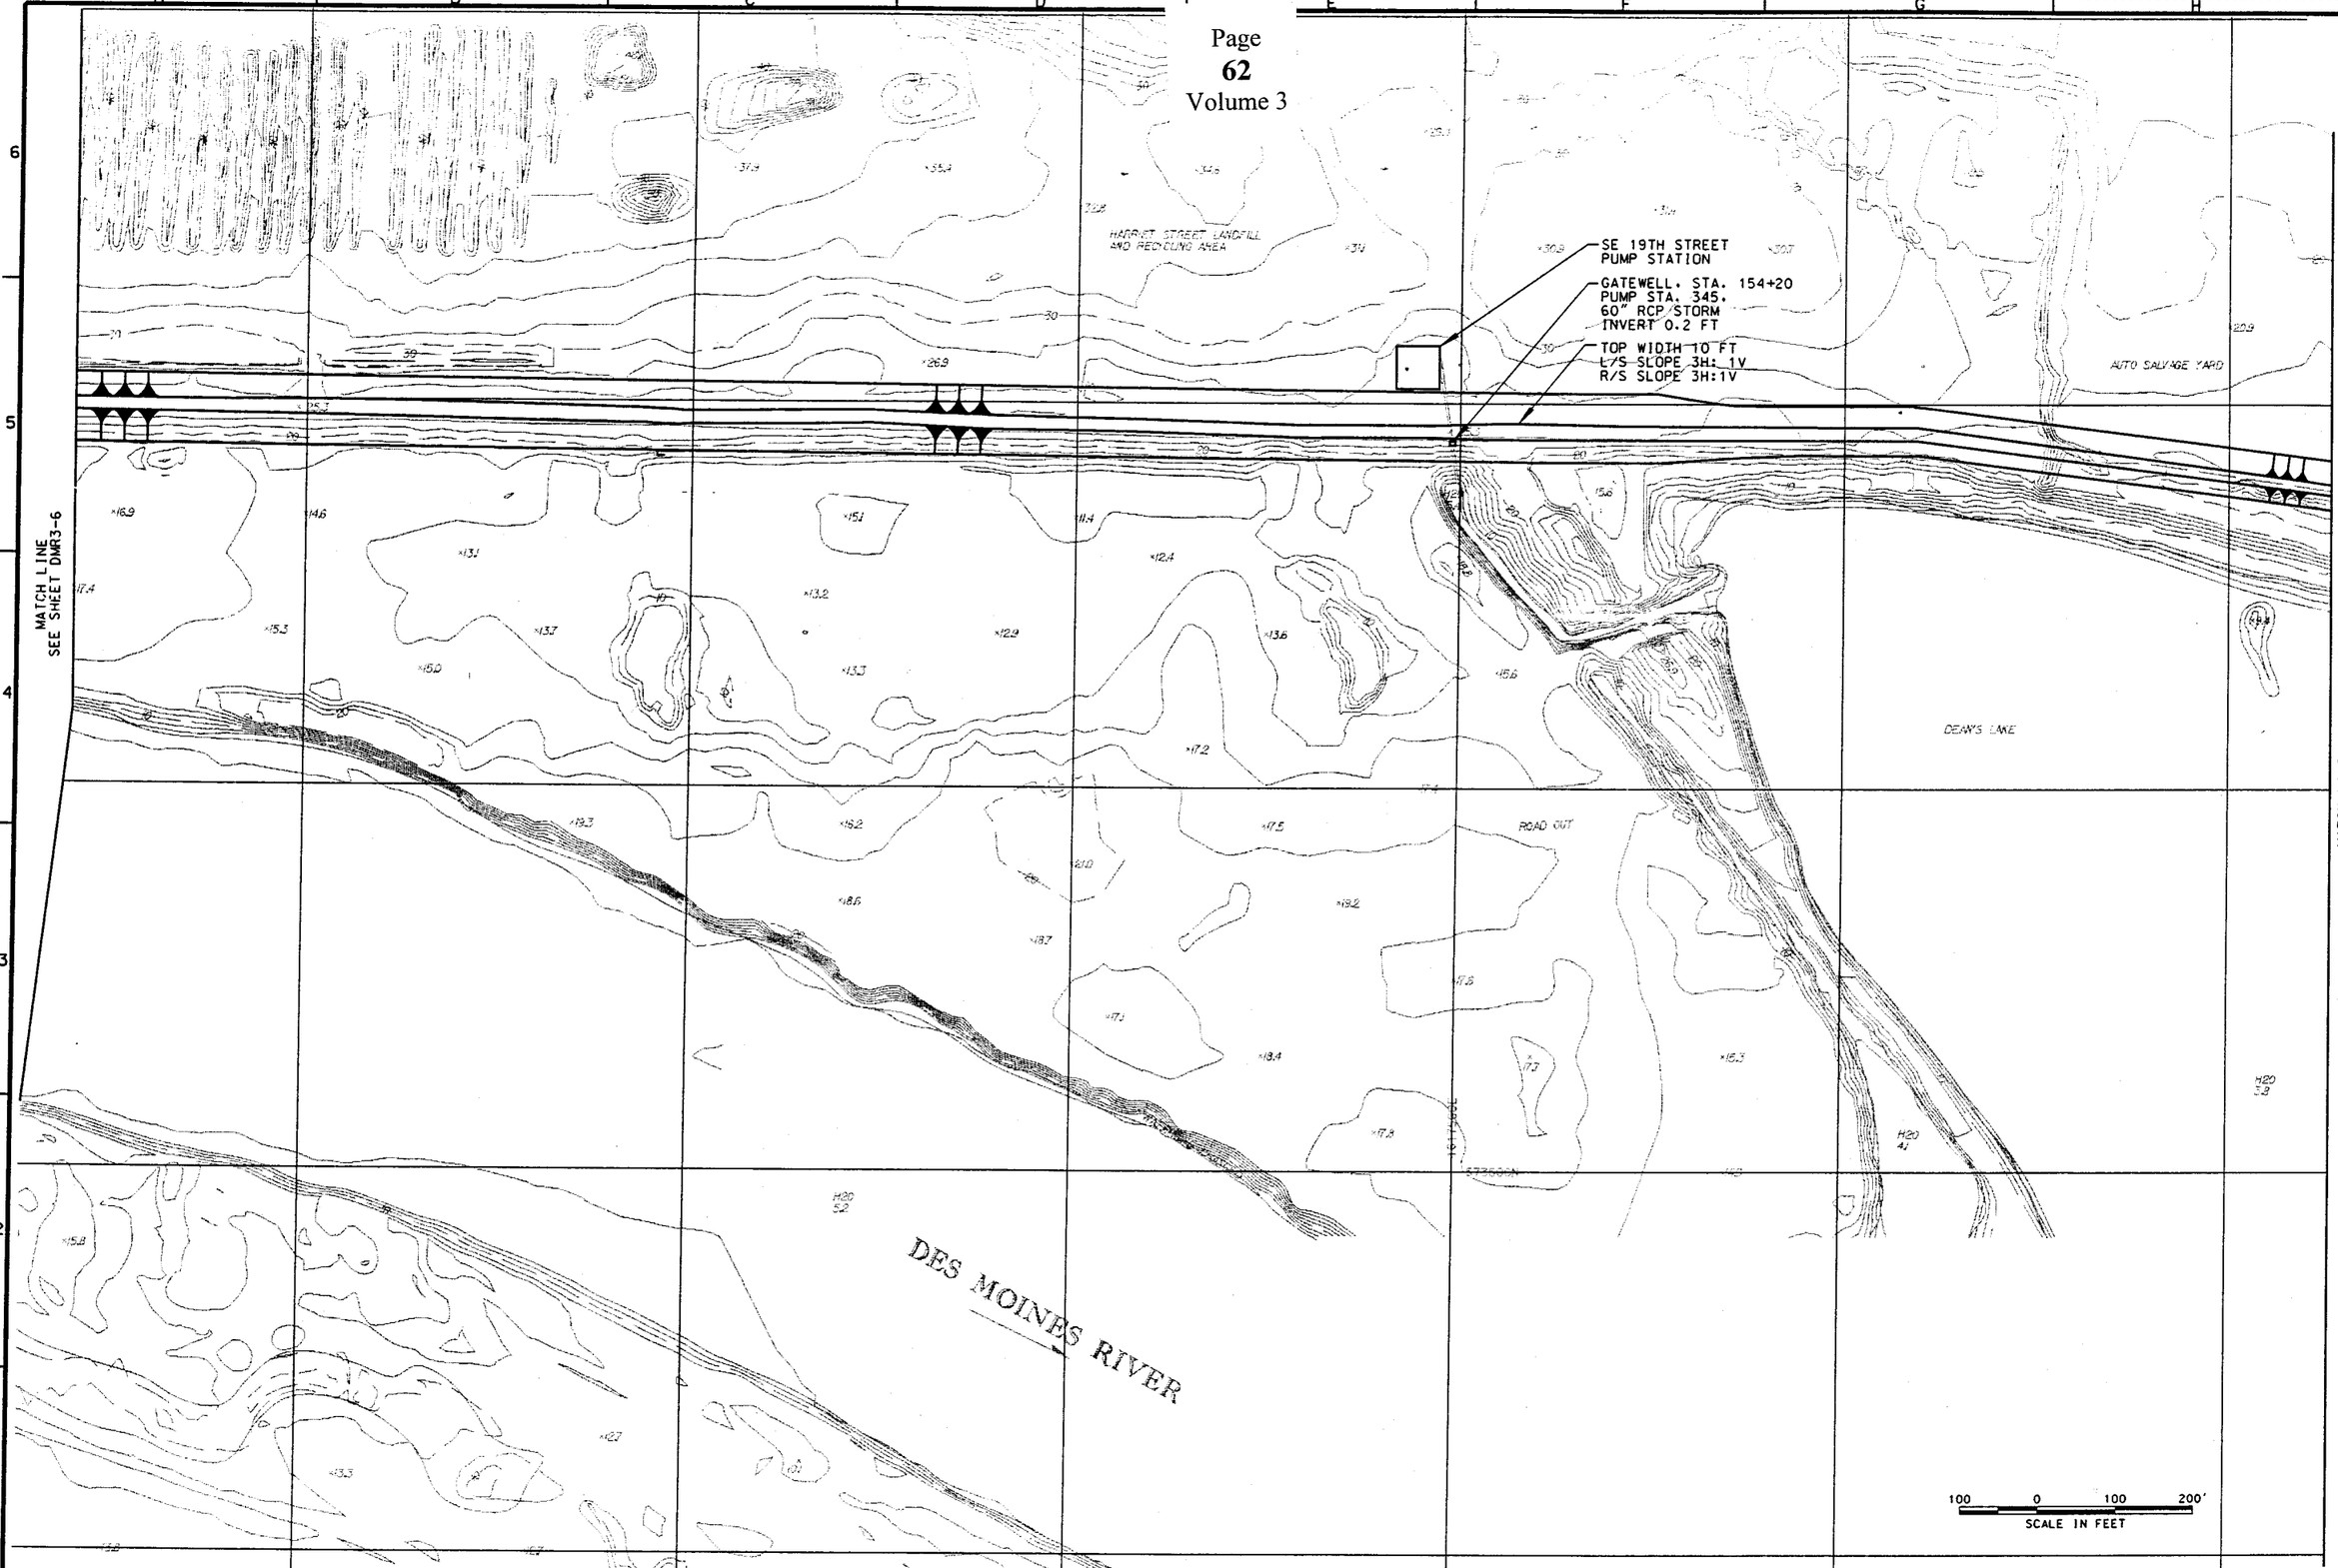

US Army Corps of Engineers
Rock Island District

Symbol	Description	Date	Approved
	Revisions		

U.S. ARMY ENGINEER DISTRICT
CORPS OF ENGINEERS
ROCK ISLAND, ILLINOIS

Designed By:	DRC	Date:	MARCH 2002
Drawn By:	JSF	Scale:	AS SHOWN
Checked By:	RAL	Project Code:	XXXXX
Reviewed By:	PAK	Solicitation Number:	DACW25-XX-B-XXXX

DES MOINES RIVER, DES MOINES, IOWA FEASIBILITY STUDY, DOWNTOWN EAST

DOWNTOWN-EAST REACH 3

Sheet Reference Number:
DMR3-7
Sheet 8 of XX

PLATE D8

*:\Work\Designs\Projects\DMR3\Downtown\EastReach3-007.dgn

STA 170+65.5
= STA 0=00E

SANDBAG LEVEE
CLOSURE NO 45
TOP OF PILING 19.7
WIDTH 47' 5"

MINIMIZE CLOSURE REQUIREMENT BY REDUCING WIDTH OF OPENING DM45

12 INCH CMP WITH FLAP GATE STA. 1400E. INV AT TOE OF LEVEE

STA. 00+00E.
EL. 22.5 FT

STA. 170+00.
EL. 25.8 FT

ABANDONED GATEWELL "O"
STA. 169+75. NO. 356.
30" RCP SANITARY
INVERT 4.35 FT

DEAN'S LAKE

GATEWELL NO 355
36 INCH STORM

PORTABLE PUMPS REQUIRED DURING FLOOD EVENT

GATEWELL NO 351A&B
2 EA 42 INCH STORM

STA. 14+45E.
EL. 22.5 FT
END OF STAGE I

MATCH LINE
SEE SHEET DMR3-7

MATCH LINE
SEE SHEET DMR3-9

NOTE:
PROPOSED CLOSURE IMPROVEMENTS ARE ENCLOSED IN TEXT BOXES.

100 0 100 200'
SCALE IN FEET

US Army Corps of Engineers
Rock Island District

Symbol	Description	Date	Approved
	Revisions		

U.S. ARMY ENGINEER DISTRICT
CORPS OF ENGINEERS
ROCK ISLAND, ILLINOIS

Designed By: DRC	Date: MARCH 2002		
Drawn By: JSF	Scale: AS SHOWN		
Checked By: RAL	Project Code: XXXXX		
Reviewed By: PAK	Solicitation Number: DACW25-XX-B-XXXX		

DES MOINES RIVER, DES MOINES, IOWA FEASIBILITY STUDY DOWNTOWN EAST

DOWNTOWN-EAST REACH 3

Sheet Reference Number:
DMR3-8
Sheet 9 of XX

PLATE D9

*\mvrdes1grp\projects4\DMR8\Downtown\DwnEast\dgn\3-008.dgn

MATCH LINE
SEE SHEET DMR3-8

GATEWELL, NO 353
24 INCH RCP STORM

TREATMENT PLANT
DRYING BEDS

CHICAGO BURLINGTON & QUINCY RAILROAD

AUTO SALVAGE YARD

GATEWELL
NO 46190
INCH RCP
SANITARY

GATEWELL, NO 371
24 INCH RCP STORM

GATEWELL, NO 467
90 INCH RCP SANITARY

DES MOINES
TREATMENT PLANT

GATEWELLS, NO 459 A&B
72 AND 42 INCH RCP SANITARY

DES MOINES RIVER

24443

MATCH LINE
SEE SHEET DMR3-10

100 0 100 200'
SCALE IN FEET

US Army Corps of Engineers
Rock Island District

Symbol	Description	Date	Approved
	Revisions		

U.S. ARMY ENGINEER DISTRICT
CORPS OF ENGINEERS
ROCK ISLAND, ILLINOIS

Designed By: DRC	Date: MARCH 2002		
Drawn By: JSF	Scale: AS SHOWN		
Checked By: RAL	Project Code: XXXXX		
Reviewed By: PAK	Solicitation Number: DACW25-XX-B-XXXX		

DES MOINES RIVER, DES MOINES, IOWA FEASIBILITY STUDY DOWNTOWN EAST

DOWNTOWN-EAST REACH 3

Sheet Reference Number:
DMR3-9
Sheet 10 of XX

PLATE D10

18-AUG-2004 07:59
e:\mvr\designeur5\projects\HQUSACE\downtownEast\mar3-009.dgn

MATCH LINE
SEE SHEET DMR3-9

GATEWELL NO 375
78 INCH RCP STORM

GATEWELL NO 471
60 INCH SANITARY
PLANT OUTFALL

DES MOINES
WASTE WATER
TREATMENT
PLANT

GATEWELL NO 377
STORM 95-SL-5

DES MOINES RIVER

MATCH LINE
SEE SHEET DMR3-11

100 0 100 200'
SCALE IN FEET

US Army Corps of Engineers
Rock Island District

Symbol	Description	Date	Approved
	Revisions		

Designed By: DRC		Date: MARCH 2002	
Drawn By: JSF		Scale: AS SHOWN	
Checked By: RAL		Project Code: XXXXX	
Reviewed By: PAK		Solicitation Number: DACW25-XX-B-XXXX	

U.S. ARMY ENGINEER DISTRICT
CORPS OF ENGINEERS
ROCK ISLAND, ILLINOIS

DES MOINES RIVER, DES MOINES, IOWA FEASIBILITY STUDY, DOWNTOWN EAST

DOWNTOWN-EAST REACH 3

Sheet Reference Number:
DMR3-10
Sheet 11 of xx

PLATE D11

18-AUG-2004 08:09
e:\mvr\design\arc9\projects\60x80\Downtown\mxd\Eastfolder3-010.dgn

MATCH LINE
SEE SHEET DMR3-10

GATEWELL, NO 379
RCP 78 INCH STORM

WASTE WATER
TREATMENT PLANT

GATEWELL, NO 479
RCP 84 INCH SANITARY
PRIMARY PLANT DISCHARGE

SANDBAG ROAD
CLOSURE NO. 51

MAKE PERMANENT
CLOSURE BY
CONSTRUCTING GRAVEL
ROAD OVER LINE OF
PROTECTION DM51

CITY OF
DES MOINES
LEVEE, END
REACH 3

RED ROCK
REMEDIAL
WORKS LEVEE

MATCH LINE
SEE SHEET DMR3-12

STORM WATER
RETAINAGE BASIN

20870

DES MOINES RIVER

GATEWELL,
NO 381 24
INCH STORM

20000

100 0 100 200'
SCALE IN FEET

NOTE:
PROPOSED CLOSURE
IMPROVEMENTS ARE
ENCLOSED IN
TEXT BOXES.

PLATE D12

US Army Corps
of Engineers
Rock Island
District

Symbol	Description	Date	Approved
	Revisions		

Designed By: DRC		Date: MARCH 2002	
Drawn By: JSF		Scale: AS SHOWN	
Checked By: RAL		Project Code: XXXXX	
Reviewed By: PAK		Solicitation Number: DACW25-XX-B-XXXX	

U.S. ARMY ENGINEER DISTRICT
CORPS OF ENGINEERS
ROCK ISLAND, ILLINOIS

DES MOINES RIVER, DES MOINES, IOWA FEASIBILITY STUDY DOWNTOWN EAST

DOWNTOWN-EAST REACH 3

Sheet Reference Number:
DMR3-11
Sheet 12 of XX

*Microstation Design Files\Projects\DMR3\DMR3-011.dgn

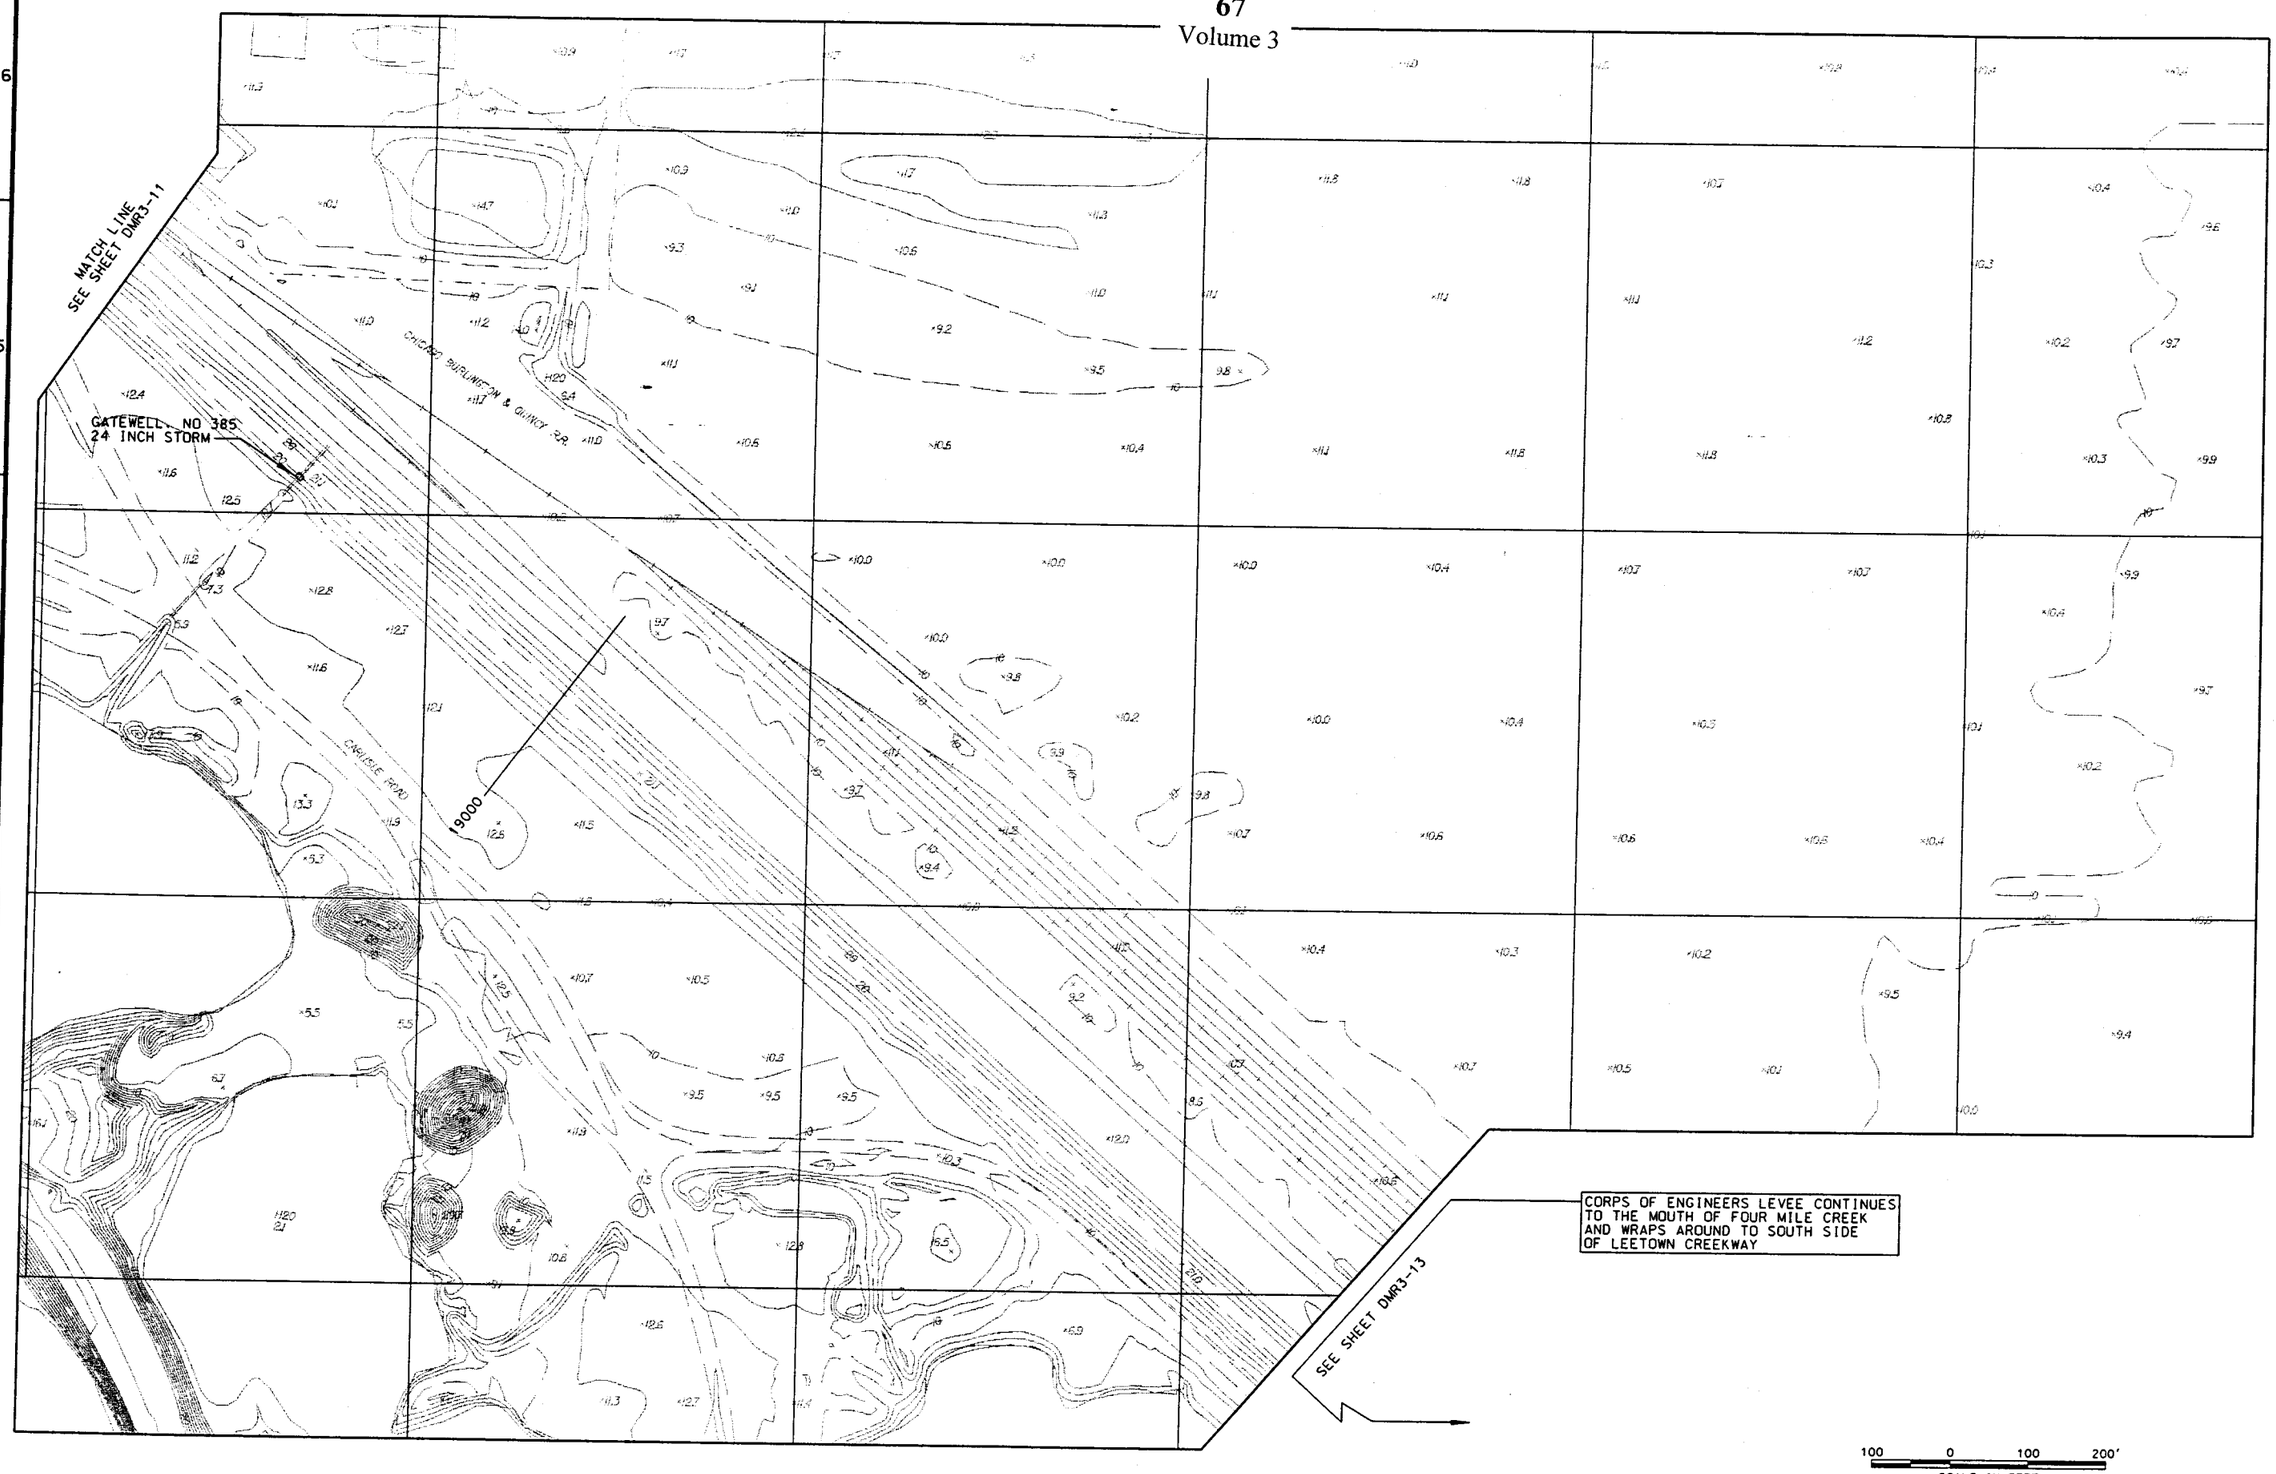

US Army Corps of Engineers
Rock Island District

Symbol	Description	Date	Approved
	Revisions		

U.S. ARMY ENGINEER DISTRICT CORPS OF ENGINEERS ROCK ISLAND, ILLINOIS	Designed By: DRC	Date: MARCH 2002	Solicitation Number: DACW25-xx-B-xxxx
	Drawn By: JSF	Scale: AS SHOWN	
	Checked By: RAL	Project Code: XXXXX	
	Reviewed By: PAK		

DES MOINES RIVER, DES MOINES, IOWA FEASIBILITY STUDY, DOWNTOWN EAST

DOWNTOWN-EAST REACH 3

Sheet Reference Number:
DMR3-12
Sheet 13 of XX

PLATE D13

*filename: D:\Projects\DMR3\Downtown\DMR3E_DS1_Sht3-012.dgn

DES MOINES AND RACCOON RIVERS, DES MOINES, IA FEASIBILITY STUDY

DOWNTOWN - WEST

US Army Corps of Engineers
Rock Island District

THIS PROJECT WAS DESIGNED BY THE ROCK ISLAND DISTRICT OF THE U.S. ARMY CORPS OF ENGINEERS. THE INITIALS OR SIGNATURES OF THE INDIVIDUALS LISTED IN THE BLOCKS BELOW INDICATE THAT THE DESIGNERS WITHIN THE SCOPE OF THEIR RESPECTIVE DISCIPLINES HAVE COMPLETED THE DESIGNS SHOWN ON THIS SHEET AS RECOMMENDED FOR APPROVAL. ALL SIGNATURES AFFIXED BELOW INDICATE OFFICIAL APPROVAL OF ALL DRAWINGS IN THIS SET AS INDICATED ON EACH INDIVIDUAL TITLE BLOCK.

Symbol	Description	Date Appr.
Revisions		

Reviewed by:
Chief, Design Branch — Date
Chief, Hydraulics Branch — Date
Chief, Geotechnical Branch — Date
Chief, Engineering Division — Date
Approved by:
Col., Corps of Engineers — Date
Recommended by:

U.S. ARMY ENGINEER DISTRICT
CORPS OF ENGINEERS
ROCK ISLAND, ILLINOIS

Designed By:	DRC	Date:	MARCH 2002
Drawn By:	JSF	Scale:	AS SHOWN
Checked By:	RAL	Project Code:	XXXXX
Reviewed By:	PAK	Solicitation Number:	DACW25-XX-B-XXXX

DES MOINES RIVER, DES MOINES, IOWA FEASIBILITY STUDY, DOWNTOWN WEST

COVER SHEET

Sheet Reference Number:
DMR4-0
Sheet 1 of XX

PLATE D14

18-AUG-2004 08:12
e:\mvr\design\civil\projects\DMR\DMR4\Dontown\westsdar4-000.dgn

RAILROAD LEVEE
CLOSURE NO. 15.2
SINGLE SWING GATES
STA. -12+00
EXISTING
FLOODWALL
ELEV. 36.3 FT

30" CMP WITH 48" MANHOLE
WITH FLAPGATE STA -8+71
INVERT ELEV. 14.9

FLAPGATE
ON 10" C.
PIPE INV.

STA.-3+85
78" SANITARY SEWER

GATEWELL
STA. -1+00.
NO. 245.
78" SANITARY
INVERT ?? FT

GATEWELL O.
TWIN 78" STORM
INVERT 15.87.
STA -1+1

RACCOON RIVER

FLEUR DRIVE

1600000E
576500N

STA 9+50
ELEV 35.16
FLOODWALL

1601500E
575500N

LOW LEVEL DAM
30" WATER MAINS

STA 16+75
ELEV 35.16

GATEWELL
STA. 18+75
NO. 143.
18" STORM

MATCH LINE
SEE SHEET DMR4-2

100 0 100 200'
SCALE IN FEET

US Army Corps of Engineers
Rock Island District

Symbol	Description Revisions	Date	Approved

Designed By: DRC	Date: MARCH 2002		
Drawn By: JSF	Scale: AS SHOWN		
Checked By: RAL	Project Code: XXXXX		
Reviewed By: PAK	Solicitation Number: DACW25-XX-B-XXXX		

U.S. ARMY ENGINEER DISTRICT
CORPS OF ENGINEERS
ROCK ISLAND, ILLINOIS

DES MOINES RIVER, DES MOINES, IOWA
FEASIBILITY STUDY
DOWNTOWN WEST

DOWNTOWN-WEST REACH 4

Sheet Reference Number:
DMR4-1
Sheet 2 of XX

PLATE D15

X:\mvr\designfiles\projects\DMR4\Cmt1\Cmt4West Mstr4-001.dgn

MATCH LINE
SEE SHEET DMR4-1

FLEUR DRIVE

1600500E

574500N

RACCOON RIVER

1602000E

573500N

MATCH LINE
SEE SHEET DMR4-3

100 0 100 200'
SCALE IN FEET

US Army Corps of Engineers
Rock Island District

Symbol	Date	Description	Approved
		Revisions	

Designed By:	DRC	Date:	MARCH 2002
Drawn By:	JSF	Scale:	AS SHOWN
Checked By:	RAL	Project Code:	XXXXX
Reviewed By:	PAK	Solicitation Number:	DACW25-XX-B-XXXX

U.S. ARMY ENGINEER DISTRICT
CORPS OF ENGINEERS
ROCK ISLAND, ILLINOIS

DES MOINES RIVER, DES MOINES, IOWA FEASIBILITY STUDY, DOWNTOWN WEST

DOWNTOWN-WEST
REACH 4

Sheet Reference Number:
DMR4-2
Sheet 3 of XX

PLATE D16

18-AUG-2004 08:15
e:\mvr\design\mar\projects\DMR\DMR4\Mount_pmeltest\dmr4-002.dgn

1603000E

574500N

GATEWELL NO. 265 A.
72 INCH SANITARY
NO. 265B. 42
INCH TO
RIVER.
CLOSED

PUMP STA
NOT TO SCALE

GATEWELL M.
STA. 41+56,
NO. 153. 48" CMP
STORM INV 13.5

EXISTING 78"
SAN SEWER

EXISTING 78"
SAN SEWER

GATEWELL L.
STA. 35+85,
NO. 151. 48"
CMP STORM
INVERT 14.1 FT

RIPRAP

OVERHEAD
POWER LINES

OVERHEAD
POWER LINES

TOP WIDTH 10 FT
L/S SLOPE 3H:1V
R/S SLOPE 3H:1V

GATEWELL J. STA. 48+00.
NO. 157.
30" CMP STORM
INVERT 17.9 FT
CMP INVERTED TO
MISS 78" SAN

RACCOON RIVER

MATCH LINE
SEE SHEET DMR4-2

MATCH LINE
SEE SHEET DMR4-4

1604500E

573000N

100 0 100 200
SCALE IN FEET

PLATE D17

US Army Corps
of Engineers
Rock Island
District

Revisions			
Symbol	Description	Date	Approved

U.S. ARMY ENGINEER DISTRICT CORPS OF ENGINEERS ROCK ISLAND, ILLINOIS	Designed By: DRC	Date: MARCH 2002	
	Drawn By: JSF	Scale: AS SHOWN	
	Checked By: RAL	Project Code: XXXXX	
	Reviewed By: PAK	Solicitation Number: DACW25-XX-B-XXXX	

DES MOINES RIVER, DES MOINES, IOWA FEASIBILITY STUDY, DOWNTOWN WEST

DOWNTOWN-WEST
REACH 4

Sheet Reference Number:
DMR4-3
Sheet 4 of XX

e:\mvr_design\Projects\DMR\Downtown\Dmr4-03.dgn

TOP WIDTH 10 FT
L/S SLOPE 3H:1V
R/S SLOPE 3H:1V

MATCH LINE
SEE SHEET DMR4-5

STA 85+00
EL 30.8

MANHOLE.
STA. 84+00. NO. 181.
24 INCH CMP
FLAP GATE. EL 21.4
OUTLET INV EL 14.2

VALVEWELL. STA. 81+80
PUMP STA. 175
3 EA. 36 INCH STORM

GATEWELL. STA 80+30
PUMP STA. 175C
72 INCH STORM

NEW VAULT
SANITARY

NEW GATEWELL
SANITARY
STA 79+80

EXISTING 78"
SANITARY SEWER

15" SANITARY
SEWER

STA. 75+50
EL. 31.3

24" SANITARY
SEWER

MANHOLE. STA. 75+00.
NO. 275. CENTER OF LEVEE
96" STORM. GATE?

ABANDONED
RAIL LINE

RAILROAD LEVEE
CLOSURE 19.
62 INCH HIGH SWING GATE
STA 63+15
DOWNSTREAM EL 32.4
UPSTREAM EL 33.1
SILL EL 26.9

EXISTING 78"
SANITARY SEWER

MATCH LINE
SEE SHEET DMR4-3

STA 70+00
EL 32.4

EXISTING RIPRAP

MANHOLE. STA. 69+00.
NO. 165. 24 INCH CMP
FLAP GATE. EL 24.2
OUTLET INV EL 13.9

RACCOON RIVER

SW 7TH STREET

GREAT WESTERN

INDIANOLA ROAD

1605500E

574000N

1607500E

572500N

100 0 100 200
SCALE IN FEET

US Army Corps of Engineers
Rock Island District

Symbol	Description	Date	Approved
	Revisions		

Designed By:	DRC	Date:	MARCH 2002
Drawn By:	JSF	Scale:	AS SHOWN
Checked By:	RAL	Project Code:	XXXXX
Reviewed By:	PAK	Solicitation Number:	DACW25-XX-B-XXXX

U.S. ARMY ENGINEER DISTRICT
CORPS OF ENGINEERS
ROCK ISLAND, ILLINOIS

DES MOINES RIVER, DES MOINES, IOWA, FEASIBILITY STUDY, DOWNTOWN WEST

DOWNTOWN-WEST
REACH 4

Sheet Reference Number:
DMR4-4
Sheet 5 of XX

PLATE D18

*\Projects\DMR4-004.dgn

MATCH LINE
SEE SHEET DMR4-6

SANDBAG LEVEE
CLOSURE 27
STA 7+60B

GATEWELL. STA 8+20B
NO. 295.
54" SANITARY

RENOVATIONS
DONE HERE

GATEWELL NO. 291 A&B
36" SANITARY

RACCOON RIVER

STA. 101+32.5
= STA 14+16.9B
EL. 29.6 FT

TOP WIDTH 34 FT
L/S SLOPE 2H:1V
R/S SLOPE 2H:1V

RIVER WALL

GATEWELL.
STA. 95+54. NO. 285.
48" RCP SANITARY
INVERT 1.5 FT

PUMP
STATION

STA 92+50.
EL 30.8

STA. 93+00
EL. 29.9

GATEWELL. STA. 91+00.
PUMP STA. 185C.
72" STORM
INVERT 8.76 FT AT OUILET

PREVIOUS LEVEE
CLOSURE 23

PLACED RIPRAP 2002.
PL84-99 REPAIR

MATCH LINE
SEE SHEET DMR4-4

575500N

574500N

1609000E

607500E

SW 5TH STREET

SW 3RD STREET

MURPHY STREET

JACKSON AVENUE

CLAY STREET

ELM STREET

ELLWINGSTON AVENUE

PARKSIDE DRIVE

BLDG GONE

NEW BLDG

100 0 100 200'
SCALE IN FEET

US Army Corps of Engineers
Rock Island District

Symbol	Description	Date	Approved
	Revisions		

Designed By: DRC		Date: MARCH 2002	
Drawn By: JSF		Scale: AS SHOWN	
Checked By: RAL		Project Code: XXXXX	
Reviewed By: PAK		Solicitation Number: DACW25-XX-B-XXXX	

U.S. ARMY ENGINEER DISTRICT
CORPS OF ENGINEERS
ROCK ISLAND, ILLINOIS

DES MOINES RIVER, DES MOINES, IOWA FEASIBILITY STUDY, DOWNTOWN WEST

DOWNTOWN-WEST
REACH 4

Sheet Reference Number:
DMR4-5
Sheet 6 of XX

PLATE D19

Plotted: 20-DEC-2002 08:47 By: Jeffrey S. Fisher
Z:\Projects\DesMoines\Downtown\Reach 4\DMR4-005.dgn

MATCH LINE
SEE SHEET DMR4-7

SANDBAG LEVEE
CLOSURE 82

GATEWELL. STA 109+65
INV = 9.3. 36" RCP

REDUCE CLOSURE
REQUIREMENT
SEE DETAIL DM82

1607000E

577500N

EXISTING SHEET
PILE CUTOFF WALL

LEVEE CLOSURE
86

PRINCIPAL RIVERWALK
TO BUILD ACCESS
OVER LINE OF
PROTECTION

STA. 112+35
EL. 29.5 FT

RIVER WALL AND
INTERCEPTOR SEWER

PANEL LEVEE CLOSURE 84
STA 110+00. SILL EL 23.6

PRINCIPAL RIVERWALK
PROJECT TO MAKE
PERMANENT CLOSURE

STA. 110+60
EL. 29.6 FT

ABANDONED D.M.U.
RAILROAD

CONSTRUCT PERMANENT
CLOSURE DM86

LEVEE CLOSURE
88. STA 114+50

REDUCE CLOSURE
REQUIREMENT BY
CONSTRUCTING FLOOD
WALL OR EMBANKMENT
TOWARD TRACKS DM88

STA. 115+00
EL. 29.4 FT

TOP WIDTH 10 FT
L/S SLOPE 3H:1V
R/S SLOPE VARIES

EL. 29.1 FT

REMNANTS FROM
EXISTING BRIDGE
ABUTMENTS

EXISTING MANHOLE
STA 118+30

EXISTING LARGE POWER
POLE AND LINES

EXISTING POWER
LINES

SANDBAG LEVEE
CLOSURE 94
STA 123+00

HISTORIC
STRUCTURE

SANDBAG LEVEE
CLOSURE 31
STA 3+40B

SANDBAG LEVEE
CLOSURE 29
STA 6+10B

EXISTING WATER
MAIN VALVE AND
METER VAULTS

STA. 124+00
EL. 29.1 FT

GATEWELL I.
STA. 124+11.
NO. 690.
60" RCP SANITARY
INVERT 8.6 FT
STREET EL. 26.3

1609000E

576500N

DES MOINES RIVER

MATCH LINE
SEE SHEET DMR4-5

SW 4TH STREET
SW 3RD STREET
MARKET STREET
SW 1ST STREET
RIVERSIDE DRIVE
SW 2ND STREET
ELM STREET
CHICAGO MILWAUKEE ST PAUL & PACIFIC R.R.
CHICAGO BURLINGTON & QUINCY
ARMENIEN DR
BLDG GORE

100 0 100 TH 200'
SCALE IN FEET

NOTE: PROPOSED CLOSURE IMPROVEMENTS
ARE ENCLOSED IN TEXT BOXES.

PLATE D30

US Army Corps of Engineers
Rock Island District

Symbol	Description	Date	Approved
	Revisions		

Designed By: DRC	Date: MARCH 2002		
Drawn By: JSF	Scale: AS SHOWN		
Checked By: RAL	Project Code: XXXXX		
Reviewed By: PAK	Solicitation Number: DACW25-XX-B-XXXX		

U.S. ARMY ENGINEER DISTRICT
CORPS OF ENGINEERS
ROCK ISLAND, ILLINOIS

DES MOINES RIVER, DES MOINES, IOWA FEASIBILITY STUDY, DOWNTOWN WEST

DOWNTOWN-WEST
REACH 4

Sheet Reference Number:
DMR4-6
Sheet 7 of XX

C:\Documents and Settings\jsf\Desktop\Projects\DMR\Downtown\West\dmr4-006.dgn

MATCH LINE
SEE SHEET DMR4-8

FLOOD WALL, 7 INCH WIDE AT TOP AND APPROX. 3.5 FT HIGH

RIVER WALL

STA. 90+00
EL. 31.2

DES MOINES RIVER

GATEWELL B. STA. 96+74.
NO. 570.
36" STORM
INVERT 11.7 FT

CLOSE GAP BETWEEN GATEWELL AND FLOODWALL

STA 1+25A
EL 31.2

GATEWELL C. STA. 97+23.
NO. 656.
36" SANITARY CSO
INVERT 8.6 FT
TOP OF GATEWELL 27.2

LEVEE CLOSURE
76
STA 97+25

IMPROVE LEVEE CLOSURE DM76

STA. 97+60
EL. 30.2

SANITARY VAULT.
STA 97+75
NO. 658.
36" CSO

60"-SAN SEWER OVER 96" RCP STORM

2 EA 48" DIA MANHOLES IN 96" RCP

TOP WIDTH 10 FT
L/S SLOPE 3H:1V
R/S SLOPE 3H:1V

GATEWELL D.
STA. 99+26.
NO. 578
96" RCP STORM
INVERT 0.6 FT

LEVEE CLOSURE
78
STA 100+40

IMPROVE LEVEE CLOSURE DM78

GATEWELL E.
STA. 100+71.
NO. 582
36" RCP STORM
INVERT 8.3 FT

STA. 100+90
EL. 30.0 FT

UTILITY MANHOLE

GATEWELL. STA. 103+30.
NO. 584.
36" RCP STORM

LEVEE CLOSURE
80
STA 104+00

IMPROVE LEVEE CLOSURE DM80

MANHOLE IN LEVEE TO SEWER LINE

GATEWELL F.
STA 104+47
NO. 670.
36" RCP SANITARY CSO
INV 8.9 FT

INTERCEPTOR BOX SEWER

STA. 108+70
EL. 29.8 FT

TOP WIDTH 10 FT
L/S SLOPE 3H:1V
R/S SLOPE 3H:1V

ABANDONED GATEWELL G
STA 107+50
NO. 590
18" SAN INV 6.1

1606500E

579500N

1608500E

578000N

MATCH LINE
SEE SHEET DMR4-6

NOTE:
PROPOSED CLOSURE IMPROVEMENTS ARE ENCLOSED IN TEXT BOXES.

SCALE IN FEET
100 0 100 200

PLATE D21

US Army Corps of Engineers
Rock Island District

Symbol	Description	Date	Approved
	Revisions		

Designed By:	DRC	Date:	MARCH 2002
Drawn By:	JSF	Scale:	AS SHOWN
Checked By:	RAL	Project Code:	XXXXX
Reviewed By:	PAK	Solicitation Number:	DACW25-XX-B-XXXX

U.S. ARMY ENGINEER DISTRICT
CORPS OF ENGINEERS
ROCK ISLAND, ILLINOIS

DES MOINES RIVER, DES MOINES, IOWA FEASIBILITY STUDY DOWNTOWN WEST

DOWNTOWN-WEST REACH 4

Sheet Reference Number:
DMR4-7
Sheet 8 of XX

*\\Rivercity\projects\Des Moines\Downtown West\dgn 4-007.dgn

INTERSTATE 235

INTERSTATE 235

DES MOINES RIVER

SCHOOL STREET

3RD STREET

CROCKER STREET

VETERANS AUDITORIUM

CENTER STREET

2ND AVENUE

W. RIVER DRIVE

E 2ND STREET

MAPLE STREET

1606500E

581000N

580000N

INV GATE 2, TOTRIVER EL 15.0
INV GATE 1, EL 12.5
GATEWELL A, NO. 650
A&B 60 INCH SANITARY

CENTER STREET DAM

BEGIN FLOOD WALL
STA 88+35
EL 31.2
RIVERWALL

MATCH LINE
SEE SHEET DMR4-7

100 0 100 200'
SCALE IN FEET

PLATE D22

US Army Corps of Engineers
Rock Island District

Symbol	Description	Date	Approved
	Revisions		

Designed By:	DRC	Date:	MARCH 2002
Drawn By:	JSF	Scale:	AS SHOWN
Checked By:	RAL	Project Code:	XXXXX
Reviewed By:	PAK	Solicitation Number:	DACW25-XX-B-XXXX

U.S. ARMY ENGINEER DISTRICT
CORPS OF ENGINEERS
ROCK ISLAND, ILLINOIS

DES MOINES RIVER, DES MOINES, IOWA FEASIBILITY STUDY DOWNTOWN WEST

DOWNTOWN-WEST
REACH 4

Sheet Reference Number:
DMR4-8
Sheet 9 of XX

\\Rsmfs01\projects\Des Moines River\Downtown West\Reach 4\DMR4-1008.dgn

DES MOINES AND RACCOON RIVERS, DES MOINES, IA FEASIBILITY STUDY

DOWNTOWN - SOUTH

US Army Corps of Engineers
Rock Island District

THIS PROJECT WAS DESIGNED BY THE ROCK ISLAND DISTRICT OF THE U.S. ARMY CORPS OF ENGINEERS. THE DESIGNATIONS OF INDIVIDUALS APPEAR ON THESE PRODUCT REGISTRATION DESIGNATIONS OF INDIVIDUALS APPEAR ON THESE PRODUCT ENGINEERS WHILE ASSIGNED TO THIS PROJECT. AS REQUIRED BY ER 1110-1-8152, SIGNATURES AFFIXED BELOW INDICATE REVIEW AND APPROVAL OF ALL DRAWINGS IN THIS SET AS INDICATED ON THE APPROVAL TITLE BLOCK.

Symbol	Description	Date	Appr.
	Revisions		

Reviewed by: Date
Chief, Design Branch

Recommended by: Date
Chief, Hydraulics Branch

Chief, Engineering Division Date
Approved by: Date
Chief, Geotechnical Branch

Col., Corps of Engineers Date

U.S. ARMY ENGINEER DISTRICT
CORPS OF ENGINEERS
ROCK ISLAND, ILLINOIS

Designed By: DRC		Date: MAR 02	
Drawn By: JSF		Scale: AS SHOWN	
Checked By: RAL		Project Code: XXXXX	
Reviewed By: PAK		Solicitation Number: DACW25-XX-B-XXXX	

DES MOINES RIVER, DES MOINES, IOWA, FEASIBILITY STUDY, DOWNTOWN SOUTH

COVER SHEET

Sheet Reference Number:
DMR5-0
Sheet 1 of xx

07-SEP-2004 11:07
e:\mvr\designeuser5\projects\DM08\Downtown5\southmstrs-000.dgn

MATCH LINE
SEE SHEET DMR5-2

PRECAST FLOODWALL
EL 30.8

4 INCH FLAP GATE
STA 11+85

REMOVE DRAIN PIPE

STA 11+55

12 INCH CMP
ON FLAP GATE
CONSTRUCTED 1971
NO LONGER VISIBLE
STA 10+50

GRAVEL DRIVE-WAY
ON LEVEE

EXISTING 78"
SANITARY SEWER

EXISTING 36"
SANITARY SEWER

FLAP-GATE ON
12 INCH CMP
STA 4+00

TOP WIDTH 10 FT
L/S SLOPE 3H:1V
R/S SLOPE 3H:1V

ABANDONED RAIL LINE

RAILROAD SANDBAG
LEVEE CLOSURE 36
STA 0+00, EL 30.8 FT

CONSTRUCT PERMANENT
LEVEE CLOSURE DM36

GATEWELL "A".
STA. 0+25
NO. 280
36" SANITARY
INVERT 9.9 FT

ADD EMBANKMENT
AROUND GATEWELL

LEVEE BEGINS
AT HIGH GROUND

SW 7TH STREET

RACCOON RIVER

DOWNTOWN AVENUE

ELSON AVENUE

COLUMBIA AVENUE

SW 2ND STREET

SW 1ST STREET

SW 3RD STREET

SW 5TH STREET

100 0 100 200'
SCALE IN FEET

NOTE:
PROPOSED CLOSURE IMPROVEMENTS
ARE ENCLOSED IN TEXT BOXES.

PLATE D24

US Army Corps of Engineers
Rock Island District

Symbol	Description	Date	Approved
	Revisions		

Designed By: DRC	Date: MAR 02		
Drawn By: JSF	Scale: AS SHOWN		
Checked By: RAL	Project Code: XXXXX		
Reviewed By: PAK	Solicitation Number: DACW25-XX-B-XXXX		

U.S. ARMY ENGINEER DISTRICT
CORPS OF ENGINEERS
ROCK ISLAND, ILLINOIS

DES MOINES RIVER, DES MOINES, IOWA, FEASIBILITY STUDY, DOWNTOWN SOUTH

DOWNTOWN-SOUTH REACH 5

Sheet Reference Number:
DMR5-1
Sheet 2 of XX

Drawing Objects\grfRUSF3.dgn(Objects\MAIN Alignment\Downtown South\dgnfile 5-001.dgn

RACCOON RIVER

DES MOINES RIVER

SCOTT AVE.

RIVERSIDE DRIVE

SW 3RD STREET

SW 1ST STREET

SW 2ND STREET

SW 4TH STREET

E. LEXINGTON AVENUE

E. MAPLE AVENUE

FLAT STREET

GREAT WESTERN RAILROAD

BRIDGE OUT OF COMMISSION

BLDG DOME

RENOVATIONS DONE HERE

STA. 31+15
EL. 29.0 FT

GATEWELL "B".
STA. 30+80 NO. 290
36" SANITARY
INVERT 7.2 FT

BARRICADE

GATEWELL NO. 286
36" & 24" SANITARY

TOP WIDTH 34 FT
L/S SLOPE 3H:1V
R/S SLOPE 3H:1V

EXISTING
RIVERWALL

15" INCH STORM
78 INCH SANITARY
36 INCH SANITARY

GATEWELL,
STA. 15+00
NO. 190

STA. 14+25
EL. 29.9 FT

15 INCH CMP WITH
NO FLAP GATE AND
NO SLUICE GATE

36" SANITARY
SEWER/
78" SANITARY
SEWER

EARTH LEVEE CLOSURE
NO. 38 INPLACE

STA. 13+67
EL. 30.8 FT

PRECAST FLOODWALL
78 INCH SANITARY SEWER
IS LOCATED BELOW WALL

MATCH LINE
SEE SHEET DMR5-1

EXISTING 18 INCH
STORM OUTLET IS
ERODED

GATEWELL "C".
STA. 32+00 NO. 310
15" STORM
INVERT 17.5 FT

GATEWELL. STA. 32+25
NO. 410
36" & 78" SANITARY

STA. 32+35
EL. 28.5 FT

ABANDONED RAIL LINE

RAILROAD
SANDBAG LEVEE
CLOSURE 42
STA 34+04

CONSTRUCT PERMANENT
CLOSURE DM42

STA. 34+25
EL. 27.5 FT

GATEWELL
STA. 34+70
PUMP STA.
GATE 320
60" STORM

TOP WIDTH 10 FT
L/S SLOPE 3H:1V
R/S SLOPE 3H:1V

ABANDONED
GATEWELL "D"
STA. 43+64 NO. 328
36" STORM
INVERT 2.5 FT

MATCH LINE
SEE SHEET DMR5-3

100 0 100 200'
SCALE IN FEET

NOTE:
PROPOSED CLOSURE IMPROVEMENTS
ARE ENCLOSED IN TEXT BOXES.

PLATE D25

US Army Corps of Engineers
Rock Island District

Symbol	Description	Date	Approved
	Revisions		

Designed By: DRC	Date: MAR 02		
Drawn By: JSF	Scale: AS SHOWN		
Checked By: RAL	Project Code: XXXXX		
Reviewed By: PAK	Solicitation Number: DACW25-XX-B-XXXX		

U.S. ARMY ENGINEER DISTRICT
CORPS OF ENGINEERS
ROCK ISLAND, ILLINOIS

DES MOINES RIVER, DES MOINES, IOWA, FEASIBILITY STUDY, DOWNTOWN SOUTH

DOWNTOWN-SOUTH REACH 5

Sheet Reference Number:
DMR5-2
Sheet 3 of XX

Features\Designs\Projects\NWD\Downtown\South\dmr5-002.dgn

GATEWELL,
STA. 47+50
PUMP STA.
330 A.B.&C
STORM

STA. 55+00
EL. 25.8 FT

STA. 54+25
EL. 26.3 FT

TOP WIDTH 10 FT
L/S SLOPE 3H:1V
R/S SLOPE 3H:1V

DES MOINES RIVER

GRIT CHAMBER

GATEWELL "E",
STA. 67+80 NO. 420 A&B
1236" SANITARY AND BYPASS
INVERT 2.2 FT

48 INCH WATERMAIN
ASSUMED LOCATION

GATEWELL, STA. 73+60
NO. 340 A.B&C STORM
3 EA 6' BY 6' BOX
INVERT 3.7 FT

CHAIN LINK
FENCE ENCLOSES
PONDING AREA

SANITARY
LIFT STATION

DRAINAGE
DITCH

PONDING AREA

LIVINGSTON AVENUE

EAST JACKSON AVENUE

EAST GRANGER AVENUE

EAST DUNHAM AVENUE

EAST EDISON AVENUE

S.E. 5TH STREET

S.E. 6TH STREET

McKINLEY
ELEMENTARY
SCHOOL

MATCH LINE
SEE SHEET DMR5-2

MATCH LINE
SEE SHEET DMR5-4

100 0 100 200'
SCALE IN FEET

US Army Corps
of Engineers
Rock Island
District

Symbol	Description	Date	Approved
	Revisions		

U.S. ARMY ENGINEER DISTRICT
CORPS OF ENGINEERS
ROCK ISLAND, ILLINOIS

Designed By:	DRC	Date:	MAR 02
Drawn By:	JSF	Scale:	AS SHOWN
Checked By:	RAL	Project Code:	XXXXX
Reviewed By:	PAK	Solicitation Number:	DACW25-XX-B-XXXX

DES MOINES RIVER, DES MOINES, IOWA. FEASIBILITY STUDY. DOWNTOWN SOUTH

DOWNTOWN-SOUTH REACH 5

Sheet Reference Number:
DMR5_3
Sheet 4 of XX

PLATE D26

#mvr design#usr3#projects#DM08#Downtown#South#dmr5-003.dgn

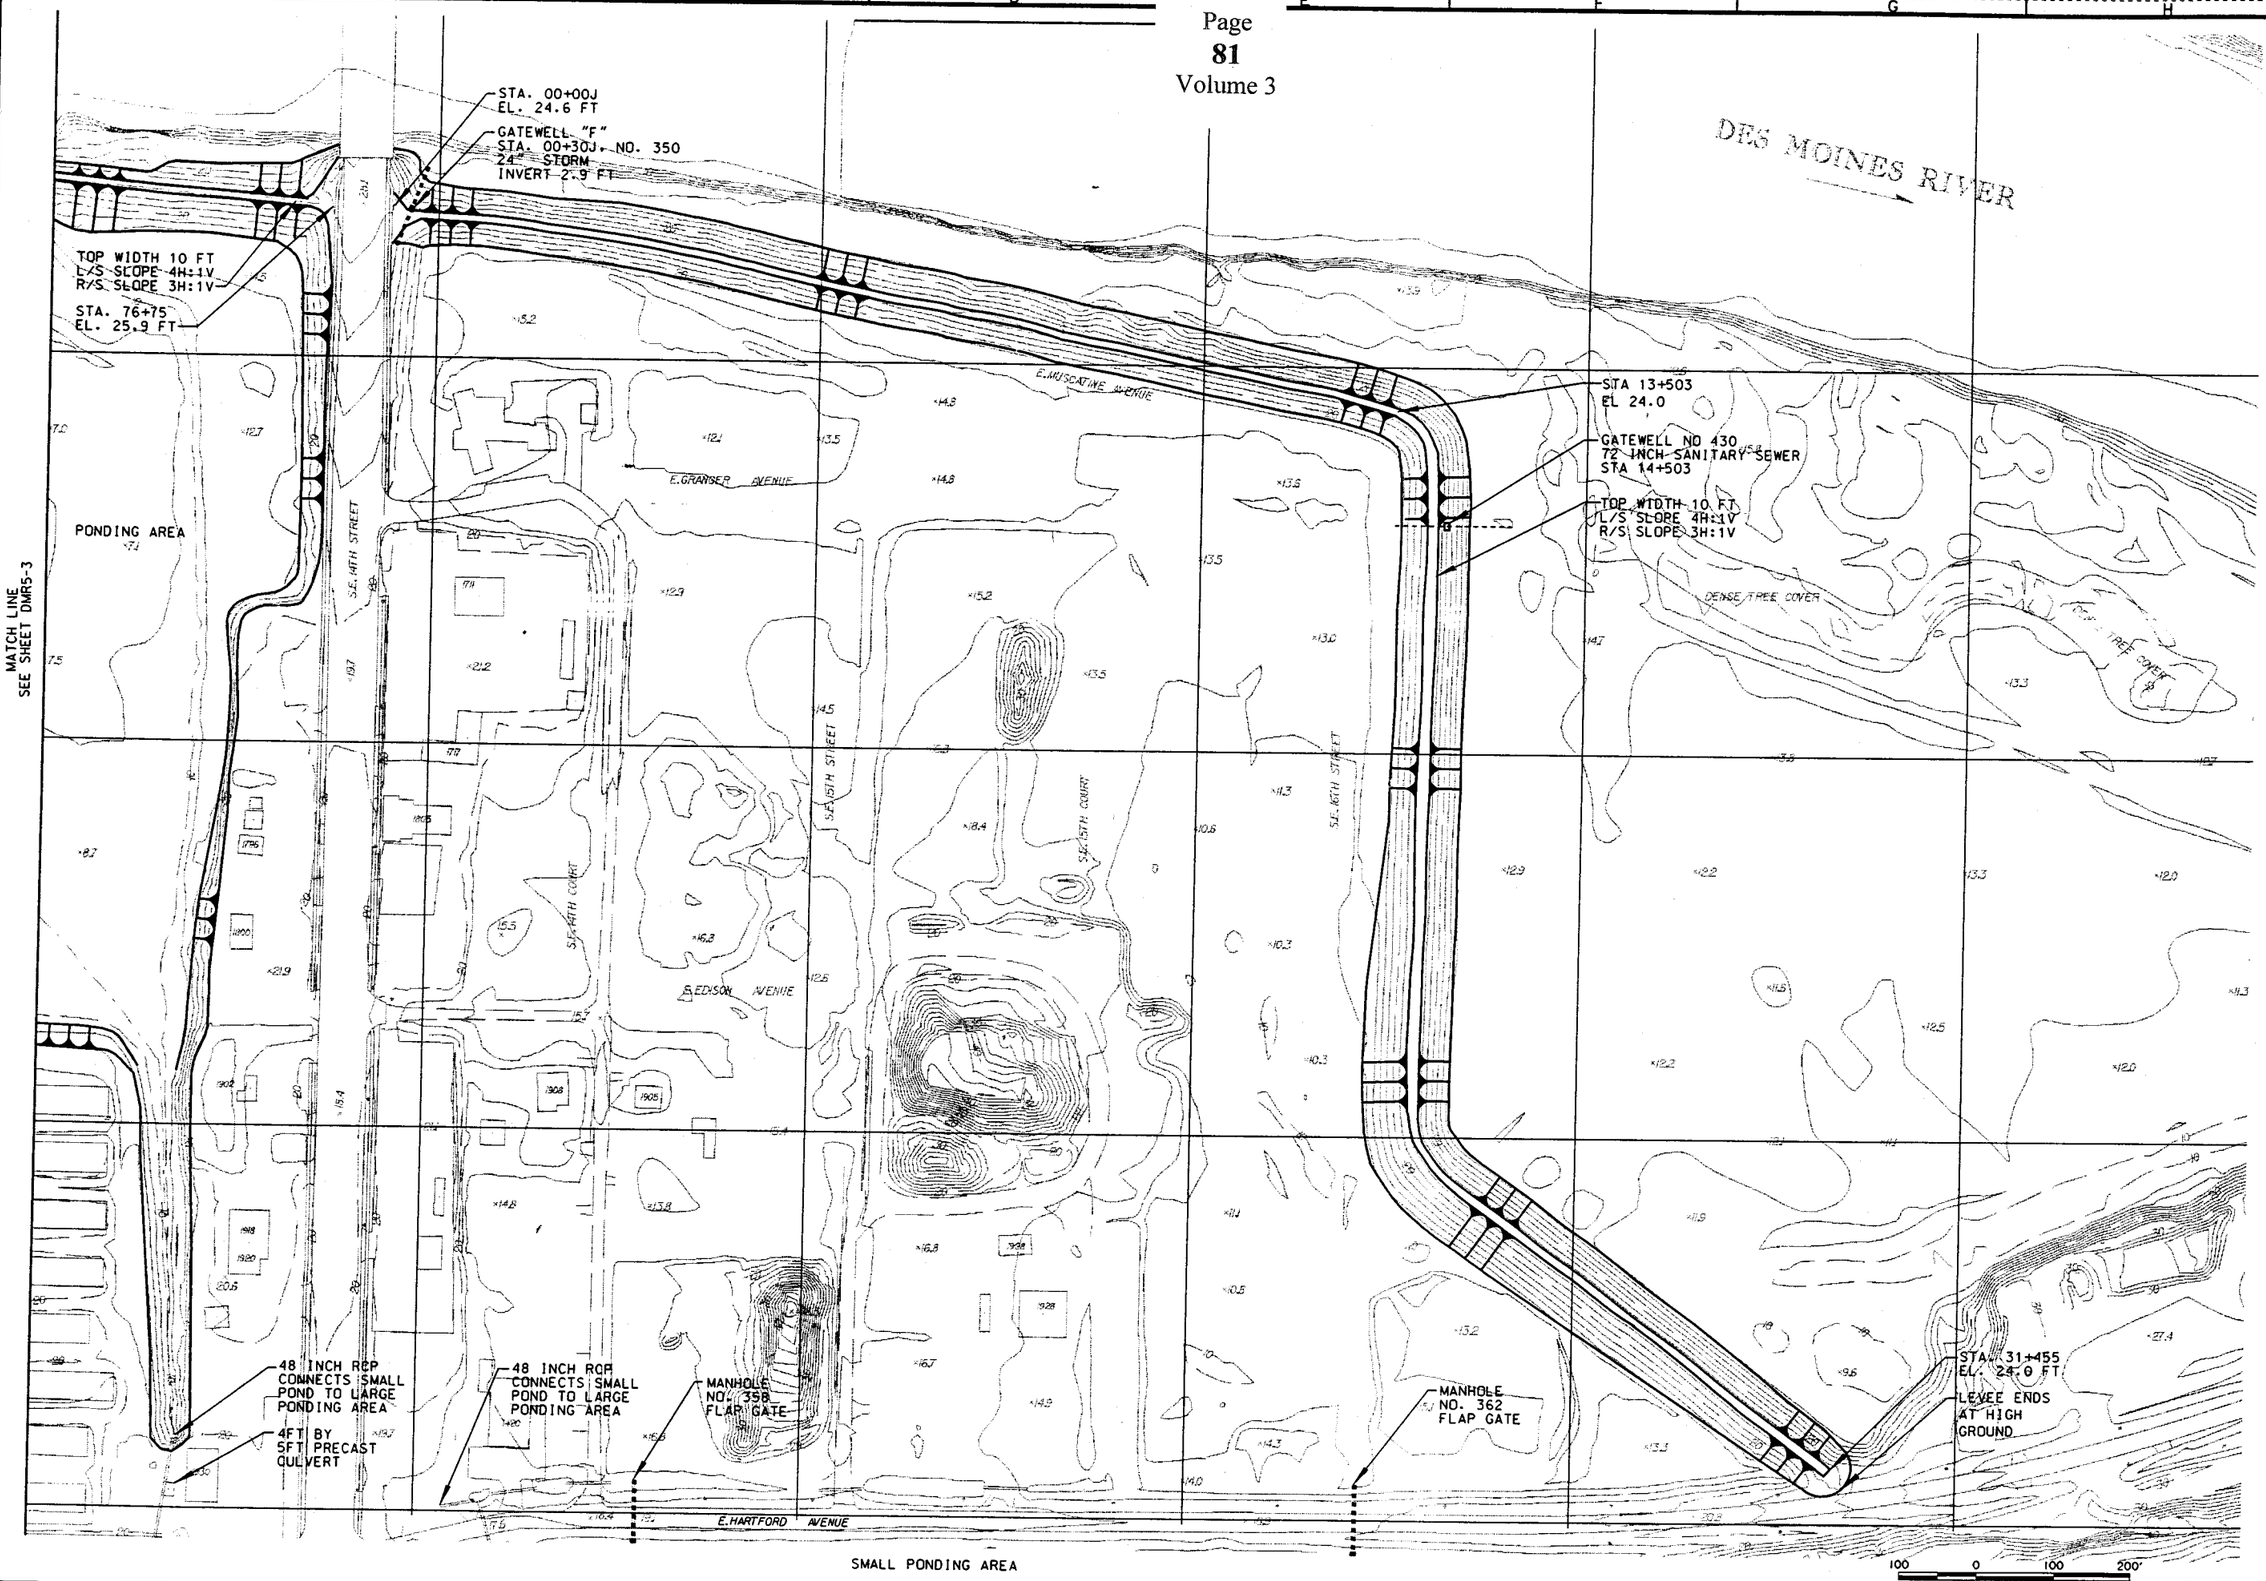

PLATE D27

US Army Corps of Engineers
Rock Island District

Symbol	Description	Date	Approved
	Revisions		

U.S. ARMY ENGINEER DISTRICT
CORPS OF ENGINEERS
ROCK ISLAND, ILLINOIS

Designed By: DRC	Date: MAR 02		
Drawn By: JSF	Scale: AS SHOWN		
Checked By: RAL	Project Code: XXXXX		
Reviewed By: PAK	Solicitation Number: DACW25-XX-B-XXXX		

DES MOINES RIVER, DES MOINES, IOWA, FEASIBILITY STUDY, DOWNTOWN SOUTH

DOWNTOWN-SOUTH REACH 5

Sheet Reference Number:
DMR5-4
Sheet 5 of XX

*River Design\Major Projects\MMR&R\Downtown South\dmr5-004.dgn

DES MOINES AND RACCOON RIVERS, DES MOINES, IA FEASIBILITY STUDY

WALNUT CREEK AT GRAND AVENUE

US Army Corps of Engineers Rock Island District

THIS PROJECT WAS DESIGNED BY THE ROCK ISLAND DISTRICT OF THE U.S. ARMY CORPS OF ENGINEERS. THE DESIGN IS IN ACCORDANCE WITH REGISTRATION DESIGNATIONS OF INDIVIDUALS AND ORGANIZATIONS AS REQUIRED BY ER 1110-1-8152, DATED 30 JUNE 1995. THE DESIGNER OF RECORD IS THE INDIVIDUAL WHOSE SIGNATURE AND REGISTRATION DESIGNATION APPEARS IN THE BLOCK BELOW. FOR ADDITIONAL INFORMATION AND APPROVAL OF ALL DRAWINGS IN THIS SET SEE THE DESIGNER OF RECORD LISTED IN THIS BLOCK.

Symbol	Description / Revisions	Date	Appr.
Reviewed by:			
Chief, Design Branch	Date		
Recommended by:			
Chief, Hydraulics Branch	Date		
Chief, Geotechnical Branch	Date		
Approved by:			
Chief, Engineering Division	Date		
Col., Corps of Engineers	Date		

U.S. ARMY ENGINEER DISTRICT
CORPS OF ENGINEERS
ROCK ISLAND, ILLINOIS

Designed by: MJA		Date: JUNE 2002	
Drawn by: MRC		Scale: AS SHOWN	
Checked by: DRC		Project Code:	
Reviewed by: RAL		Solicitation Number:	

DES MOINES RIVER, IOWA
DES MOINES METRO FEASIBILITY STUDY

COVER SHEET

Sheet Reference Number: **WC1**
Sheet 1 of 10

PLATE W1

18-AUG-2004 14:36
e:\mr\designmars\projects\WC\dgn\wc01.dgn

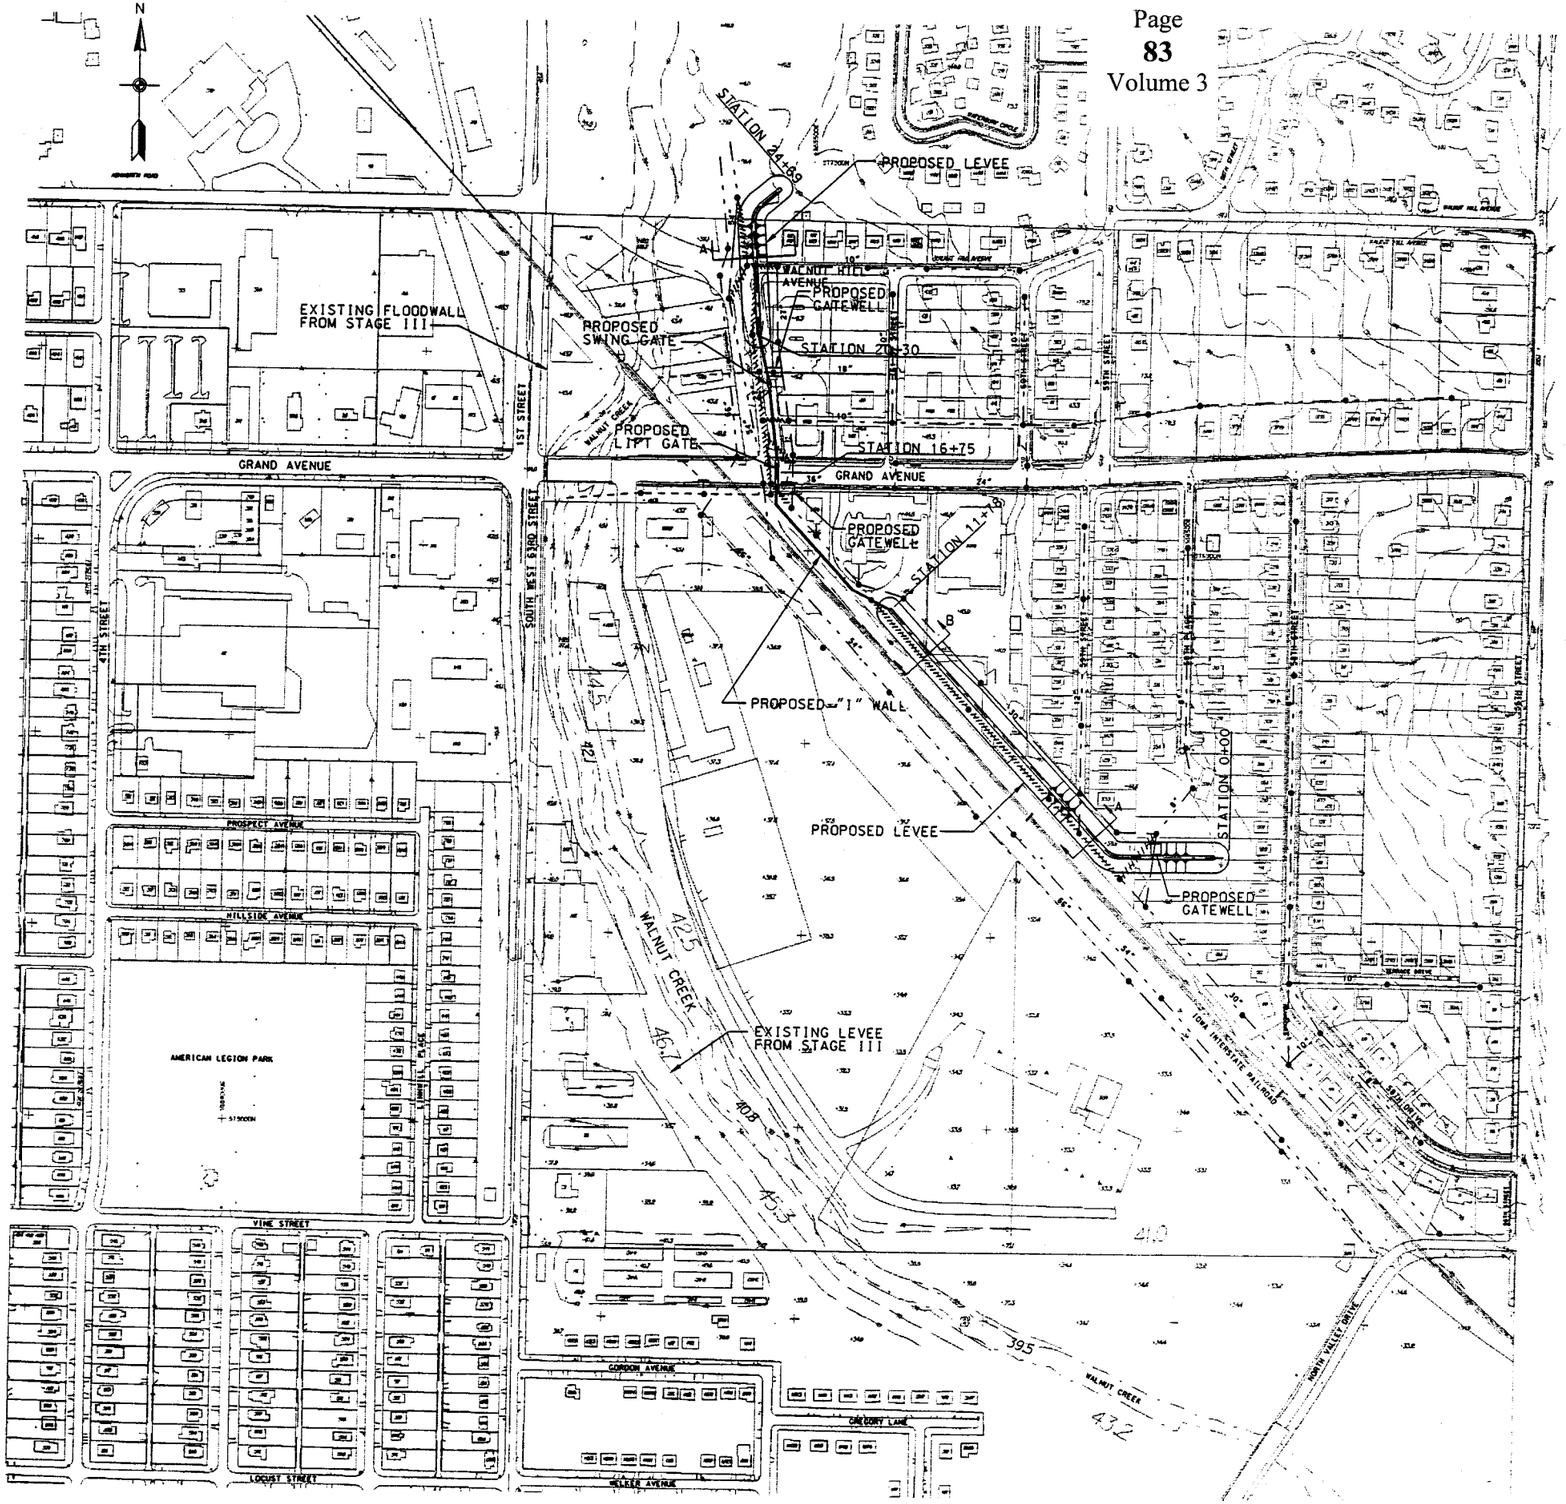

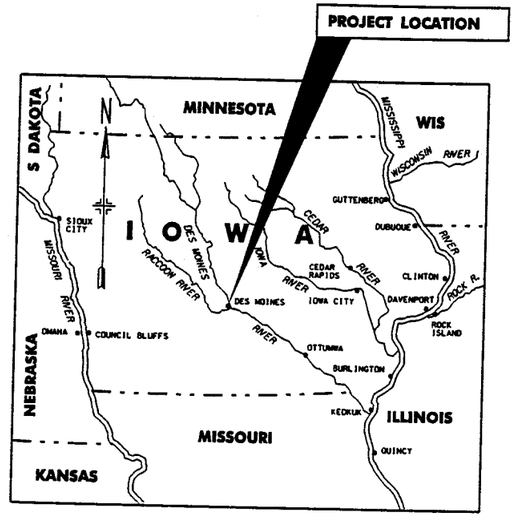

VICINITY MAP

25 0 25 50 75
SCALE IN MILES

NOT RECOMMENDED FOR CONSTRUCTION

NOTES:

1. STATIONING BASED ON LEVEE CENTERLINE LENGTHS.
2. ELEVATIONS SHOWN ARE CITY DATUM. 0.00 FEET. CITY DATUM = 773.73 FEET NGVD.
3. FOR TYPICAL SECTIONS. SEE SHEET WC6.

LEGEND:

- EXISTING STORM SEWER
- RELOCATED STORM SEWER
- EXISTING SANITARY SEWER
- RELOCATED SANITARY SEWER
- MANHOLE
- STORM SEWER INLET
- EXISTING STORM SEWER TO BE REMOVED
- EXISTING SANITARY SEWER TO BE REMOVED

200 0 200 400'
SCALE IN FEET

PLATE W2

US Army Corps of Engineers Rock Island District

Symbol	Description	Date	Approved
	Revisions		

Designed By: MJA	Date: JUNE 2002		
Drawn By: MRC	Scale: AS SHOWN		
Checked By: DRC	Project Code:		
Reviewed By: RAL	Solicitation Number:		

U.S. ARMY ENGINEER DISTRICT
CORPS OF ENGINEERS
ROCK ISLAND, ILLINOIS

DES MOINES RIVER, IOWA
DES MOINES METRO FEASIBILITY STUDY

SITE PLAN

Sheet Reference Number: WC2
Sheet 2 of 10

18-AUG-2004 14:41
e:\mvrdesign\mar3\projects\MDM08\mainutm08wc02.dgn

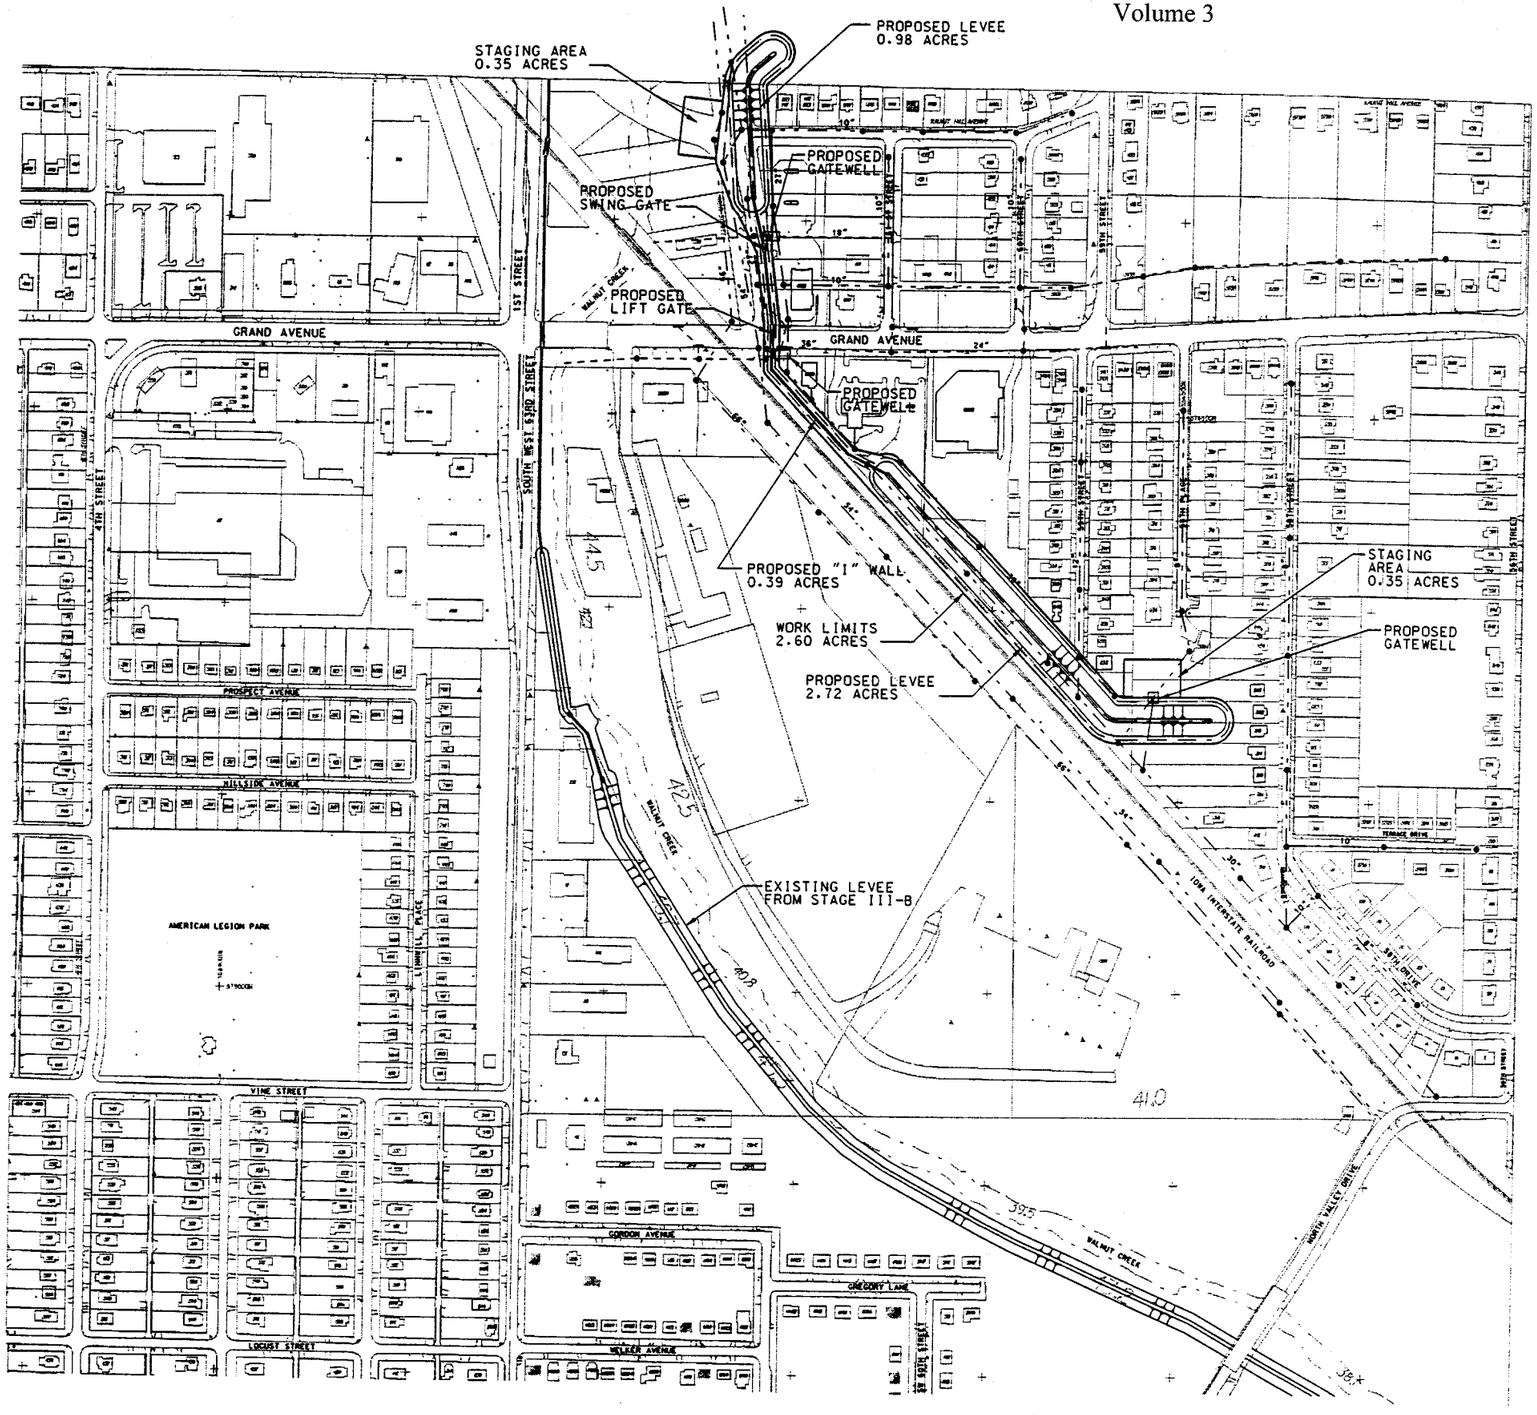

PLAN

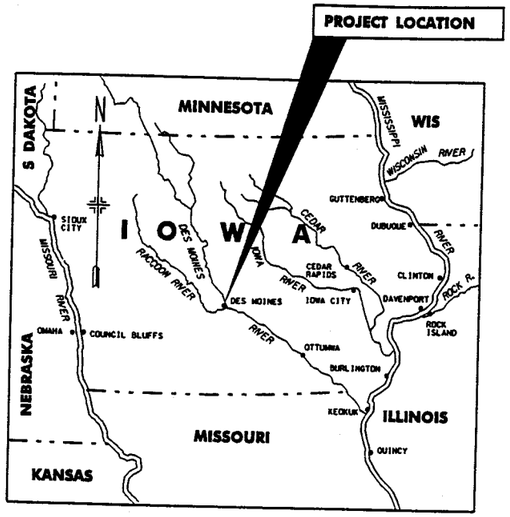

VICINITY MAP

25 0 25 50 75
SCALE IN MILES

LEGEND:

- EXISTING STORM SEWER
- EXISTING SANITARY SEWER
- RELOCATED SANITARY SEWER
- MANHOLE
- STORM SEWER INLET

200 0 200 400'
SCALE: 1"=200'

US Army Corps of Engineers
Rock Island District

Symbol	Description	Date	Approved
	Revisions		

U.S. ARMY ENGINEER DISTRICT
CORPS OF ENGINEERS
ROCK ISLAND, ILLINOIS

Designed By:	MJA	Date:	JUNE 2002
Drawn By:	MRC	Scale:	AS SHOWN
Checked By:	DRC	Project Code:	
Reviewed By:	RAL	Solicitation Number:	

DES MOINES RIVER, IOWA
DES MOINES METRO FEASIBILITY STUDY

RIGHT-OF-WAY REQUIREMENTS

Sheet Reference Number:
WC3
Sheet 3 of 10

PLATE W3

18-AUG-2004 14:49
d:\mvr\designmaster5\projects\DMMS\mstr\dm08swc03.dgn

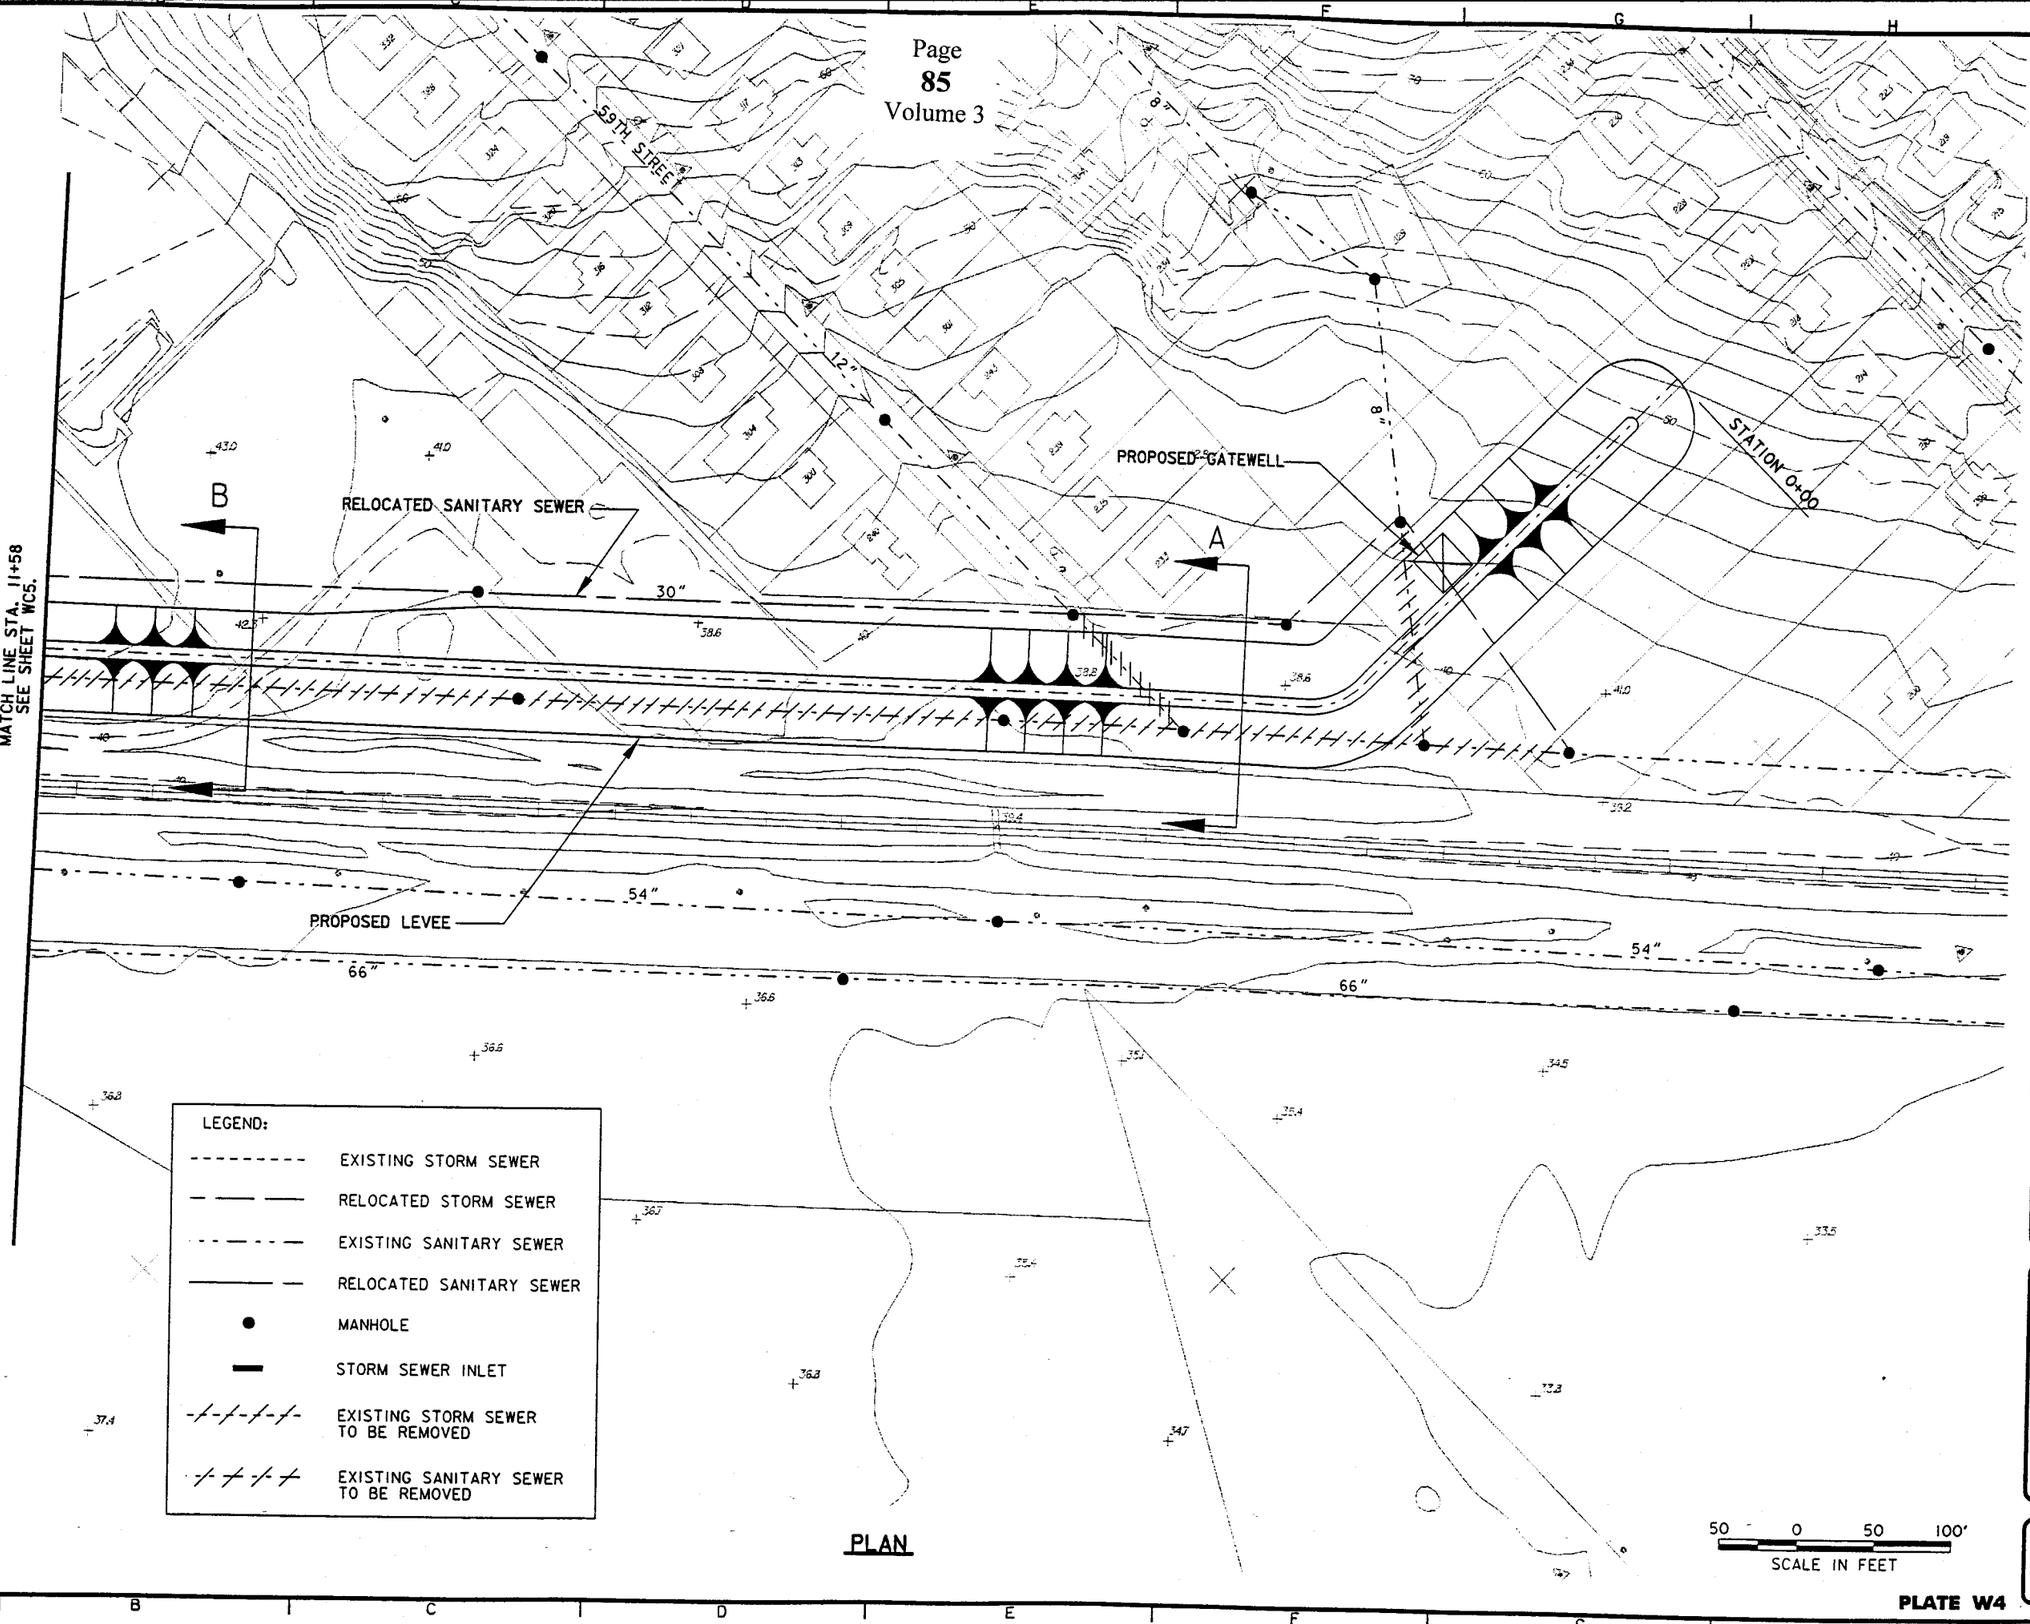

PLAN

50 0 50 100'
SCALE IN FEET

US Army Corps of Engineers
Rock Island District

Symbol	Description	Date	Approved
	Revisions		

Designed By: MJA	Dates: JUNE 2002		
Drawn By: MRC	Scale: AS SHOWN		
Checked By: DRC	Project Code:		
Reviewed By: RAL	Solicitation Number:		

U.S. ARMY ENGINEER DISTRICT
CORPS OF ENGINEERS
ROCK ISLAND, ILLINOIS

DES MOINES RIVER
DES MOINES METRO FEASIBILITY STUDY, IOWA

WALNUT CREEK SITE PLAN II

Sheet Reference Number: **WC4**
Sheet 4 of 10

PLATE W4

18-AUG-2004 14:51
s:\mvr\design\mar5\projects\DMDS\eng\mjm\dmd8wc04.dgn

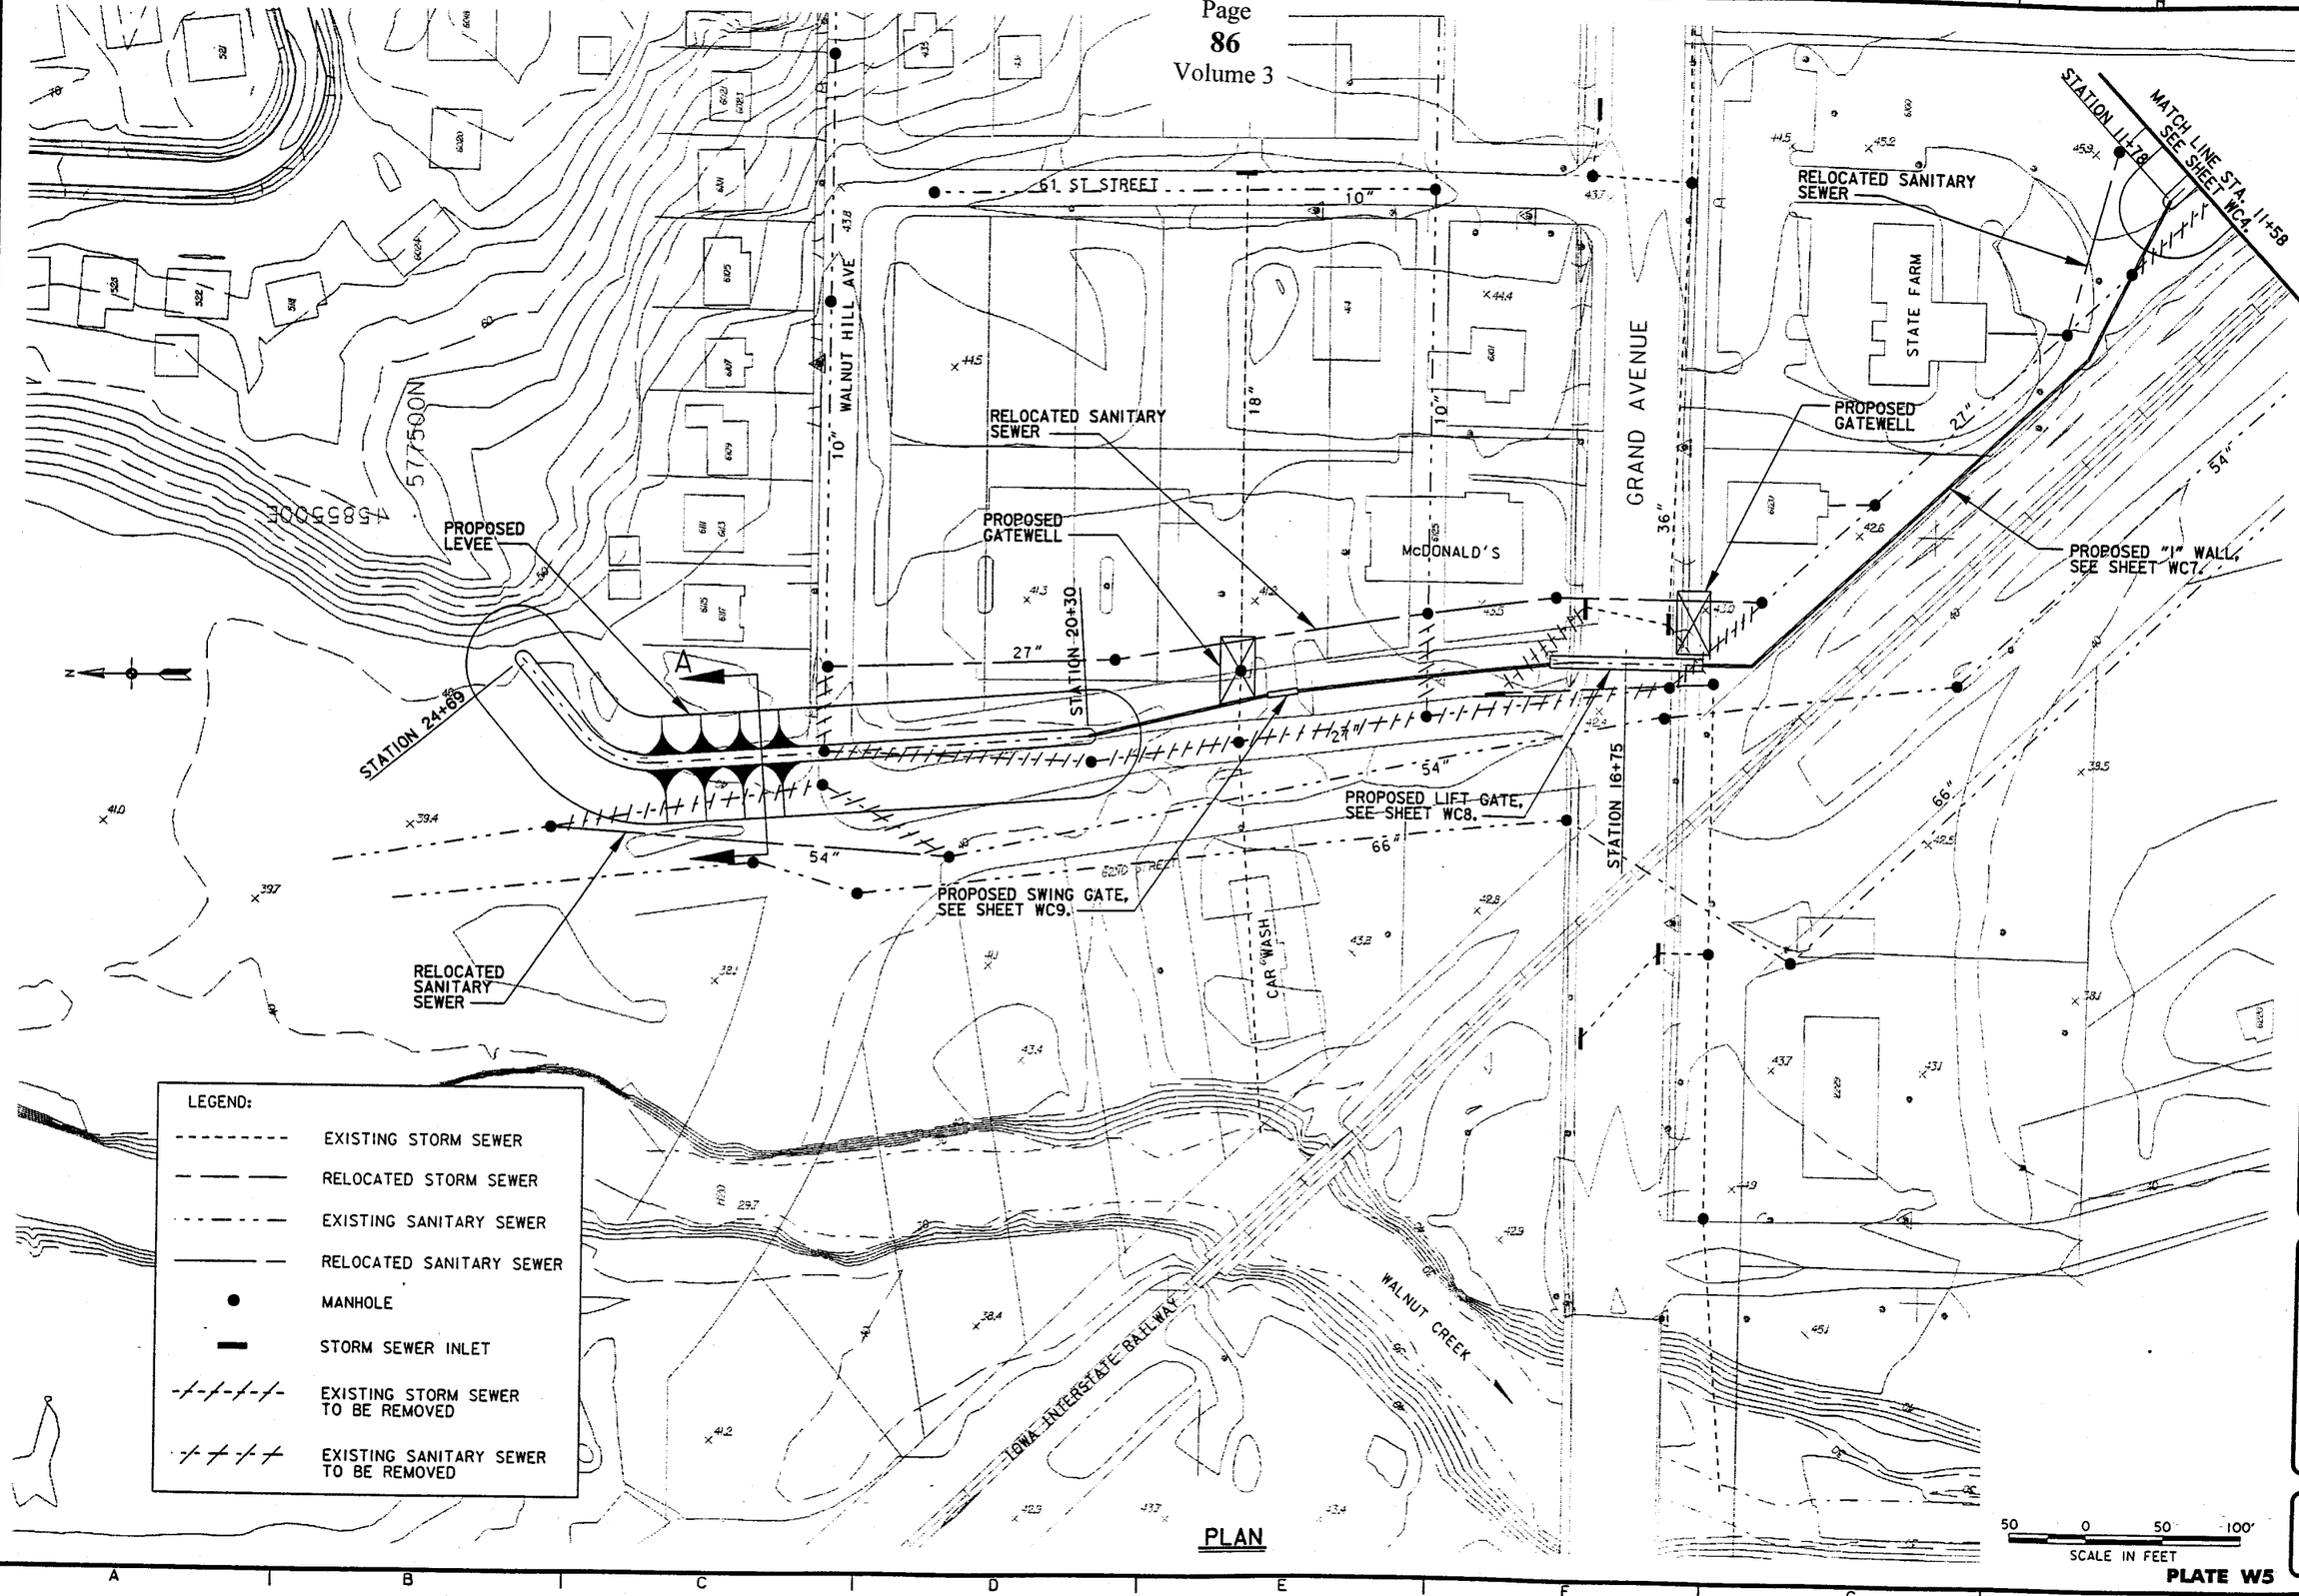

PLAN

US Army Corps of Engineers
Rock Island District

Symbol	Description Revisions	Date	Approved

Designed By: MJA	Dates: JUNE 2002		
Drawn By: MRC	Scale: AS SHOWN		
Checked By: DRC	Project Code:		
Reviewed By: RAL	Solicitation Number:		

U.S. ARMY ENGINEER DISTRICT
CORPS OF ENGINEERS
ROCK ISLAND, ILLINOIS

DES MOINES RIVER, IOWA
DES MOINES METRO FEASIBILITY STUDY

WALNUT CREEK SITE PLAN 1

Sheet Reference Number:
WC5
Sheet 5 of 10

PLATE W5

18-AUG-2004 15:39
e:\mvrdesign\ar5\projects\40408\walnut\dgn\08wc05.dgn

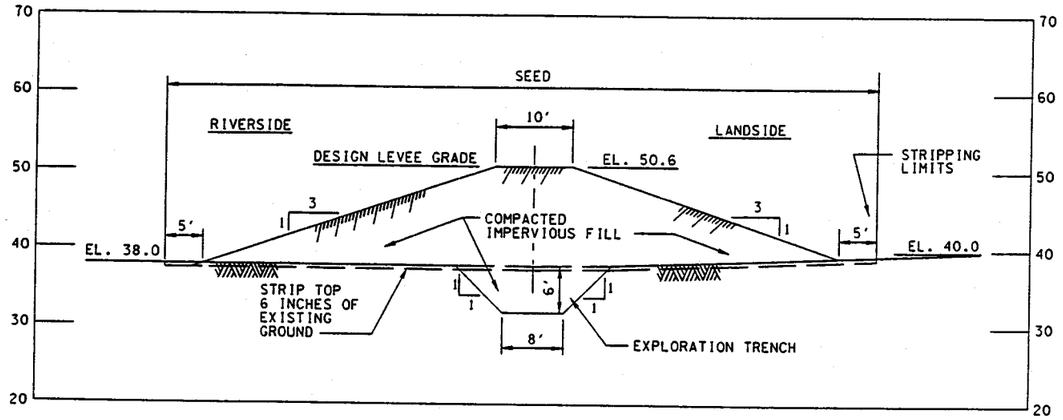

SECTION A STATION 0+00 - 9+30; STATION 20+30 - 24+69

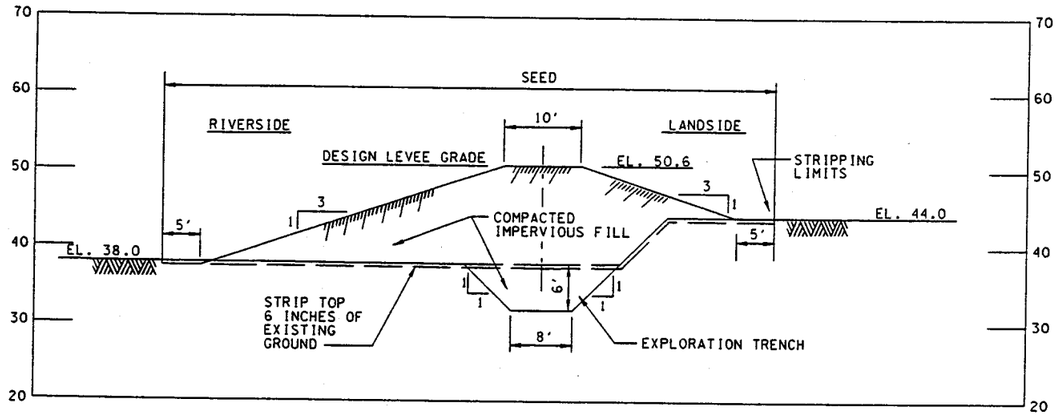

SECTION B STATION 9+30 - 11+78

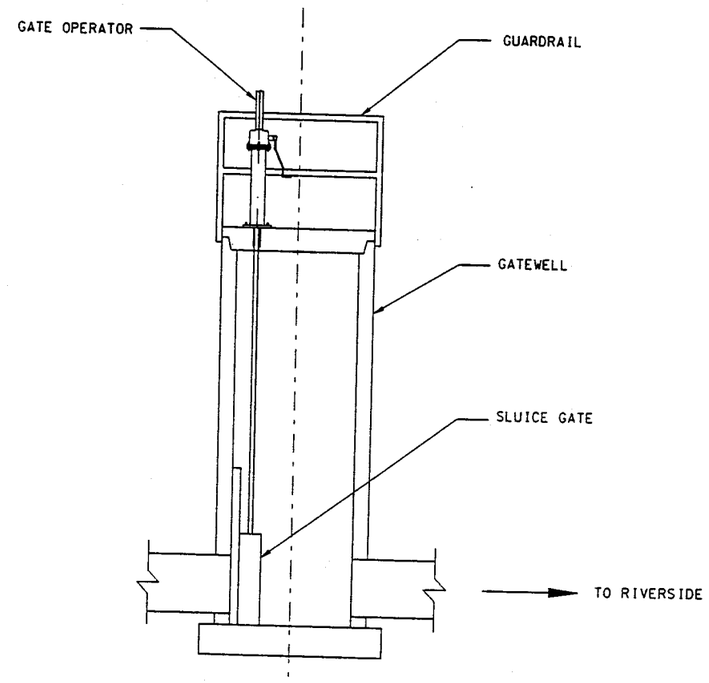

TYPICAL GATEWELL

NOT TO SCALE

10' 0 10'
SCALE IN FEET

US Army Corps of Engineers
Rock Island District

Symbol	Description	Date	Approved
	Revisions		

Designed By: MJA	Drawn By: MRC	Checked By: DRC	Reviewed By: RAL
Date: JUNE 2002	Scale: AS SHOWN	Project Code:	Solicitation Number:

U.S. ARMY ENGINEER DISTRICT
CORPS OF ENGINEERS
ROCK ISLAND, ILLINOIS

DES MOINES RIVER, IOWA
DES MOINES METRO FEASIBILITY STUDY

TYPICAL SECTIONS

Sheet Reference Number: **WC6**
Sheet 6 of 10

PLATE W6

18-AUG-2004 15:25
e:\mvr\design\mars9\projects\040808\minutes\m08wc06.dgn

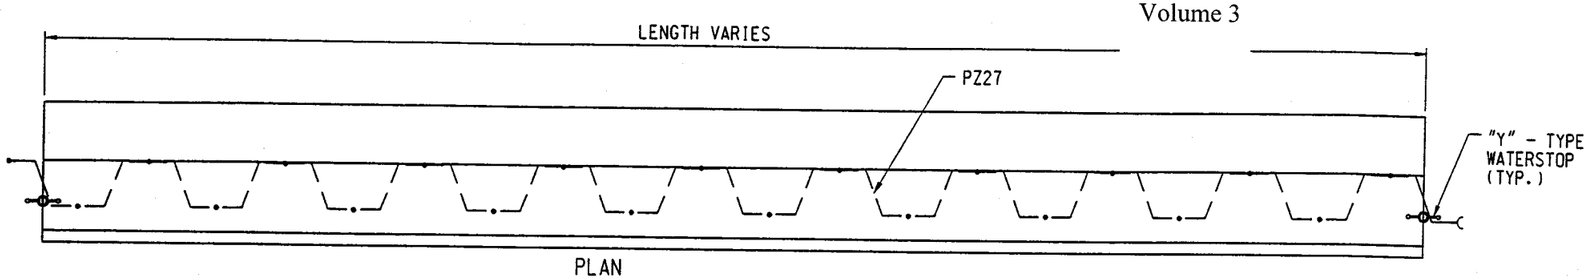

PLAN

I-WALL MONOLITHS PZ27

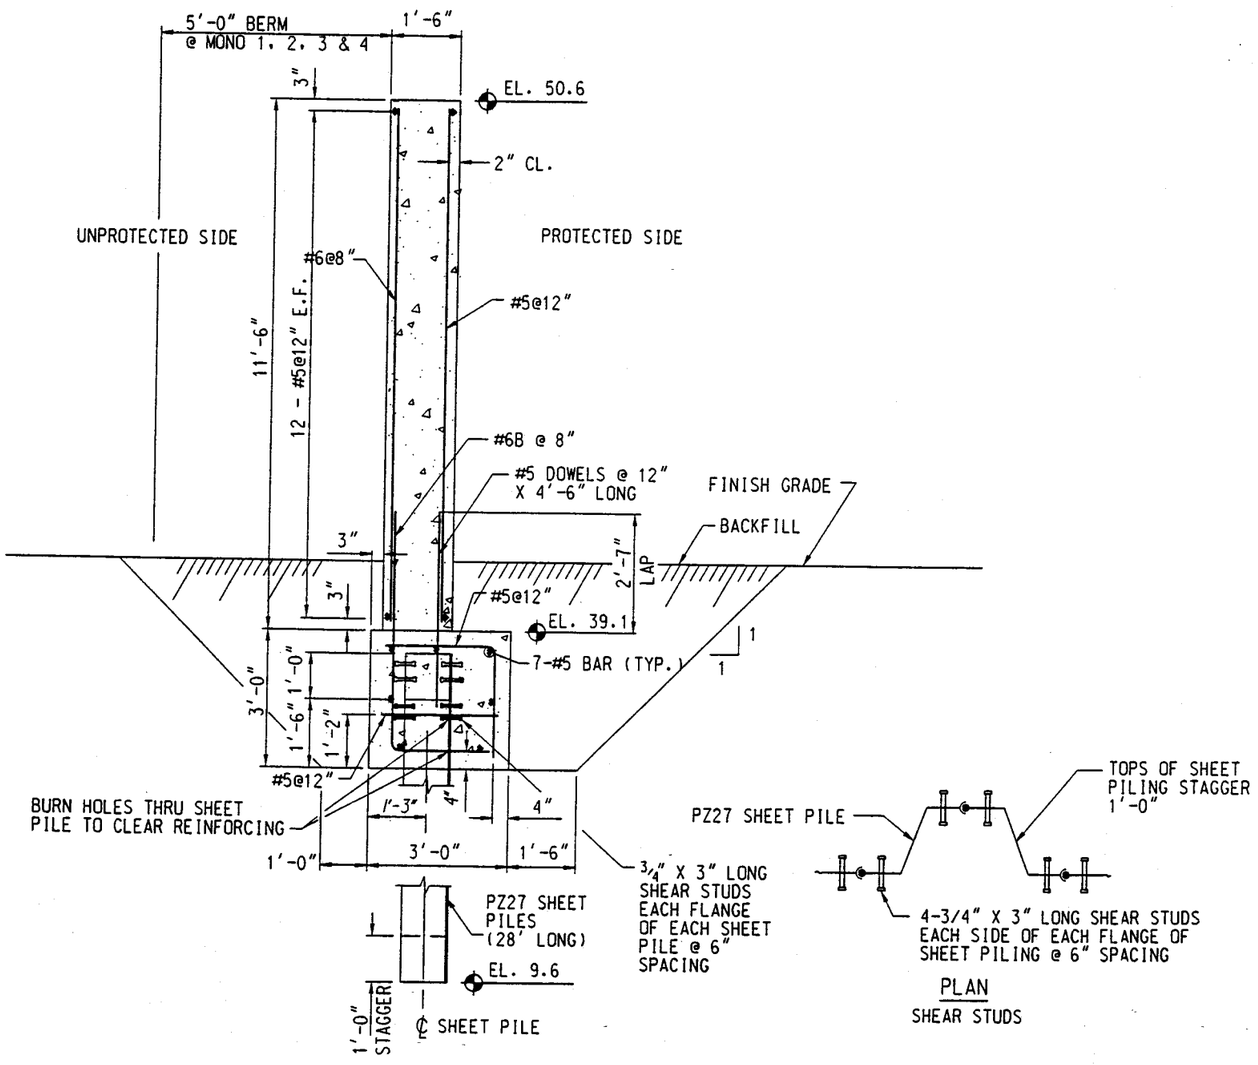

PLAN

SHEAR STUDS

NOTES:

1. ALL SHEET PILING IS PZ27.
2. 1/2" PREFORMED EXPANSION JOINT FILLER WILL BE PLACED BETWEEN ALL MONOLITHS.
3. ALL CORNERS 90° AND SHARPER SHALL BE CHAMFERED 3/4".
4. FOR LOCATION. SEE WC5.

1' 0 1' 2

SCALE: 1/2" = 1'-0".

US Army Corps of Engineers Rock Island District

Symbol	Description Revisions	Date	Approved

Designed By: MJA	Date: JUNE 2002		
Drawn By: MRC	Scale: AS SHOWN		
Checked By: DRC	Project Code:		
Reviewed By: RAL	Solicitation Number:		

U.S. ARMY ENGINEER DISTRICT CORPS OF ENGINEERS ROCK ISLAND, ILLINOIS

DES MOINES RIVER, IOWA
DES MOINES METRO FEASIBILITY STUDY

I-WALL DETAILS AND CORNERS

Sheet Reference Number: **WC7**
Sheet 7 of 10

PLATE W7

18-AUG-2004 15:26
d:\mrrobe1\gm\ar350projects\40\d0\e01\mu1\sd00\wc07.dgn

LIFT GATE CLOSURE STRUCTURE

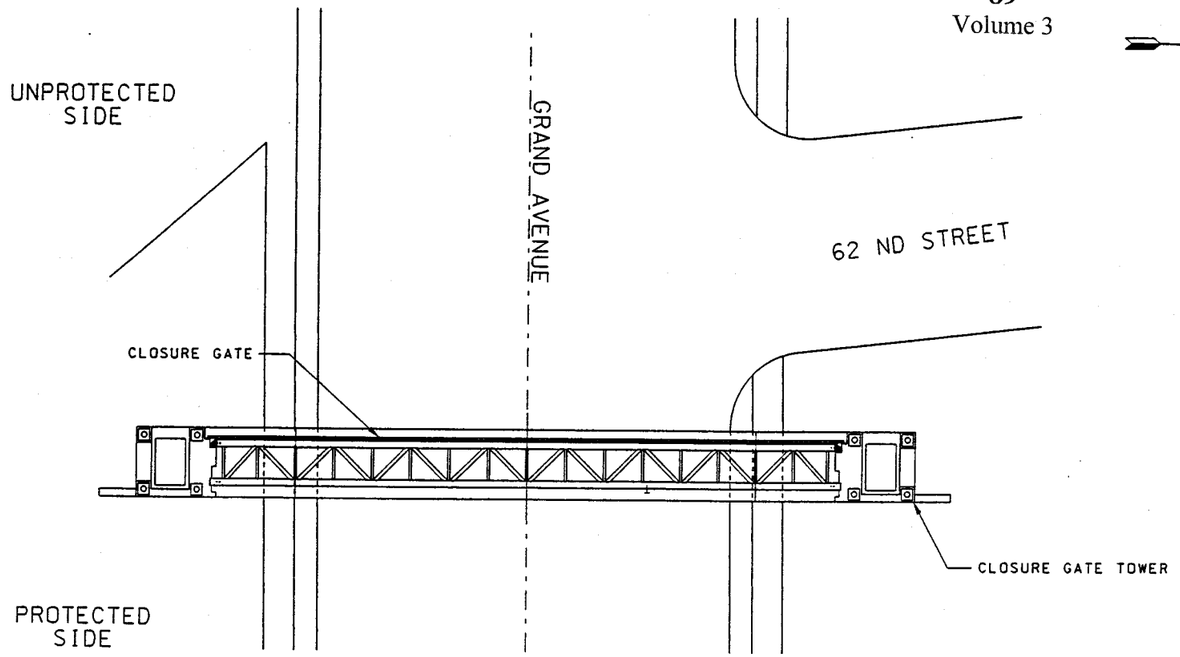

PLAN

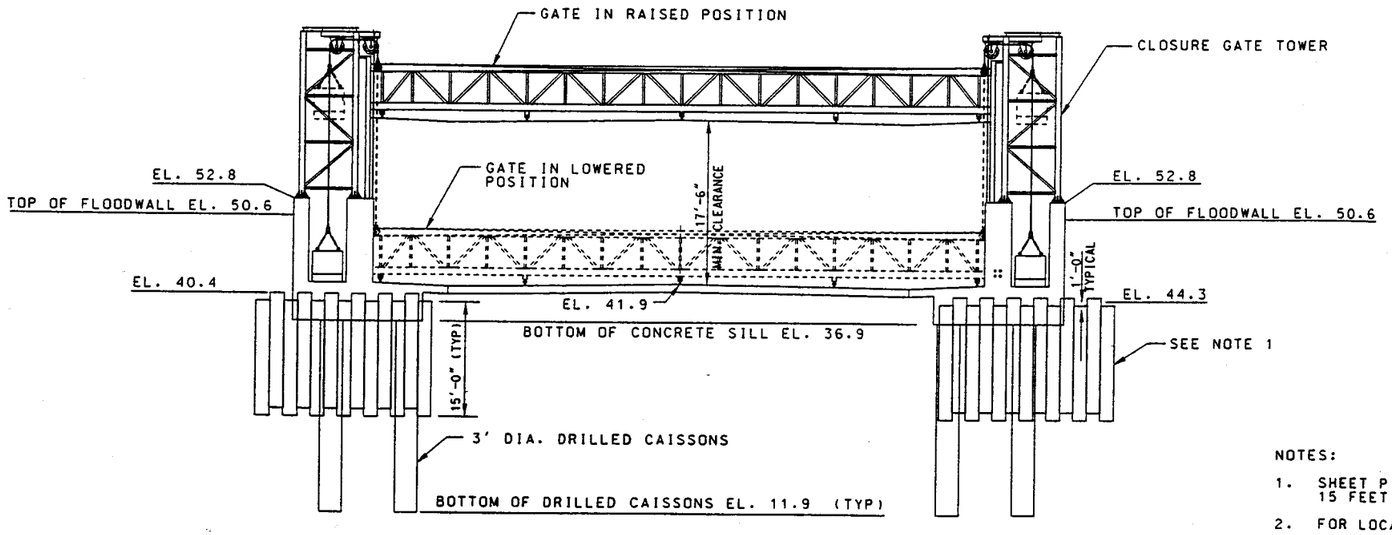

PROFILE

NOTES:

1. SHEET PILING UNDER CLOSURE GATE TOWER SHAL BE SZ-22, 15 FEET LONG STAGGERED IN ELEVATION AS SHOWN.
2. FOR LOCATION. SEE WC5.

0 10 20
Scale in Feet

PLATE W8

US Army Corps of Engineers Rock Island District

Symbol	Description	Date	Approved
	Revisions		

Designed By: MJA	Date: JUNE 2002		
Drawn By: MRC	Scale: AS SHOWN		
Checked By: DRC	Project Code:		
Reviewed By: RAL	Solicitation Number:		

U.S. ARMY ENGINEER DISTRICT
CORPS OF ENGINEERS
ROCK ISLAND, ILLINOIS

DES MOINES RIVER, IOWA
DES MOINES METRO FEASIBILITY STUDY

GRAND AVENUE CLOSURE GATE PLAN AND PROFILE

Sheet Reference Number:
WC8
Sheet 8 of 10

18-AUG-2004 15:27
e:\mvr\designmar5\projects\DMOS\mstn\sheets\DMOSwc08.dgn

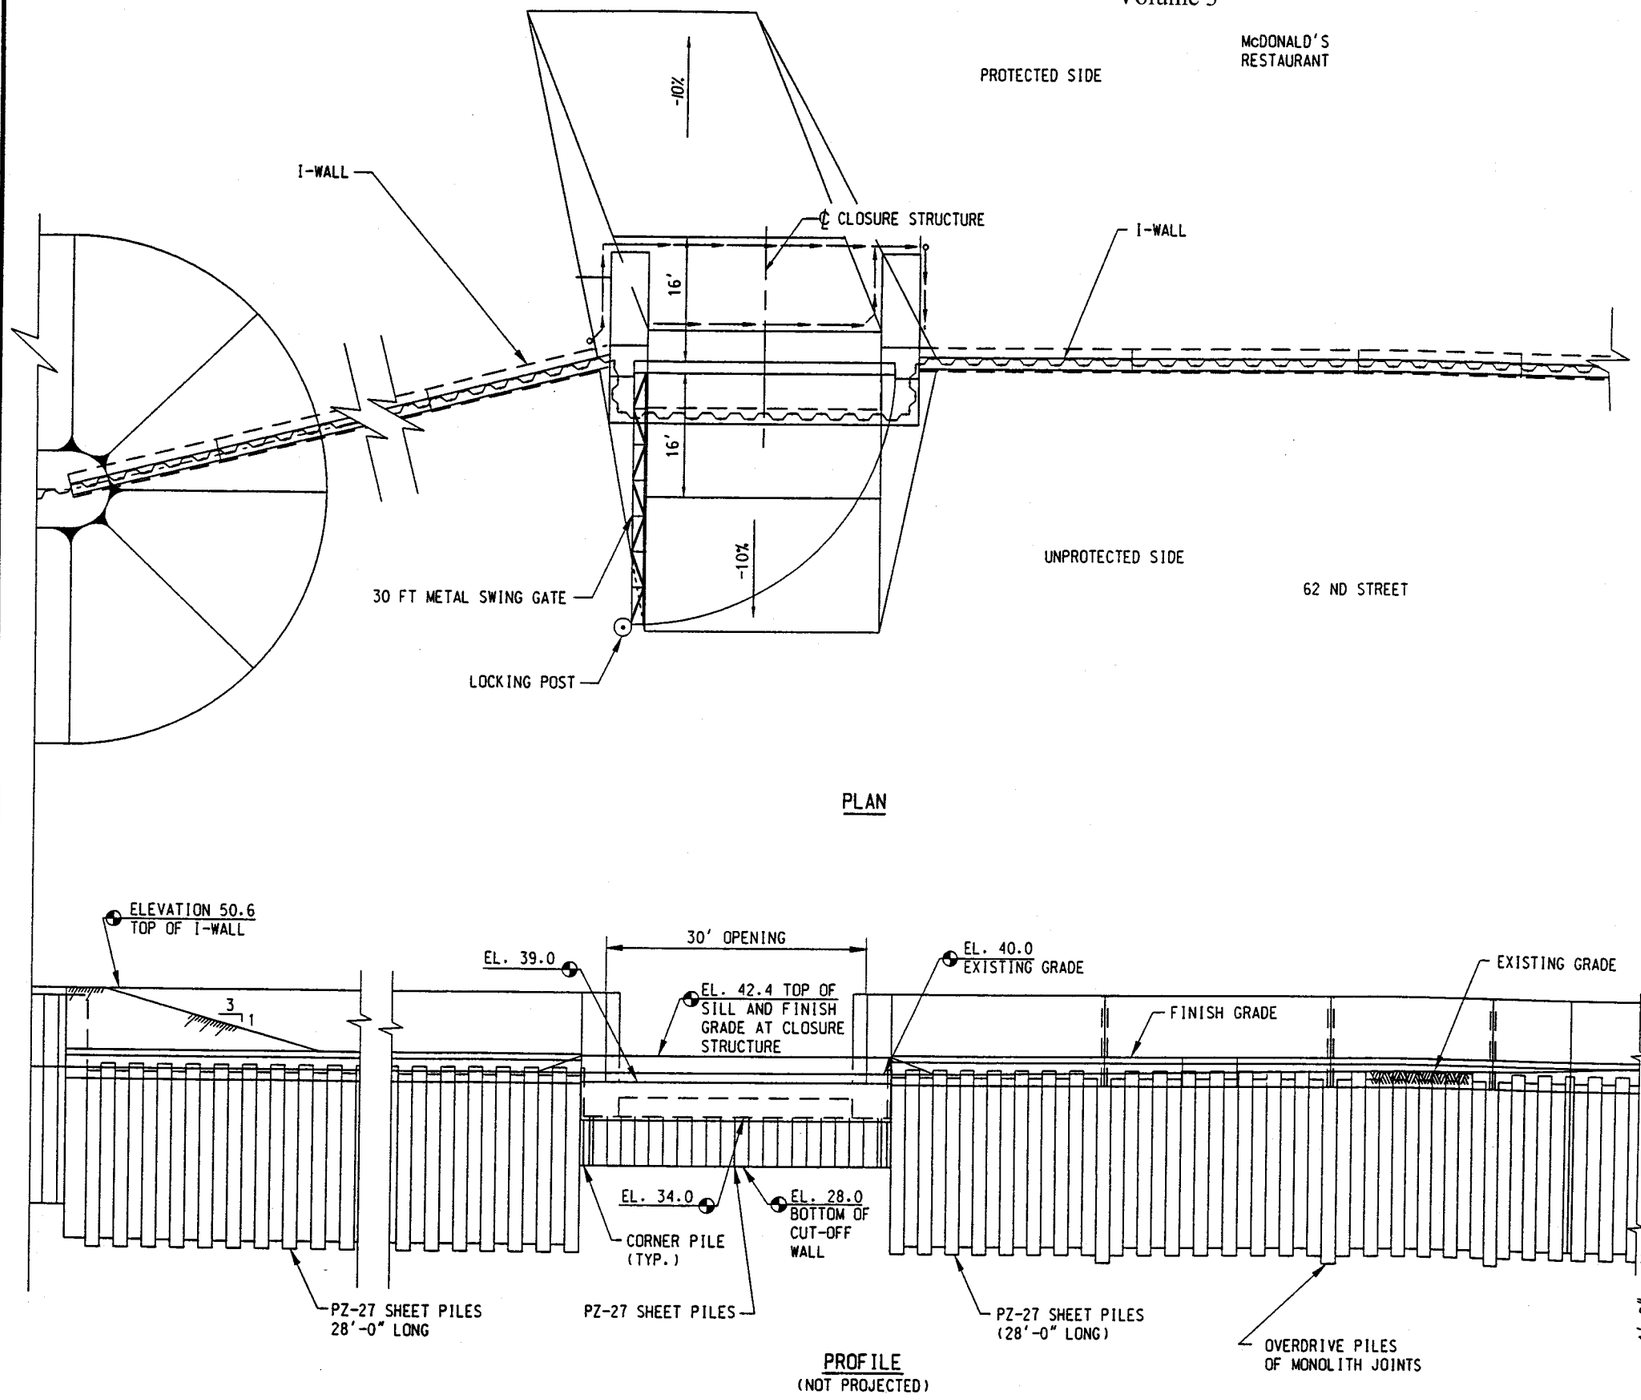

PLAN

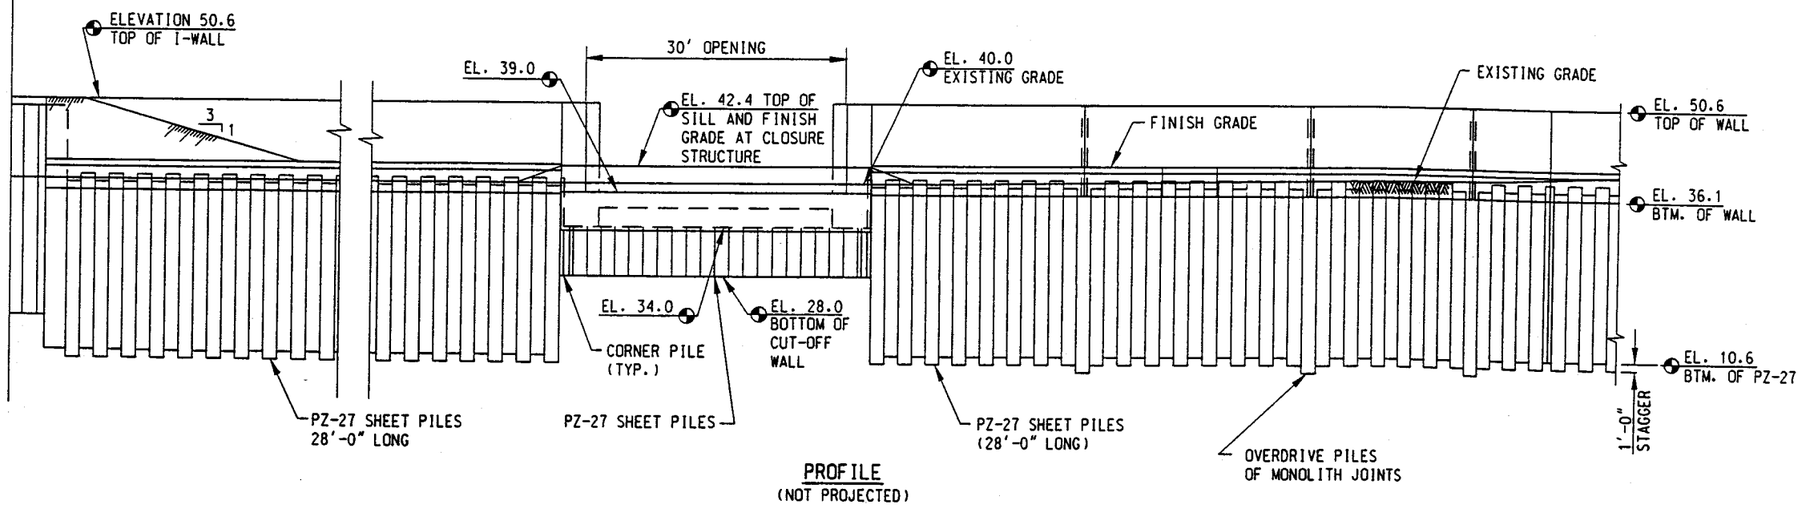

PROFILE
(NOT PROJECTED)

SWING GATE CLOSURE STRUCTURE

NOTES:

1. CONCRETE SHALL HAVE A MINIMUM COMPRESSIVE STRENGTH OF 4000 PSI IN 28 DAYS.

2. ALL REINFORCEMENT BARS SHALL CONFORM TO ASTM A615 GRADE 60.

3. ALL EXPOSED CORNERS 90° OR SHARPER SHALL BE CHAMFERED $^{3}/_{4}$".

4. FOR LOCATION SEE WC5.

10 0 10 20
SCALE IN FEET

US Army Corps of Engineers
Rock Island District

Revisions: Symbol | Description | Date | Approved

Designed By: MJA | Drawn By: MRC | Checked By: DRC | Reviewed By: RAL
Date: JUNE 2002 | Scale: AS SHOWN | Project Code: | Solicitation Number:

U.S. ARMY ENGINEER DISTRICT
CORPS OF ENGINEERS
ROCK ISLAND, ILLINOIS

DES MOINES RIVER, IOWA
DES MOINES METRO FEASIBILITY STUDY

MC DONALD'S CLOSURE GATE PLAN AND PROFILE

Sheet Reference Number: **WC9**
Sheet 9 of 10

PLATE W9

18-AUG-2004 15:28
$envrdesign$ar$projects$DMDB$mainuts$dm08wc09.dgn

61 ST STREET
WALNUT HILL AVE
GRAND AVENUE
STATE FARM
McDONALD'S
RELOCATED SANITARY SEWER
PROPOSED GATEWELL
PROPOSED LEVEE
PROPOSED "L" WALL
PROPOSED LIFT GATE
PROPOSED SWING GATE
STATION 24+69
STATION 20+30
STATION 16+75
STATION 11+78
MATCH LINE STA. 11+58 SEE SHEET WC4
POTENTIAL WETLAND AREA
APPROXIMATE WETLAND BOUNDARY
SAND STREET
CAR WASH
IOWA INTERSTATE RAILWAY
WALNUT CREEK
10"
18"
27"
36"
54"
66"
575000N
4585500E

LEGEND:
- EXISTING STORM SEWER
- RELOCATED STORM SEWER
- EXISTING SANITARY SEWER
- RELOCATED SANITARY SEWER
- MANHOLE
- STORM SEWER INLET
- EXISTING STORM SEWER TO BE REMOVED
- EXISTING SANITARY SEWER TO BE REMOVED
- WETLANDS AREA

PLAN

50 0 50 100'
SCALE IN FEET

PLATE W10

US Army Corps of Engineers Rock Island District

Revisions: Symbol | Description | Date | Approved

Designed By: MJA | Date: JUNE 2002
Drawn By: MRC | Scale: AS SHOWN
Checked By: DRC | Project Code:
Reviewed By: RAL | Solicitation Number:

U.S. ARMY ENGINEER DISTRICT
CORPS OF ENGINEERS
ROCK ISLAND, ILLINOIS

DES MOINES RIVER, IOWA
DES MOINES METRO FEASIBILITY STUDY

WALNUT CREEK WETLAND DELINEATION

Sheet Reference Number: WC10
Sheet 10 of 10

18-AUG-2004 15:30
e:\mvrdes\gm\ar5\projects\DM08\wc\walnut\dm08wc10.dgn

DES MOINES AND RACCOON RIVERS
DES MOINES, IOWA
FEASIBILITY STUDY

FOURMILE CREEK

PLATE F1

US Army Corps of Engineers
Rock Island District

THIS PROJECT WAS DESIGNED BY THE ROCK ISLAND DISTRICT OF THE U.S. ARMY CORPS OF ENGINEERS. THE INITIALS OR SIGNATURES AND REGISTRATION NUMBERS OF THE PROFESSIONAL ENGINEERS ASSIGNED TO THIS PROJECT DOCUMENTS WITHIN THE SCOPE OF THEIR EMPLOYMENT AS REQUIRED BY ENGINEERING REGULATIONS. THESE DOCUMENTS WERE PREPARED UNDER MY RESPONSIBLE SUPERVISION AND ARE OFFICIAL RECOMMENDATION AND APPROVAL OF ALL DRAWINGS IN THIS SET AS INDICATED ON EACH INDIVIDUAL TITLE BLOCK.

Symbol	Description	Date	Appr.
	Revisions		

Reviewed by:
Chief, Design Branch — Date
Chief, Engineering Division — Date
Approved by:
Chief, Hydrology Branch — Date
Chief, Geotechnical Branch — Date
Col. - Corps of Engineers — Date

U.S. ARMY ENGINEER DISTRICT
CORPS OF ENGINEERS
ROCK ISLAND, ILLINOIS

Designed By:	RAL	Date:	28 MAY 02
Drawn By:	DMP	Scale:	AS SHOWN
Checked By:	DRC	Project Code:	DM08
Reviewed By:	DWH	Solicitation Number:	DACW25-XX-R-XXXX

FOUR MILE CREEK,
DES MOINES, IOWA.
FEASIBILITY STUDY

COVER SHEET

Sheet Reference Number:
FMC1
Sheet 1 of 11

29-SEP-2004 09:33
$$mvrdesign$user5$projects$DM08$Fourmile$Fourmile$FourMileCreek$dm08fmc1.dgn

NOT RECOMMENDED FOR CONSTRUCTION

PROJECT LOCATION

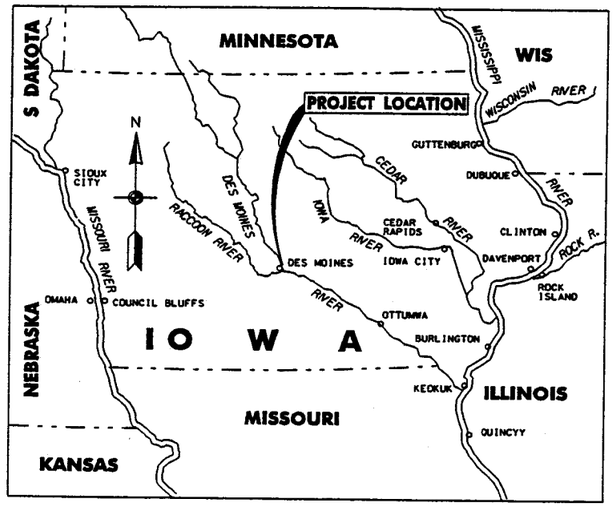

VICINITY MAP

25 0 25 50 75
SCALE IN MILES

EVALUATED LEVEE ALTERNATIVES:
ALIGNMENTS: LB2, LB4, RB3, RB4,
RB5, AND RB6

INDEX OF DRAWINGS		
SHEET REFERENCE NUMBER	SHEET NUMBER	TITLE OF DRAWINGS
FMC 1	1	COVER SHEET
FMC 2	2	INDEX AND SITE PLAN
FMC 3	3	ALTERNATIVE LEVEE ALIGNMENTS 1
FMC 4	4	ALTERNATIVE LEVEE ALIGNMENTS 2
FMC 5	5	ALTERNATICE LEVEE ALIGHMENTS 3
FMC 6	6	ALTERNATIVE LEVEE ALIGNMENTS 4
FMC 11	7	TYPICAL SECTIONS

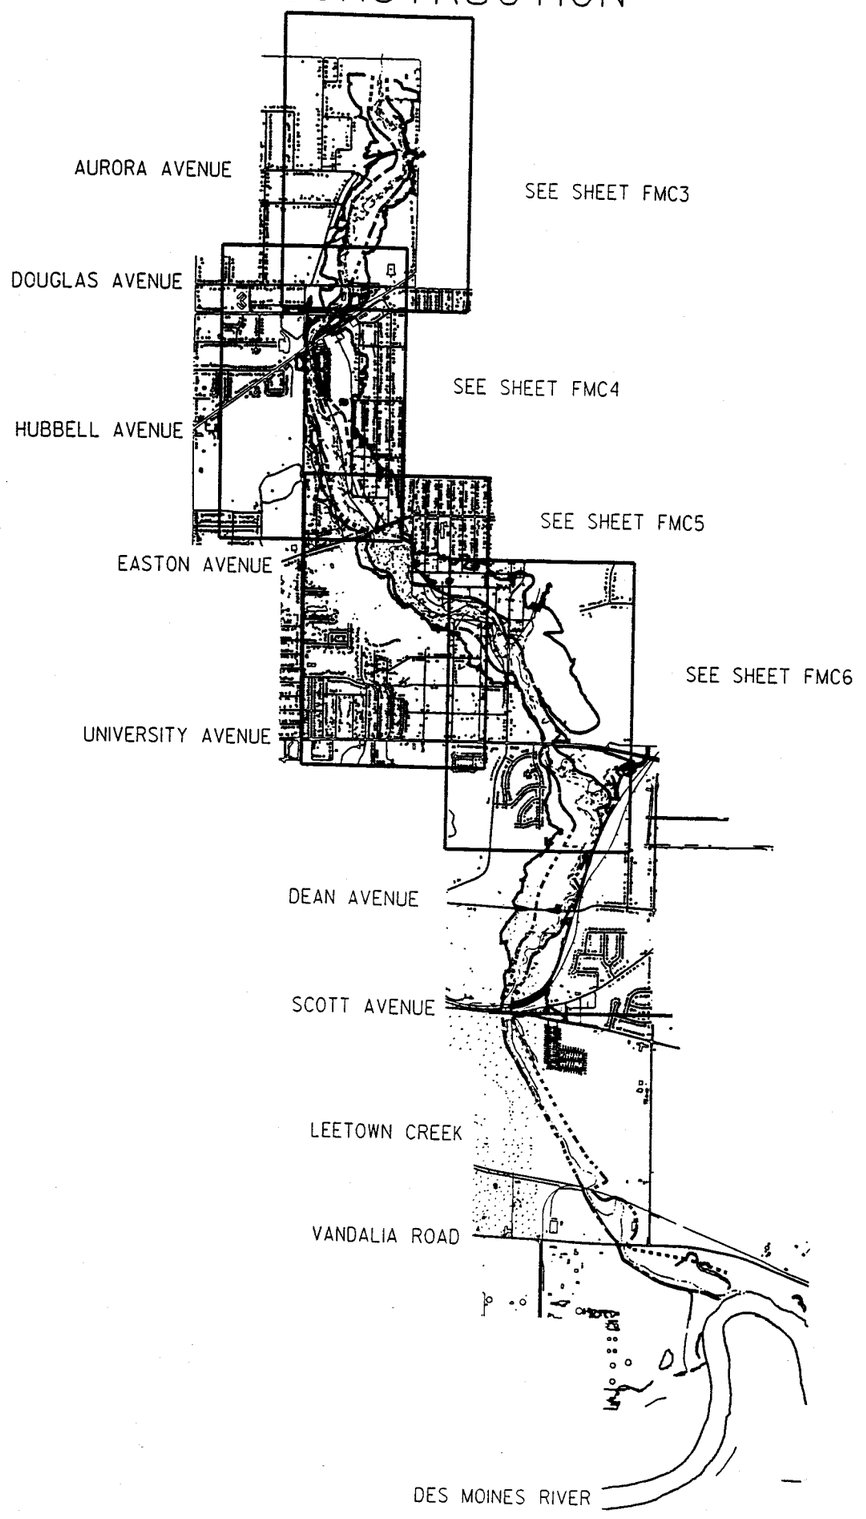

US Army Corps of Engineers
Rock Island District

Symbol	Description	Date	Approved
	Revisions		

Designed By: RAL	Date: 28 MAY 02		
Drawn By: DWP	Scale: AS SHOWN		
Checked By: DRC	Project Code: DM08		
Reviewed By: DWH	Solicitation Number: DACW25-XX-B-XXXX		

U.S. ARMY ENGINEER DISTRICT
CORPS OF ENGINEERS
ROCK ISLAND, ILLINOIS

FOUR MILE CREEK,
DES MOINES, IOWA,
FEASIBILITY STUDY

INDEX AND SITE PLAN

Sheet Reference Number:
FMC2
Sheet 2 of 11

PLATE F2

18-AUG-2004 10:24
e:\mvr\design\eur\$projects\DM08\FourMile\FourMileCreek\dm08fmc2.dgn

LEGEND:

LEVEE ALIGNMENT

FLOODWAY

100 YEAR FLOOD PLAIN

N

200 0 200 400'

SCALE IN FEET

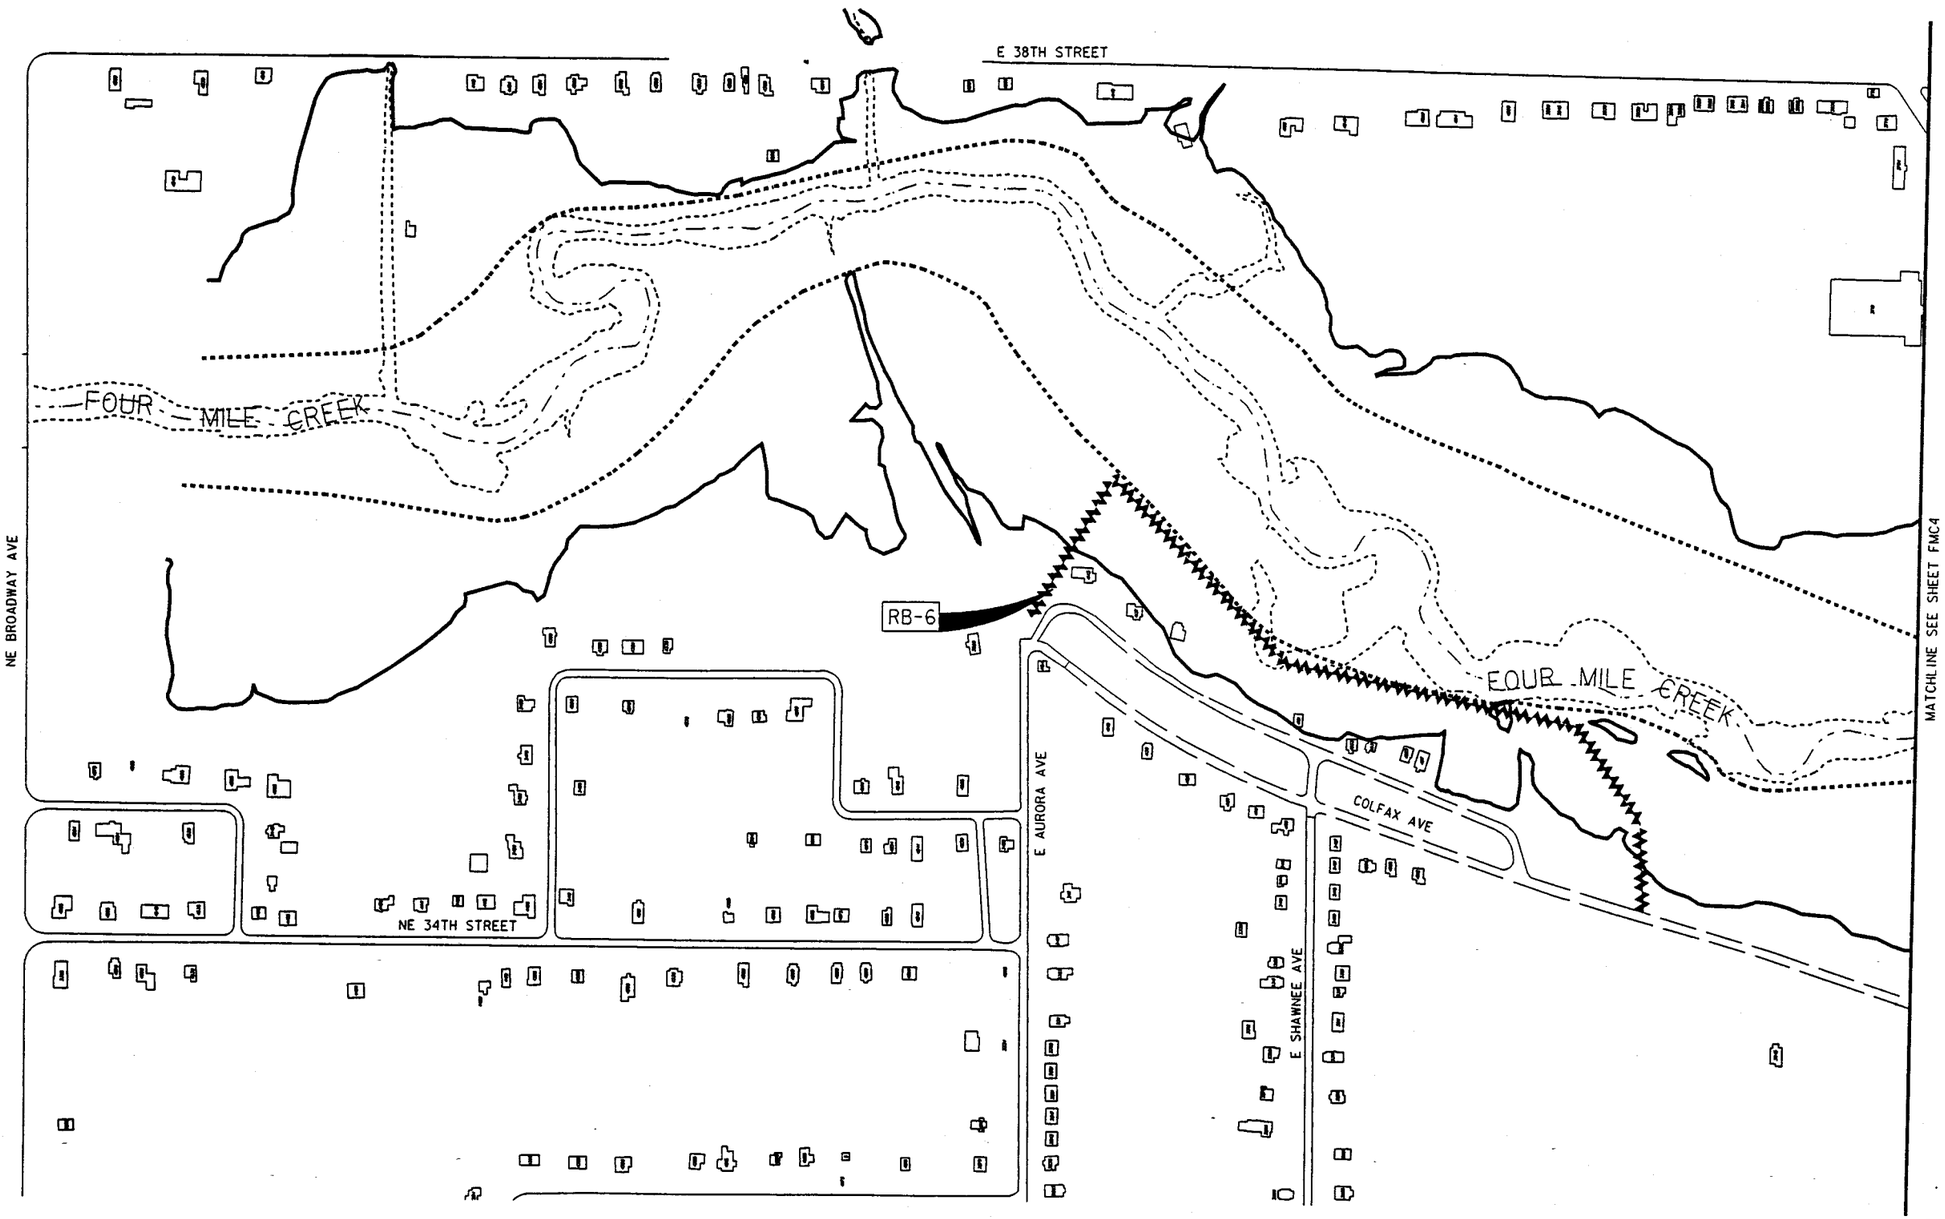

US Army Corps of Engineers Rock Island District

Revisions

Symbol	Description	Date	Approved

U.S. ARMY ENGINEER DISTRICT
CORPS OF ENGINEERS
ROCK ISLAND, ILLINOIS

Designed By: RAL	Date: 28 MAY 02
Drawn By: DWP	Scale: AS SHOWN
Checked By: DRC	Project Code: DM08
Reviewed By: DWH	Solicitation Number: DACW25-XX-B-XXXX

FOUR MILE CREEK,
DES MOINES, IOWA.
FEASIBILITY STUDY

ALTERNATIVE LEVEE ALIGNMENTS 1

Sheet Reference Number:
FMC3
Sheet 3 of 11

PLATE F3

18-AUG-2004 10:36
e:\mmr\dgn\aug-25pro\projects\80308\fourmile\fourmilleCreek\dm08FMC3.dgn

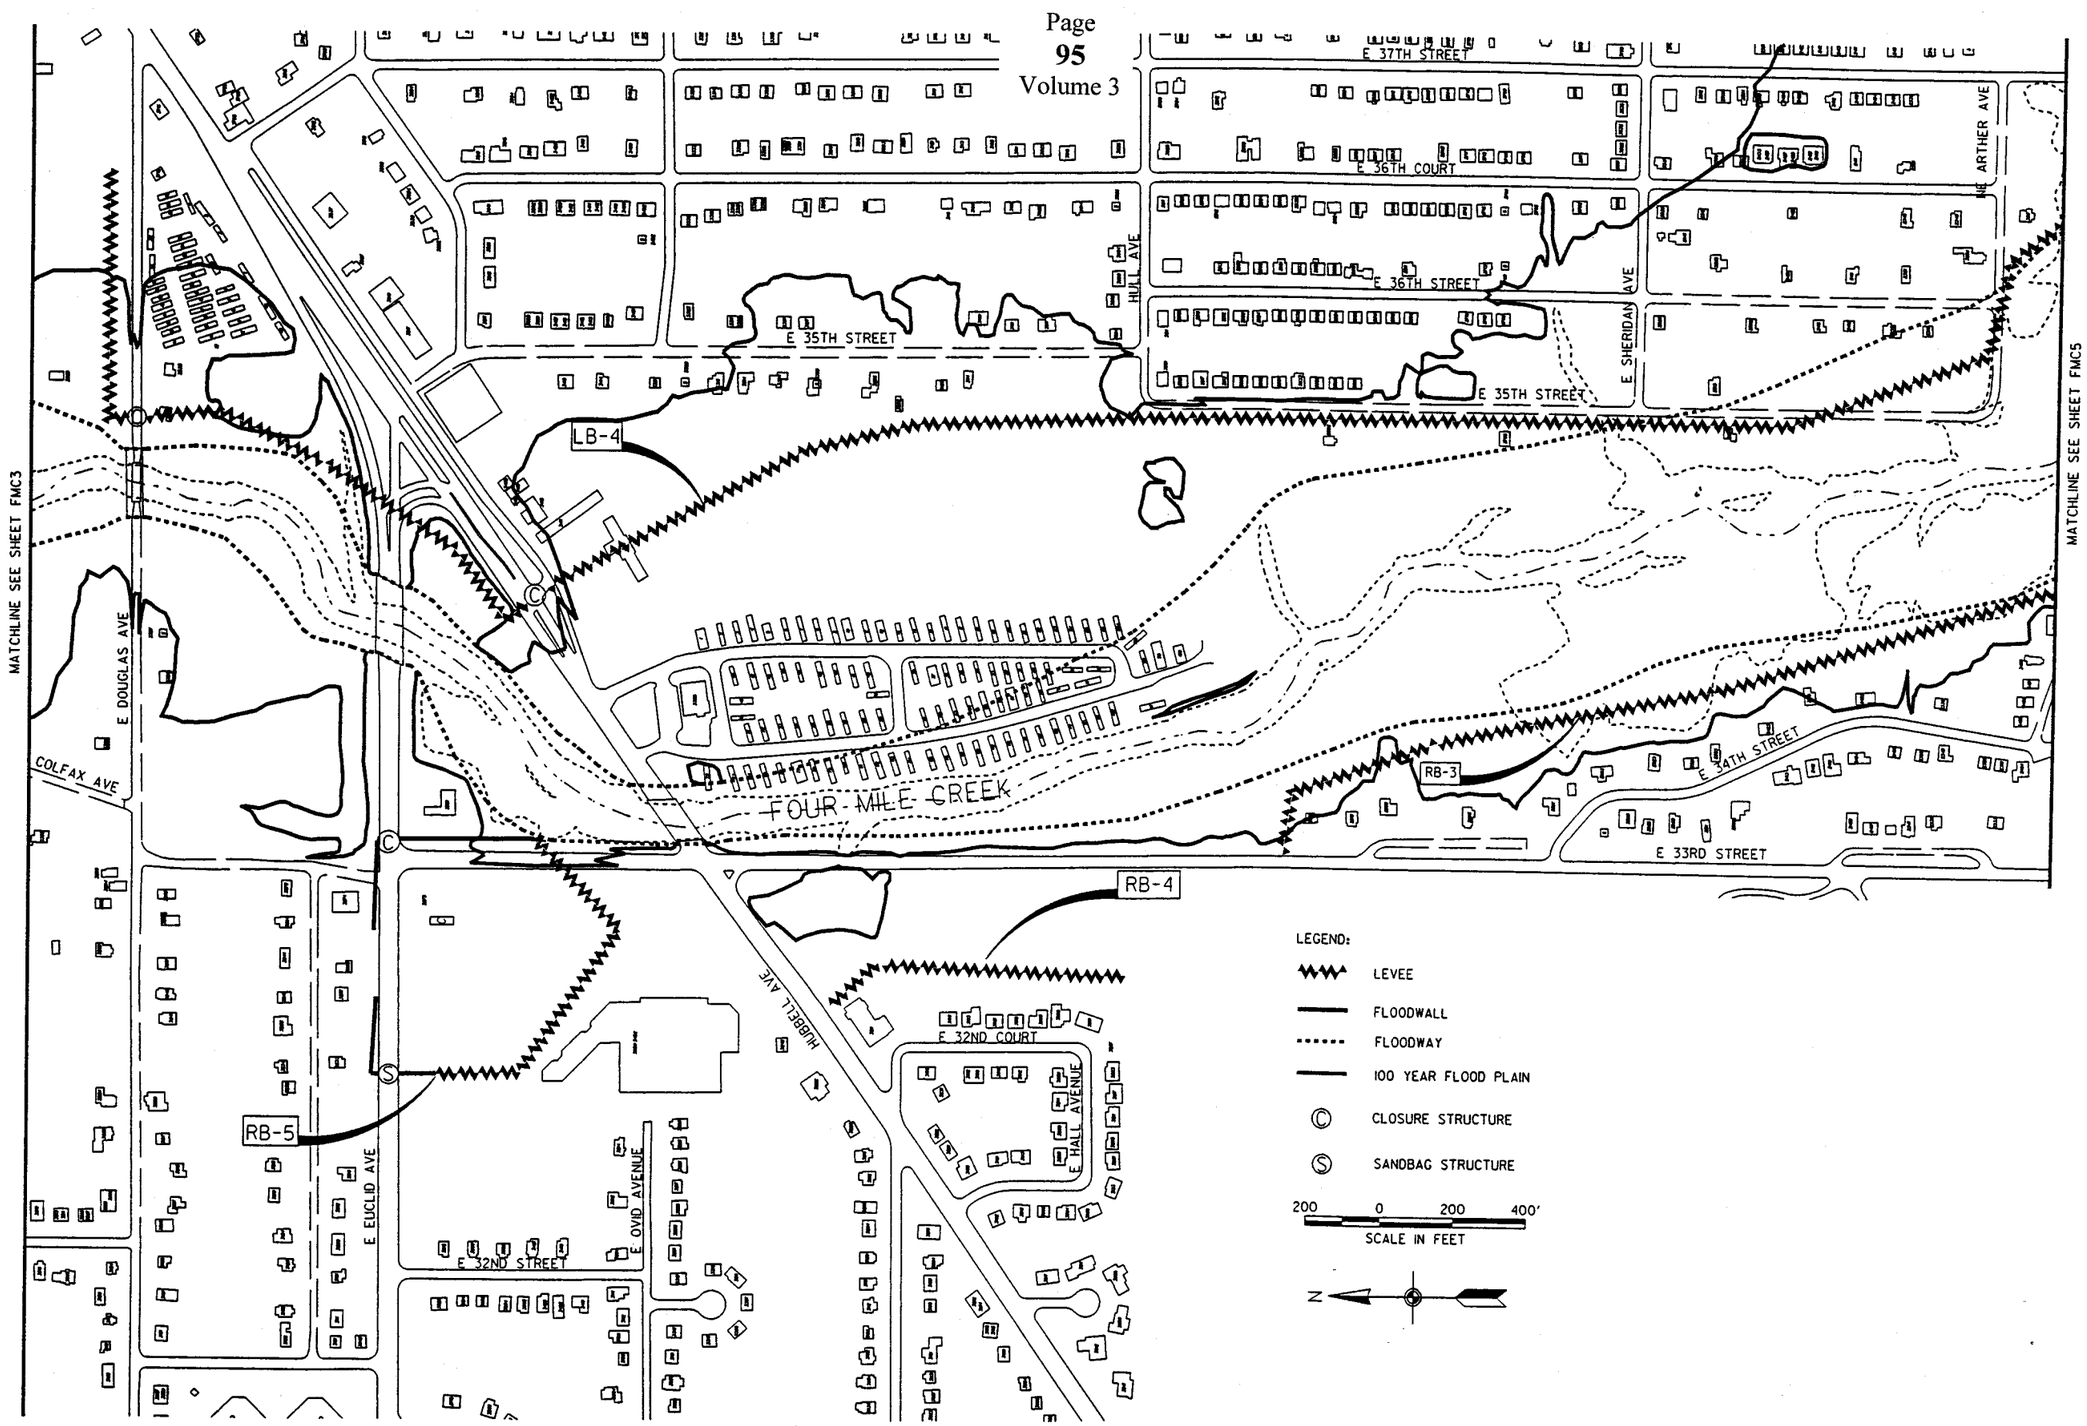

US Army Corps of Engineers
Rock Island District

Description	Date	Approved
Revisions		
Symbol		

Designed By: RAL	Date: 28 MAY 02		
Drawn By: DWP	Scale: AS SHOWN		
Checked By: DRC	Project Code: DM08		
Reviewed By: DWH	Solicitation Number: DACW25-XX-R-XXXX		

U.S. ARMY ENGINEER DISTRICT
CORPS OF ENGINEERS
ROCK ISLAND, ILLINOIS

FOUR MILE CREEK,
DES MOINES, IOWA.
FEASIBILITY STUDY

ALTERNATIVE LEVEE ALIGNMENTS 2

Sheet Reference Number:
FMC4
Sheet 4 of 11

PLATE F4

18-AUG-2004 14:18
\\mvr-data1\grhaur\dgn\projects\DM08\fourmile\fourmile\FourMileCreekAlt08FMC4.dgn

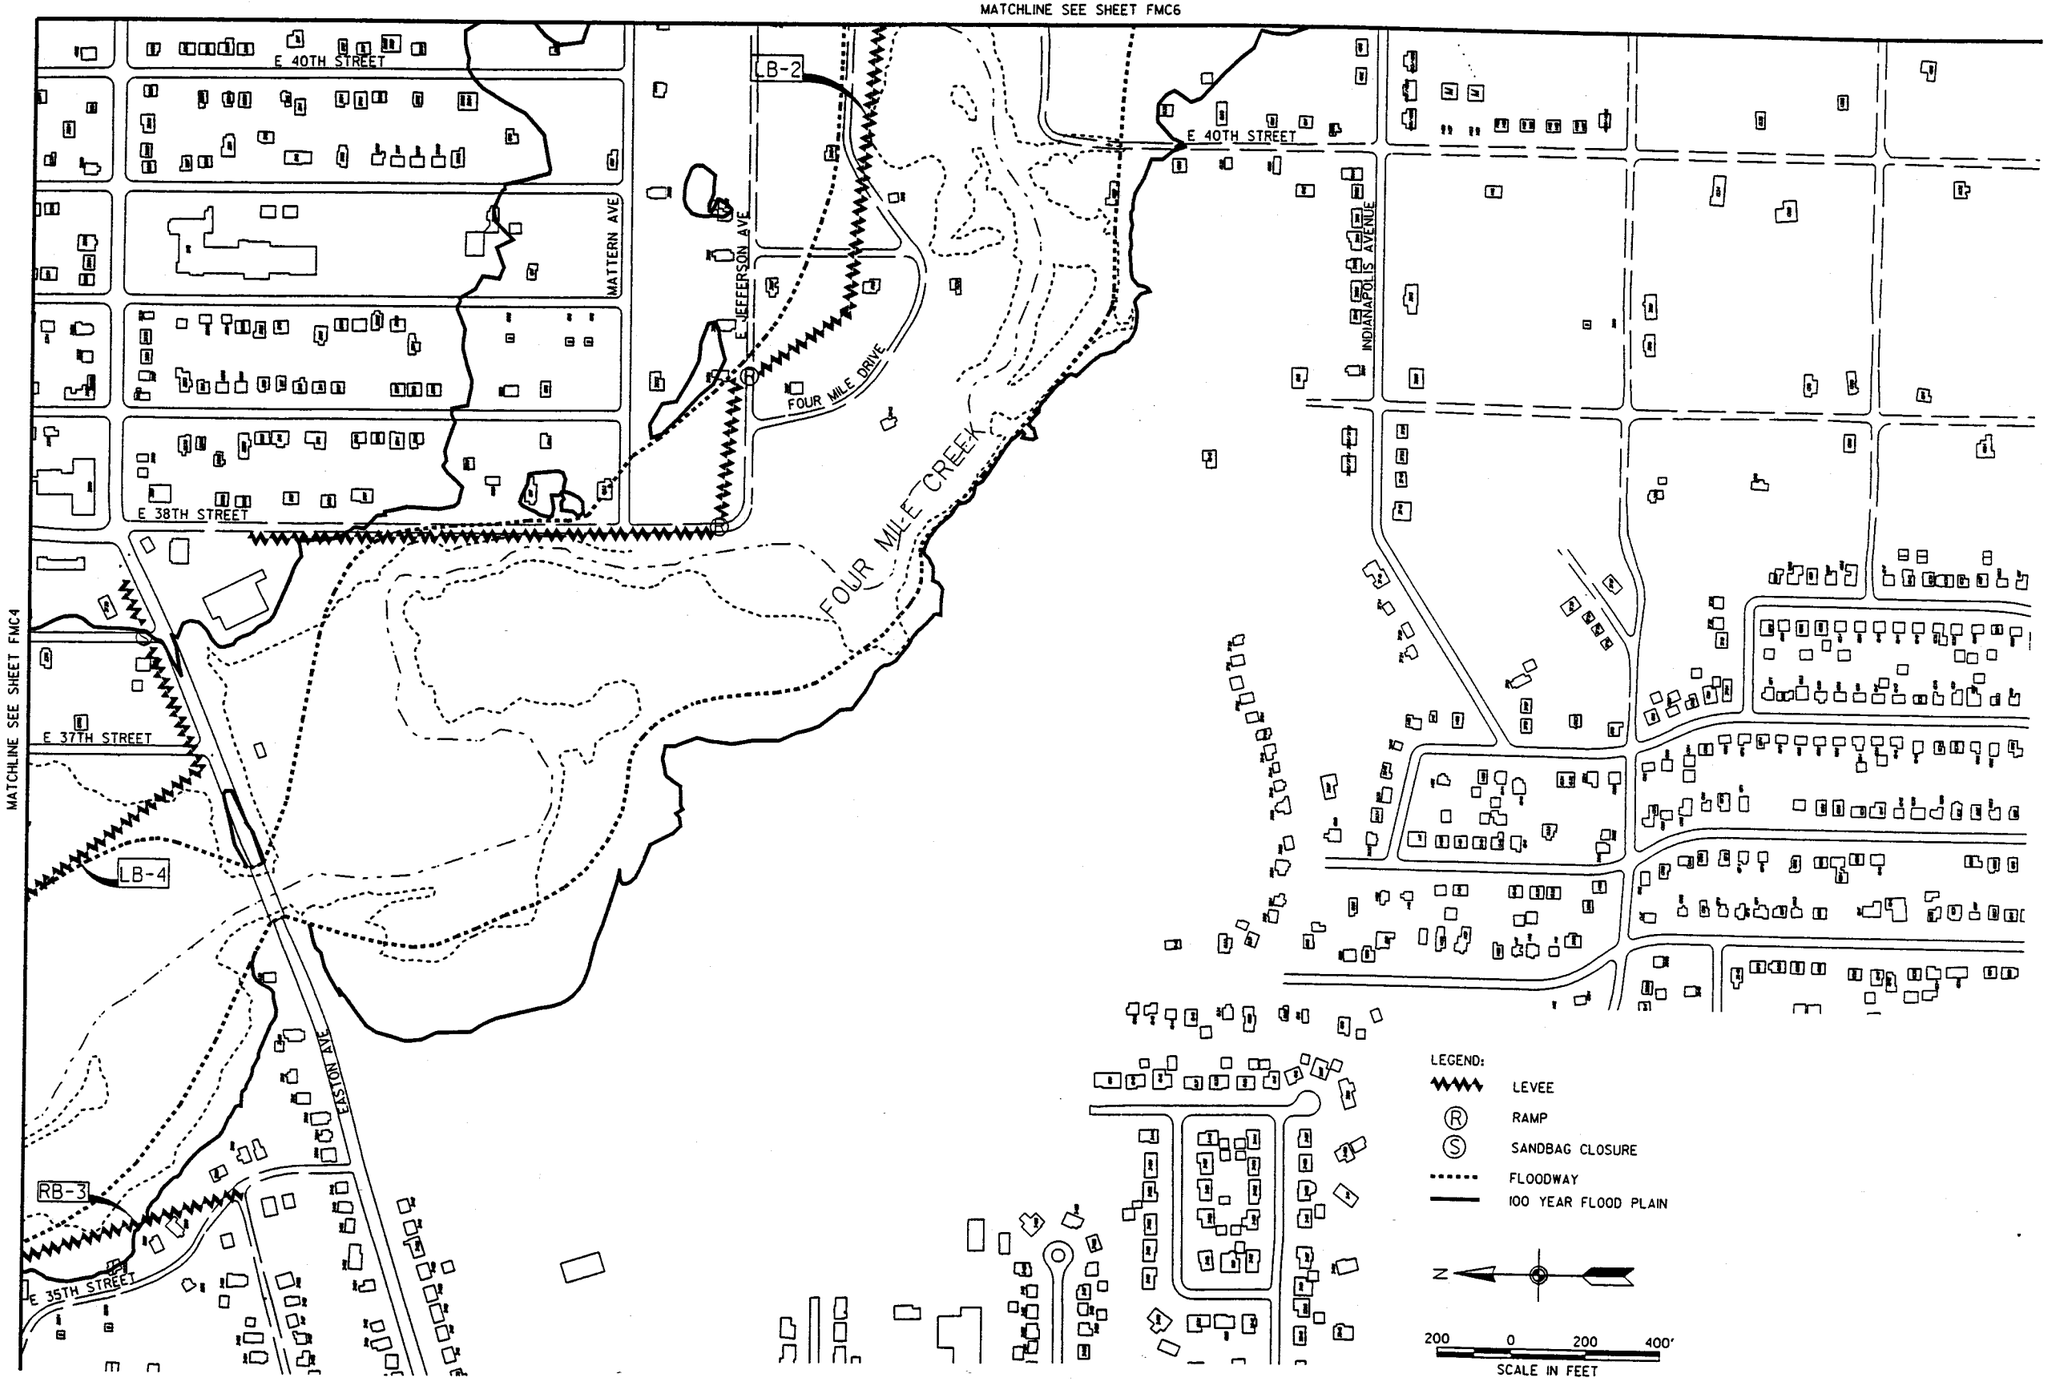

US Army Corps of Engineers
Rock Island District

Revisions			
Symbol	Description	Date	Approved

Designed By: RAL	Date: 28 MAY 02		
Drawn By: DWP	Scale: AS SHOWN		
Checked By: DRC	Project Code: DM08		
Reviewed By: DWH	Solicitation Number: DACW25-XX-B-XXXX		

U.S. ARMY ENGINEER DISTRICT
CORPS OF ENGINEERS
ROCK ISLAND, ILLINOIS

FOUR MILE CREEK,
DES MOINES, IOWA,
FEASIBILITY STUDY

ALTERNATIVE LEVEE ALIGNMENTS 3

Sheet Reference Number:
FMC5
Sheet 5 of 11

PLATE F5

18-AUG-2004 14:21
e:\mvr\design\eus\5\projects\DM08\FourMileCreek\FourMileCreekExtDSFMC5.dgn

LEGEND:
- LEVEE
- Ⓡ RAMP
- Ⓢ SANDBAG CLOSURE
- FLOODWAY
- 100 YEAR FLOOD PLAIN

N

200 0 200 400'
SCALE IN FEET

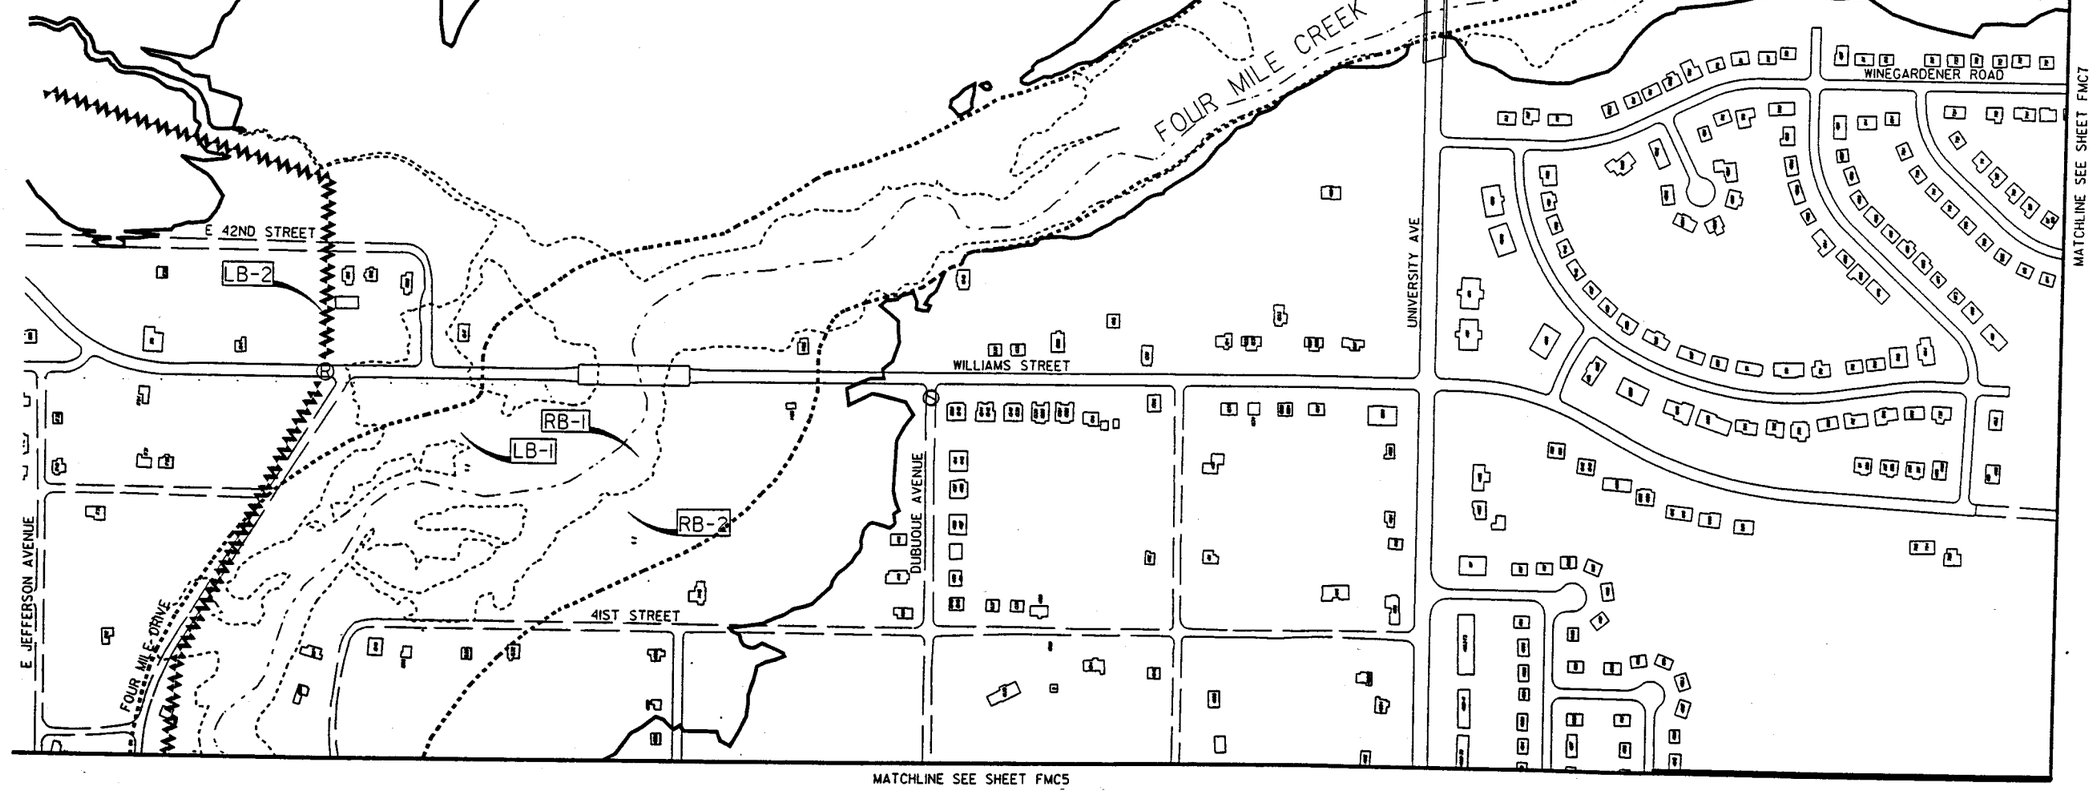

US Army Corps of Engineers
Rock Island District

Symbol	Description	Date	Approved
	Revisions		

U.S. ARMY ENGINEER DISTRICT
CORPS OF ENGINEERS
ROCK ISLAND, ILLINOIS

Designed By:	RAL	Date:	26 MAY 02
Drawn By:	DWP	Scale:	AS SHOWN
Checked By:	DRC	Project Code:	DM08
Reviewed By:	DWH	Solicitation Number:	DACW25-XX-B-XXXX

FOUR MILE CREEK.
DES MOINES, IOWA.
FEASIBILITY STUDY

ALTERNATIVE LEVEE ALIGNEMENTS 4

Sheet Reference Number:
FMC6
Sheet 6 of 11

PLATE F6

18-AUG-2004 14:27
e:\mvr\design\user5\projects\DM08\fourmile\fourmilecreek\dm08fmc6.dgn

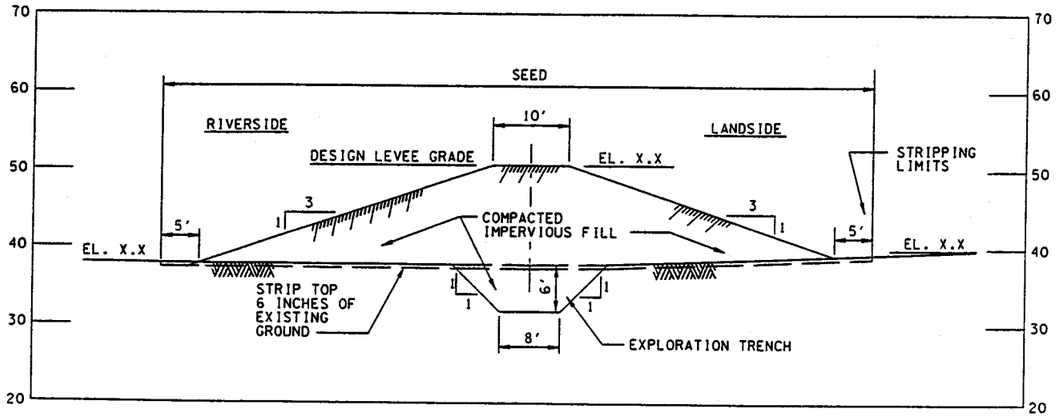

SECTION A

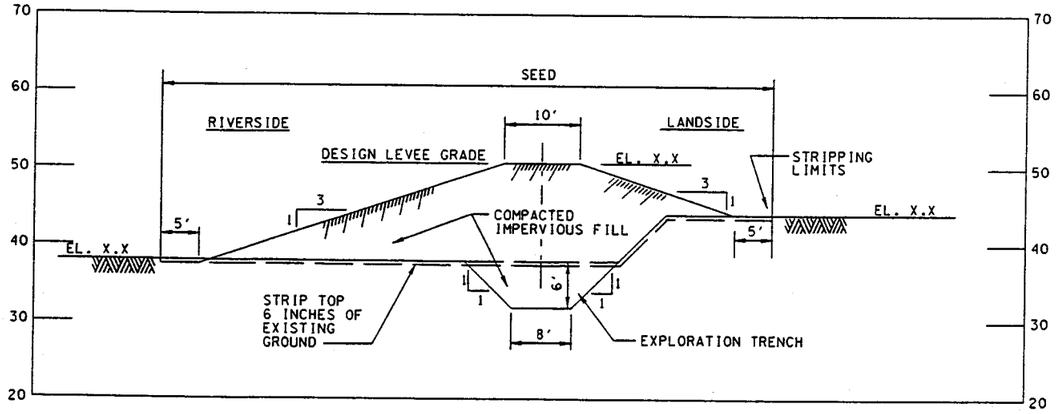

SECTION B

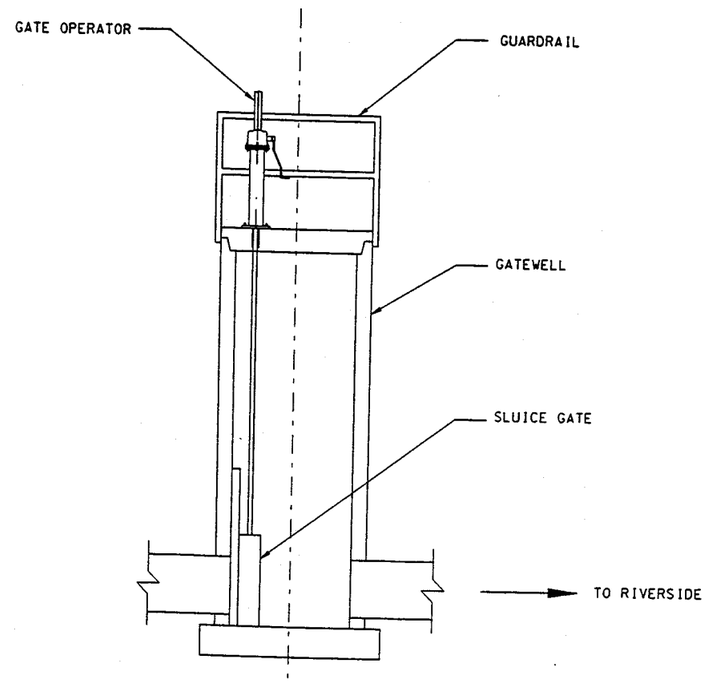

TYPICAL GATEWELL

NOT TO SCALE

10' 0 10'
SCALE IN FEET

US Army Corps of Engineers Rock Island District

Symbol	Description	Date	Approved
	Revisions		

Designed By: RAL	Date: 28 MAY 02		
Drawn By: DWP	Scale: AS SHOWN		
Checked By: DRC	Project Code: DMOB		
Reviewed By: DWH	Solicitation Number: DACW25-XX-R-XXXX		

U.S. ARMY ENGINEER DISTRICT
CORPS OF ENGINEERS
ROCK ISLAND, ILLINOIS

FOUR MILE CREEK,
DES MOINES, IOWA.
FEASIBILITY STUDY

TYPICAL SECTIONS

Sheet Reference Number:
FMC7
Sheet 11 of 11

PLATE F7

18-AUG-2004 14:30
e:\mvr\design\user5\projects\DMOB\fourmile\fourmilecreek\dm08fmc11.dgn

DES MOINES AND RACCOON RIVERS, DES MOINES, IA FEASIBILITY STUDY

LEETOWN CREEKWAY

PLATE L1

US Army Corps of Engineers
Rock Island District

THIS PROJECT WAS DESIGNED BY THE ROCK ISLAND DISTRICT OF THE U.S. ARMY CORPS OF ENGINEERS. THE SIGNATURES AND REGISTRATION DESIGNATIONS OF INDIVIDUALS APPEARING ON THESE PROJECT DOCUMENTS WITHIN THE SCOPE OF THEIR EMPLOYMENT AS REQUIRED BY ENGINEER REGULATION 1110-1-8152 ARE RECORDED IN THE OFFICIAL RECORDS MAINTAINED BY THE DISTRICT. RECOMMENDATION AND APPROVAL OF ALL DRAWINGS IN THIS SET AS INDICATED FOR EACH INDIVIDUAL TITLE BLOCK.

Symbol	Description	Date	Appr.
	Revisions		

Reviewed by:
Chief, Design Branch — Date

Recommended by:
Chief, Engineering Division — Date

Approved by:
Col., Corps of Engineers — Date

U.S. ARMY ENGINEER DISTRICT
CORPS OF ENGINEERS
ROCK ISLAND, ILLINOIS

Designed By: MJA
Drawn By: MRC
Checked By: DRC
Reviewed By: RAL

Date: JUNE 2002
Scale: AS SHOWN
Project Code:
Solicitation Number:

DES MOINES AND RACCOON RIVERS
DES MOINES, IOWA
FLOOD DAMAGE REDUCTION
FEASIBILITY STUDY

COVER SHEET

Sheet Reference Number:
LT1
Sheet 1 of 10

29-SEP-2004 08:35
\\mvrodesignuser3\projects\DM08\Fourmile\edm08fm01.dgn

BEGIN LEVEE AT HIGH GROUND

EAST SCOTT AVENUE

EXISTING 42" RCP SANITARY SEWER. RELOCATE IF REQUIRED.

SAN

E 1,632,000

N 577,000

FOURMILE CREEK

SAN

EXISTING TOP EDGE OF QUARRY EXCAVATION

NORMAL WATER ELEVATION AT APPROXIMATELY 2.0 DES MOINES DATUM

1997 TOP EDGE OF QUARRY

SAND/GRAVEL QUARRY

A FM2 FM5

MATCHLINE SEE SHEET FM3

PROJECT LOCATION

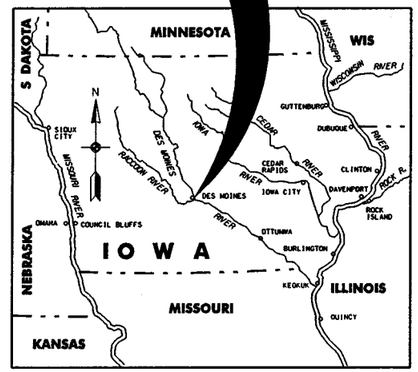

VICINITY MAP

25 0 25 50 75
SCALE IN MILES

NOT RECOMMENDED FOR CONSTRUCTION

NOTE:

THE AREA WEST OF THE LEVEE WOULD BE PROTECTED FROM HIGH FLOWS ON FOURMILE CREEK. HIGH FLOWS ON LEETOWN CREEKWAY WOULD BE DIVERTED INTO THE QUARRY.

100 0 100 200
SCALE IN FEET

US Army Corps of Engineers Rock Island District

Symbol	Description	Date	Approved
	Revisions		

U.S. ARMY ENGINEER DISTRICT CORPS OF ENGINEERS ROCK ISLAND, ILLINOIS	Designed By: DRC	Date: 25 SEP 2002	
	Drawn By: MRC	Scale: AS SHOWN	
	Checked By: RAL	Project Code: XXXXX	
	Reviewed By: PAK	Solicitation Number: DACW25-01-B-0001	

DES MOINES AND RACCOON RIVERS, DES MOINES, IOWA
FLOOD DAMAGE REDUCTION FEASIBILITY STUDY

LEETOWN CREEKWAY ALTERNATIVE

Sheet Reference Number:
LT2
Sheet 2 of XX

PLATE L2

29-SEP-2004 09:37
$mmrdesign$usr5$projects$408$fourmile$dm08fm02.dgn

MATCHLINE SEE SHEET FM2

1997 TOP EDGE OF QUARRY

EXISTING TOP EDGE OF QUARRY EXCAVATION

ICE

BOAT RAMP
EL 213

FOURMILE CREEK

E 1,532,000
N 574,000

DIVERSION STRUCTURE. SEE SHEET C4

GATEWELL/PUMP STATION. SEE SHEET C4

LEETOWN CREEKWAY

MATCHLINE SEE SHEET FM4

N

100 0 100 200
SCALE IN FEET

PLATE L3

US Army Corps of Engineers
Rock Island District

Symbol	Description	Date	Approved
	Revisions		

U.S. ARMY ENGINEER DISTRICT
CORPS OF ENGINEERS
ROCK ISLAND, ILLINOIS

Designed By:	DRC	Date:	25 SEP 2002
Drawn By:	MRC	Scale:	AS SHOWN
Checked By:	RAL	Project Code:	XXXXX
Reviewed By:	PAK	Solicitation Number:	DACW25-01-B-0001

DES MOINES AND RACCOON RIVERS,
DES MOINES, IOWA
FLOOD DAMAGE REDUCTION
FEASIBILITY STUDY

LEETOWN CREEKWAY ALTERNATIVE

Sheet Reference Number:
LT3
Sheet 3 of XX

29-SEP-2004 09:43
$$wrdesign$usr5$projects$d408$fourmile$dgn08fm03.dgn

MATCHLINE SEE SHEET FM3

N

RED ROCK
REMEDIAL
WORKS LEVEE

END OF LEVEE

IMPROVE EXISTING
LEVEE IF REQUIRED

MCFADDENS
AUTO
SALVAGE

FOURMILE
CREEK

WABASH RAILROAD

4400

4600

4770

RED ROCK REMEDIAL
WORKS LEVEE

E. VANDALIA ROAD

100 0 100 200
SCALE IN FEET

PLATE L4

US Army Corps of Engineers
Rock Island District

Symbol	Description	Date	Approved
	Revisions		

Designed By: DRC	Date: 25 SEP 2002		
Drawn By: MRC	Scale: AS SHOWN	Project Codes: XXXXX	
Checked By: RAL			
Reviewed By: PAK	Solicitation Number: DACW25-01-B-0001		

U.S. ARMY ENGINEER DISTRICT
CORPS OF ENGINEERS
ROCK ISLAND, ILLINOIS

DES MOINES AND RACCOON RIVERS,
DES MOINES, IOWA
FLOOD DAMAGE REDUCTION
FEASIBILITY STUDY

LEETOWN CREEKWAY ALTERNATIVE

Sheet Reference Number:
LT4
Sheet 4 of XX

29-SEP-2004 09:26
$mvrdes$rgn$usr3$projects$DM08$fourmile$dm08fm04.dgn

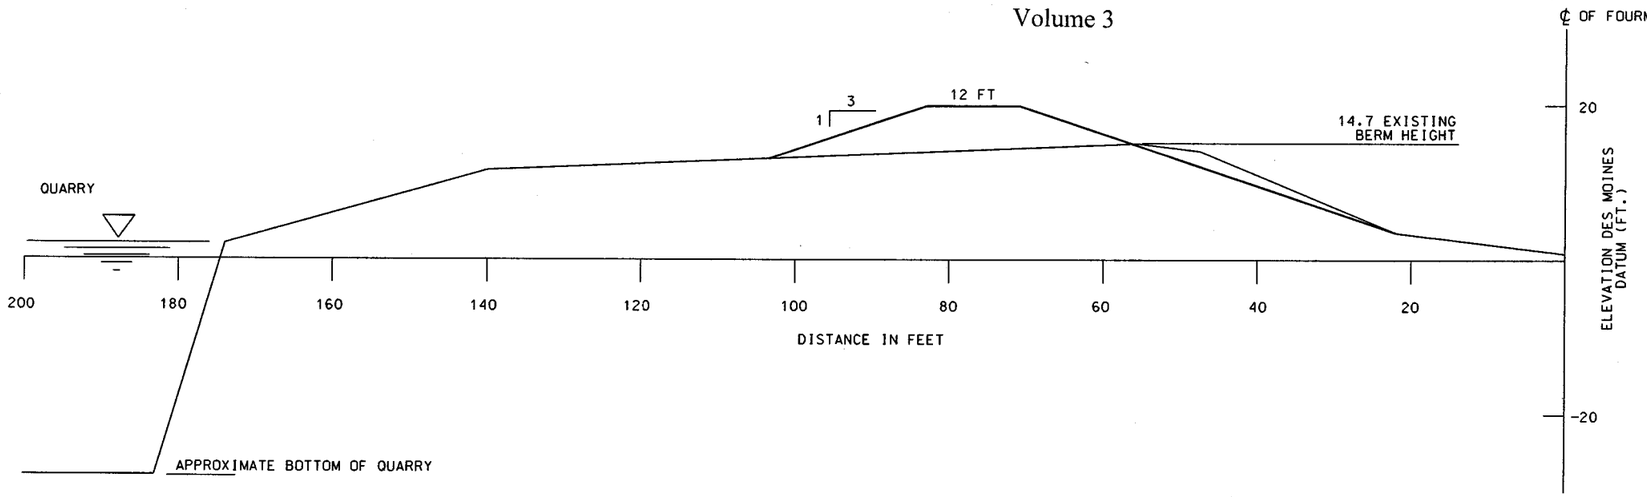

A
FM2 FM5
QUARRY AND FOURMILE CREEK

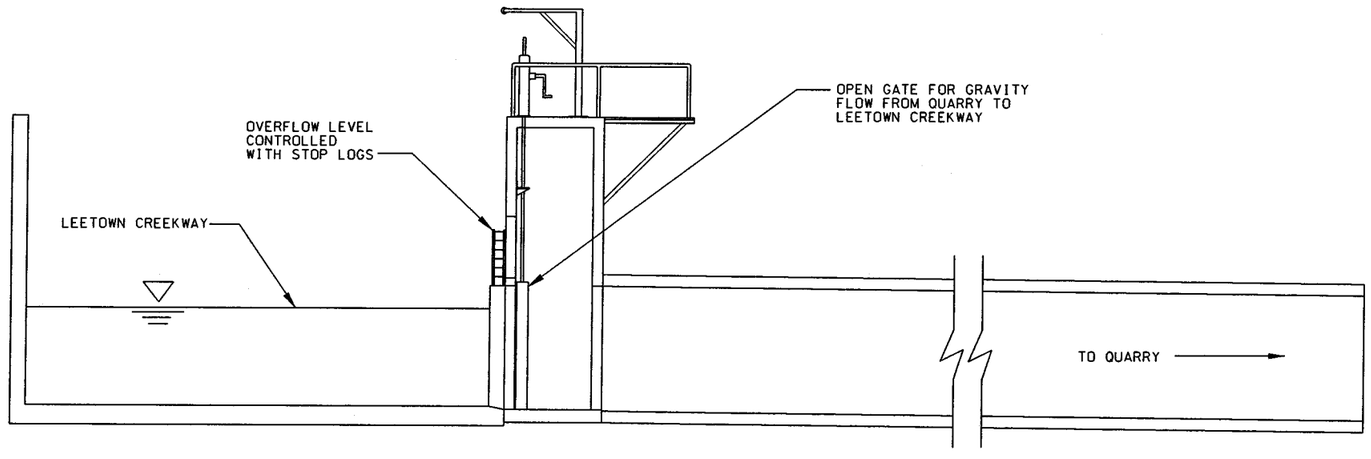

LEETOWN CREEKWAY DIVERSION STRUCTURE

NOT TO SCALE

US Army Corps of Engineers
Rock Island District

Symbol	Description	Date	Approved
	Revisions		

Designed By: DRC		Date: 25 SEP 2002	
Drawn By: MRC		Scale: AS SHOWN	
Checked By: RAL		Project Code: XXXXX	
Reviewed By: PAK		Solicitation Number: DACW25-01-B-0001	

U.S. ARMY ENGINEER DISTRICT
CORPS OF ENGINEERS
ROCK ISLAND, ILLINOIS

DES MOINES AND RACCOON RIVERS
DES MOINES, IOWA
FLOOD DAMAGE REDUCTION
FEASIBILITY STUDY

SECTIONS

Sheet Reference Number:
LT5
Sheet 6 of XX

PLATE L5

29-SEP-2004 09:49
\\mvrdesign\usr5\projects\DM08fm05\fourmile\dm08fm05.dgn

FLOOD DAMAGE REDUCTION FOR THE DES MOINES AND RACCOON RIVERS PROJECT

PHASE IIA HTRW ASSESSMENT

US Army Corps of Engineers
Rock Island District

THIS PROJECT WAS DESIGNED BY THE ROCK ISLAND DISTRICT OF THE U.S. ARMY CORPS OF ENGINEERS. THE SIGNATURES OF INDIVIDUALS APPEAR ON THESE PROJECT REGISTRATION DESIGNATIONS OF INDIVIDUALS APPEAR ON THESE PROJECT DRAWINGS WITHIN THE SIGNATURES DEFINED BELOW INDICATE OFFICIAL RECOMMENDATION AND APPROVAL OF ALL DRAWINGS IN THIS SET AS INDICATED IN THE APPROVAL TITLE BLOCKS.

Symbol	Description	Date	Appr.
	Revisions		

Reviewed by: _____ Date
Chief, Design Branch

Recommended by: _____ Date
Chief, Engineering Division

Chief, Hydraulics Branch — Date

Approved by: _____ Date
Col., Corps of Engineers

Designed By: KNM
Drawn By: LLT
Checked By: ARM
Reviewed By: DJJ

Date: 17 OCT 2003
Scale: AS SHOWN
Project Code: DM08
Solicitation Number: N/A

U.S. ARMY ENGINEER DISTRICT
CORPS OF ENGINEERS
ROCK ISLAND, ILLINOIS

FLOOD DAMAGE REDUCTION FOR THE
DES MOINES AND RACCOON RIVERS
PROJECT - PHASE IIA HTRW
ASSESSMENT

COVER SHEET

Sheet Reference Number:
PLATE 1
Sheet 1 of 7

28-JUL-2004 15:00
$mmrd$dgn:\usr3\projects\DM08\Reviewed\08p1.dgn

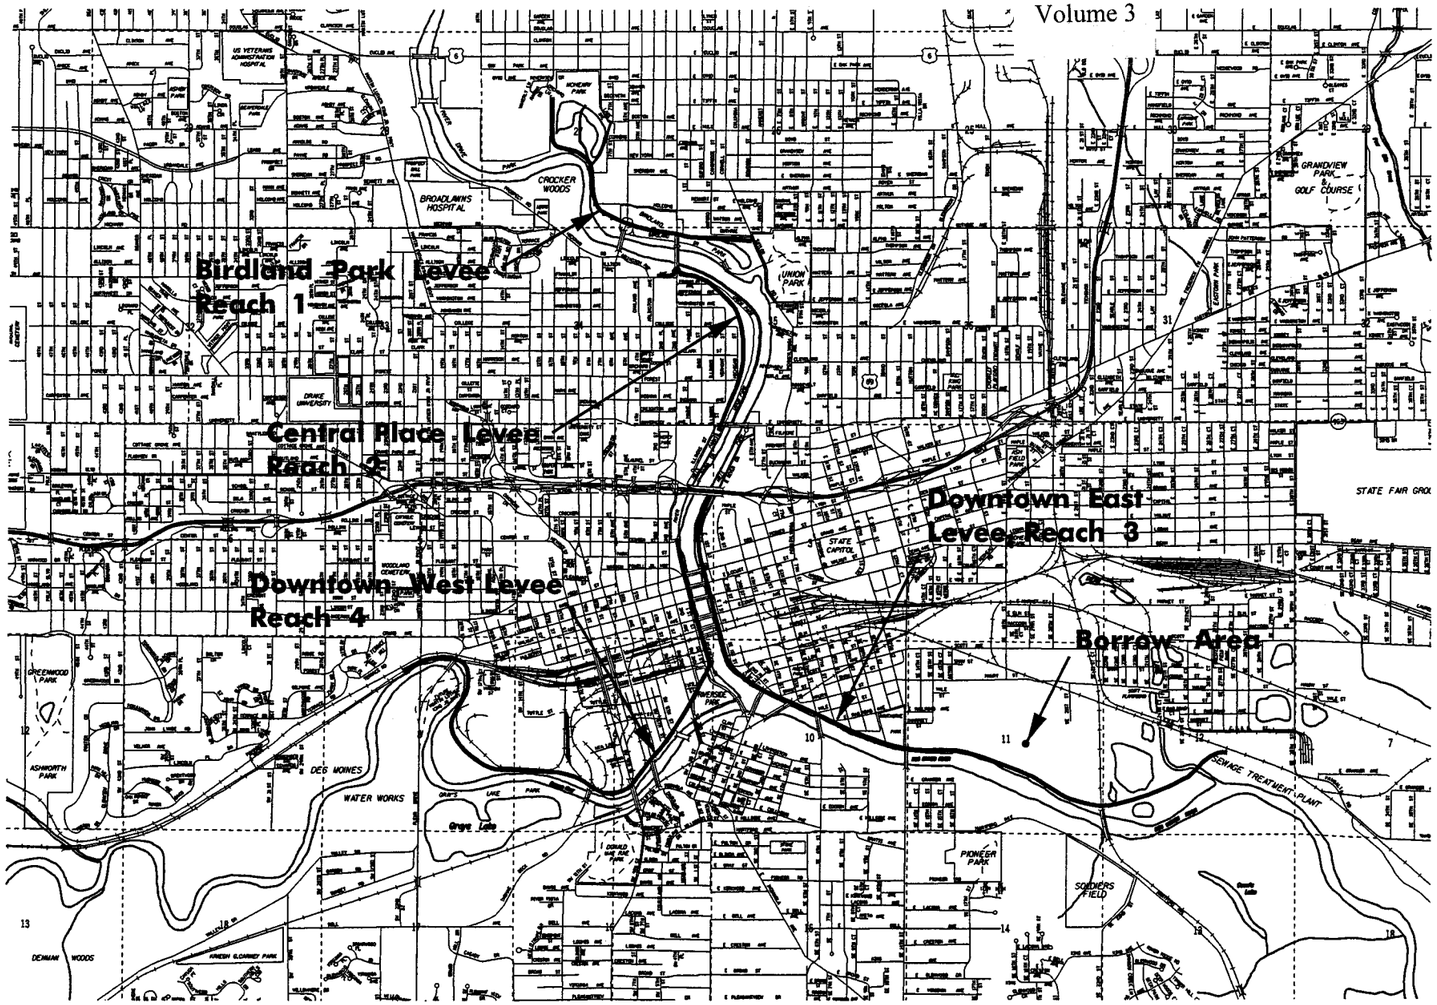

LOCATION PLAN

2000 0 2000 4000 6000
SCALE IN FEET

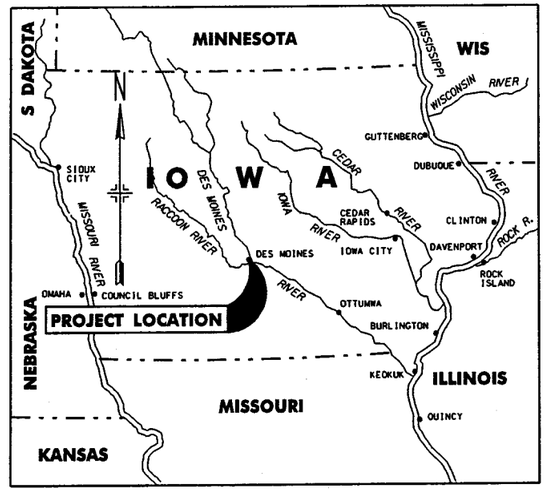

VICINITY MAP

25 0 25 50 75
SCALE IN MILES

INDEX

SHEET NO.	SHEET REF. NO.	TITLE OF DRAWING
1	PLATE 1	COVER SHEET
2	PLATE 2	LOCATION PLAN, VICINITY MAP, INDEX AND GENERAL NOTES
3	PLATE 3	BIRDLAND PARK SAMPLE PLAN
4	PLATE 4	CENTRAL PLACE SAMPLE PLAN
5	PLATE 5	DOWNTOWN EAST SAMPLE PLAN
6	PLATE 6	DOWNTOWN WEST SAMPLE PLAN
7	PLATE 7	BORROW AREA SAMPLE PLAN

GENERAL NOTES

1. UTILITIES SHALL BE LOCATED BY THE CONTRACTOR AND AVOIDED.
2. ALL SAMPLING SHALL OCCUR ON CITY OF DES MOINES PROPERTY.
3. SAMPLES SHALL BE OBTAINED NEAR THE INDICATED SAMPLE POINTS ON THE FOLLOWING DRAWINGS. NO SAMPLING THROUGH A HARD SURFACE IS EXPECTED. FOR AREAS INDICATED AT A ROAD CROSSING, THE SAMPLE SHALL BE OBTAINED EITHER UPSTREAM OR DOWNSTREAM OF THE ROAD (ONE LOCATION PER CROSSING) AT THE CLOSEST POROUS SURFACE.
4. FINAL SAMPLE LOCATIONS SHALL BE INDICATED ON THE DRAWINGS, AND GEO-REFERENCED.
5. ALL EQUIPMENT SHALL BE DECONTAMINATED BETWEEN SAMPLE LOCATIONS TO ENSURE CROSS CONTAMINATION DOES NOT OCCUR.
6. EACH SAMPLE LOCATION REQUIRES SURFACE AND SUBSURFACE SOIL SAMPLES AND GROUNDWATER SAMPLES. SEE SCOPE OF WORK FOR DESCRIPTION OF SAMPLE ACQUISITION REQUIREMENTS.
7. SURVEY DATUM: IOWA SOUTHEAST NAD 83, US FEET.

LEGEND

APPROXIMATE LEVEE LOCATION

US Army Corps of Engineers Rock Island District

Symbol	Description	Date	Approved
	Revisions		

Designed By: KNM
Drawn By: LLT
Checked By: ARM
Reviewed By: DJJ
Date: 17 OCT 2003
Scales: AS SHOWN
Project Code: DM08
Solicitation Number: N/A

U.S. ARMY ENGINEER DISTRICT
CORPS OF ENGINEERS
ROCK ISLAND, ILLINOIS

FLOOD DAMAGE REDUCTION FOR THE DES MOINES AND RACCOON RIVERS PROJECT - PHASE IIA HTRW ASSESSMENT

LOCATION PLAN, VICINITY MAP, INDEX AND GENERAL NOTES

Sheet Reference Number:
PLATE 2
Sheet 2 of 7

28-JUL-2004 15:01
$$mvrdesign$user5$projects$DM08$New$dm08p2.dgn

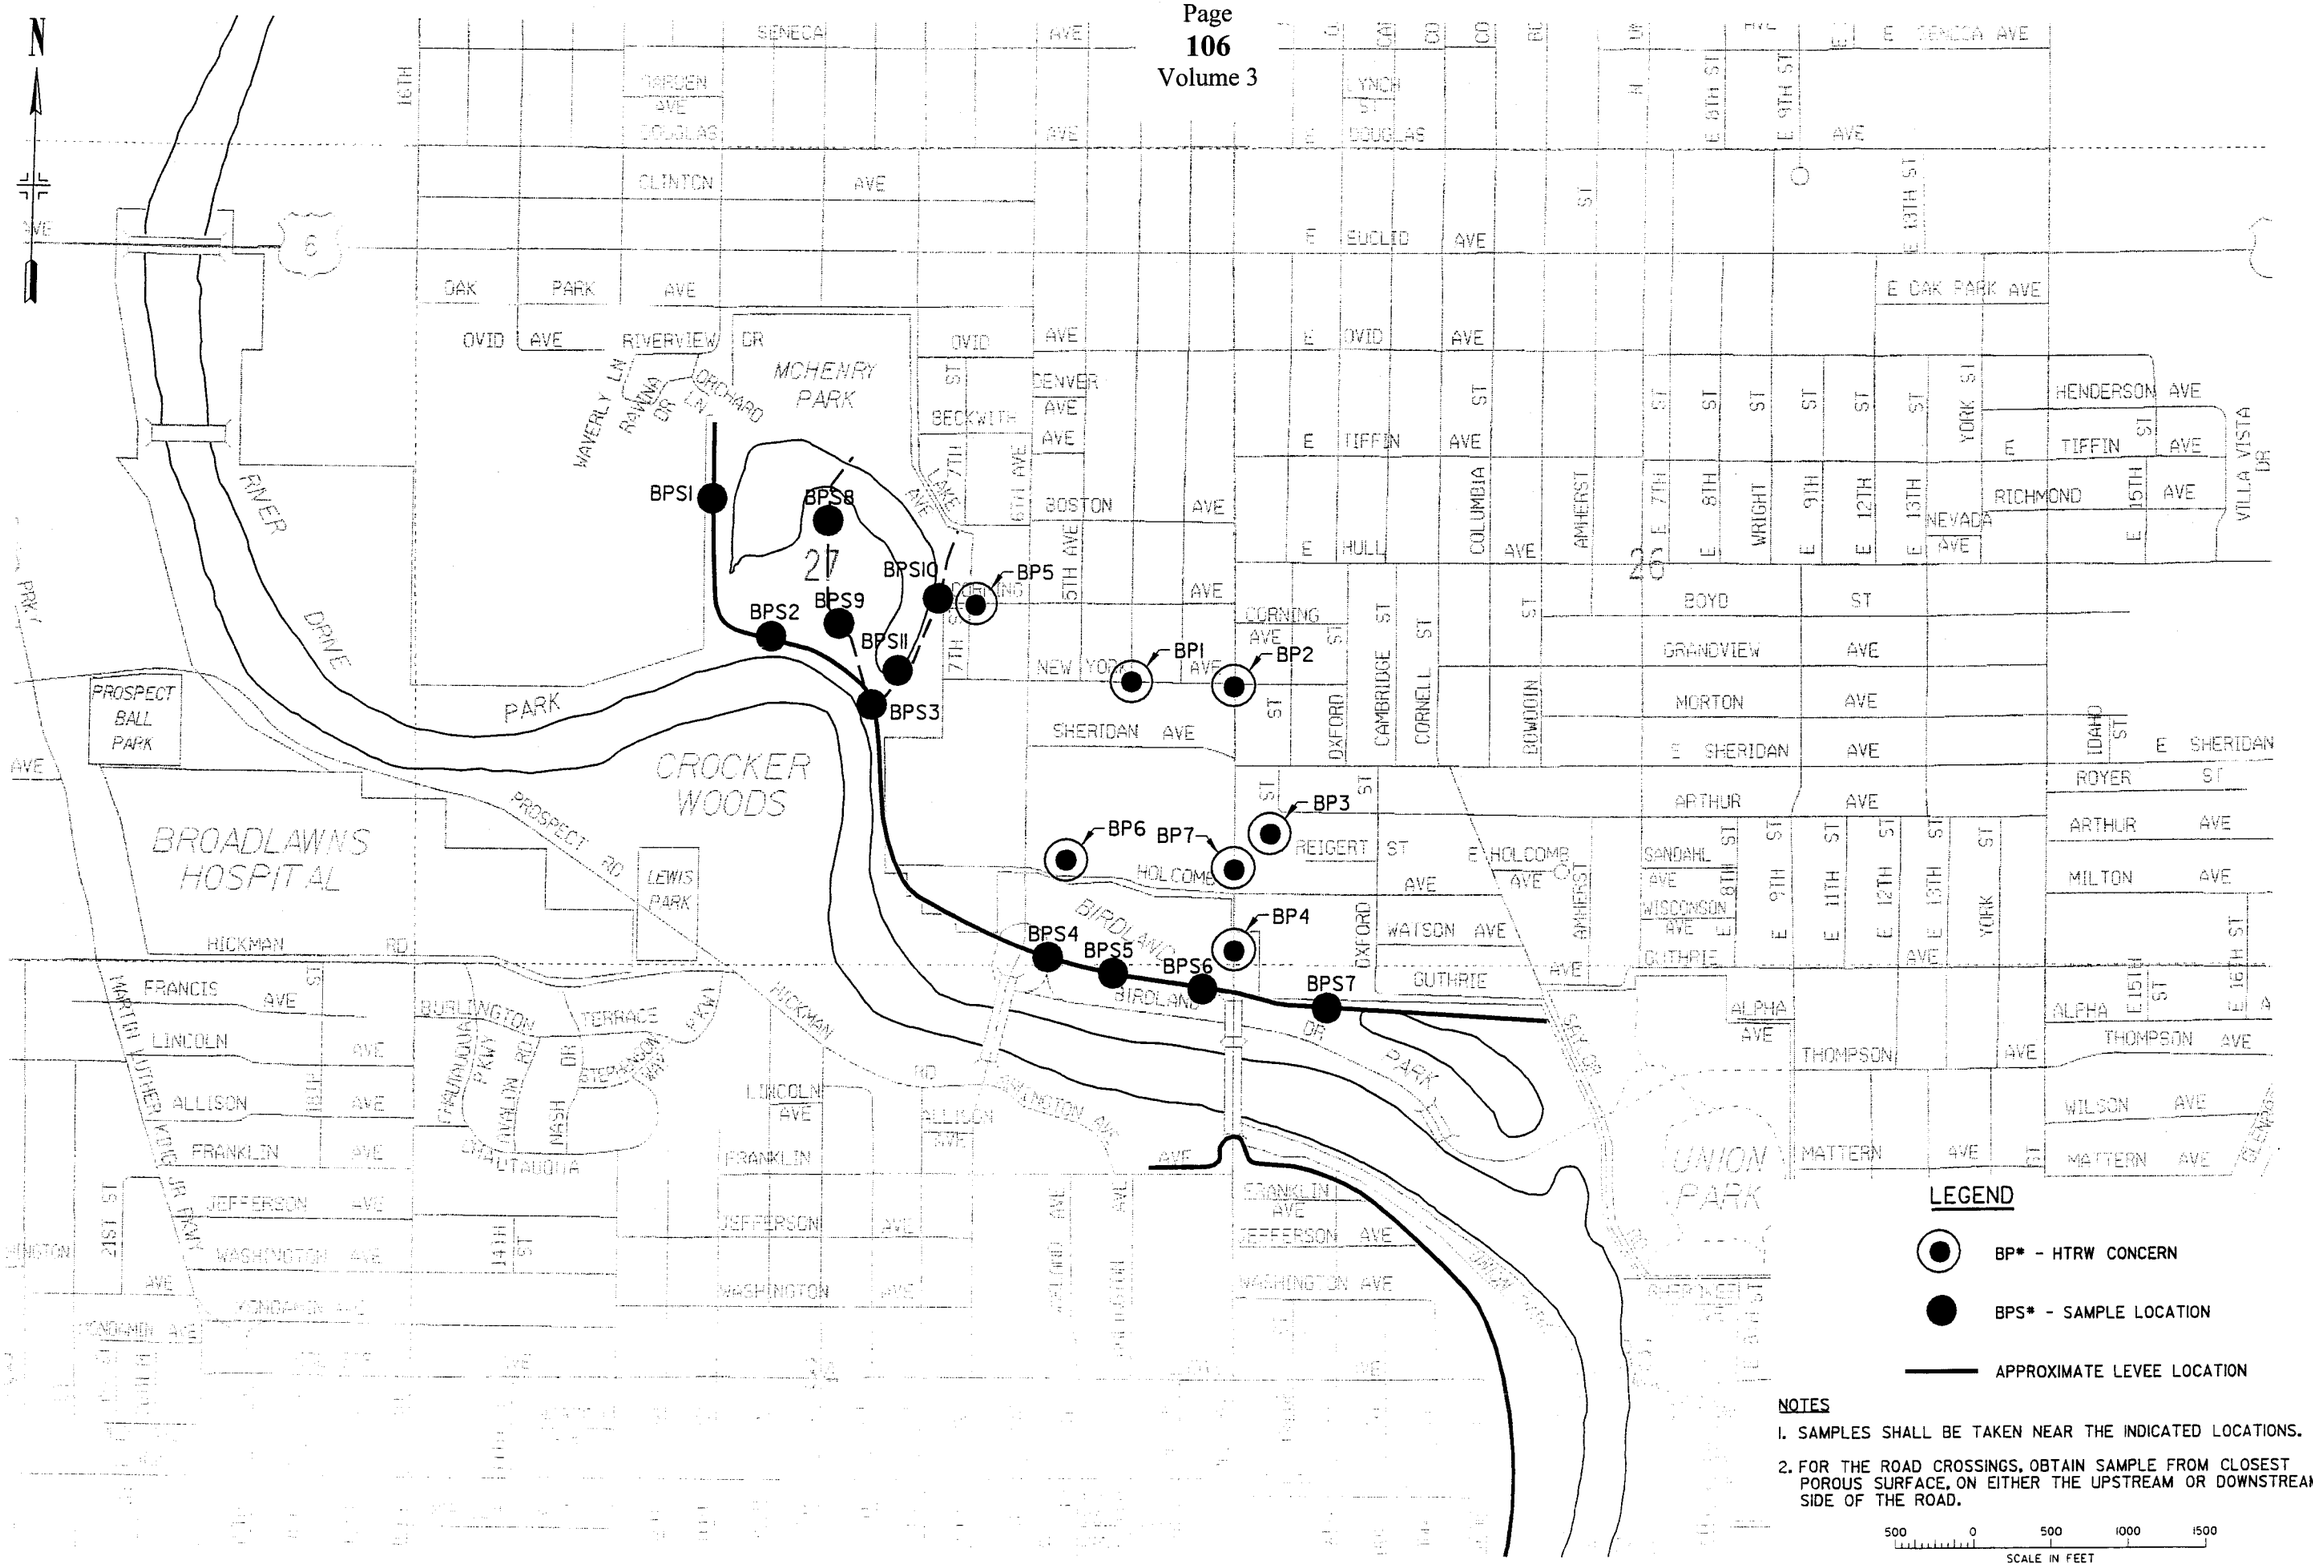

LEGEND

- BP* - HTRW CONCERN
- BPS* - SAMPLE LOCATION
- APPROXIMATE LEVEE LOCATION

NOTES

1. SAMPLES SHALL BE TAKEN NEAR THE INDICATED LOCATIONS.
2. FOR THE ROAD CROSSINGS, OBTAIN SAMPLE FROM CLOSEST POROUS SURFACE, ON EITHER THE UPSTREAM OR DOWNSTREAM SIDE OF THE ROAD.

SCALE IN FEET: 500 0 500 1000 1500

US Army Corps of Engineers
Rock Island District

Symbol	Description	Date	Approved
	Revisions		

Designed By: KNM
Drawn By: LLT
Checked By: ARM
Reviewed By: DJJ
Date: 7 JAN 2004
Scale: AS SHOWN
Project Code: DM08
Solicitation Number: N/A

U.S. ARMY ENGINEER DISTRICT
CORPS OF ENGINEERS
ROCK ISLAND, ILLINOIS

FLOOD DAMAGE REDUCTION FOR THE DES MOINES AND RACCOON RIVERS
PROJECT - PHASE IIA HTRW
ASSESSMENT

BIRDLAND PARK SAMPLE PLAN

Sheet Reference Number:
PLATE 3
Sheet 3 of 7

28-APR-2004 14:24
$$mr_design$us75$proj
49\M08\Newdm08p3.dgn

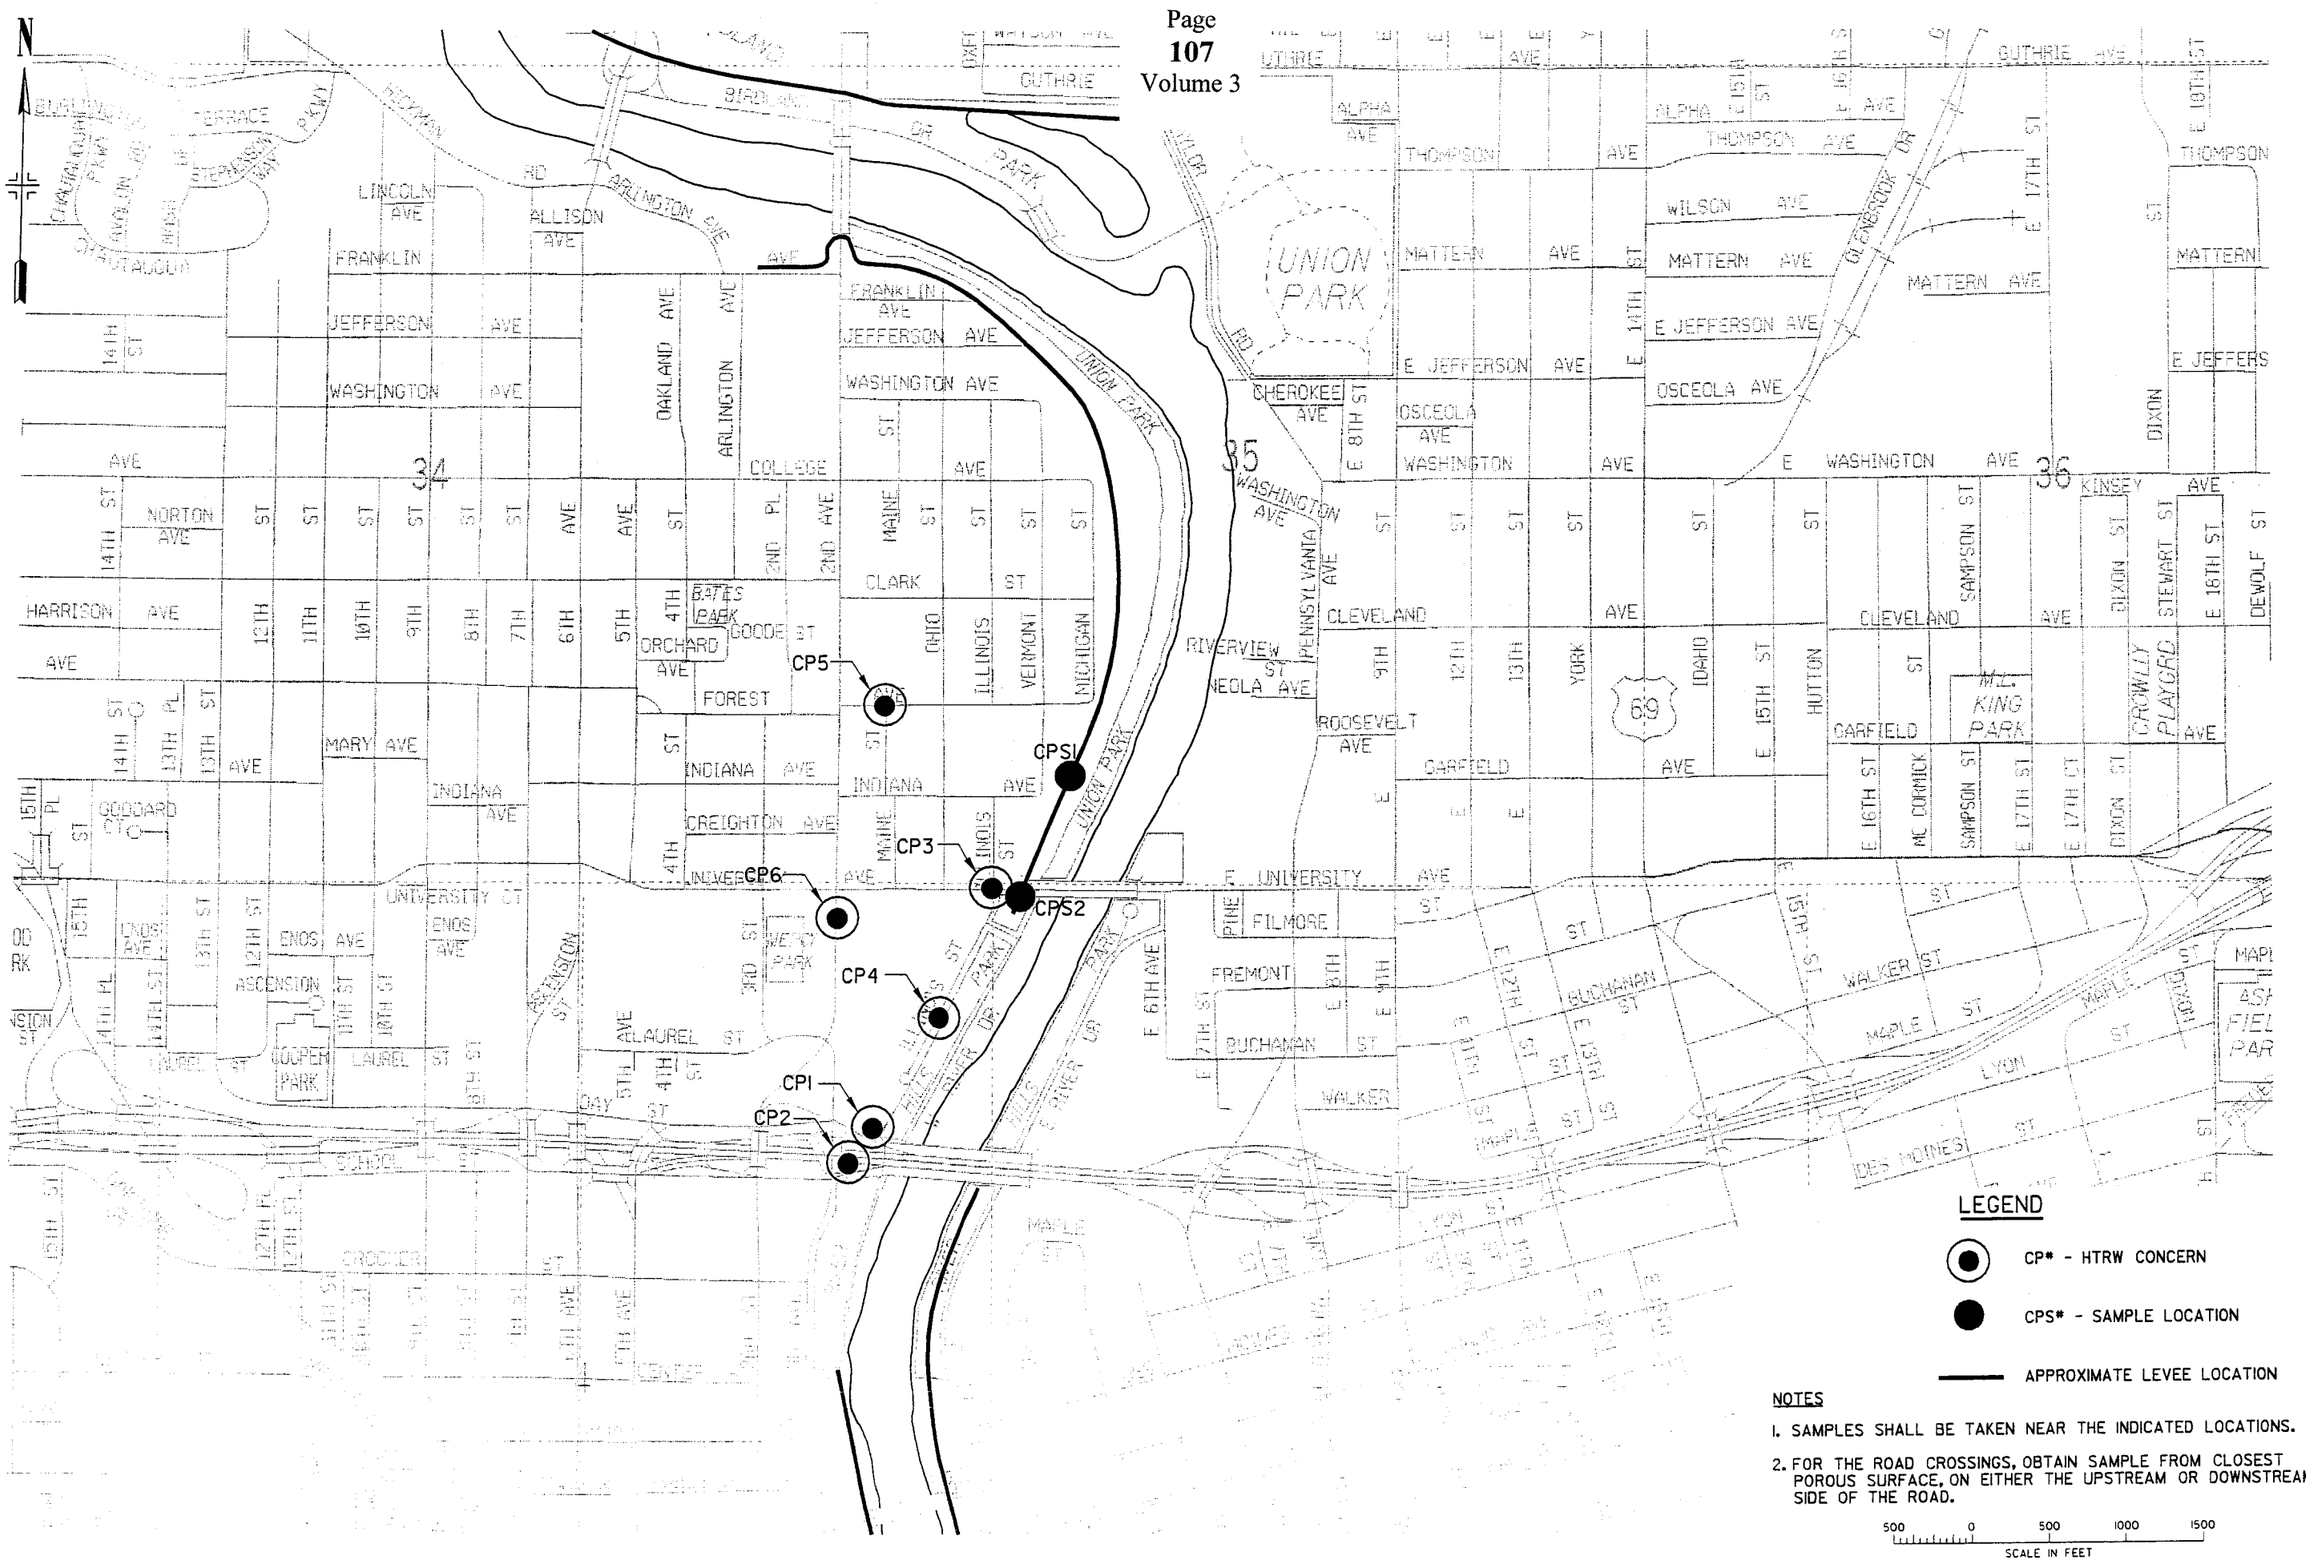

LEGEND

- CP* - HTRW CONCERN
- CPS* - SAMPLE LOCATION
- APPROXIMATE LEVEE LOCATION

NOTES

1. SAMPLES SHALL BE TAKEN NEAR THE INDICATED LOCATIONS.
2. FOR THE ROAD CROSSINGS, OBTAIN SAMPLE FROM CLOSEST POROUS SURFACE, ON EITHER THE UPSTREAM OR DOWNSTREAM SIDE OF THE ROAD.

500 0 500 1000 1500
SCALE IN FEET

US Army Corps of Engineers
Rock Island District

Description	Date	Approved
Revisions		

Designed By: KNM	Date: 17 OCT 2003
Drawn By: LLT	Scale: AS SHOWN
Checked By: ARM	Project Code: DM08
Reviewed By: DJJ	Solicitation Number: N/A

U.S. ARMY ENGINEER DISTRICT
CORPS OF ENGINEERS
ROCK ISLAND, ILLINOIS

FLOOD DAMAGE REDUCTION FOR THE DES MOINES AND RACCOON RIVERS PROJECT - PHASE I/A HTRW ASSESSMENT

CENTRAL PLACE SAMPLE PLAN

Sheet Reference Number:
PLATE 4
Sheet 4 of 7

28-APR-2004 14:25
\\mvr\design\surproj*08\New\dm08p4.dgn

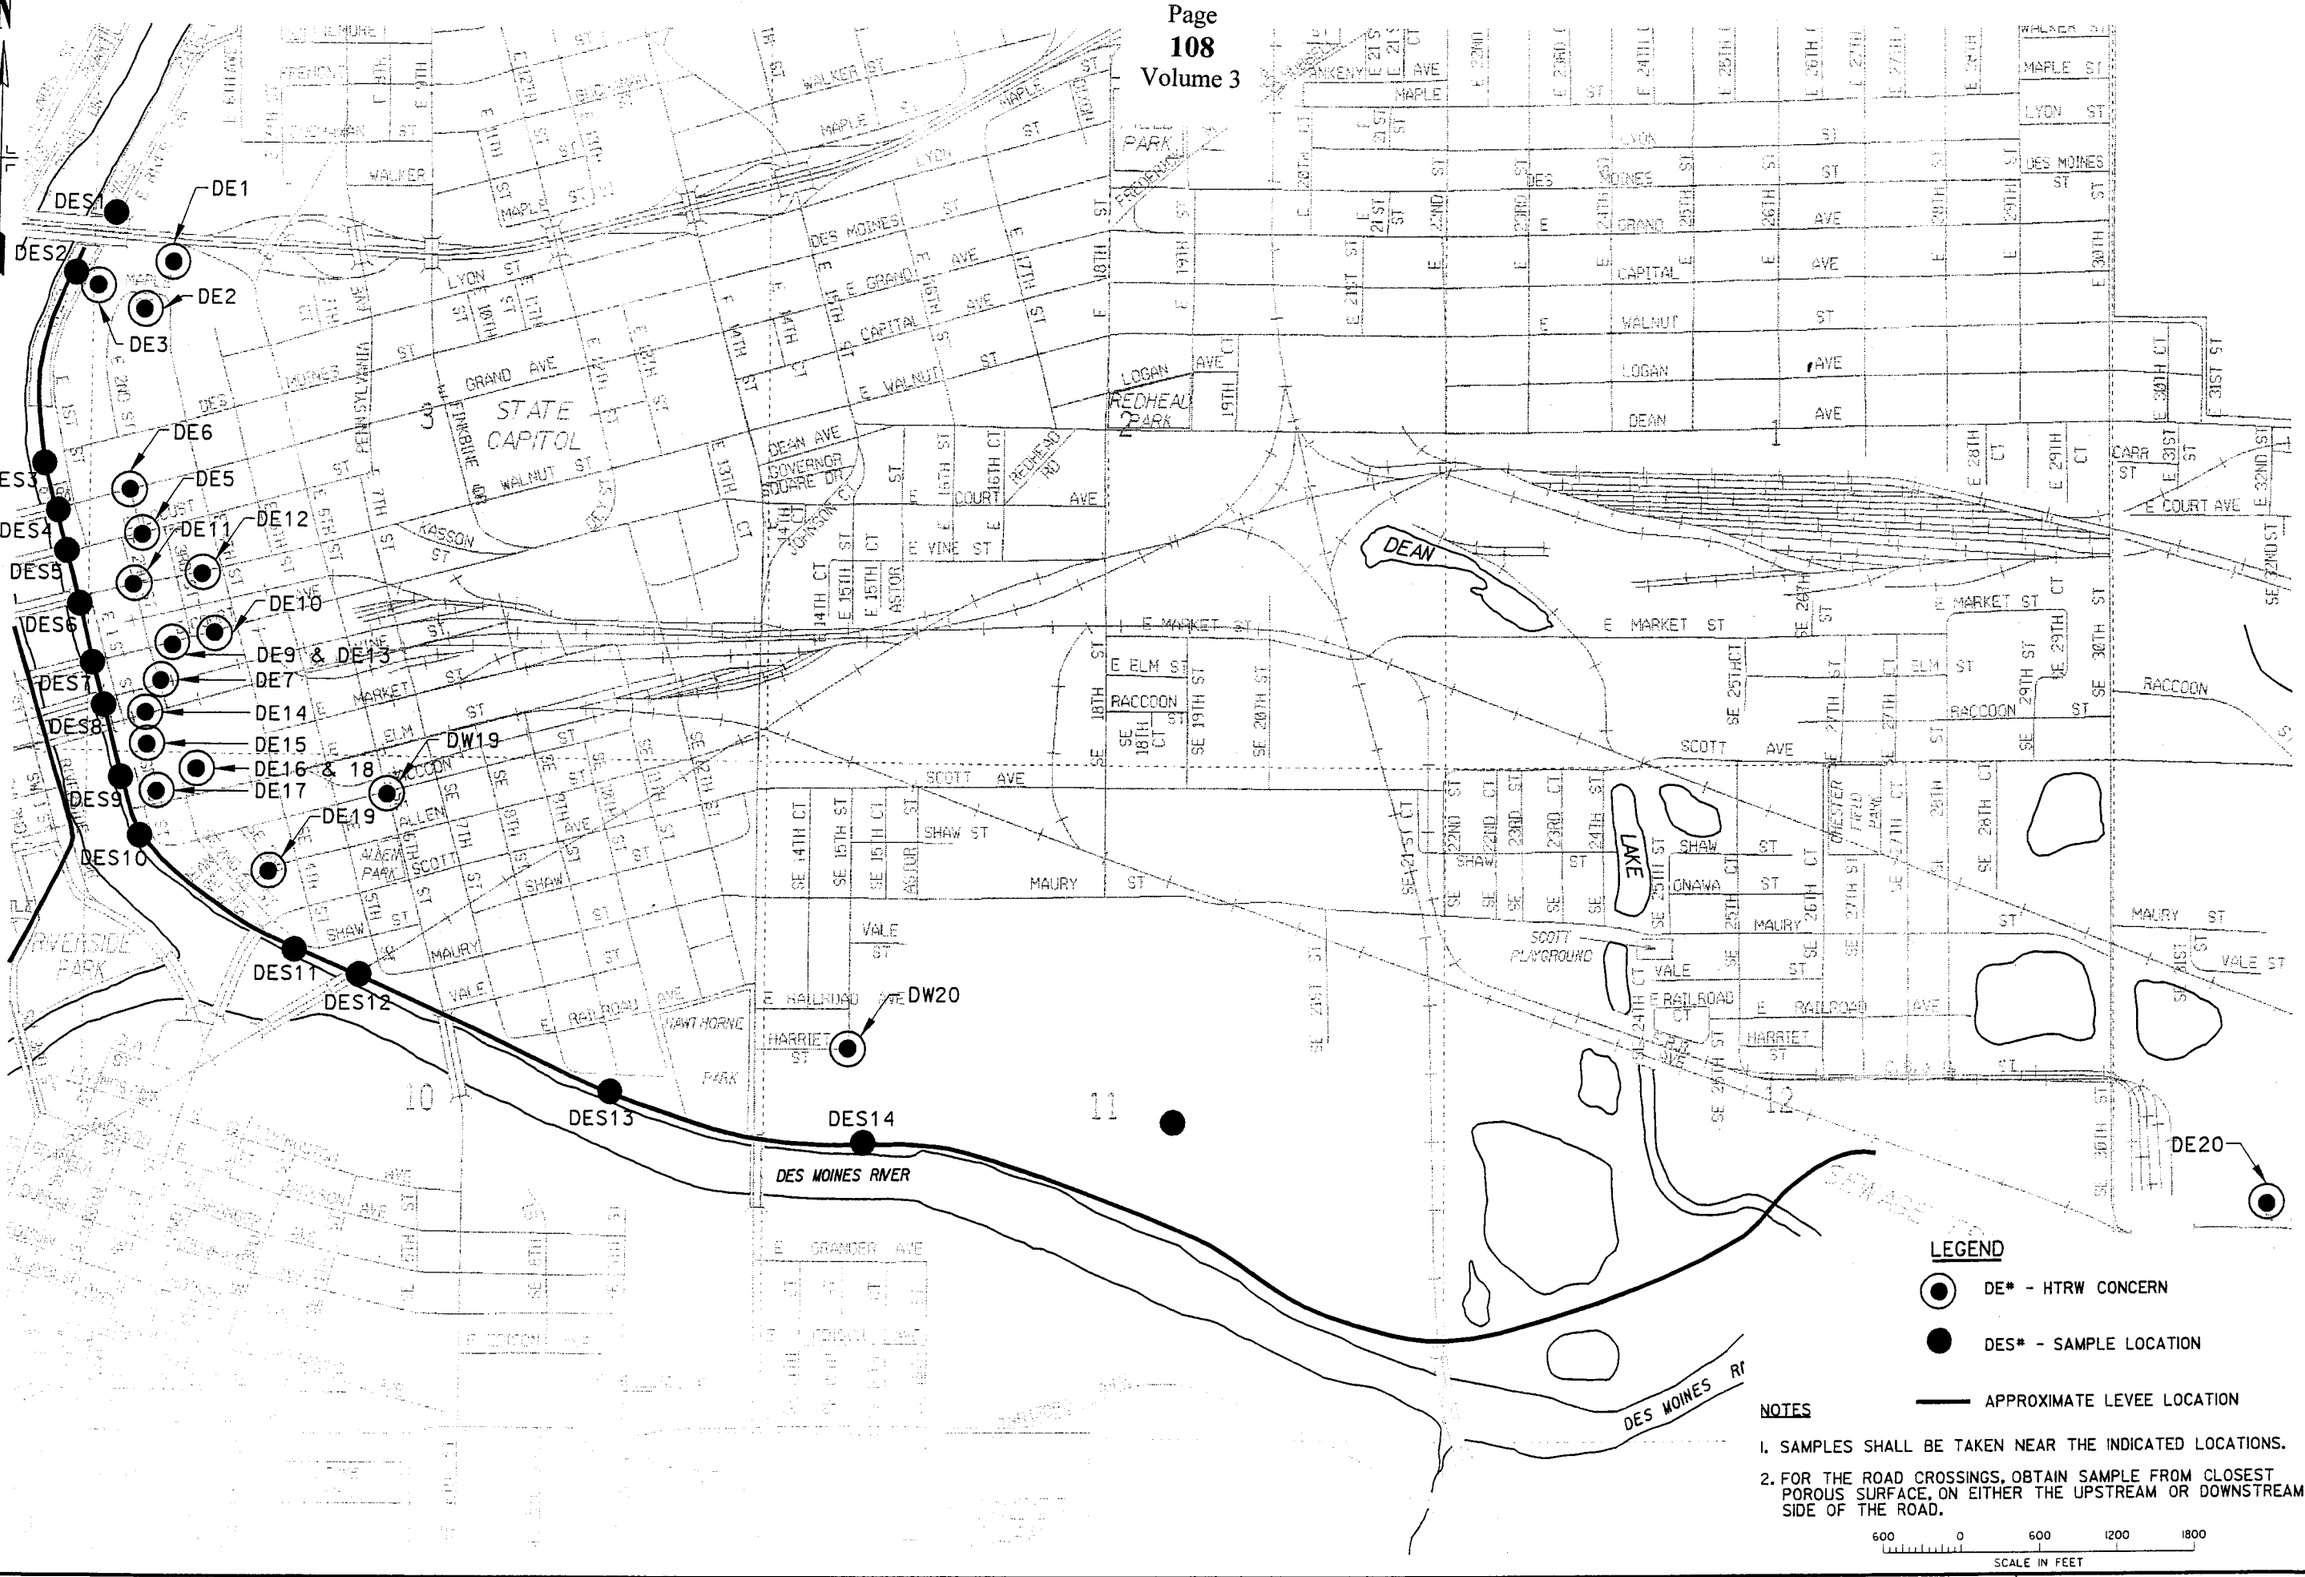

LEGEND

- DE* - HTRW CONCERN
- DES* - SAMPLE LOCATION
- APPROXIMATE LEVEE LOCATION

NOTES

1. SAMPLES SHALL BE TAKEN NEAR THE INDICATED LOCATIONS.
2. FOR THE ROAD CROSSINGS, OBTAIN SAMPLE FROM CLOSEST POROUS SURFACE, ON EITHER THE UPSTREAM OR DOWNSTREAM SIDE OF THE ROAD.

600 0 600 1200 1800
SCALE IN FEET

US Army Corps of Engineers
Rock Island District

Symbol	Description	Date	Approved
	Revisions		

Designed By: KNM	Date: 17 OCT 2003		
Drawn By: LLT	Scale: AS SHOWN		
Checked By: ARM	Project Code: DM08		
Reviewed By: DJJ	Solicitation Number: N/A		

U.S. ARMY ENGINEER DISTRICT
CORPS OF ENGINEERS
ROCK ISLAND, ILLINOIS

FLOOD DAMAGE REDUCTION FOR THE DES MOINES AND RACCOON RIVERS PROJECT - PHASE IIA HTRW ASSESSMENT

DOWNTOWN EAST SAMPLE PLAN

Sheet Reference Number:
PLATE 5
Sheet 5 of 7

28-APR-2004 14:26
$$$$mvr designmu$r53$proj
$$$$dgn\dm08p5.dgn

DW1
DW2
DICO - DES MOINES TCE SUPERFUND SITE
DW12
DW13
DW3
DW18
DW4
DW5
DWS9
DWS8
DW7
DW6
DWS1
DW15
DW11
DW10
DW16
DW8
DWS2
DWS3
DW9
DWS4
DWS5
DW14
DWS7
DWS6
RIVER POINT WEST AREA PHASE II ESA
Raccoon River
Grays Lake
DES MOINES RIVER
STATE CAPITOL
RIVERSIDE PARK
REDHEAD PARK
WATSON POWELL JR. WAY
E LOCUST
E WALNUT
E VINE ST
E MARKET ST
E ELM ST
RACCOON
SCOTT AVE
MAURY ST
SHAW ST
VALE ST
E RAILROAD AVE
HAWTHORNE PARK
HARRIET ST
E GRANGER AVE
E EDISON AVE
HILLSIDE AVE
MAPLE ST
CLAY ST
LIVINGSTON AVE
JACKSON AVE
WALKER
LUCHAMAN ST
DES MOINES
LYON ST
GRAND AVE
DEAN AVE
GOVERNORS SQUARE CIR
KASSON ST
ASTOR
ALLEN
ALAEM PARK
PARK
CENTER ST
PLEASANT ST
CHESTNUT
LAUREL ST
DAY ST
CROCKER ST
HICKORY PARK
WEST LAKE PARK
MLK JR PKWY
EUCLID AVE
LOCUST ST
WALNUT ST
MAPLE ST
CLAY ST
RIVERSIDE DR
SE 14TH CT
SE 15TH CT
SE 16TH CT
SE 18TH CT
SE 19TH ST
SE 20TH ST
SE 12TH ST
SE 15TH ST
SE 16TH ST
SE 18TH ST
E 13TH ST
E 14TH ST
E 15TH ST
E 16TH ST
E 18TH ST
E 19TH ST
E 20TH ST
E 21ST ST
E 22ND ST
E 23RD ST
E 24TH ST
E 25TH ST
E 26TH ST
E 27TH ST
E 28TH ST
E 29TH ST
E 30TH ST
E 31ST ST
E 32ND ST
E 33RD ST
E 34TH ST
E 35TH ST
E 36TH ST
E 37TH ST
E 38TH ST
E 39TH ST
E 40TH ST
E 41ST ST
E 42ND ST
E 43RD ST
E 44TH ST
E 45TH ST
E 46TH ST
E 47TH ST
E 48TH ST
E 49TH ST
E 50TH ST
E 51ST ST
E 52ND ST
E 53RD ST
E 54TH ST
E 55TH ST
E 56TH ST
E 57TH ST
E 58TH ST
E 59TH ST
E 60TH ST
E 61ST ST
E 62ND ST
E 63RD ST
E 64TH ST
E 65TH ST
E 66TH ST
E 67TH ST
E 68TH ST
E 69TH ST
E 70TH ST
E 71ST ST
E 72ND ST
E 73RD ST
E 74TH ST
E 75TH ST
E 76TH ST
E 77TH ST
E 78TH ST
E 79TH ST
E 80TH ST
E 81ST ST
E 82ND ST
E 83RD ST
E 84TH ST
E 85TH ST
E 86TH ST
E 87TH ST
E 88TH ST
E 89TH ST
E 90TH ST
E 91ST ST
E 92ND ST
E 93RD ST
E 94TH ST
E 95TH ST
E 96TH ST
E 97TH ST
E 98TH ST
E 99TH ST
E 100TH ST
E 101ST ST
E 102ND ST
E 103RD ST
E 104TH ST
E 105TH ST
E 121ST ST
E 122ND ST
E 123RD ST
E 124TH ST
E 125TH ST
E 126TH ST
E 127TH ST
E 128TH ST
E 129TH ST
E 130TH ST
E 131ST ST
E 132ND ST
E 133RD ST
E 134TH ST
E 135TH ST
E 136TH ST
E 137TH ST
E 138TH ST
E 139TH ST
E 140TH ST
E 141ST ST
E 142ND ST
E 143RD ST
E 144TH ST
E 145TH ST
E 146TH ST
E 147TH ST
E 148TH ST
E 149TH ST
E 150TH ST
E 151ST ST
E 152ND ST
E 153RD ST
E 154TH ST
E 155TH ST
E 448TH ST
E 449TH ST
E 450TH ST
E 451ST ST
E 452ND ST
E 453RD ST
E 454TH ST
E 455TH ST
E 456TH ST
E 457TH ST
E 458TH ST
E 459TH ST
E 460TH ST
E 461ST ST
E 462ND ST
E 463RD ST
E 464TH ST
E 465TH ST
E 466TH ST
E 467TH ST
E 468TH ST
E 469TH ST
E 470TH ST
E 471ST ST
E 472ND ST
E 473RD ST
E 474TH ST
E 475TH ST
E 476TH ST
E 477TH ST
E 478TH ST
E 479TH ST
E 480TH ST
E 481ST ST
E 482ND ST
E 483RD ST
E 484TH ST
E 485TH ST
E 486TH ST
E 487TH ST
E 488TH ST
E 489TH ST
E 490TH ST
E 491ST ST
E 492ND ST
E 493RD ST
E 494TH ST
E 495TH ST
E 496TH ST
E 497TH ST
E 498TH ST
E 499TH ST
E 500TH ST

LEGEND

DW* - HTRW CONCERN

DWS* - SAMPLE LOCATION

APPROXIMATE LEVEE LOCATION

NOTES

1. SAMPLES SHALL BE TAKEN NEAR THE INDICATED LOCATIONS.
2. FOR THE ROAD CROSSINGS, OBTAIN SAMPLE FROM CLOSEST POROUS SURFACE, ON EITHER THE UPSTREAM OR DOWNSTREAM SIDE OF THE ROAD.

600 0 600 1200 1800
SCALE IN FEET

US Army Corps of Engineers Rock Island District

Revisions			
Symbol	Description	Date	Approved

Designed By: KNM	Dates: 17 OCT 2003		
Drawn By: LLT	Scales: AS SHOWN		
Checked By: ARM	Project Code: DM08		
Reviewed By: DJJ	Solicitation Number: N/A		

U.S. ARMY ENGINEER DISTRICT CORPS OF ENGINEERS ROCK ISLAND, ILLINOIS

FLOOD DAMAGE REDUCTION FOR THE DES MOINES AND RACCOON RIVERS PROJECT PHASE IIA HTRW ASSESSMENT

DOWNTOWN WEST SAMPLE PLAN

Sheet Reference Number:
PLATE 6
Sheet 6 of 7

28-APR-2004 14:27
**mvrdesign\usr5\proj*08\New\dm08p6.dgn

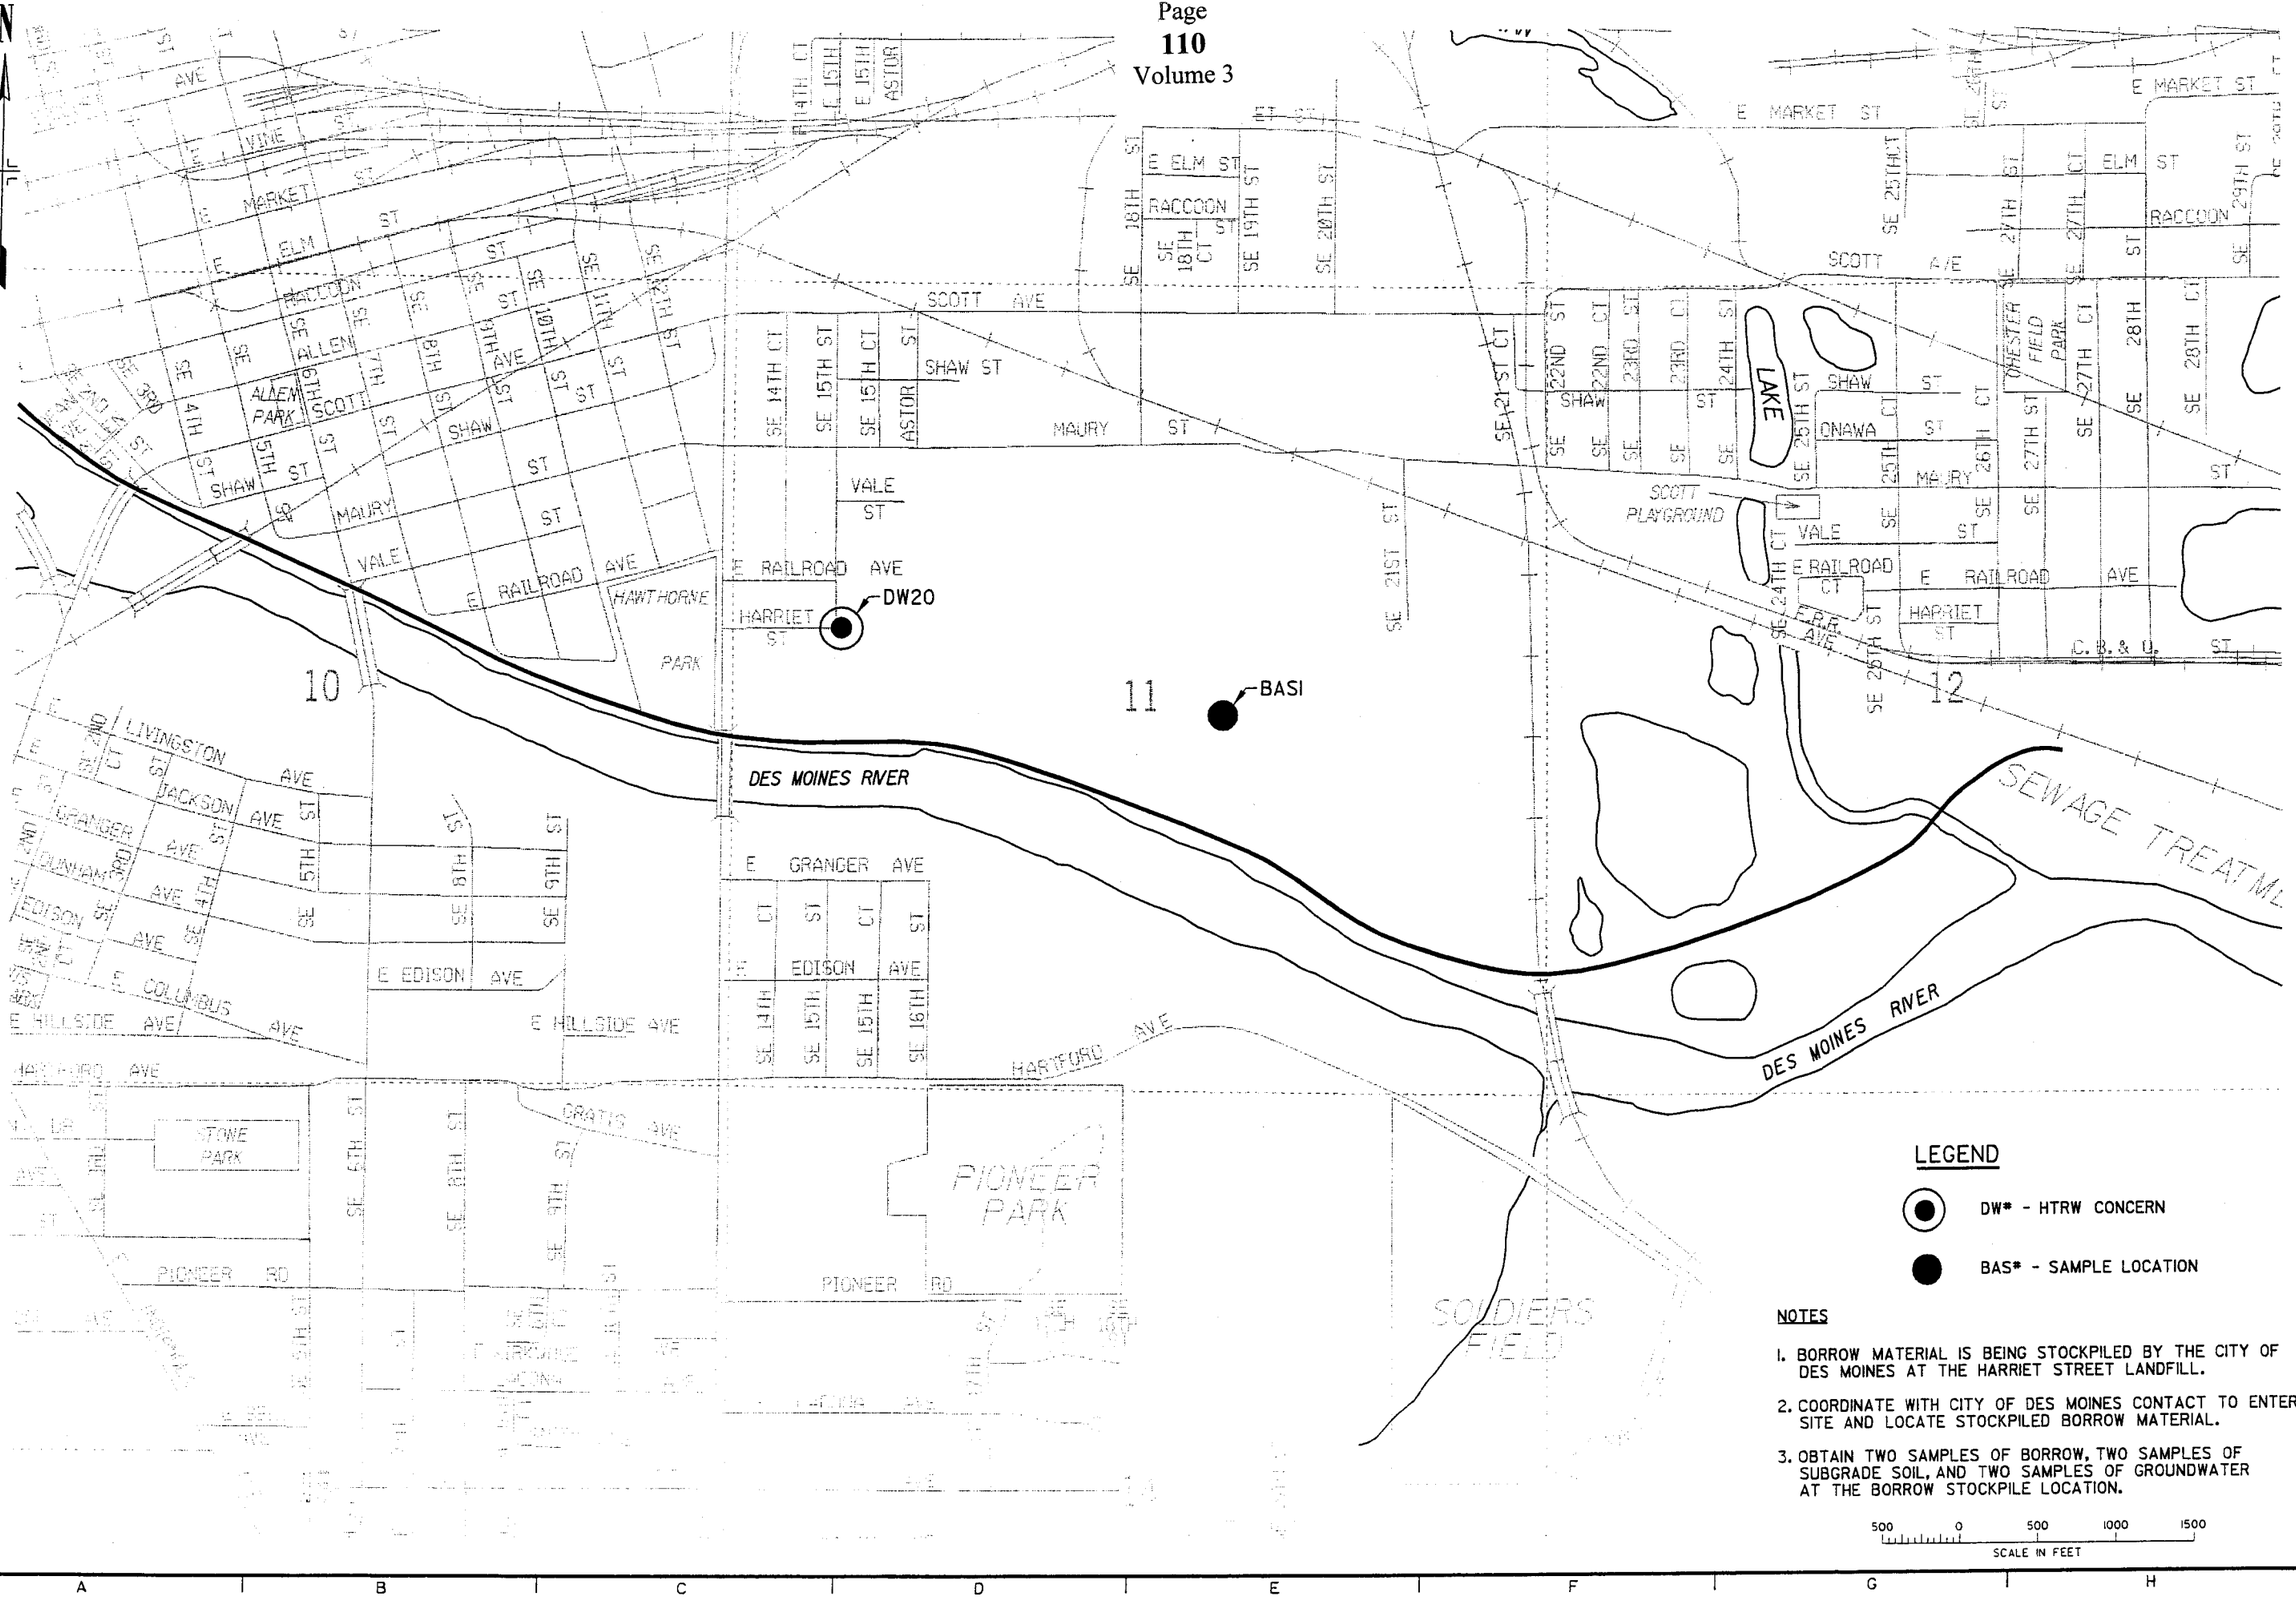

LEGEND

DW* - HTRW CONCERN

BAS* - SAMPLE LOCATION

NOTES

1. BORROW MATERIAL IS BEING STOCKPILED BY THE CITY OF DES MOINES AT THE HARRIET STREET LANDFILL.
2. COORDINATE WITH CITY OF DES MOINES CONTACT TO ENTER SITE AND LOCATE STOCKPILED BORROW MATERIAL.
3. OBTAIN TWO SAMPLES OF BORROW, TWO SAMPLES OF SUBGRADE SOIL, AND TWO SAMPLES OF GROUNDWATER AT THE BORROW STOCKPILE LOCATION.

500 0 500 1000 1500
SCALE IN FEET

US Army Corps of Engineers
Rock Island District

Symbol	Description	Date	Approved
	Revisions		

Designed By: KNM	Date: 17 OCT 2003		
Drawn By: LLT	Scale: AS SHOWN	Project Code: DM08	Solicitation Number: N/A
Checked By: ARM			
Reviewed By: DJJ			

U.S. ARMY ENGINEER DISTRICT
CORPS OF ENGINEERS
ROCK ISLAND, ILLINOIS

FLOOD DAMAGE REDUCTION FOR THE DES MOINES AND RACCOON RIVERS PROJECT PHASE I IA HTRW ASSESSMENT

BORROW AREA SAMPLE PLAN

Sheet Reference Number:
PLATE 7
Sheet 7 of 7

28-APR-2004 14:28
\\mvr-designeusr5\pro\...\08\Newdan08p7.dgn

POT Sta 182+78.88
PC Sta 183+90.14
PT Sta 186+80.59
PI Sta 188+04.82
PI Sta 188+45.14
PI Sta 188+63.33
PT Sta 186+08.02
RIVERVIEW LAGOON
ABANDONED RAILROAD
185
190
195
TEMPORARY STAGING AREA
APPROXIMATELY 2 ACRES
PROPOSED
COE BOUNDARY
6.56 ACRES
PRC Sta 196+48.74
MATCHLINE A
500 YEAR
LEVEE FOOTPRINT
PC Sta 194+26.99
PROPOSED
COE BOUNDARY
PI Sta 195+50.82
NOTE:
ALL NON-SHADED PROPERTY INSIDE PROPOSED
COE BOUNDARY IS CITY RIGHT-OF-WAY.

PI Sta 197+18.52
500 YEAR
LEVEE FOOTPRINT
PRC Sta 199+59.64
PI Sta 200+04.32
200
EDGE OF PAVEMENT
0.08 ACRES
DES MOINES
COLD STORAGE CO.
PI Sta 204+07.08
205
DES MOINES INDEPENDENT
SCHOOL DISTRICT
0.07 ACRES
DES MOINES INDEPENDENT
SCHOOL DISTRICT
210
0.33 ACRES
PCT Sta 210+07.52
PROPOSED
COE BOUNDARY
5.98 ACRES
PT Sta 206+90.50
PI Sta 198+32.08
PI Sta 200+35.30
MATCHLINE A
MATCHLINE FOR CONTINUATION SEE SHEET C19

LEGEND
ACQUISITION REQUIREMENTS

50' 25' 0 50'
SCALE: 1''= 50'-0"

US Army Corps of Engineers
Rock Island District

Symbol	Description	Date	Approved
	Revisions		

Designed By: KLA
Drawn By: SRJ
Checked By:
Reviewed By:
Date:
Scale: 1"=50'
Project Code: XXXXX
Solicitation Number: DACW25-XX-B-XXXX

U.S. ARMY ENGINEER DISTRICT
CORPS OF ENGINEERS
ROCK ISLAND, ILLINOIS

Stanley Consultants INC.

DES MOINES RIVER, IOWA
CITY OF DES MOINES
BIRDLAND LEVEE IMPROVEMENTS

EXHIBIT A
500 YEAR DESIGN ACQUISITION REQUIREMENTS

Sheet Reference Number:
C18
Sheet of 19

21-APR-2004 14:09
\\mvr-design\usr5\prr
'18\Birdland\500 yr redelstate\C-48.dgn

CONSOLIDATED SUPPLY INC.

DES MOINES INDEPENDENT SCHOOL DISTRICT

TEMPORARY CONSTRUCTION AREA .49 ACRES

HOLCOMB AVE

BIRDLAND AVE

PROPOSED COE BOUNDARY

8FT FNC

0.02 ACRES

500 YEAR LEVEE FOOTPRINT

PROPOSED COE BOUNDARY 4.73 ACRES

WOODED AREA

MATCHLINE FOR CONTINUATION SEE SHEET C18

MATCHLINE FOR CONTINUATION SEE SHEET C20

BOUNDRY SIGN

TREE

24IN CB

24IN MH

24IN TREE

TENNIS COURTS

BASEBALL FIELD

PROPOSED COE BOUNDARY 3.36 ACRES

PERMANENT LEVEE EASEMENT .34 ACRE NO CONSTRUCTION REQUIRED

6TH AVE BRIDGE

BIRDLAND DRIVE

FIBER OPTIC CABLE

RIPRAP

215 220 225 230 235

PC Sta 224+00.00

PT Sta 224+91.11

PC Sta 222+50.56

PT Sta 220+23.88

PC Sta 229+45.62

PT Sta 228+47.34

PC Sta 227+62.48

PT Sta 226+26.22

NOTE:
ALL NON-SHADED PROPERTY INSIDE PROPOSED COE BOUNDARY IS CITY RIGHT-OF-WAY.

LEGEND

ACQUISITION REQUIREMENTS

50' 25' 0 50'

SCALE: 1''= 50'-0"

N

US Army Corps of Engineers
Rock Island District

Symbol	Description	Date	Approved
	Revisions		

U.S. ARMY ENGINEER DISTRICT
CORPS OF ENGINEERS
ROCK ISLAND, ILLINOIS

Stanley Consultants INC.

Designed By: KLA	Date:	Project Code: XXXXX
Drawn By: SRJ	Scale: 1"=50'	Solicitation Number: DACW25-XX-B-XXXX
Checked By:		
Reviewed By:		

DES MOINES RIVER, IOWA
CITY OF DES MOINES
BIRDLAND LEVEE IMPROVEMENTS

EXHIBIT A
500 YEAR DESIGN ACQUISITION REQUIREMENTS

Sheet Reference Number:
C19
Sheet of 19

21-APR-2004 14:17
\\mvr\design\usr5\pro
'18\Birdland\500 yr realestate\C-419.dgn

240
245
250
255

20IN TREE
30IN TREE
15IN TREE
PROPOSED COE BOUNDARY 1.34 ACRES
PERMANENT LEVEE EASEMENT .35 ACRES NO CONSTRUCTION REQUIRED
PROPOSED COE BOUNDARY 3.45 ACRES
8" FNC
POT Sta 241+49.31
POT Sta 237+99.96
POT Sta 253+96.74
POT Sta 242+40.83
POT Sta 246+85.06
POT Sta 247+60.05
POT Sta 248+35.03
POT Sta 250+08.00
24IN MH
CL TOP 5FTBX CLV
CB
FH
2" G
8" W
16" W
18" W
12IN RCP INV
24IN TREE
40IN TREE
30IN TREE
PROPOSED COE BOUNDARY 36IN TREE
500 YEAR LEVEE FOOTPRINT
2ND AVE BRIDGE
BIRDLAND DRIVE
GUTHRIE AVE
MATCHLINE FOR CONTINUATION SEE SHEET C19
MATCHLINE A
BIRDLAND LAGOON
18IN MH
PROPOSED COE BOUNDARY 1.62 ACRES
PROPOSED RETAINING WALL
BRICK WALL PROPOSED COE BOUNDARY
PARKING AREA
TEMPORARY WORK AREA .34 ACRES
PROPOSED TEMP. BOUNDARY
TEMPORARY STAGING AREA .47 ACRES
MAINTAIN PUBLIC ACCESS DURING CONSTRUCTION
TREE CLUSTER
TEL BOX
LP
SWING
DRAW
PARK BUILDING
PARK SHELTER
36IN CONC PAD
SAYLOR ROAD

NOTE:
ALL NON-SHADED PROPERTY INSIDE PROPOSED COE BOUNDARY IS CITY RIGHT-OF-WAY.

SCALE: 1'' = 50'-0"
50' 25' 0 50'

US Army Corps of Engineers
Rock Island District

Description	Date	Approved
Revisions		
Symbol		

U.S. ARMY ENGINEER DISTRICT
CORPS OF ENGINEERS
ROCK ISLAND, ILLINOIS

Stanley Consultants INC.

Designed By: KLA	Date:		
Drawn By: SRJ	Scale: 1"=50'		
Checked By:	Project Code: XXXXX		
Reviewed By:	Solicitation Number: DACW25-XX-B-XXXX		

DES MOINES RIVER, IOWA
CITY OF DES MOINES
BIRDLAND LEVEE IMPROVEMENTS

EXHIBIT A
500 YEAR DESIGN ACQUISITION REQUIREMENTS

Sheet Reference Number: C20
Sheet of 19

21-APR-2004 14:25
\\mvr-design\usr5\proj\...\Birdland\500 yr realestate\C-420.dgn

EXHIBIT B

BIRDLAND PARK LEVEE SYSTEM
DES MOINES FLOOD STUDY
REAL ESTATE REQUIRMENTS
BORROW AREA
4/21/04

1671637;640073
1672216;640068
0.029 acres
1673290;640057
1672340;640067
1672199;640033
1671738;640014
0.565 acres
1672283;639868
1673303;639786
16.550 acres
1673300;639444
1672523;639381
1673259;639354
1672809;639202
1673141;639220
0.140 acres
0.092 acres

500 0 500 Feet

Exhibit C

BIRDLAND PARK LEVEE SYSTEM
DES MOINES FLOOD STUDY
REAL ESTATE REQUIREMENTS
MITIGATION AREA
4/21/04

N

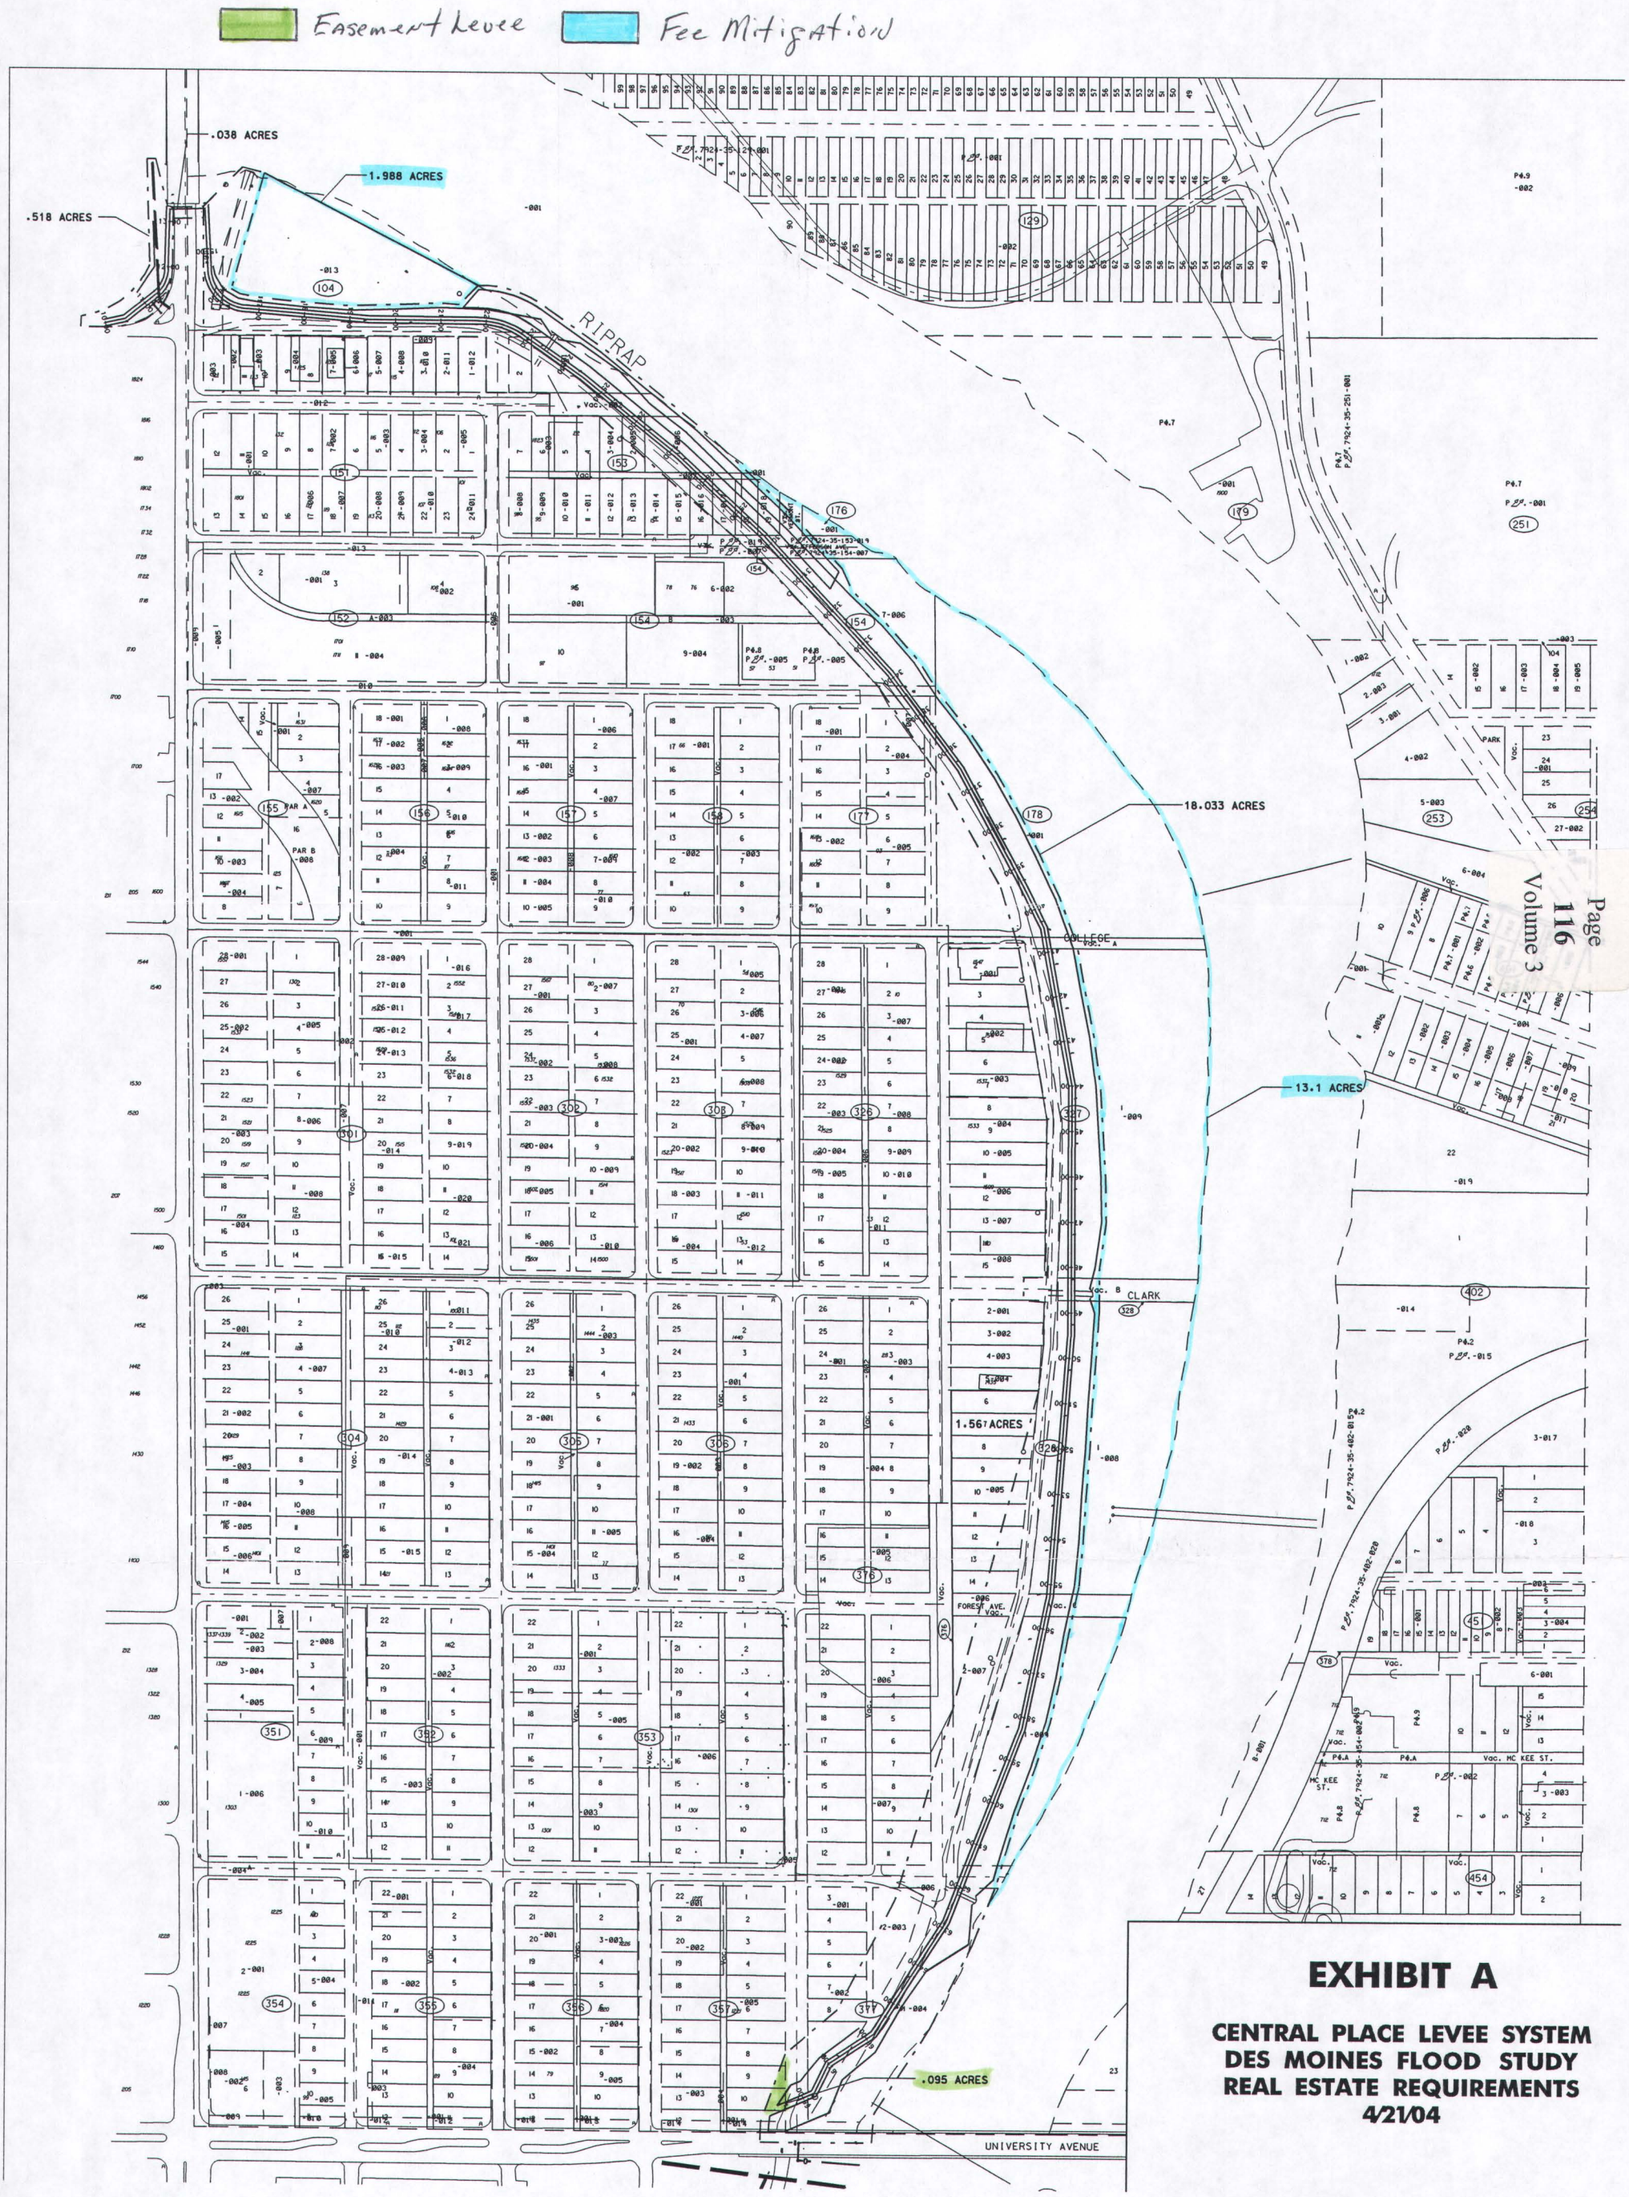
Easement Levee
Fee Mitigation
.038 ACRES
1.988 ACRES
.518 ACRES
RIPRAP
18.033 ACRES
13.1 ACRES
1.56 ACRES
.095 ACRES
COLLEGE
CLARK
FOREST AVE.
UNIVERSITY AVENUE
EXHIBIT A
CENTRAL PLACE LEVEE SYSTEM
DES MOINES FLOOD STUDY
REAL ESTATE REQUIREMENTS
4/21/04

EXHIBIT B

CENTRAL PLACE LEVEE SYSTEM
DES MOINES FLOOD STUDY
REAL ESTATE REQUIREMENTS
BORROW AREA
4/21/04

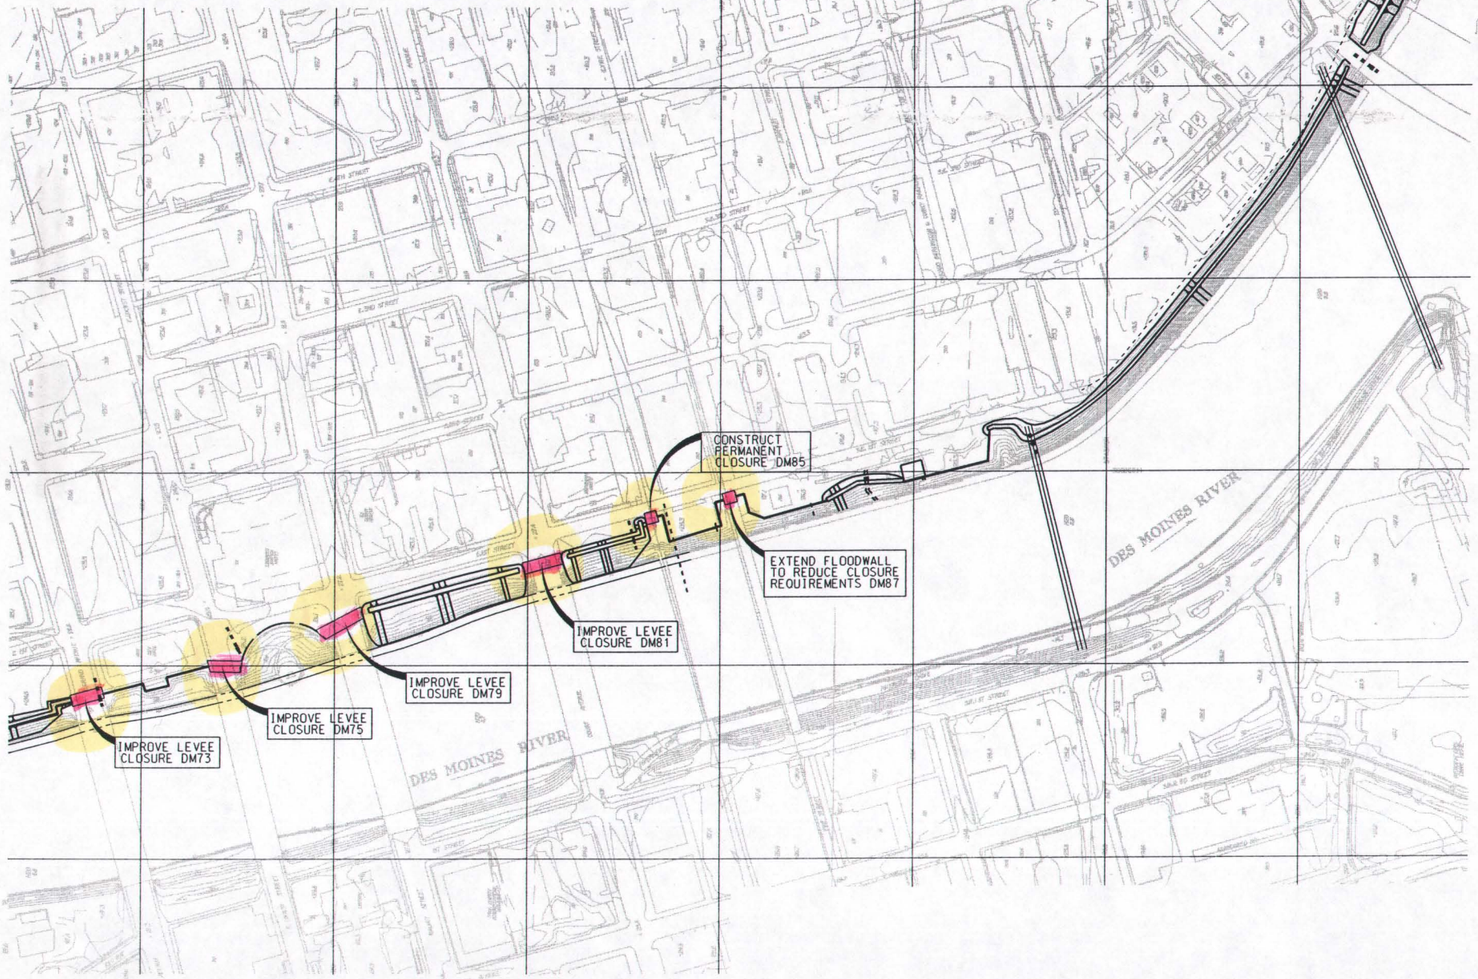

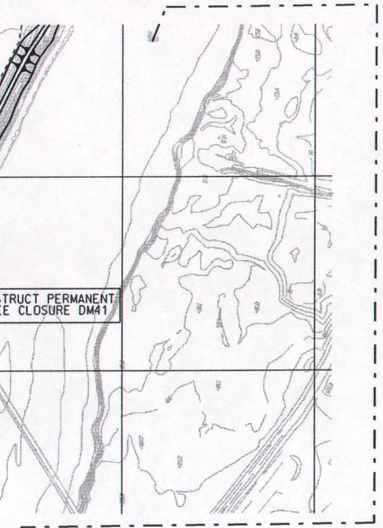

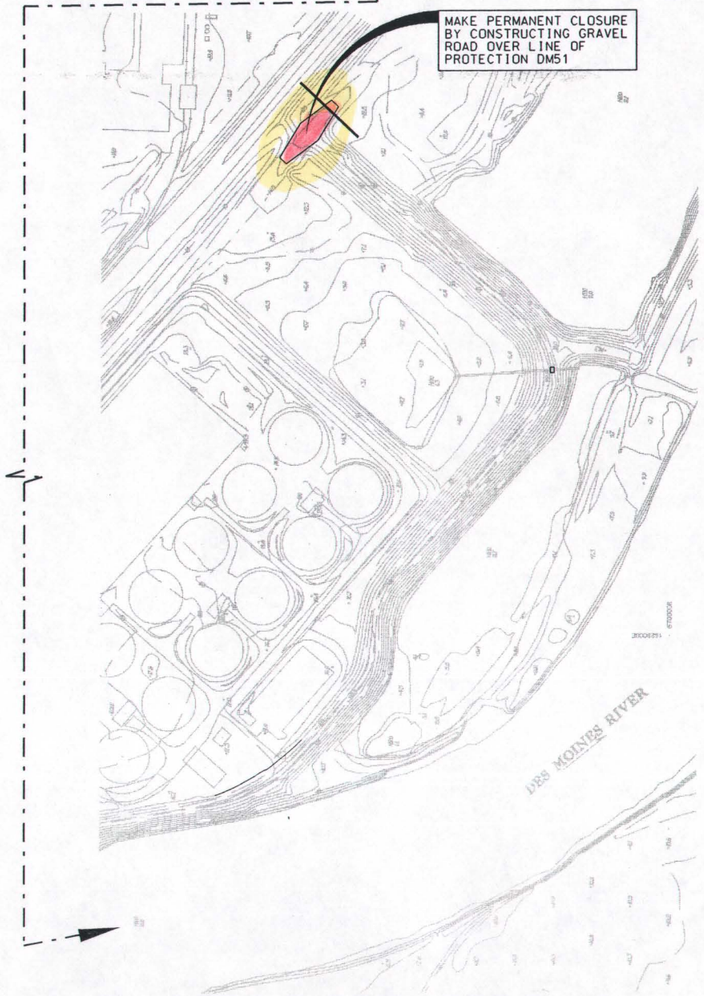

US Army Corps of Engineers
Rock Island District

Symbol	Description	Date	Approved
	Revisions		

Designed By:	Date:	Project Code:	Solicitation Number:
Drawn By:	Scale:		
Checked By:			
Reviewed By:			

U.S. ARMY ENGINEER DISTRICT
CORPS OF ENGINEERS
ROCK ISLAND, ILLINOIS

DES MOINES RIVER, DES MOINES, IOWA FEASIBILITY STUDY, DOWNTOWN

REAL ESTATE REQUIREMENTS EAST

Sheet Reference Number:
Sheet of XX

200 0 200 400'
SCALE IN FEET

Exhibit "A"

14-MAR-2005 16:18
\\mvrdfs\moddd\projects\DM08\Combo Real Estate\dm3-001.dgn

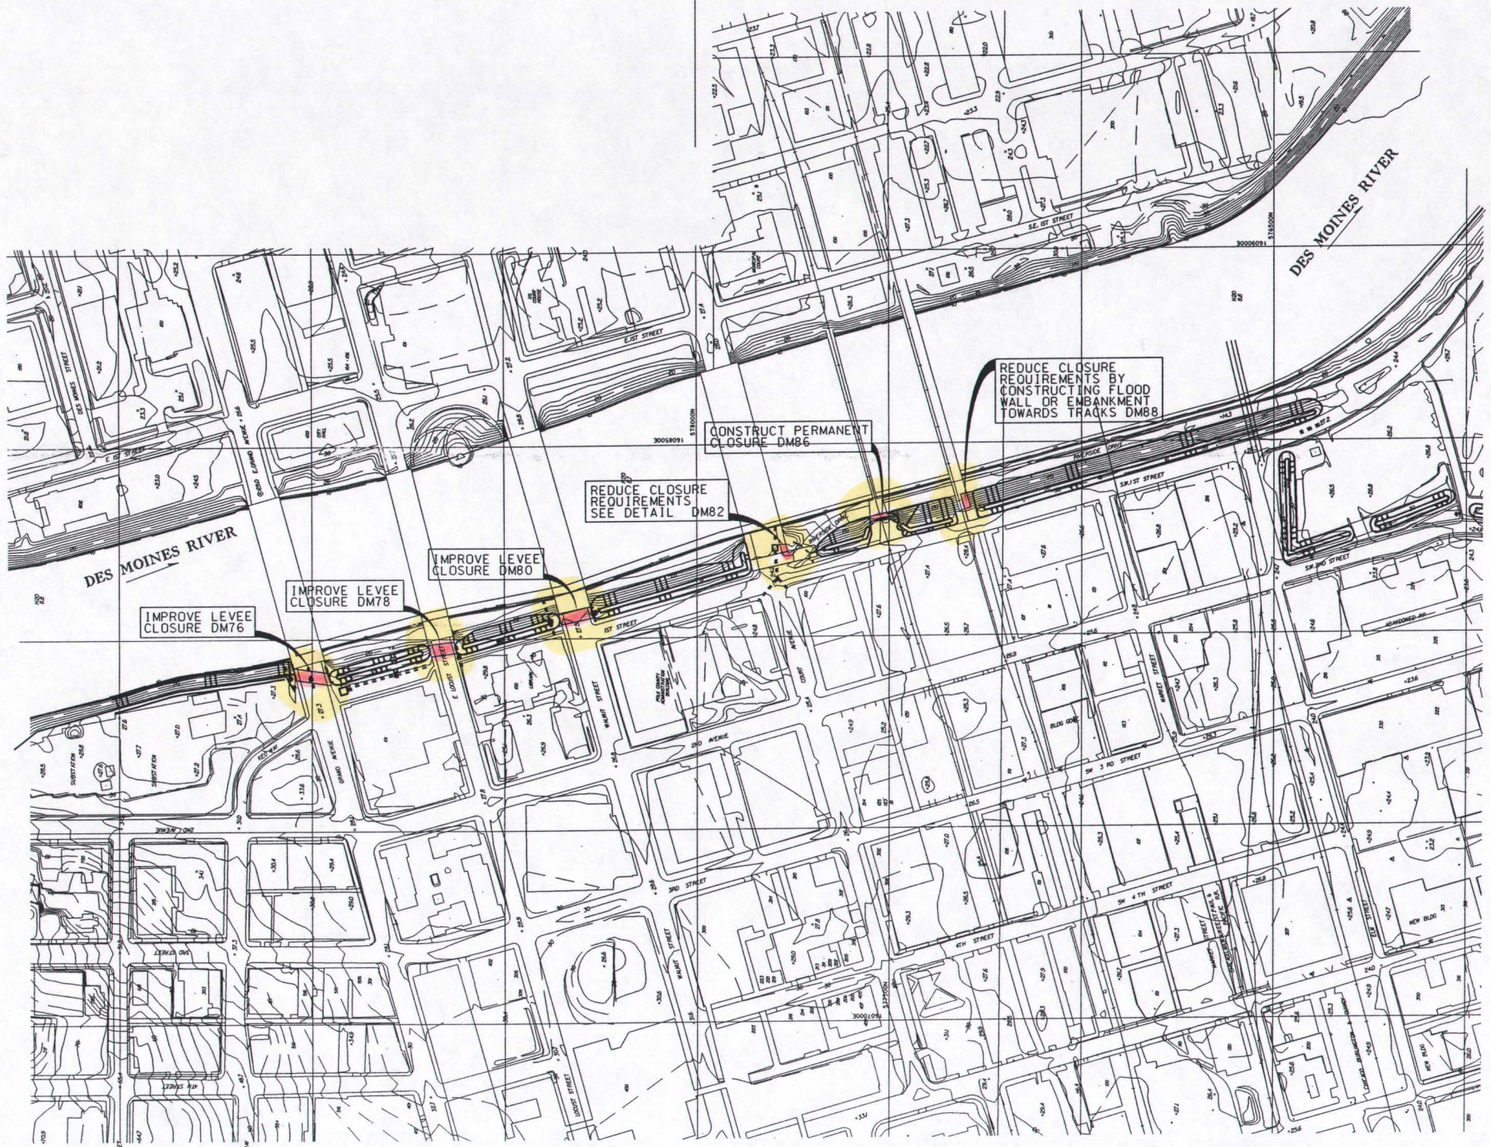

Exhibit "B"

200 0 200 400'
SCALE IN FEET

US Army Corps of Engineers
Rock Island District

Symbol	Description	Date	Approved
	Revisions		

U.S. ARMY ENGINEER DISTRICT CORPS OF ENGINEERS ROCK ISLAND, ILLINOIS	Designed By:	Date:	
	Drawn By:	Scale:	
	Checked By:	Project Code:	
	Reviewed By:	Solicitation Number:	

DES MOINES RIVER, DES MOINES, IOWA FEASIBILITY STUDY - DOWNTOWN

REAL ESTATE REQUIREMENTS WEST

Sheet Reference Number:
Sheet of XX

14-MAR-2005 15:24
\\mvrdfs\ccadd\projects\DM08\Combo Real Estate\dm3-001.dgn

Page
118
Volume 3
C

Exhibit "C"

200 0 200 400'
SCALE IN FEET

US Army Corps of Engineers
Rock Island District

Symbol	Description	Date	Approved
	Revisions		

Designed By:		Date:	
Drawn By:		Scale:	
Checked By:		Project Code:	
Reviewed By:		Solicitation Number:	

U.S. ARMY ENGINEER DISTRICT
CORPS OF ENGINEERS
ROCK ISLAND, ILLINOIS

DES MOINES RIVER, DES MOINES, IOWA FEASIBILITY STUDY, DOWNTOWN

REAL ESTATE REQUIREMENTS SOUTH

Sheet Reference Number:
Sheet of XX

14-MAR-2005 16:20
#mvrdfs#coodd#projects#DM08#Combo Regl Estate#dmr3-001.dgn

Des Moines & Raccoon Rivers Feasibility Study, Polk Co., IA Environmental Impact & Mitigation Sites

Proposed Chichaqua Wetland & Upland Forest Mitigation Site

Saylorville Reservoir

Saylorville Dam

Ankeny

Polk Co.

Bondurant

Mitchellville

Altoona

Birdland Wetland Impact Area

Birdland Upland Forest Impact Area

Central Place Upland Forest Mitigation Site

Central Place Wetland Mitigation Site

Birdland Park Levee, Reach 1

Central Place Levee, Reach 2

Fourmile Creek, Reach 10

Walnut Cr. at Grand Ave., Reach 9

Des Moines Water Works Levee, Reach 7

Downtown West Levee, Reach 4

Downtown East Levee, Reach 3

Leetown Creek, Reach 3

Downtown South Levee, Reach 5

Raccoon River Sect. 205, Reach 6

Des Moines - West Des Moines Levee, Reach 8

Red Rock Remedial Works Levee

35 931 65 945 69 80 6 235

0 0.5 1 2 3 4 Miles

N

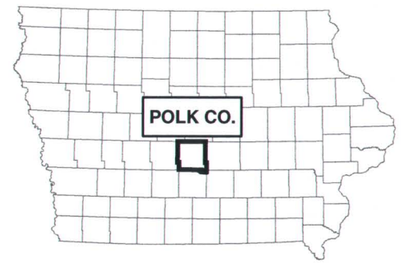

US Army Corps of Engineers®
Rock Island District

Map produced 13 October 2004.

gis on 'mvrdfs' (V:)\PM\PM_GIS_Team\GIS_Projects\Des_Moines_Flood_Study\Current_Maps\Maps_for_SteveR\feasibility_study_site_map101304.mxd 10/13/04 raw

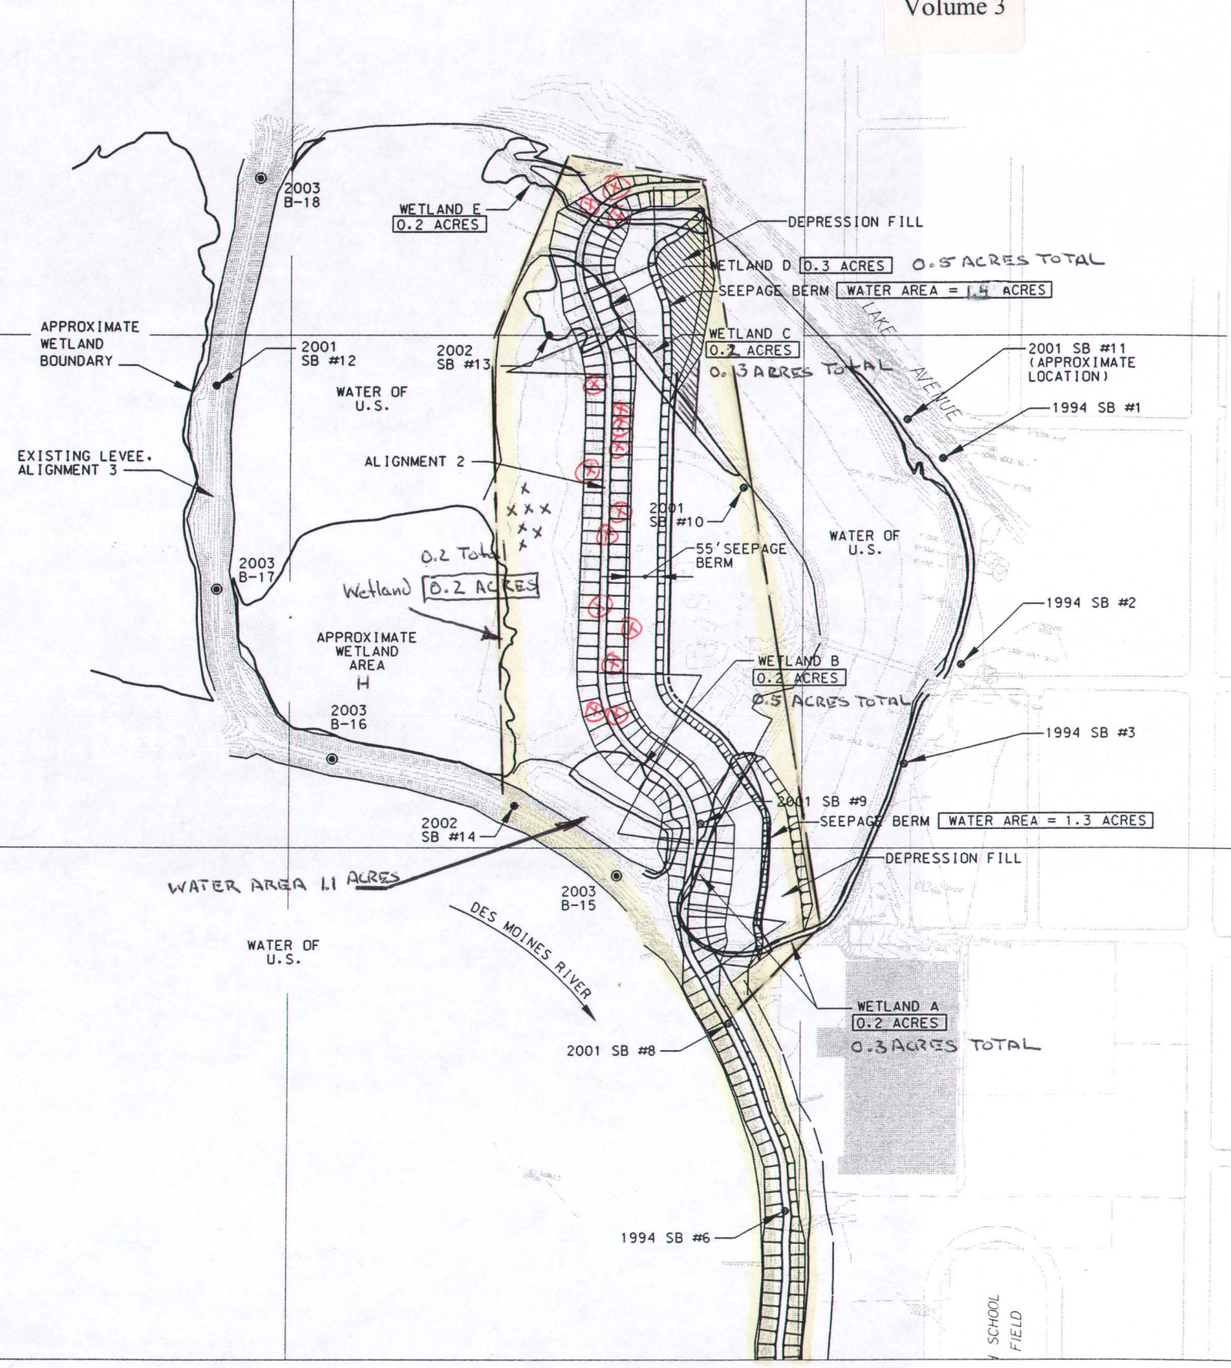

Habitat Type		Proposed Alignment Impact Acres	Proposed Alignment % of Total	Total Acres in Potential Impact Area	
Uplands Willow Grove		0	0%	0.75	
Wetlands	Total	1.4	55%	2.3	
A -area		0.2	67%	0.3	
B-area		0.2	40%	0.5	
C-area		0.2	67%	0.3	
D-area		0.3	75%	0.4	
E-area		0.2	67%	0.3	*
F-area		0.1	100%	0.1	
G-area		0.1	100%	0.1	
H-area		0	0%	0.2	*
I-area		0.1	100%	0.1	
Open Water		2.7	71%	3.8	

*Approximately 50% of the Wetland Area E is located outside the potential impact area

*Approximately 95% of the Wetland Area H is located outside the potential impact area

NOTES:

1. THE U.S. ARMY CORPS OF ENGINEERS, ROCK ISLAND DISTRICT DELINEATED WETLANDS "A" THROUGH "G" IN 2001 IN ACCORDANCE WITH THE 1987 CORPS OF ENGINEERS WETLAND DELINEATION MANUAL.
2. THE WETLAND AREAS SHOWN ON THIS SHEET ARE THOSE IN THE VICINITY OF THE PROPOSED ALTERNATIVES. THE AREA MEASUREMENTS IN ACRES SHOW THE OVERLAP WITH THE PROPOSED PROJECT.
3. THE ALIGNMENT MAY BE ADJUSTED DURING FINAL DESIGN.

N 590.500

NOTE: ALL ELEVATIONS ARE IN DES MOINES DATUM. (EL 0' = 773.837' NGVD)

⊗ Mature Trees

× Willow Grove

— - — Boundary of Potential Impact Area (Levee will be located within this area)

N 589.500

150 0 150 300'
SCALE IN FEET

BIRDLAND LEVEE IN DES MOINES, IOWA

PLATE B3

US Army Corps of Engineers
Rock Island District

Revisions: Symbol | Description | Date | Approved

Designed By: | Drawn By: | Checked By: | Reviewed By:
Date: | Scale:
Project Code: XXXXX
Solicitation Number: DACW25-XX-B-XXXX

U.S. ARMY ENGINEER DISTRICT
CORPS OF ENGINEERS
ROCK ISLAND, ILLINOIS

Stanley Consultants INC.

DES MOINES AND RACCOON RIVERS
DES MOINES, IOWA
FEASIBILITY STUDY
BIRDLAND LEVEE

SITE MAP
SHEET 1 OF 2

Sheet Reference Number: C1
Sheet 3 of 16

21-SEP-2004 16:02
\\mvr-design\USR~5\projects\DM08\Birdland\Report\ModifiedAppendixA\c-40i.dgn

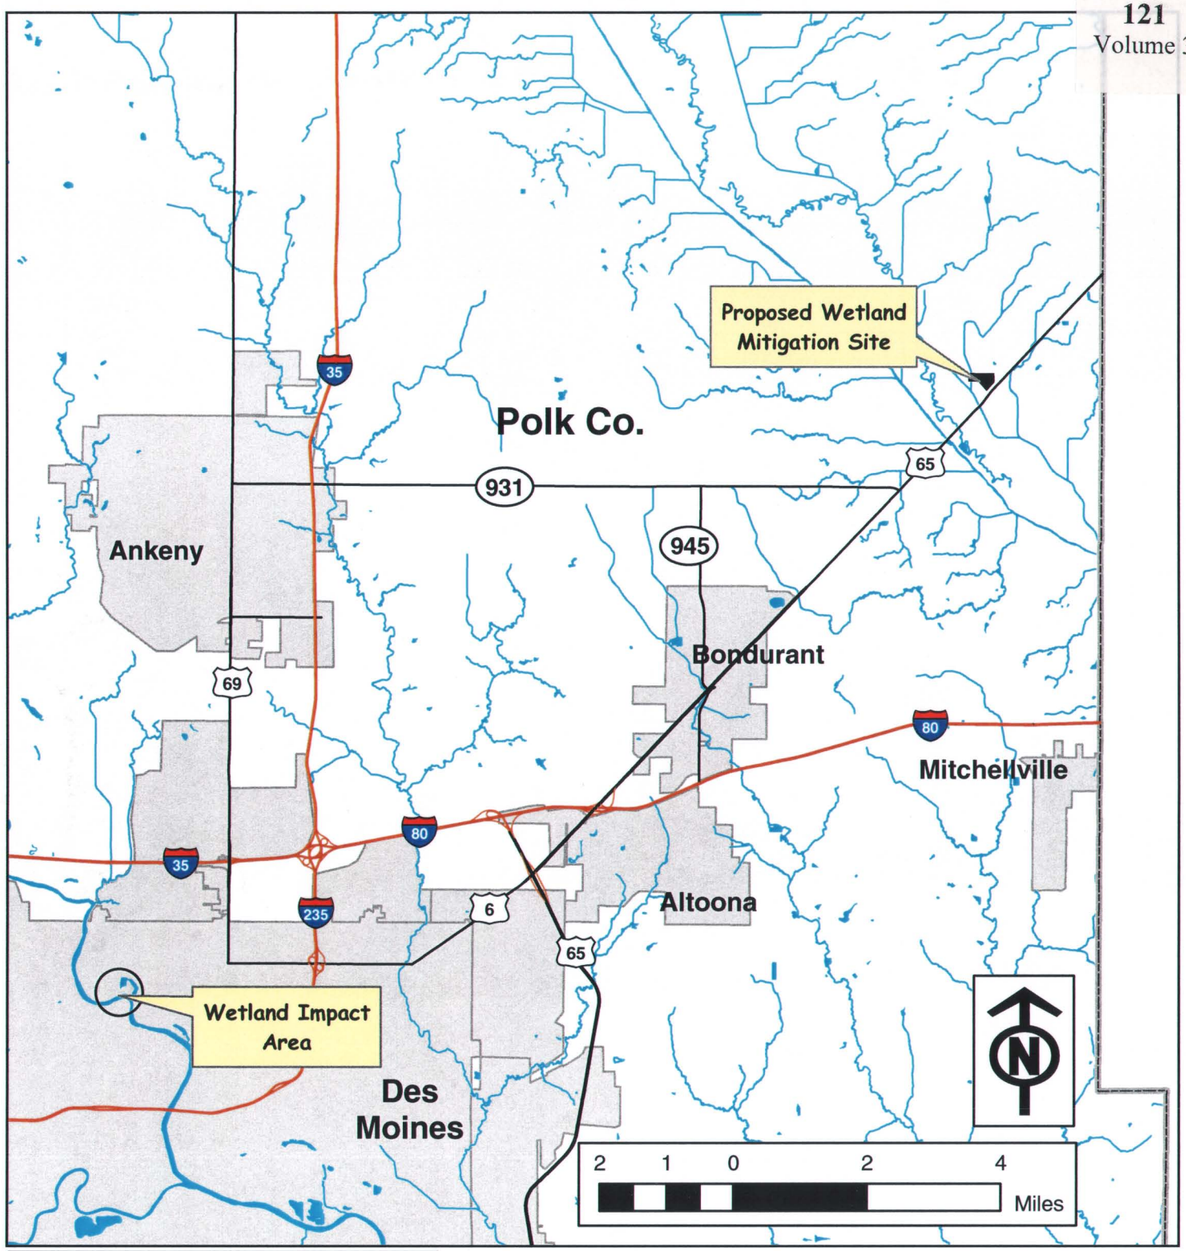

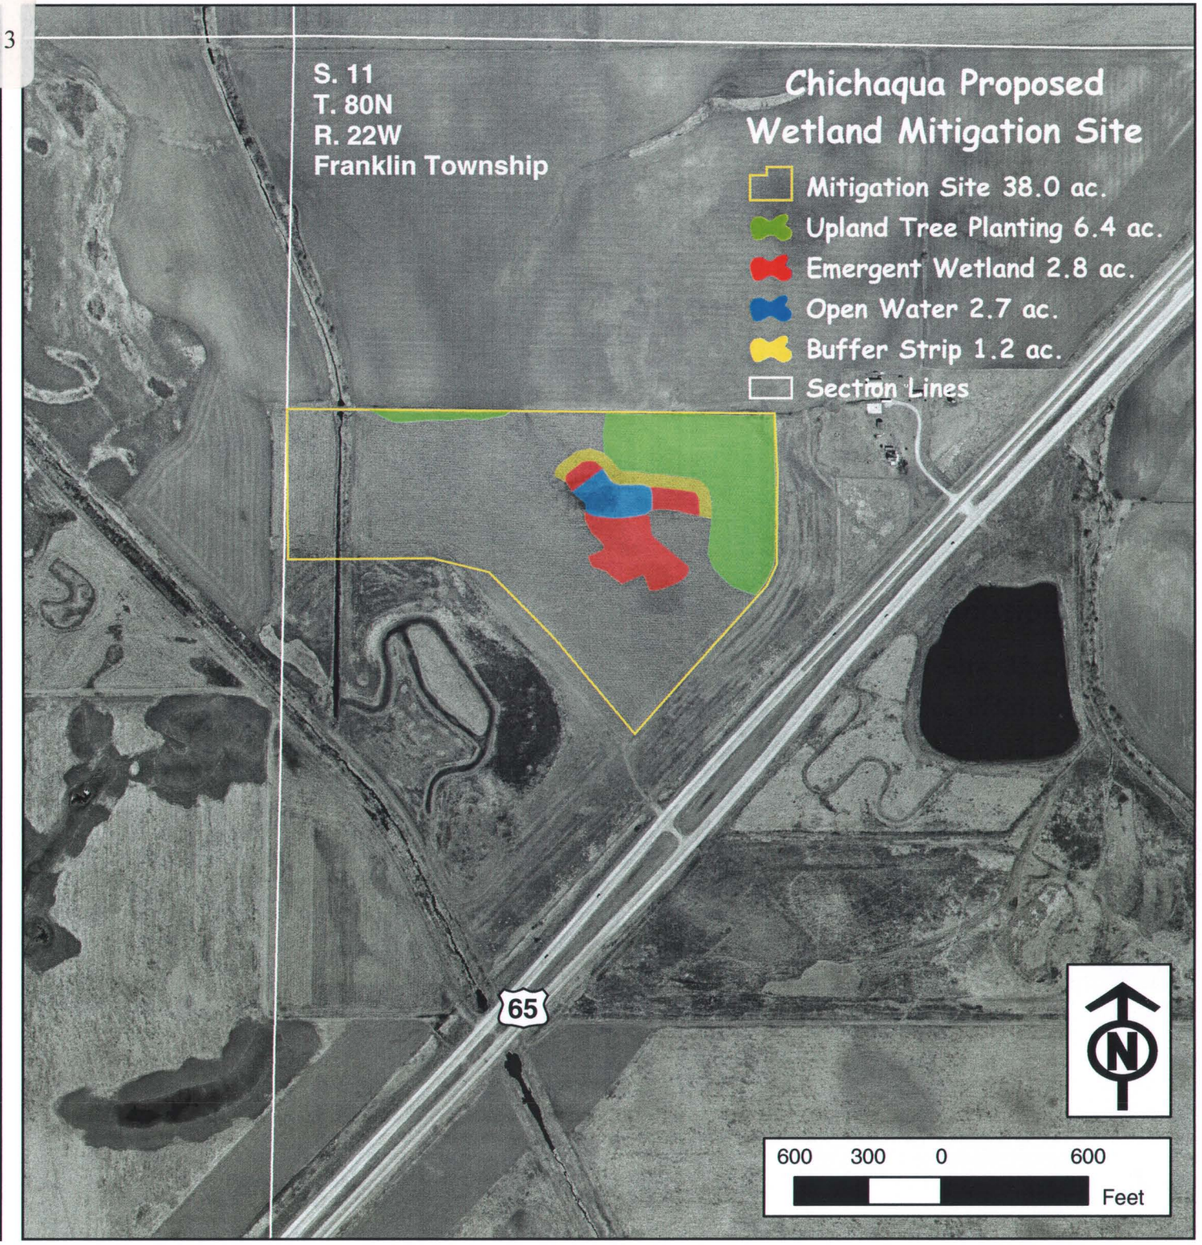

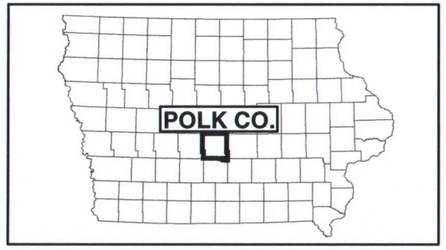

Des Moines Flood Study
Proposed Wetland Mitigation Site
Polk Co., IA

US Army Corps of Engineers®
Rock Island District

Map revised 14 October 2004.

gis on 'mvrdfs' (V:)\PM\PM_GIS_Team\GIS_Projects\Des_Moines_Flood_Study\Current_Maps\Maps_for_GailC\prop_wetland_site17x11_v2.mxd 10/14/04 raw

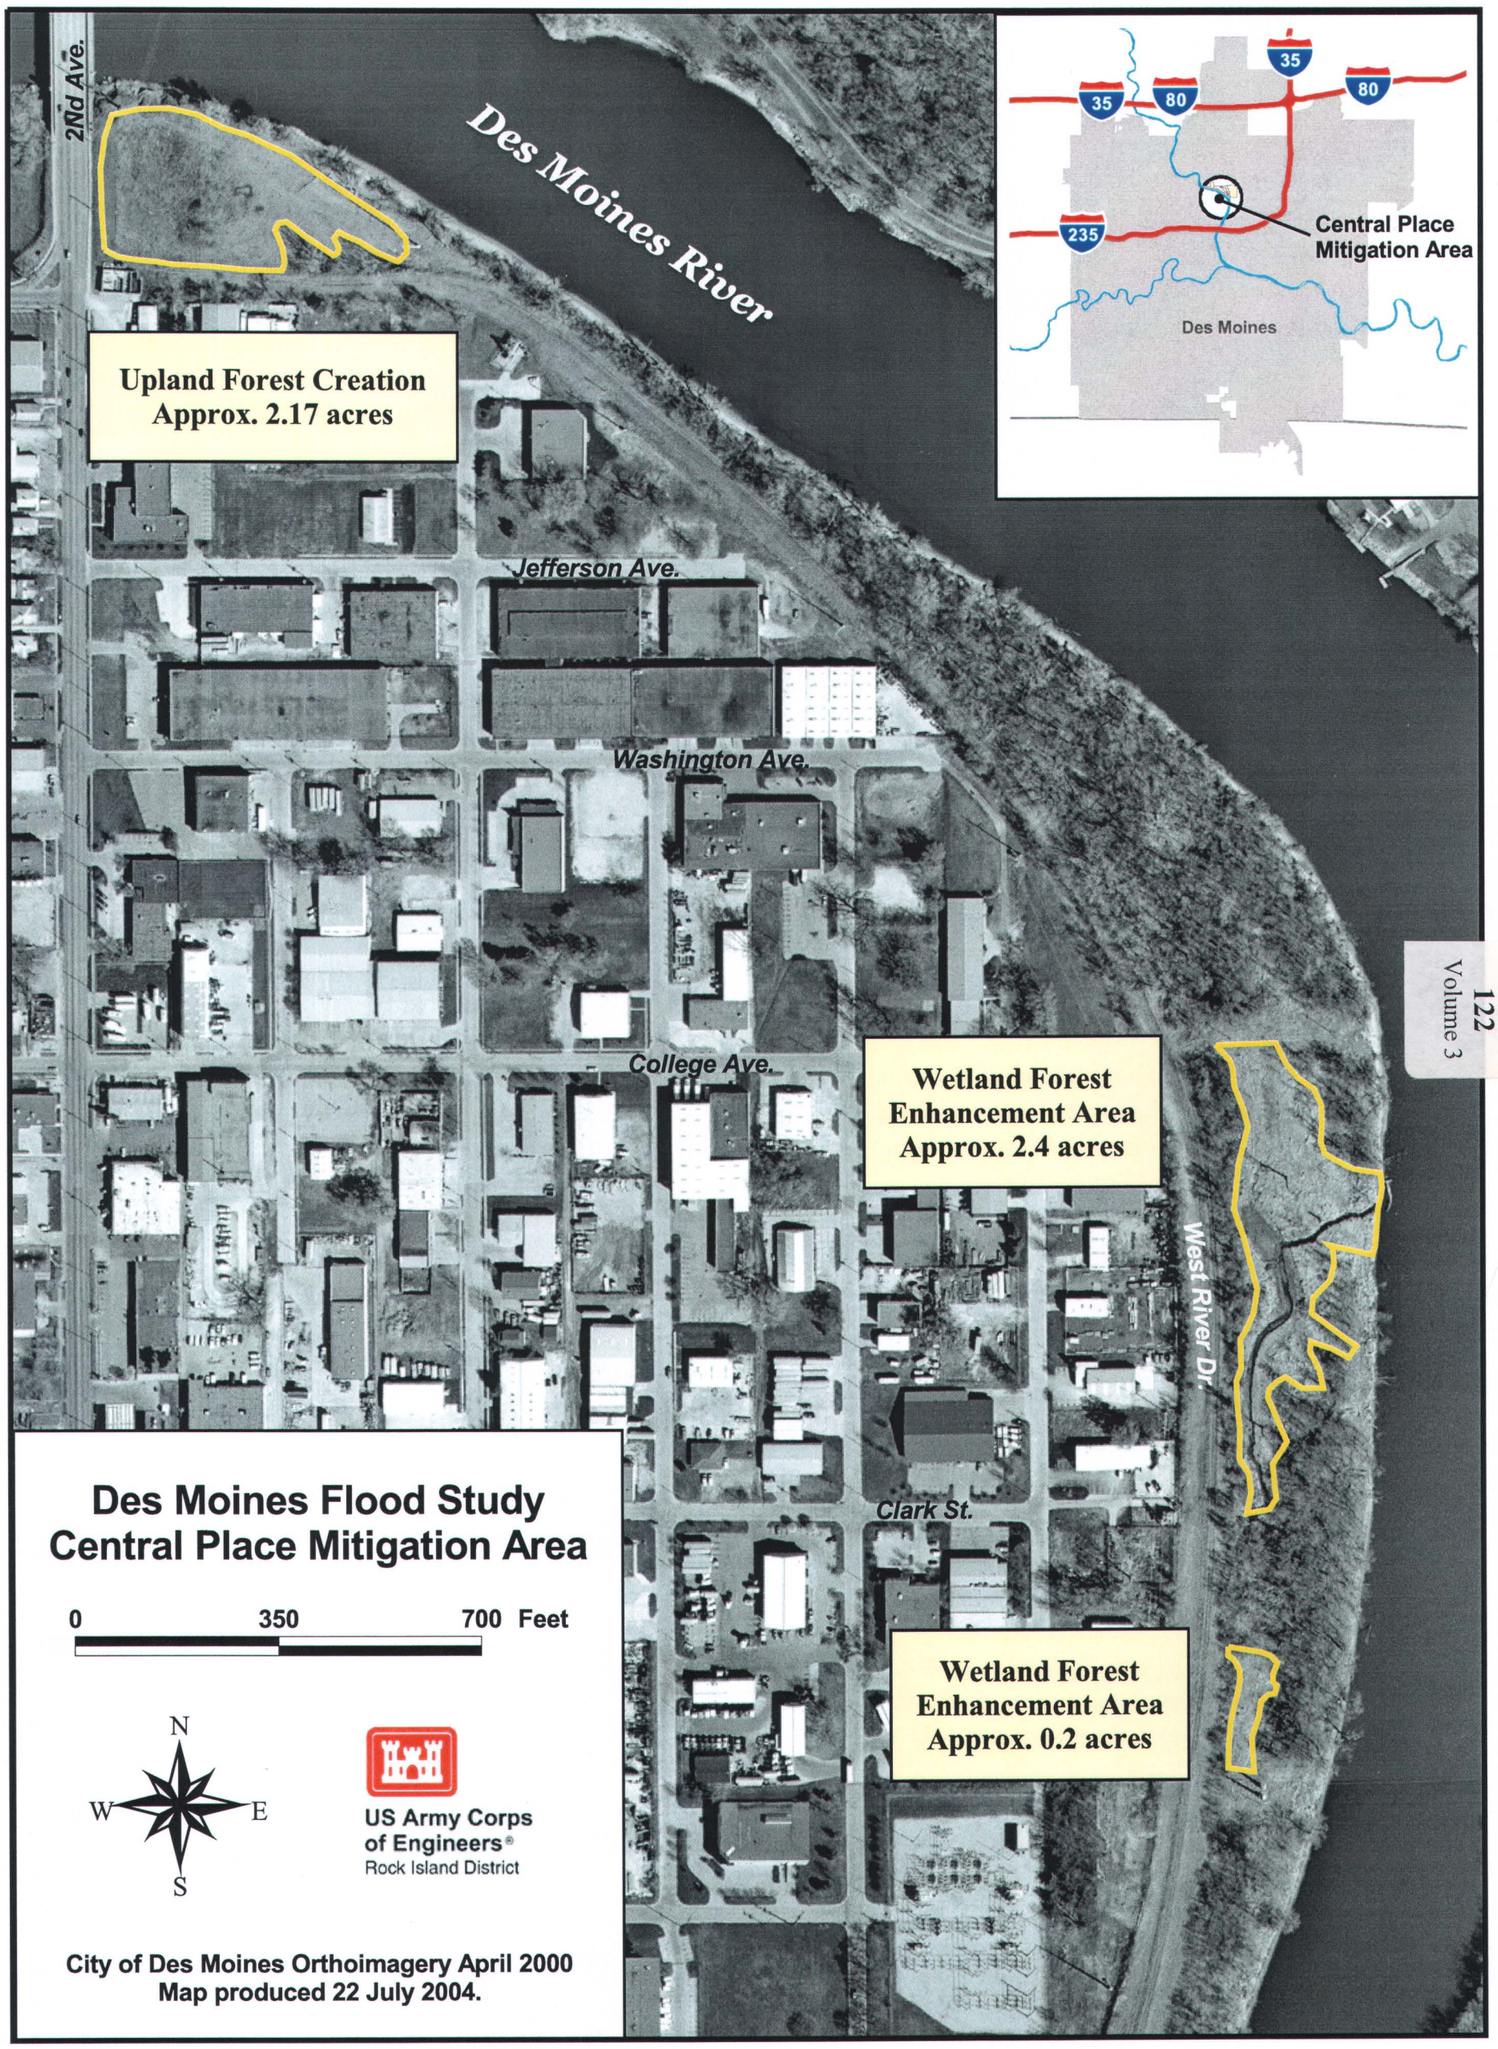

gis on 'mvrdfs' (V:)\PM\PM_GIS_Team\GIS_Projects\Des_Moines_Flood_Study\Current_Maps\Maps_for_Gail\Central_place_mitigation\central_place_mitigation72204.apr 7/22/04 raw