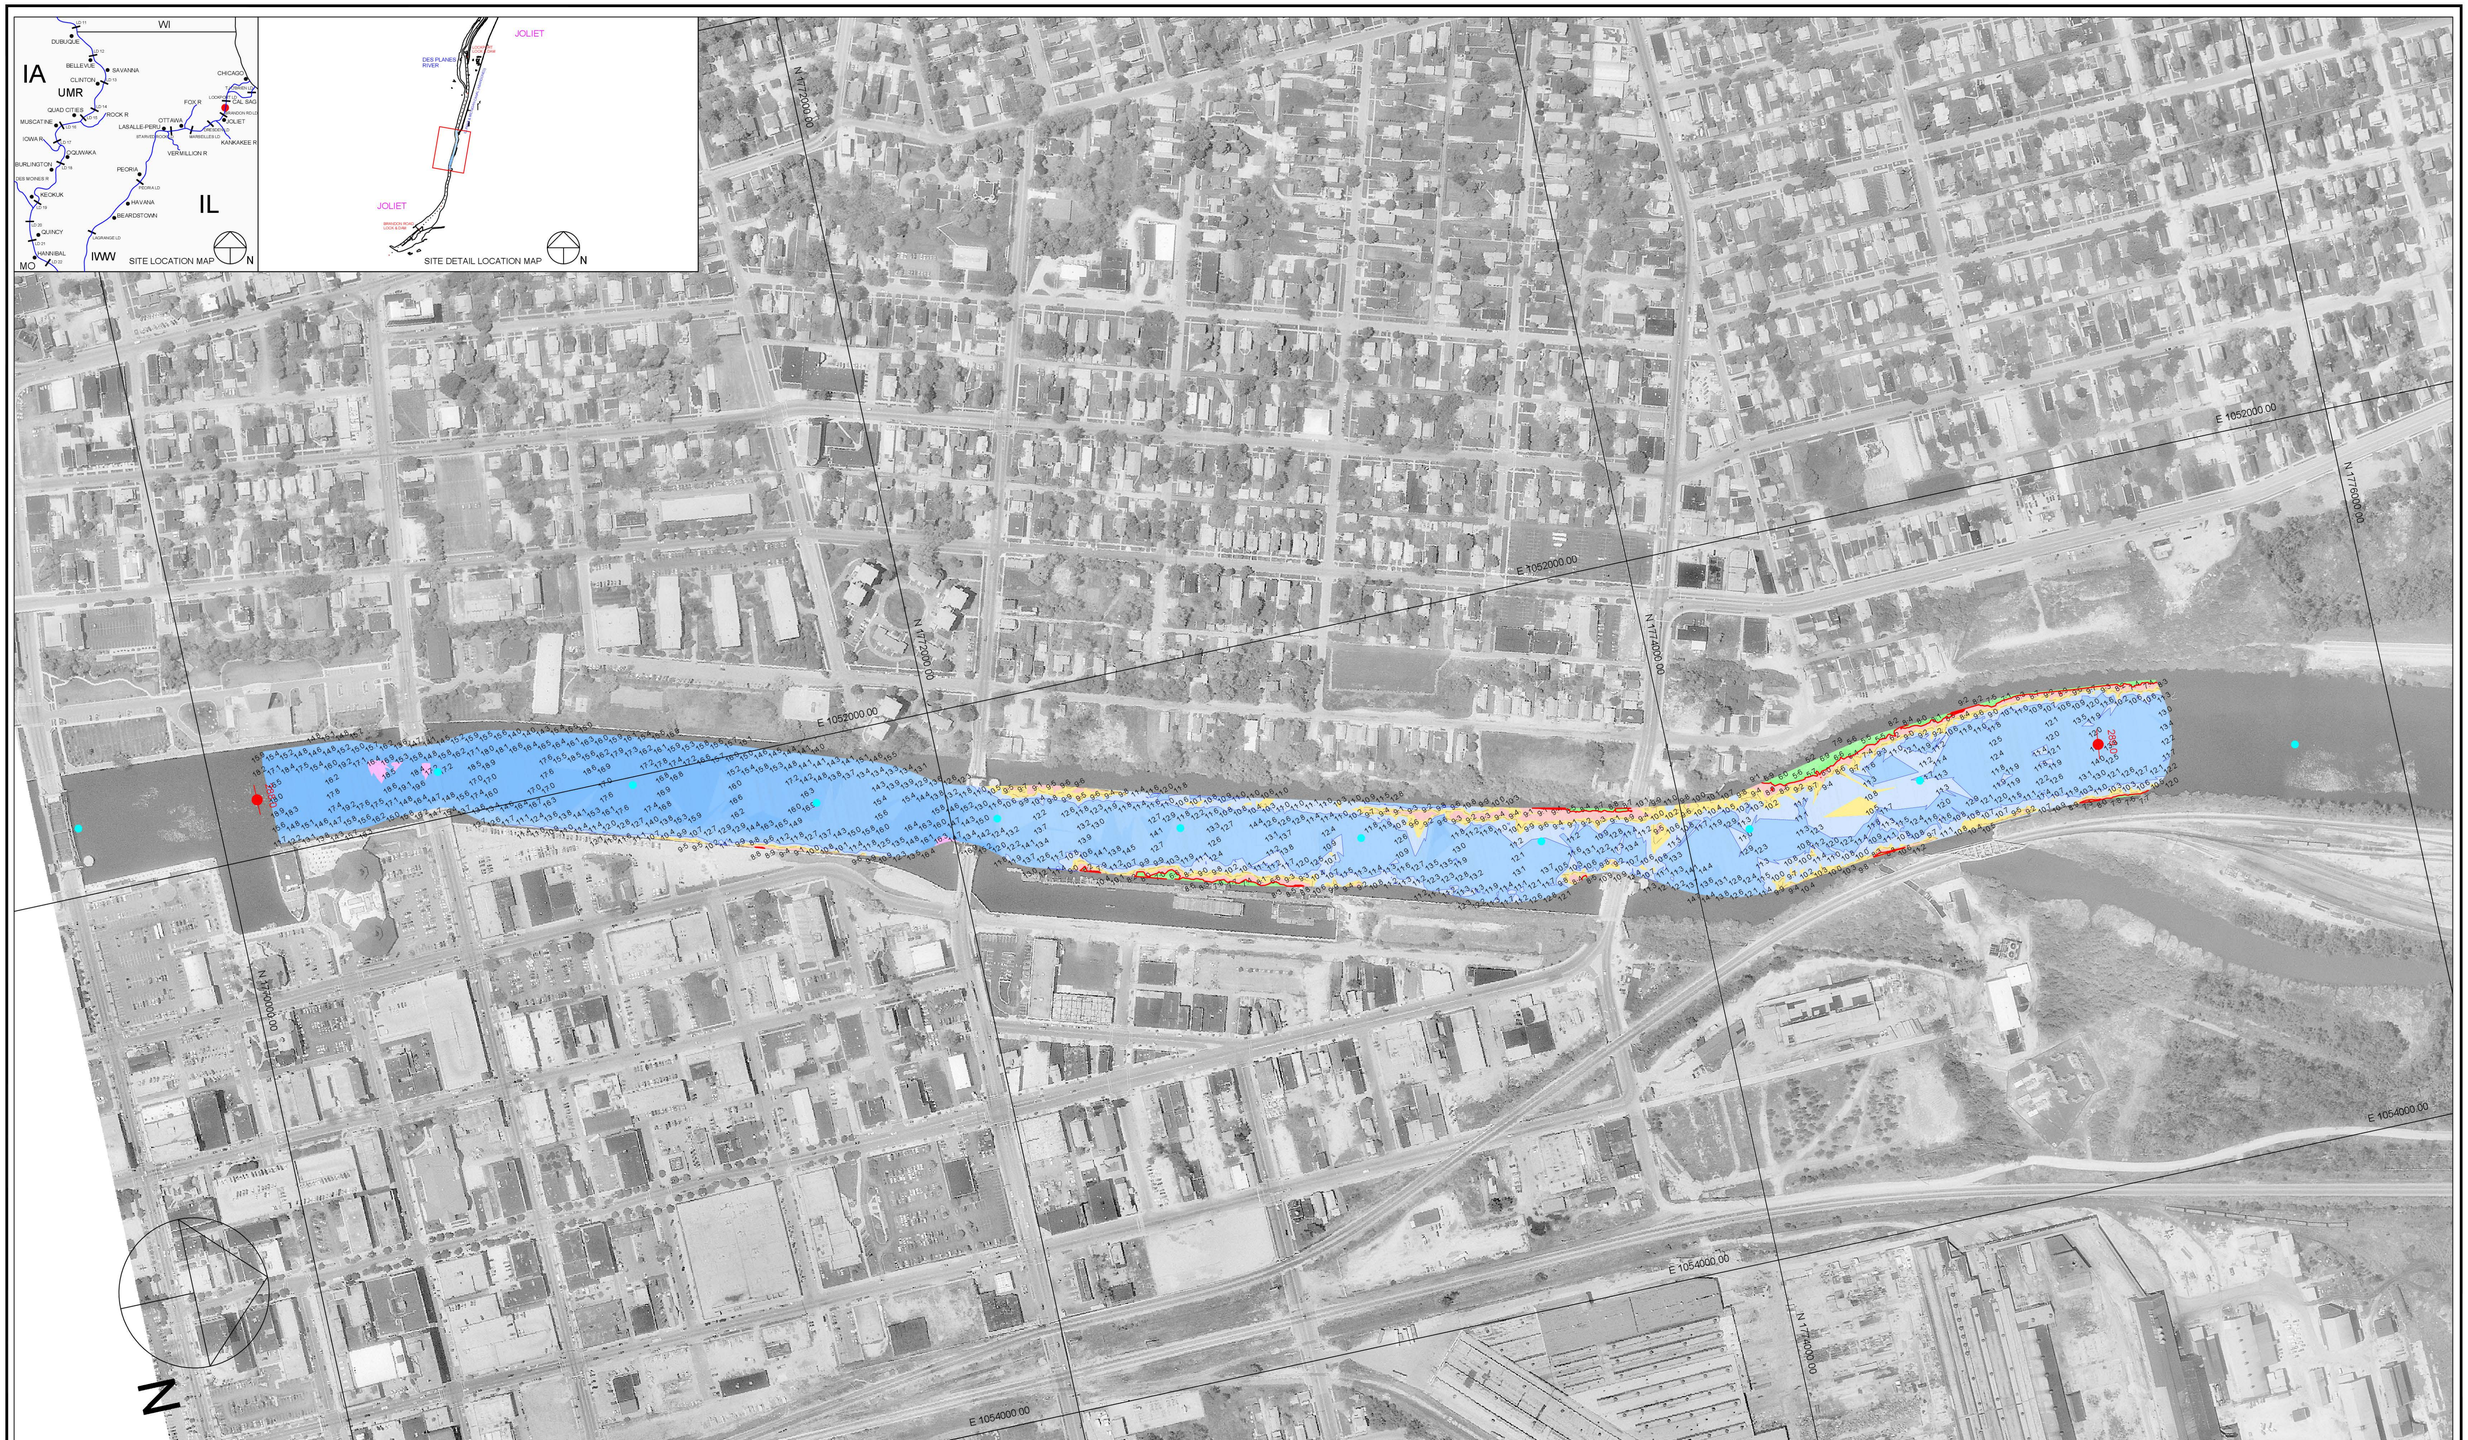

200 0 200 400 600

Scale 1" = 200'

Multi / Dual -Transducer Survey with Complete / 200 Foot Interval Coverage

Peripheral Contour Color Fill Legend

-10' - -1' | 0' - 8' | 9' - 19' | 20' - 29' | 30' - 50'

Location	Stage		Flat Pool
Morris	4.3	=	482.8
LaSalle	10.2	=	440.2
Peoria	11.6	=	440.0
Havana	4.8	=	429.2
Beardstown	9.1	=	429.0

Hydrographic Survey of the **Illinois Waterway** Ortho photography flown 1995

Horizontal Projection: State Plane, NAD1983, Illinois East - 1201 U.S. Survey Feet
Vertical Datum: NGVD 1929 U.S. Survey Feet. All soundings adjusted to Flat Pool: 538.5
Water Surface at time of survey: 538.9 / Water Stage: +0.4 Feet

Survey Vessel: MV Holling
Conducted by: Justin Coldwater and Lee Schweiger
Processed in AutoCAD Civil 3D 2012 by Bob Adams on 22 Jan 2013
File Name: IWW_BR_2880-2890_13A.dwg

US ARMY CORPS OF ENGINEERS
MVR-ROCK ISLAND DISTRICT
OPERATIONS DIVISION - TECH SUPPORT BRANCH

Cass Street to Ruby Street

Survey Date: 8 Jan 2013

IWW / Brandon Road Pool - Reach River Miles: 288.0 - 289.0

I/BF