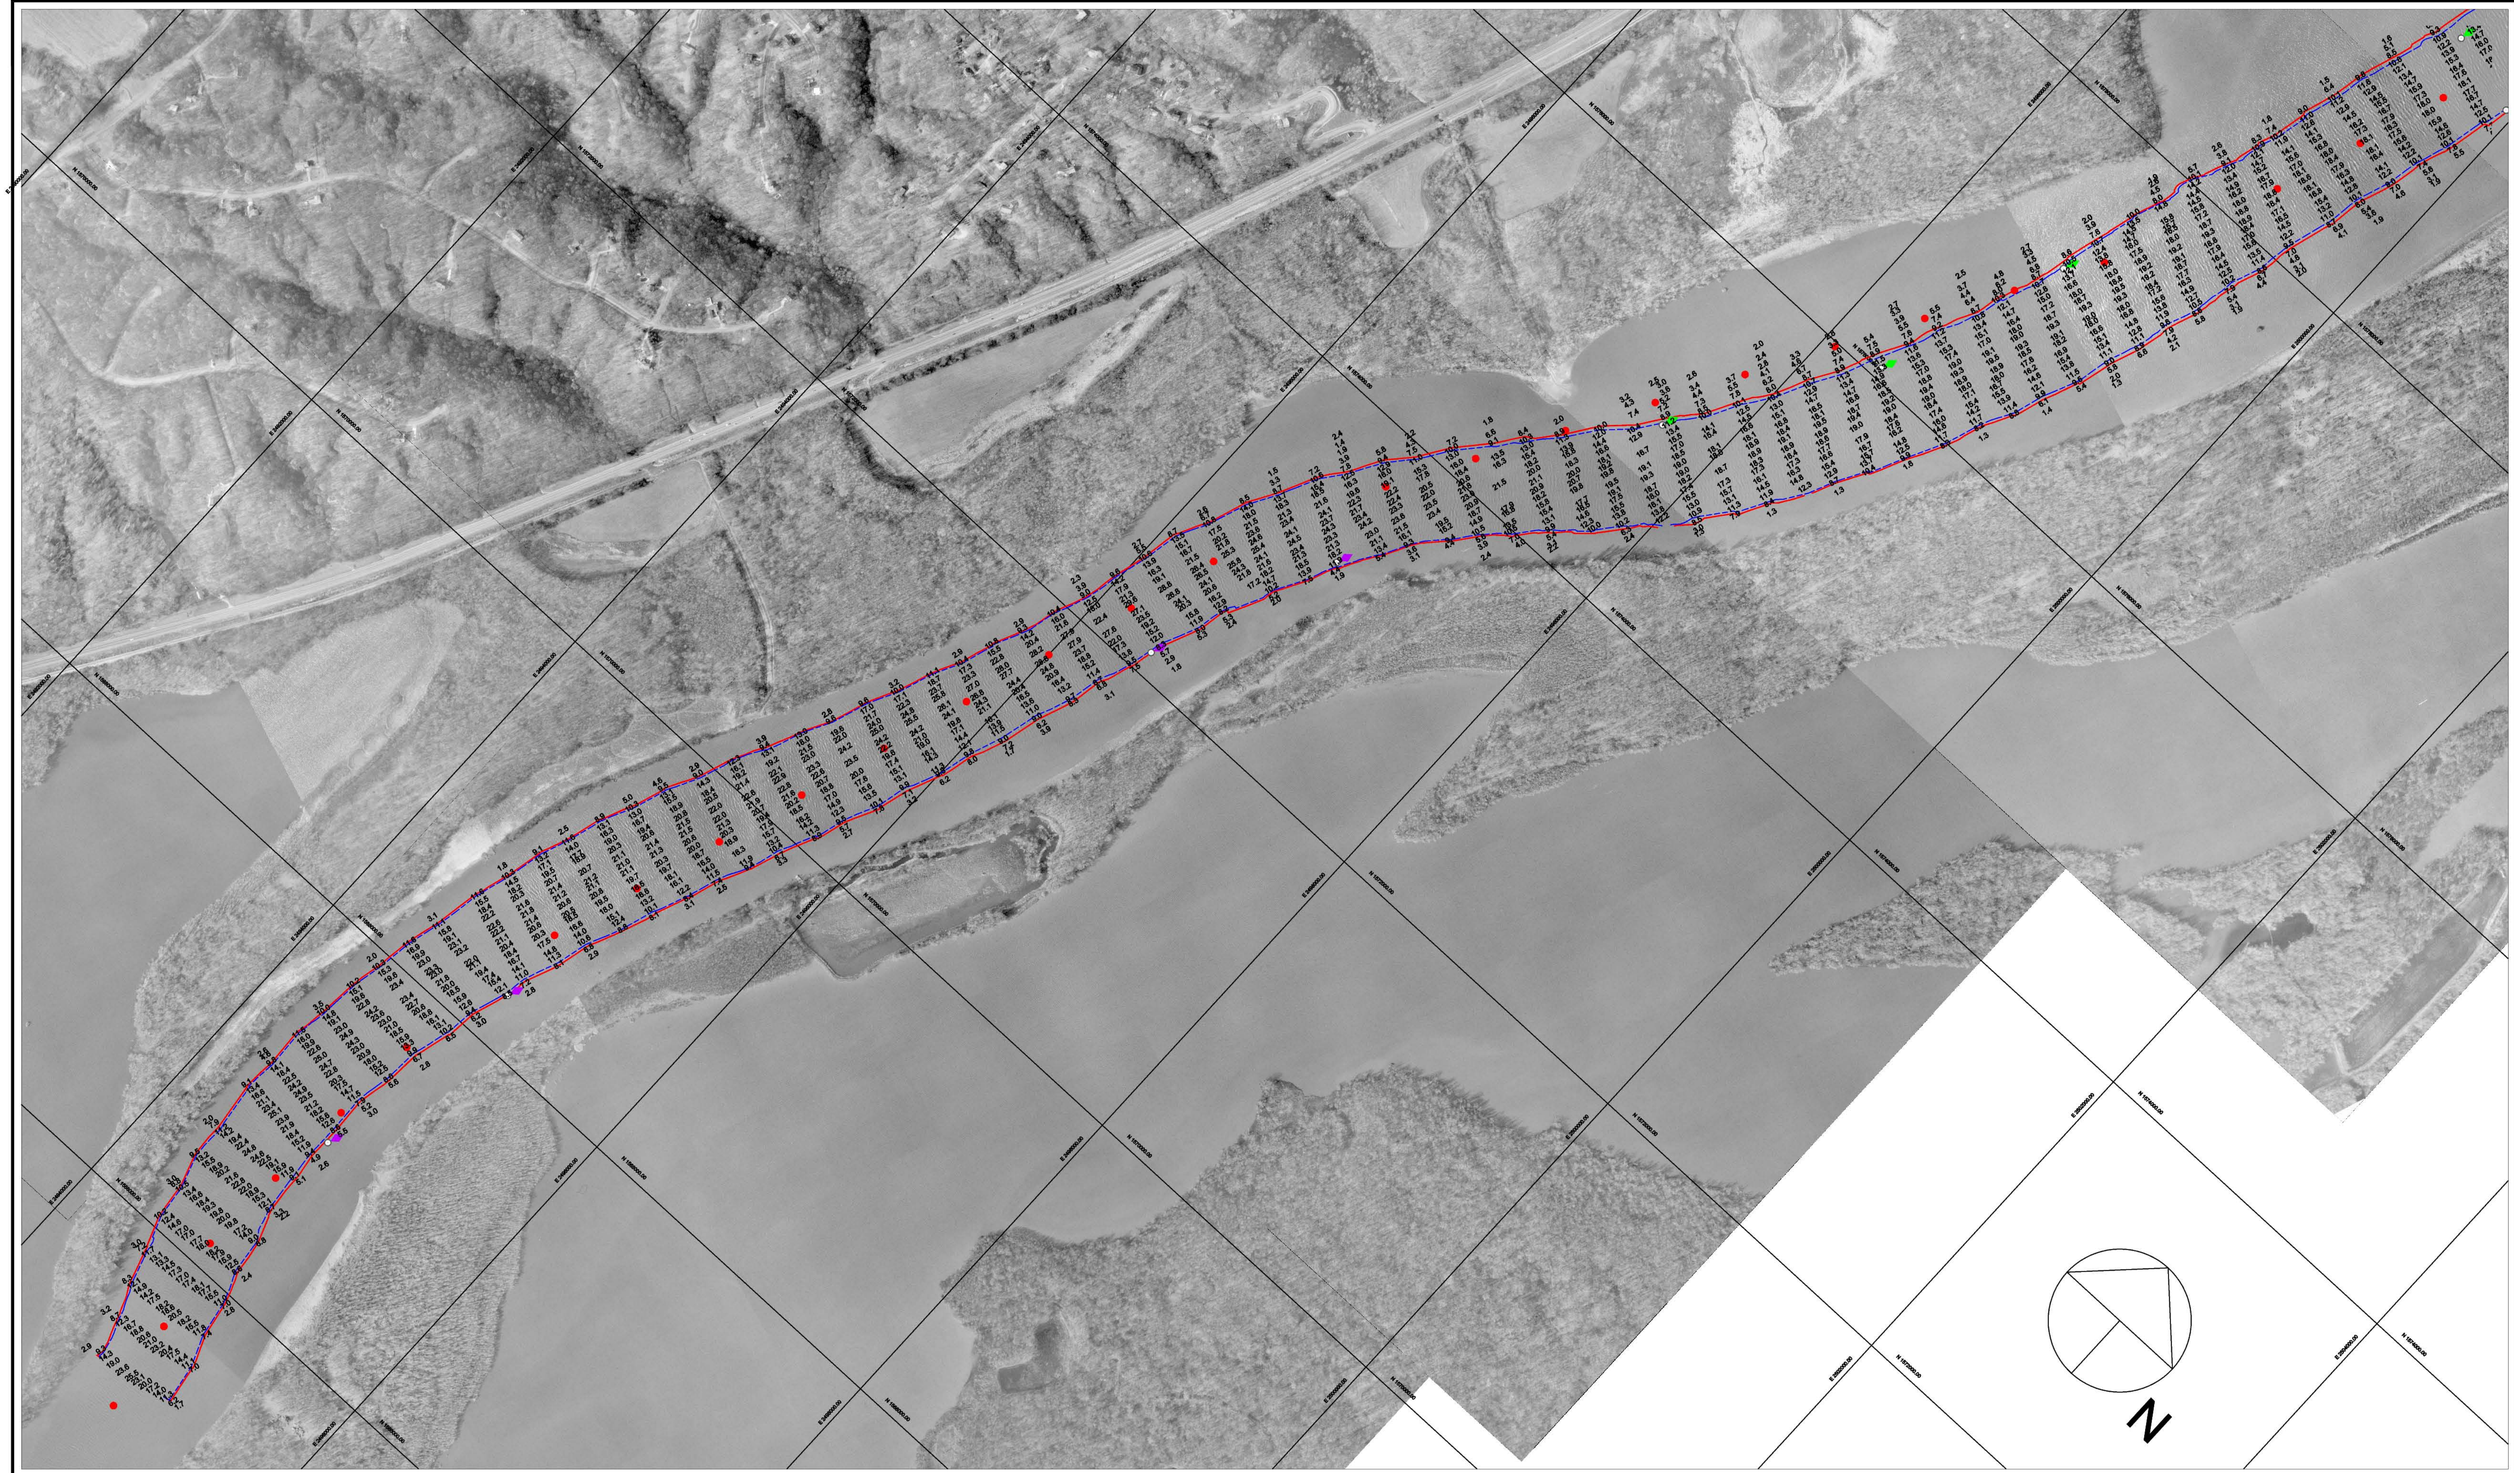

Hydrographic Survey of the Illinois Waterway

Horizontal Datum: State Plane, NAD 1983, Illinois West - 1202 U.S. Survey Feet
Verical Datum: NGVD 1929 U.S. Survey Feet All soundings adjusted to Flat Pool: 440.0
Water Surface at time of survey: 441.0 / Water Stage: +1.0 Feet

Survey Vessel: MV Mackinaw
Conducted by: Steve Slaght and Don Flinspach
Processed in ACAD / EP2000 by: Bob Adams on 17 May 2001
File Name: 184_4-190_0 Bennet-Lacon 1a.dwg

US ARMY CORPS OF ENGINEERS
MVR-ROCK ISLAND DISTRICT
OPERATIONS DIVISION - TECH SUPPORT BRANCH

Bennett's Landing to Woodyard Light

Survey Date: 8 May 2001
Peoria Pool - Reach River Miles: 184.4 - 187.3