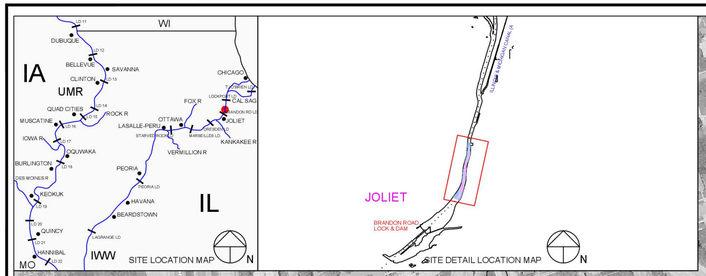

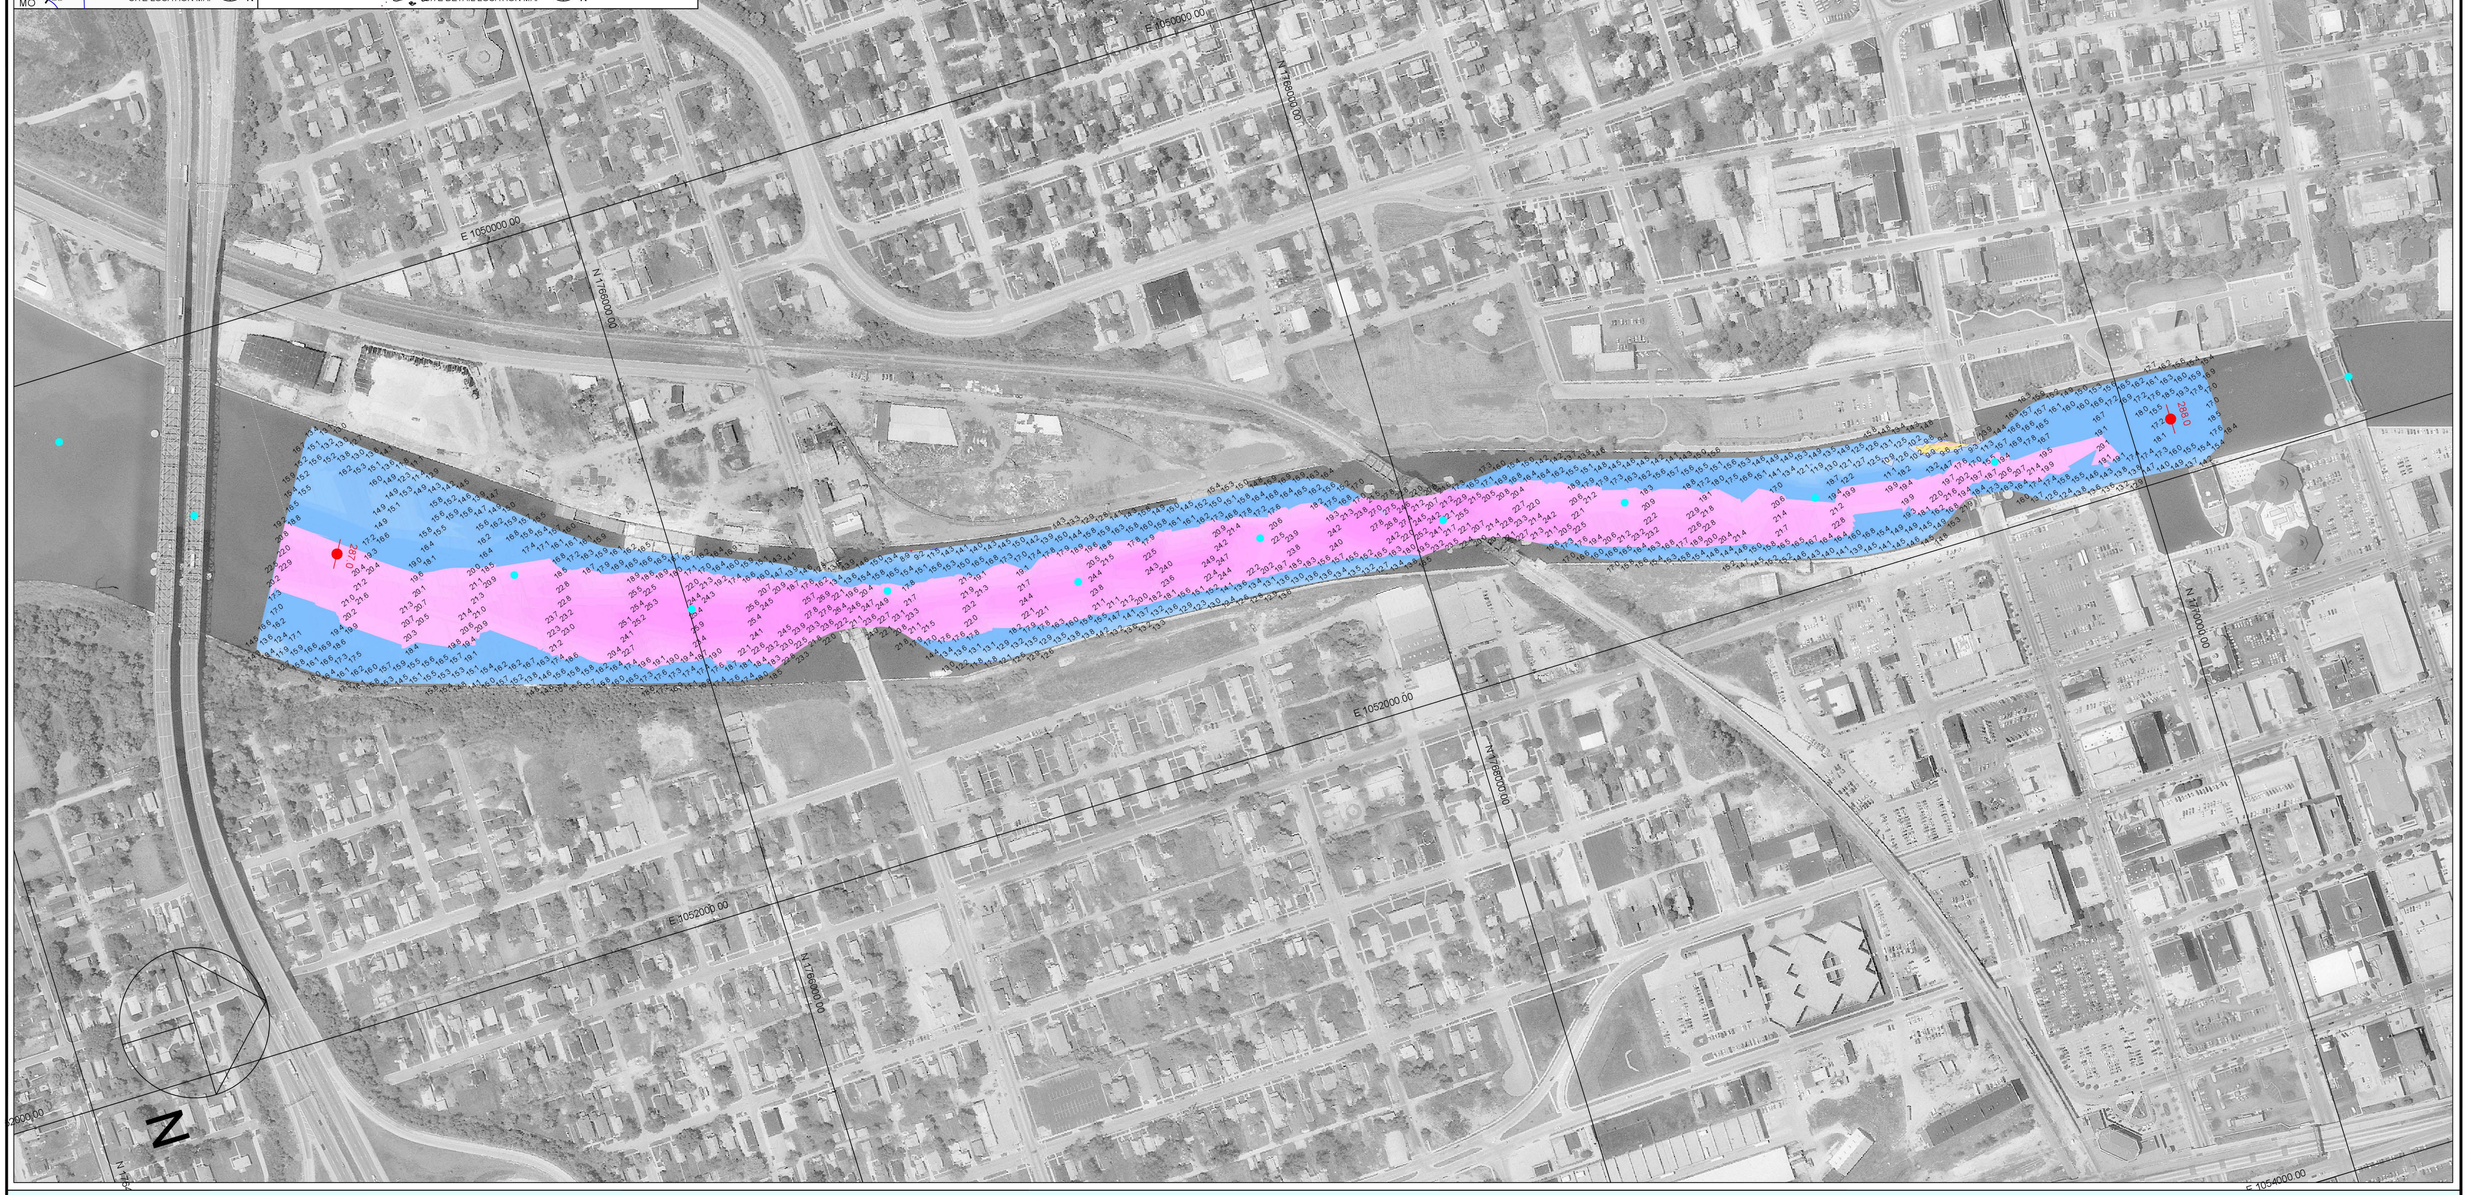

Location	Stage	Flat Pool
Morris	4.3 =	482.8
LaSalle	10.2 =	440.2
Peoria	11.6 =	440.0
Havana	4.8 =	429.2
Beardstown	9.1 =	429.0

Hydrographic Survey of the Illinois Waterway Ortho photography flown 1995

Horizontal Projection: State Plane, NAD1983, Illinois East - 1201 U.S. Survey Feet
Vertical Datum: NGVD 1929 U.S. Survey Feet. All soundings adjusted to Flat Pool: 538.5
Water Surface at time of survey: 538.9 / Water Stage: +0.4 Feet

Survey Vessel: MV Holling
Conducted by: Justin Coldwater and Lee Schweiger
Processed in AutoCAD Civil 3D 2012 by Bob Adams on 22 Jan 2013
File Name: IWW_BR_2870-2880_13A.dwg

US ARMY CORPS OF ENGINEERS
MVR-ROCK ISLAND DISTRICT
OPERATIONS DIVISION - TECH SUPPORT BRANCH

McDonough Street to Cass Street

Survey Date: 8 Jan 2013

IWW / Brandon Road Pool - Reach River Miles: 287.0 - 288.0

I/BF