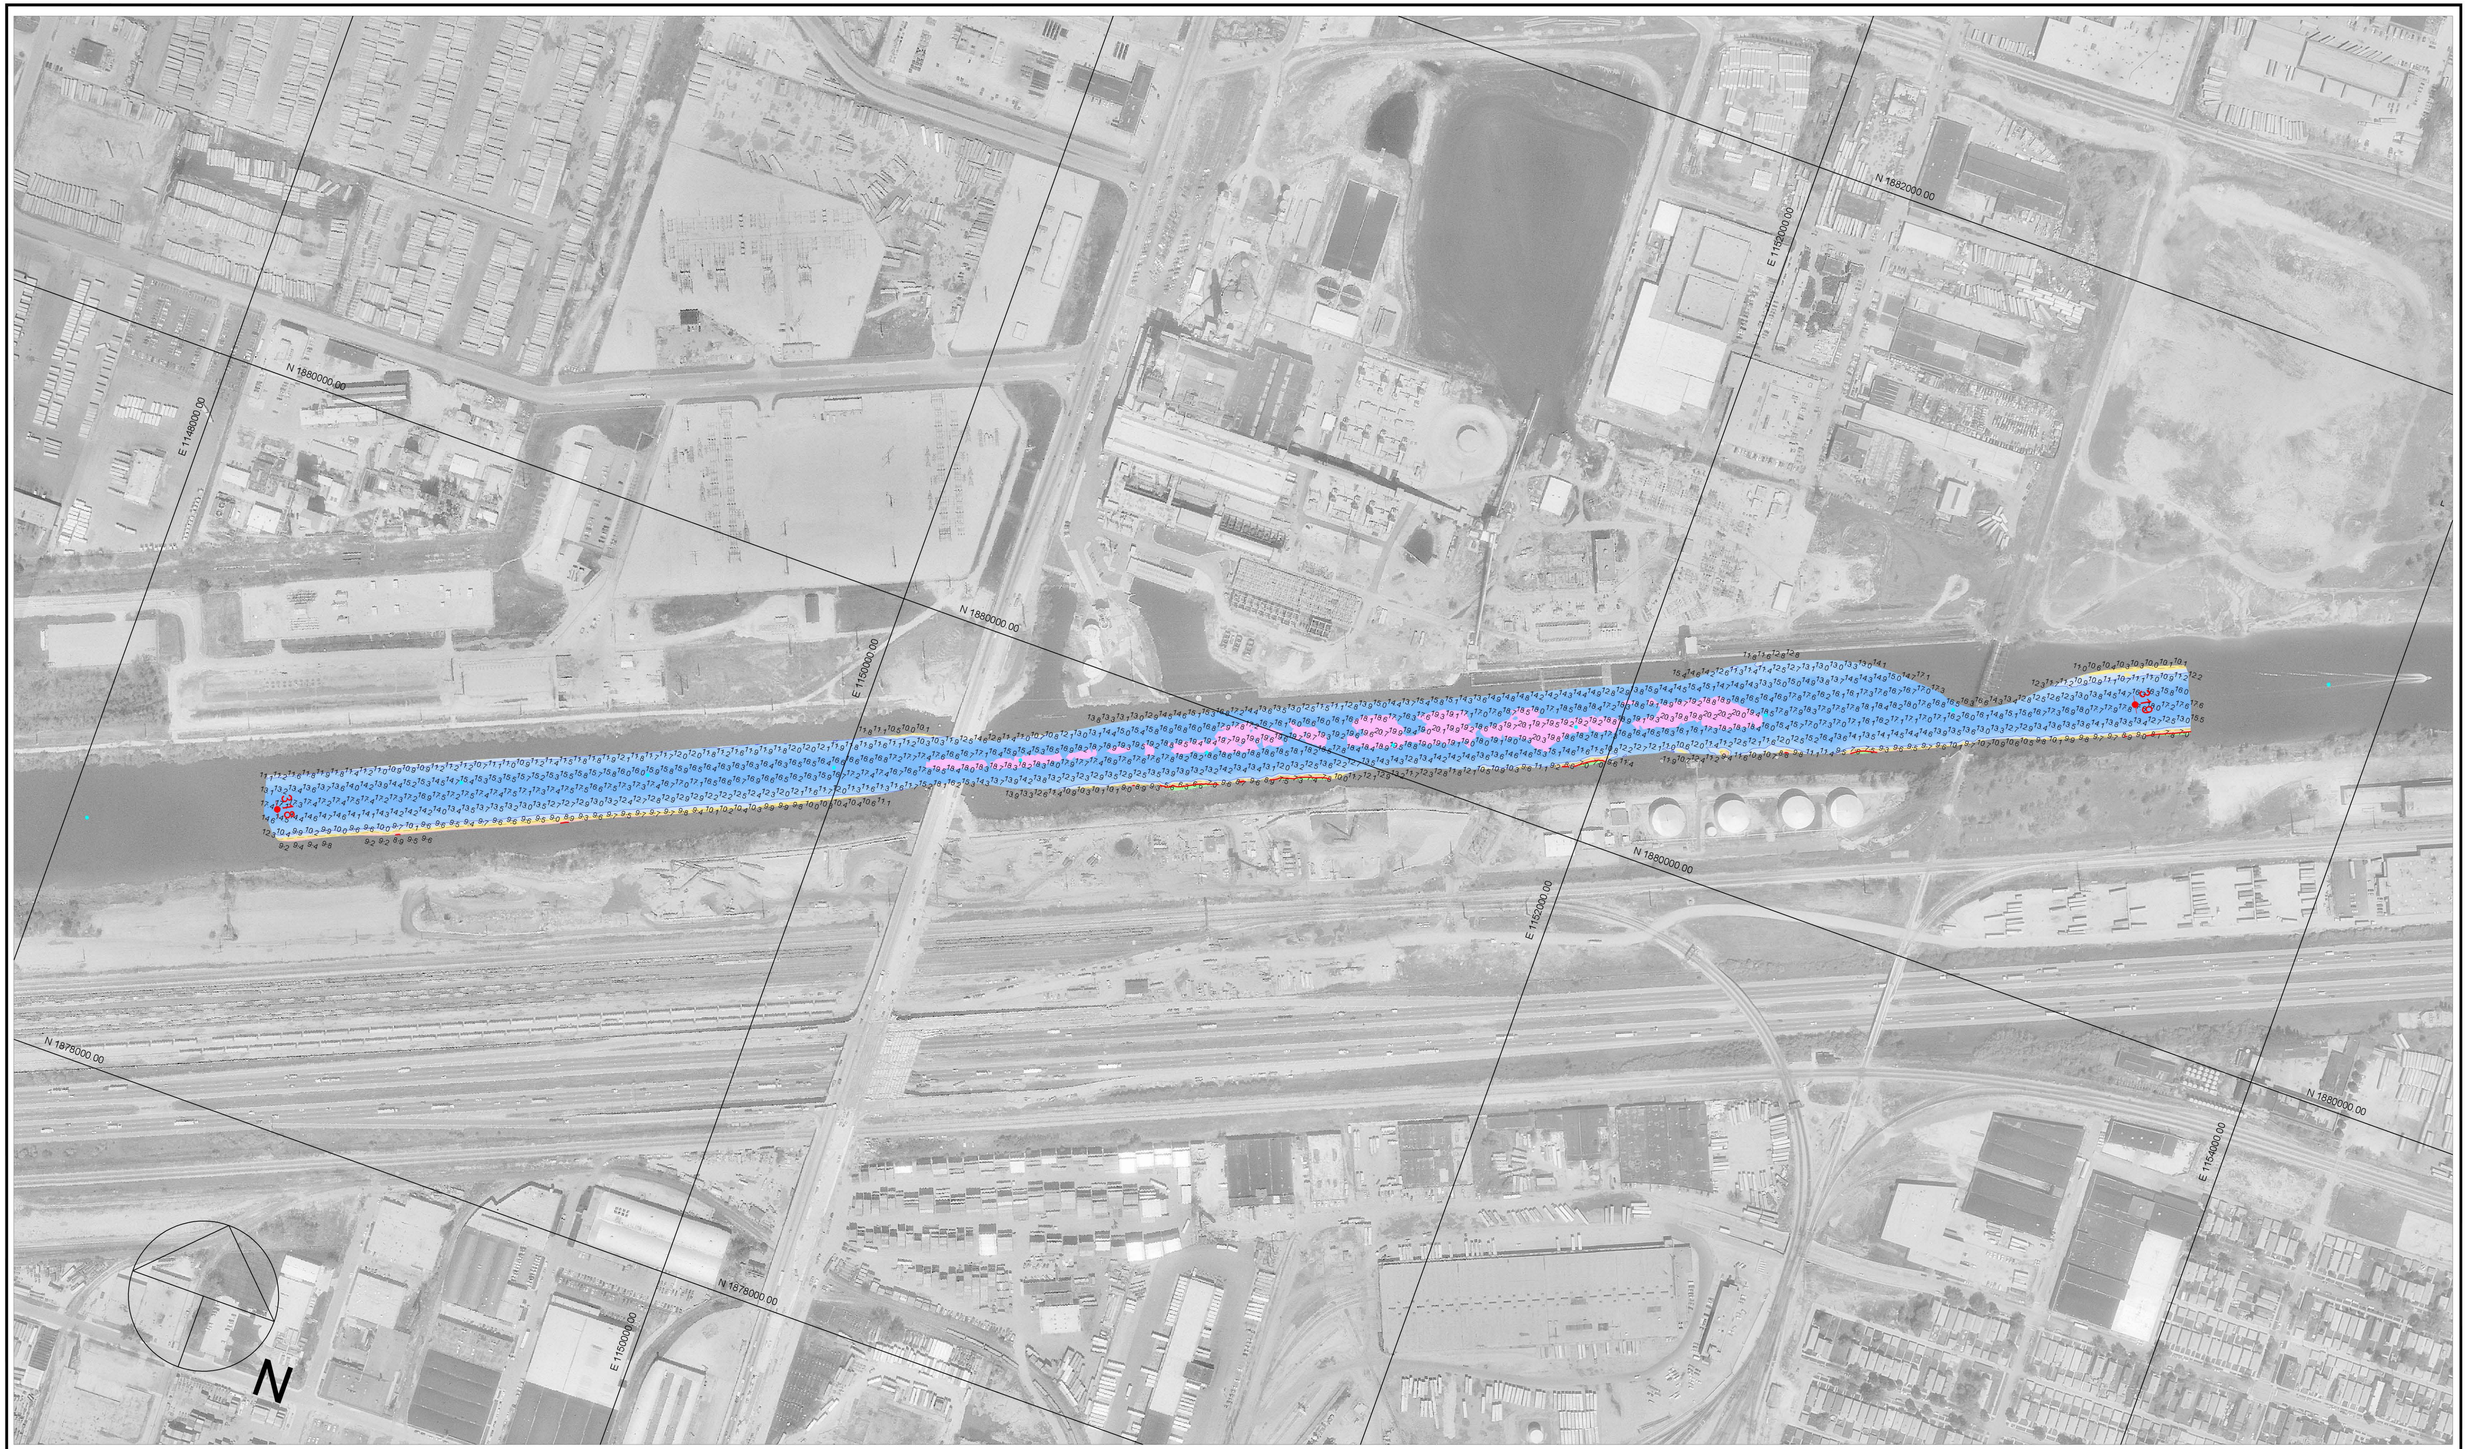

Location	Stage	Flat Pool
Morris	4.3 =	482.8
LaSalle	10.2 =	440.2
Peoria	11.6 =	440.0
Havana	4.8 =	429.2
Beardstown	9.1 =	429.0

Hydrographic Survey of the Illinois Waterway Ortho photography flown 1995

Horizontal Projection: State Plane, NAD1983, Illinois East - 1201 U.S. Survey Feet
Vertical Datum: NGVD 1929 U.S. Survey Feet. All soundings adjusted to Flat Pool: 577.5
Water Surface at time of survey: 576.8 / Water Stage: +0.7 Feet

Survey Vessel: MV Holling
Conducted by: Justin Coldwater and Rick Anderson
Processed in AutoCAD Civil 3D 2012 by Bob Adams on 18 Apr 2013
File Name: IWW_LP_3180-3190_13A.dwg

US ARMY CORPS OF ENGINEERS
MVR-ROCK ISLAND DISTRICT
OPERATIONS DIVISION - TECH SUPPORT BRANCH

Pulaski Road

Survey Date: 10 Apr 2013

IWW / Sanitary & Ship Canal - Reach River Miles: 318.0 - 319.0

I/LF